




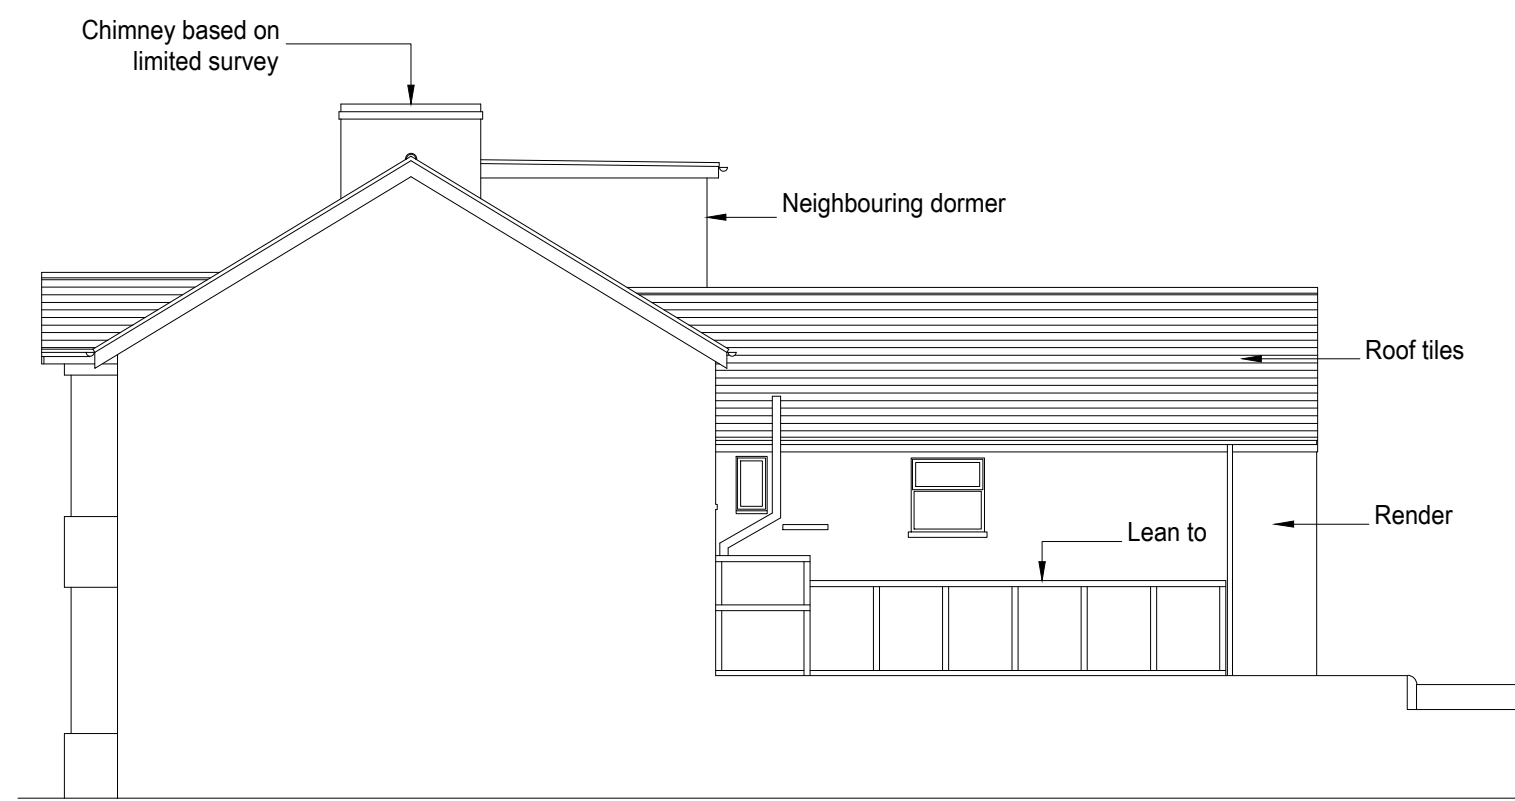


Existing Side Elevation (North) 1:100

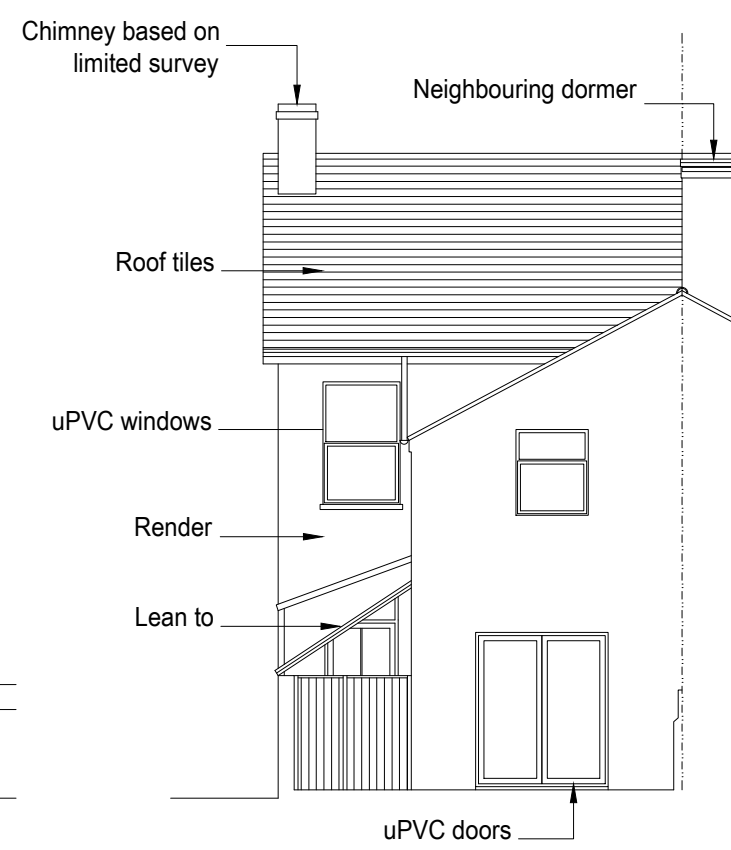


Existing Rear Elevation (West) 1:100

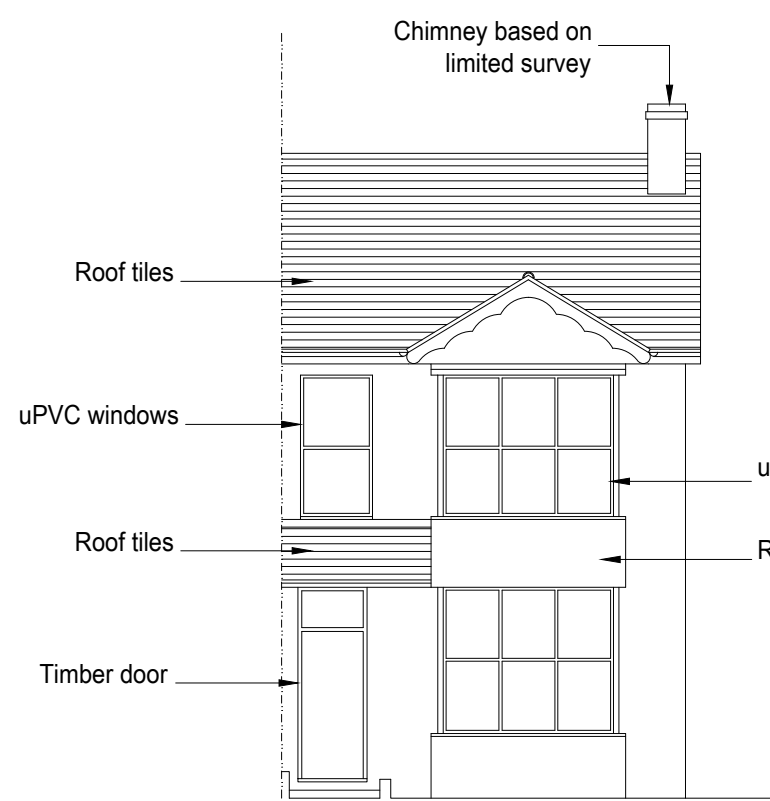


Existing Front Elevation (East) 1:100

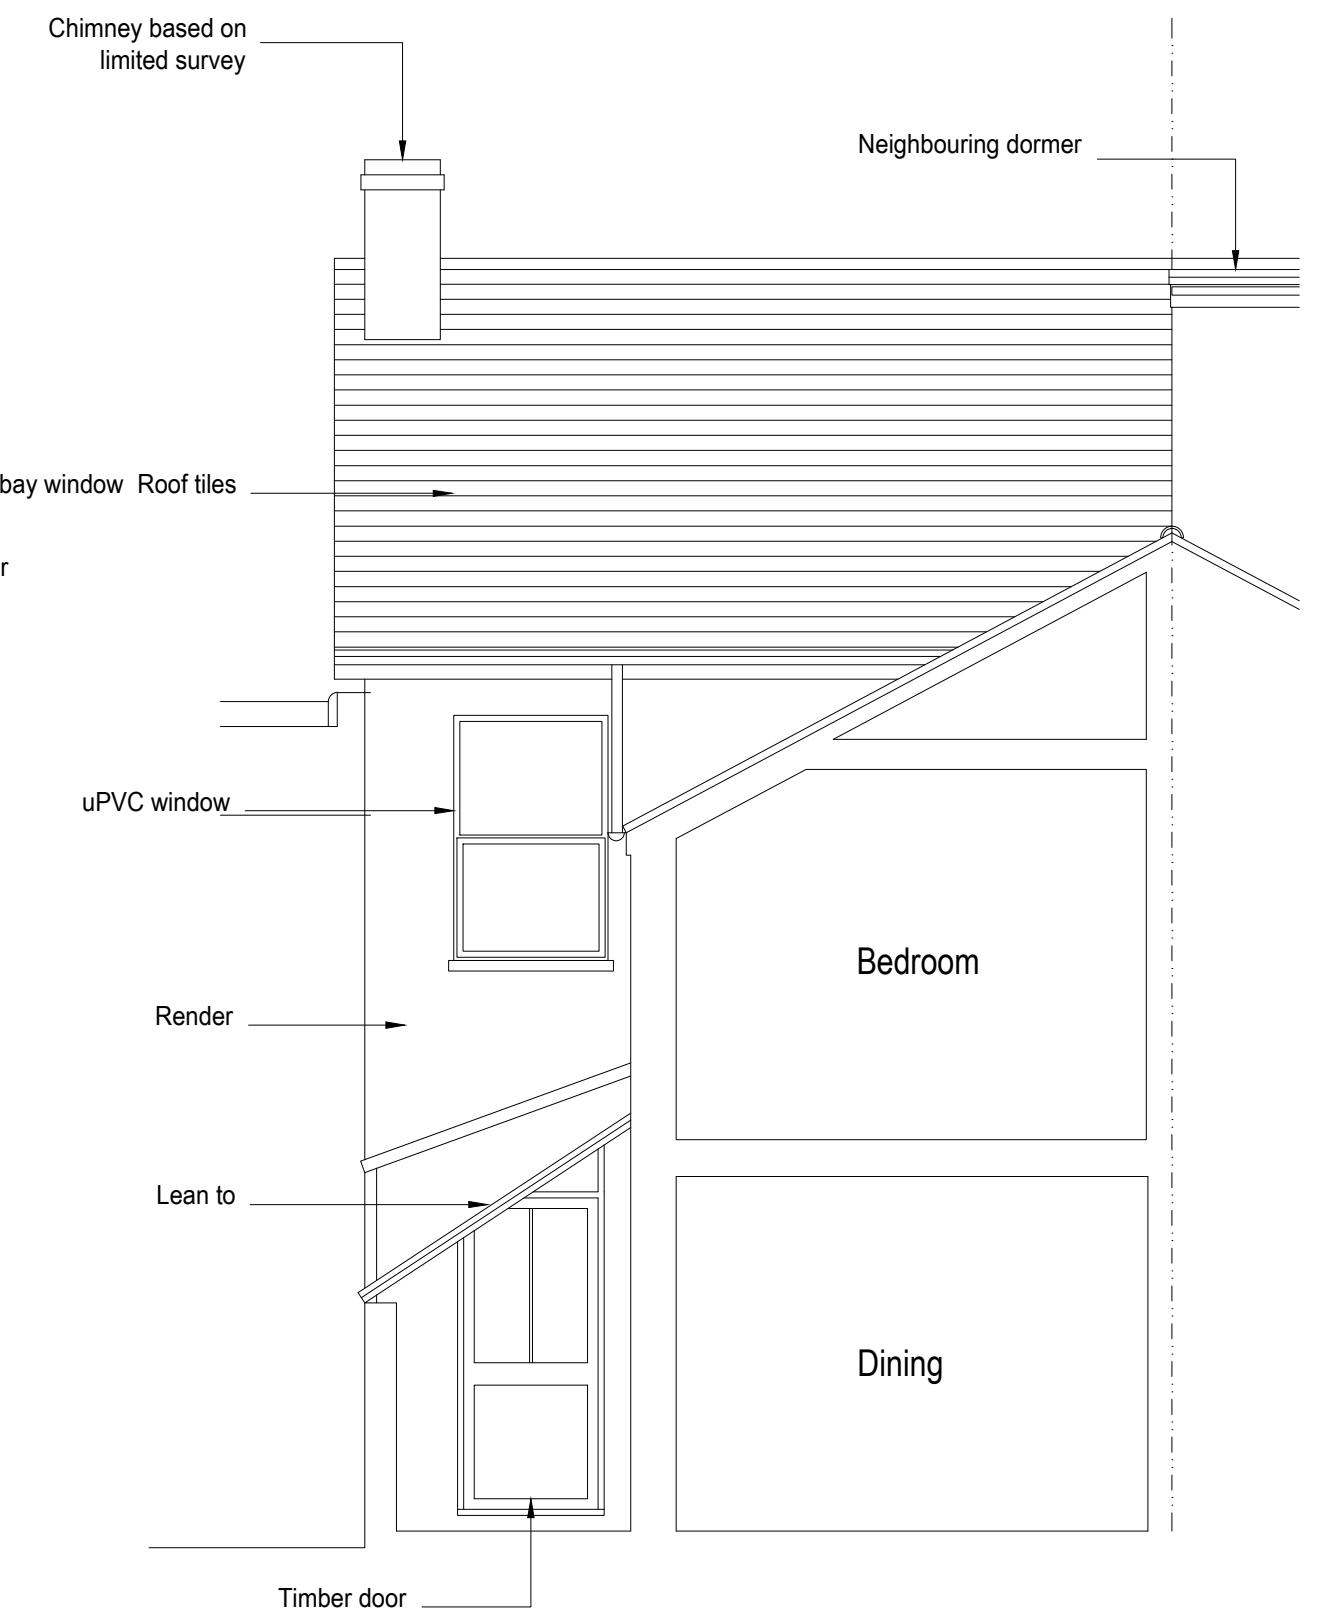


Existing Section B-B 1:50

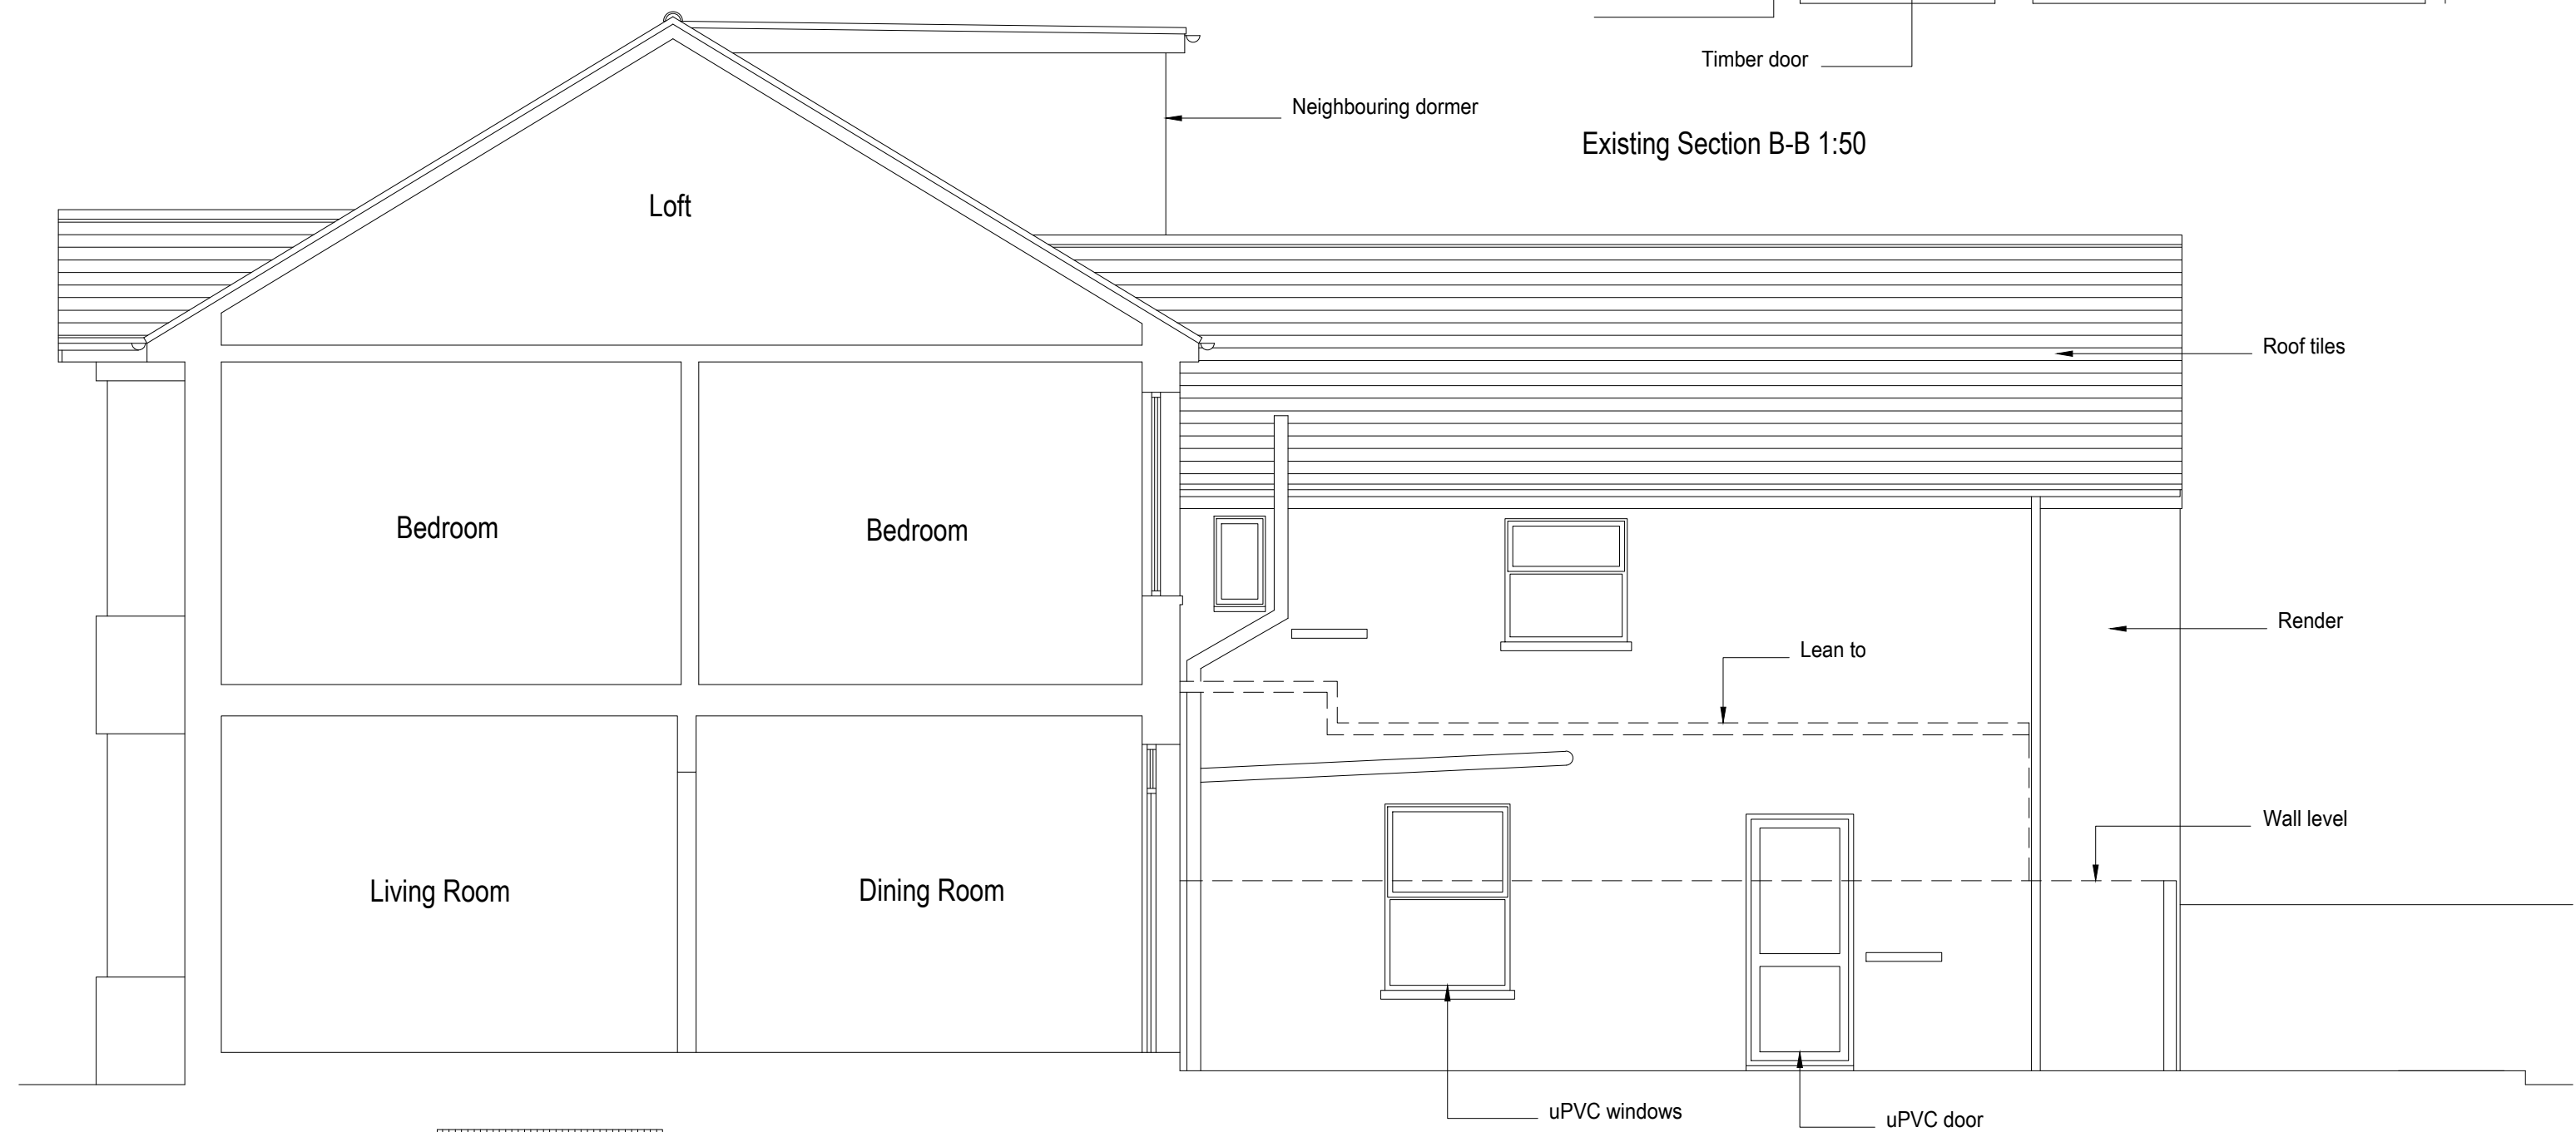


Existing Section A-A 1:50

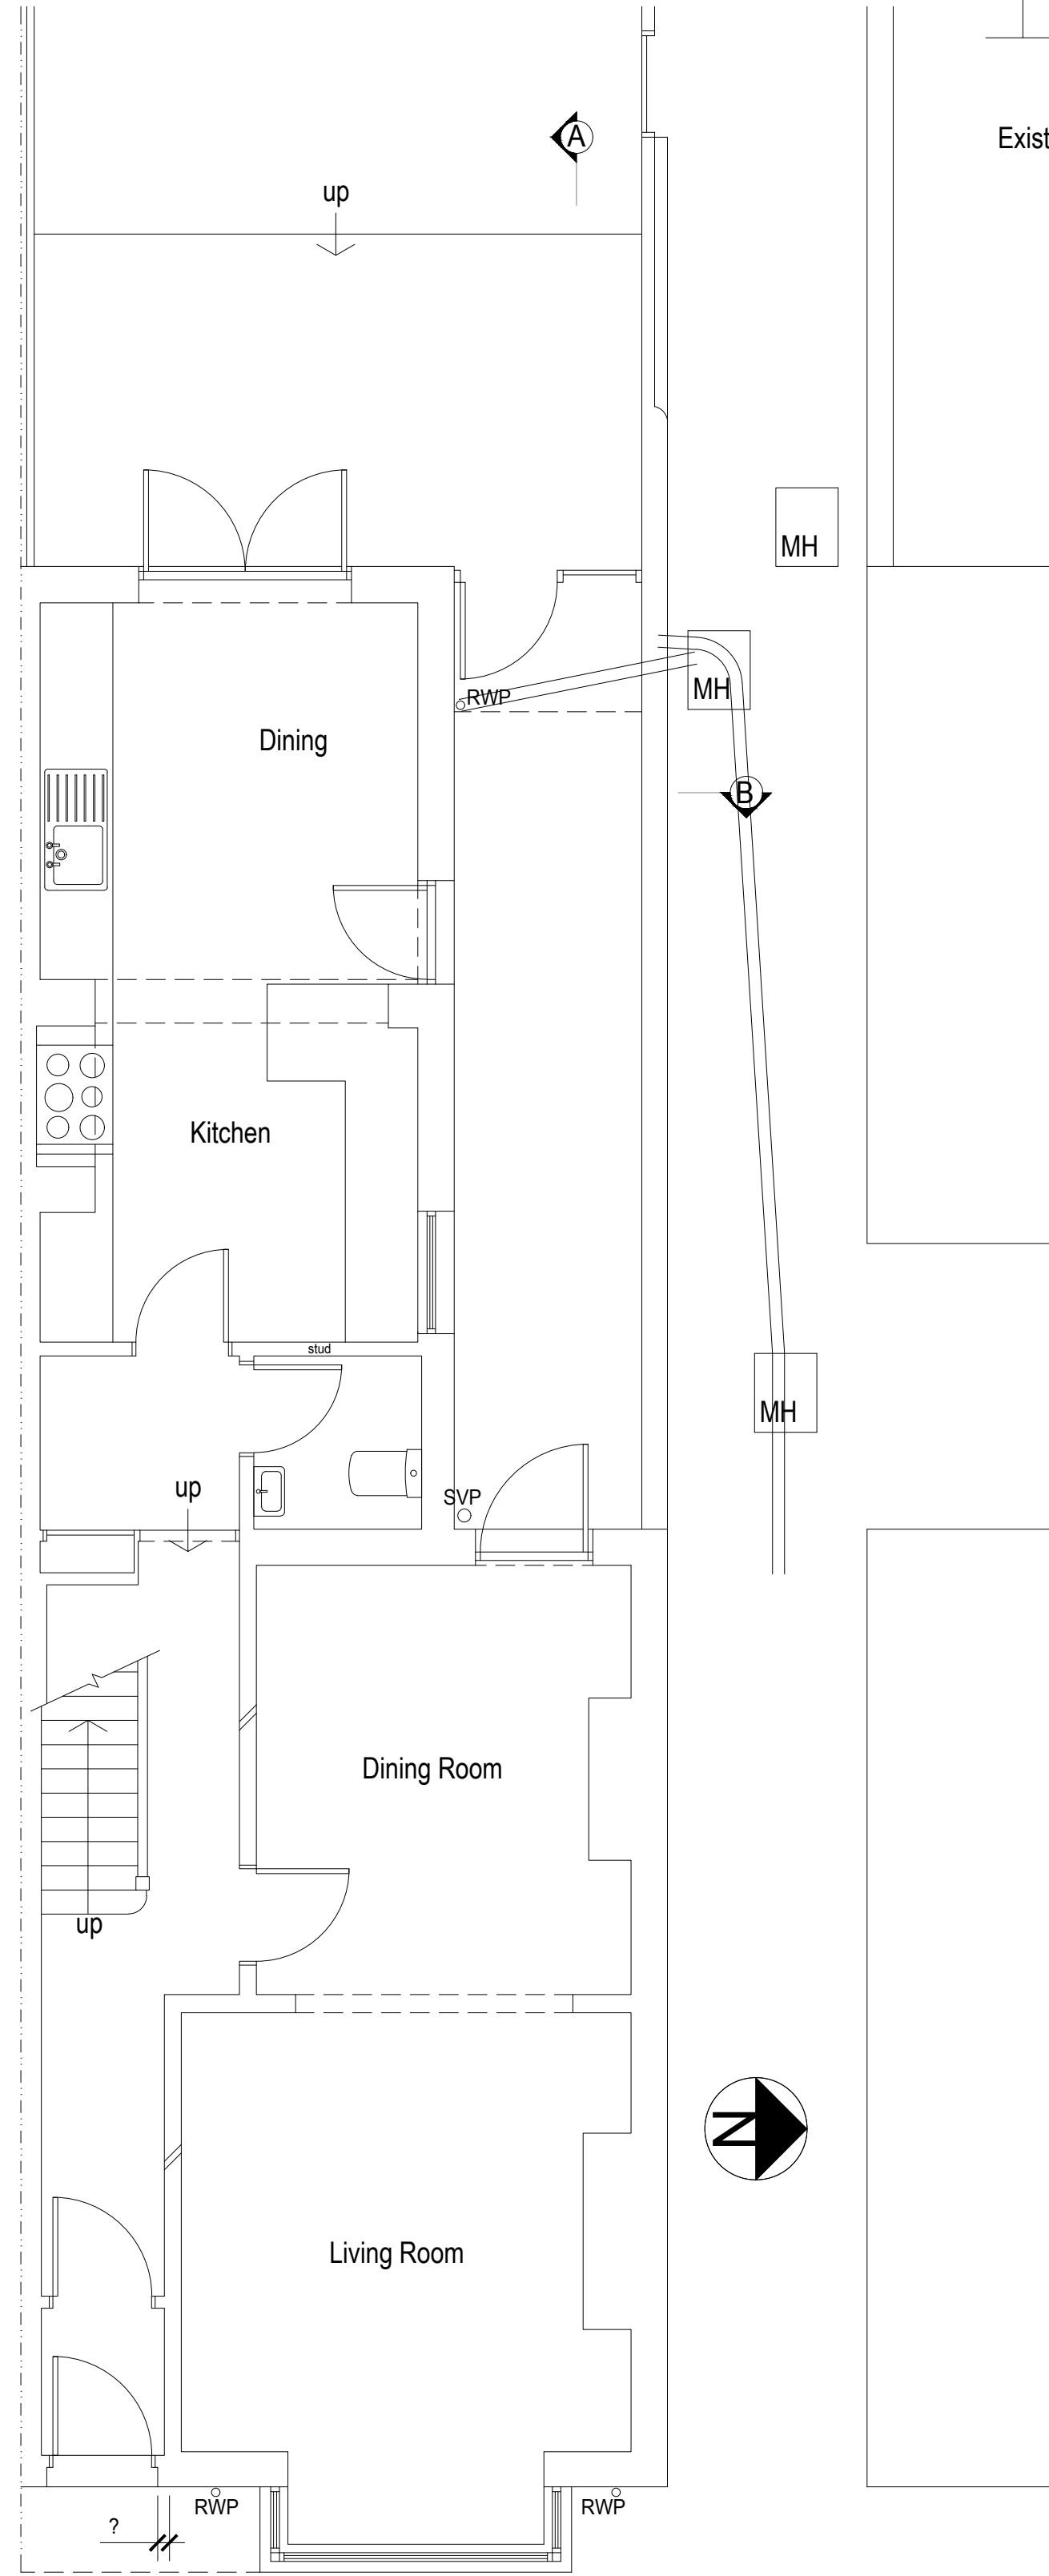

Existing Ground Floor Plan 1:50

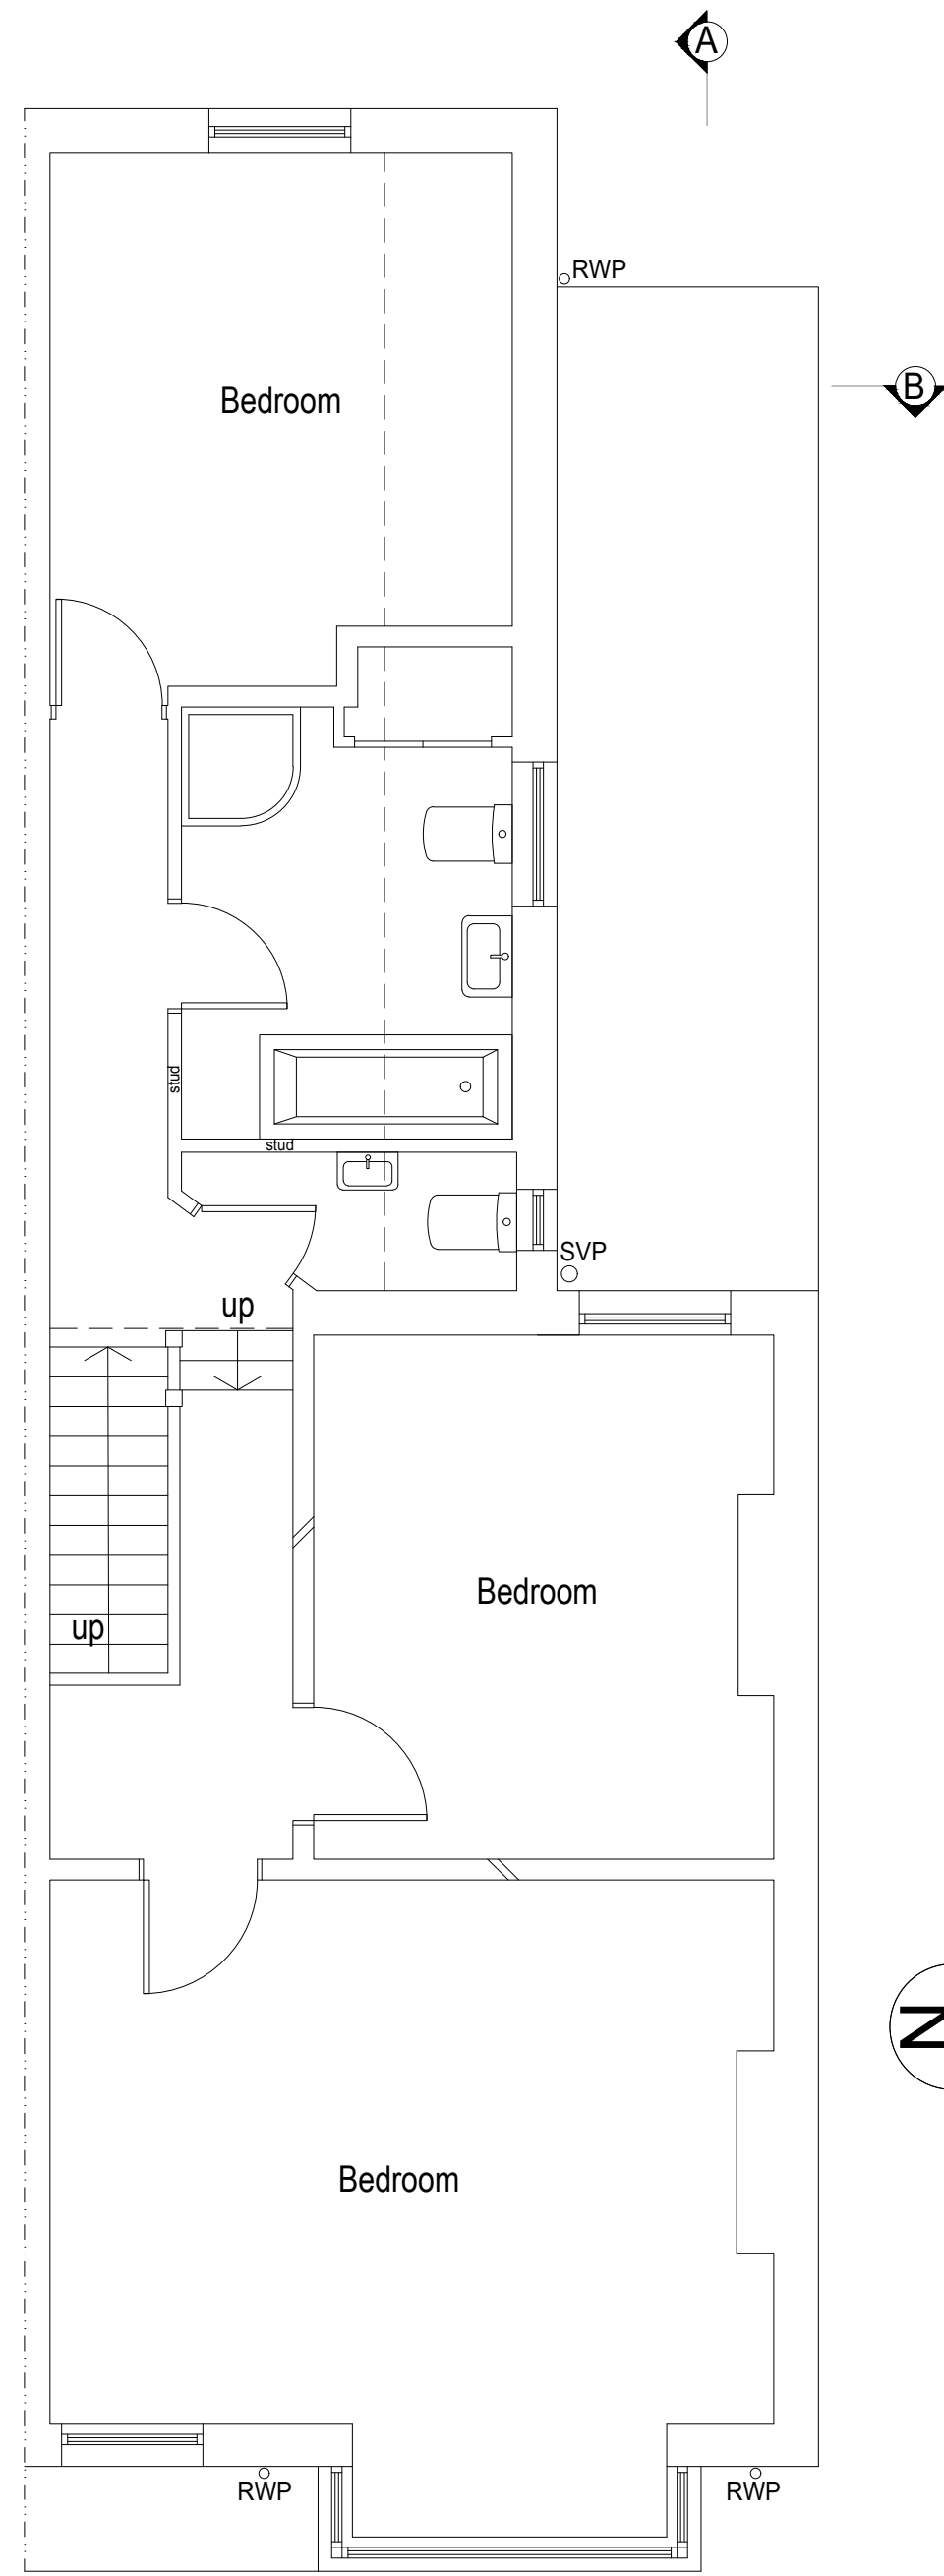


Existing First Floor Plan 1:50

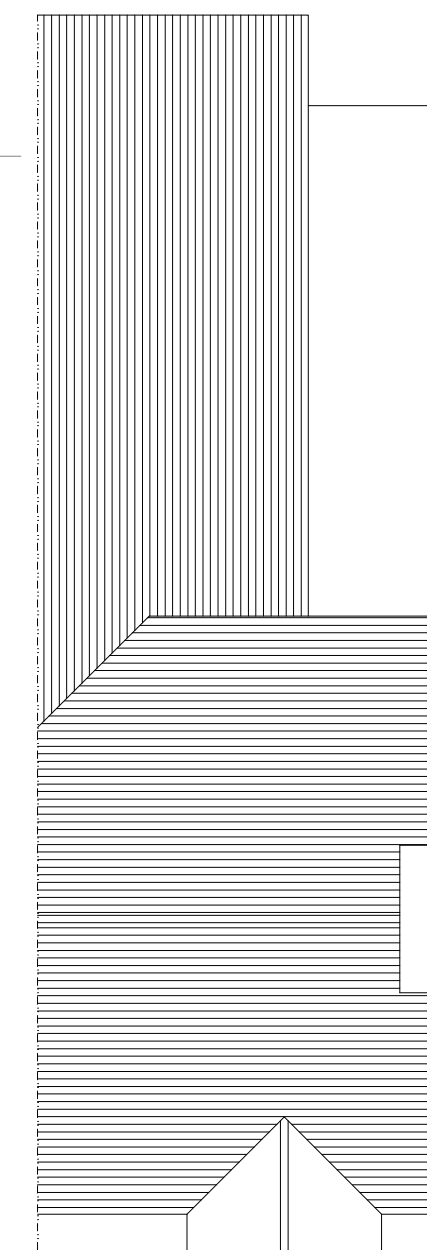

Existing Roof Plan 1:100




Location plan 1:1250

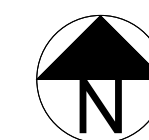

1:1250

1:100

 

Rev A 13.05.26 Additional info amendments	
bpm Architectural Services Ltd.	
client	Florence de Carteret
project	29 Southview Road Southwick BN42 4TW
project ref:	3238
drawing No:	01A
drawing title	Existing Plans, Sections and Elevations
drawn by	AW
date	Apr 26
scale	1:50/100@ A1
www.bpmnet.co.uk info@bpmnet.co.uk	
Do not scale off drawing, check all dimensions on site before all work is commenced	
All goods materials workmanship to conform with current building regs BSS and COPs	