



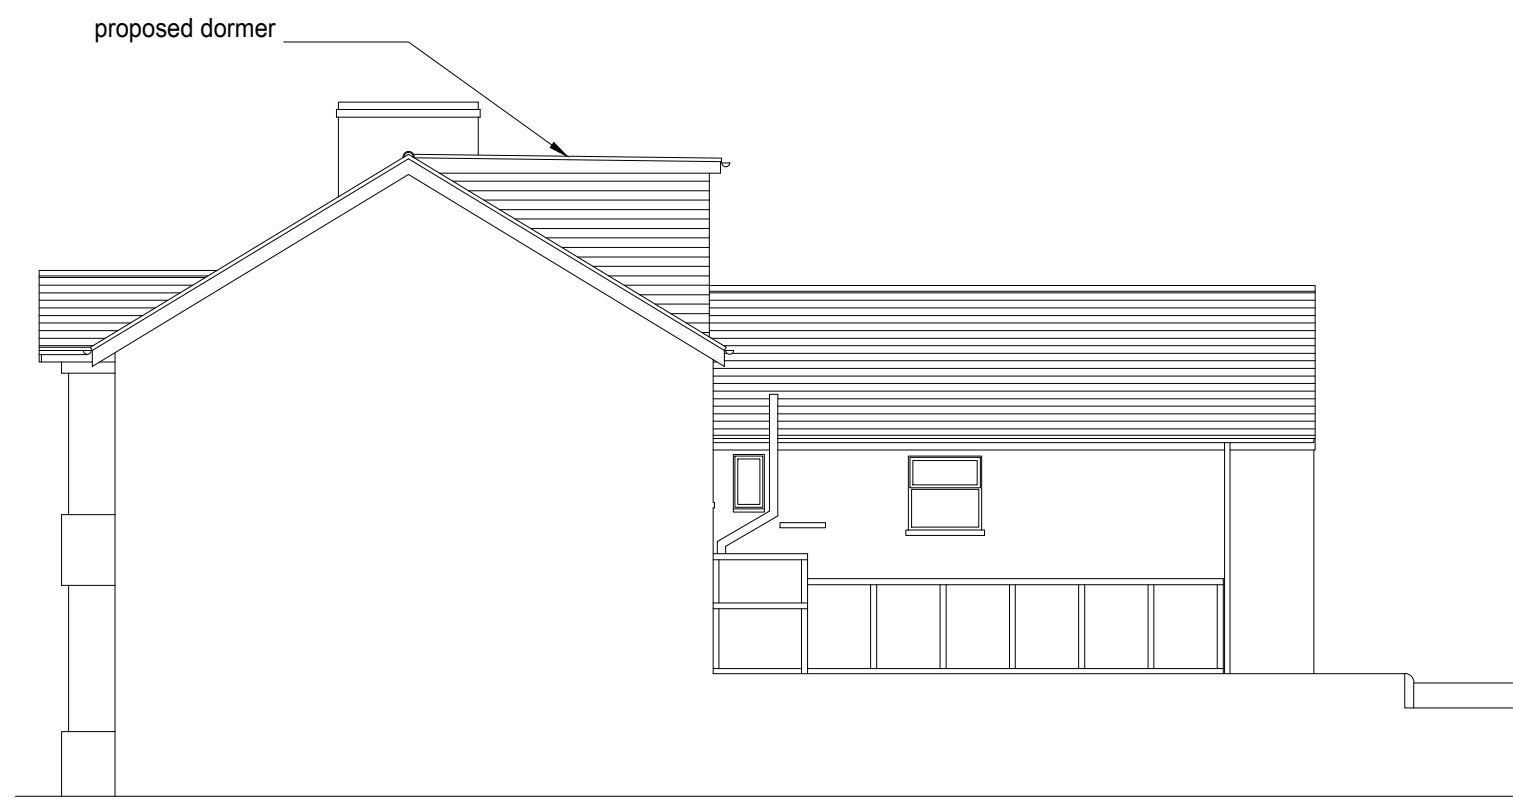


Proposed Side Elevation (North) 1:100





Proposed Rear Elevation (West) 1:100

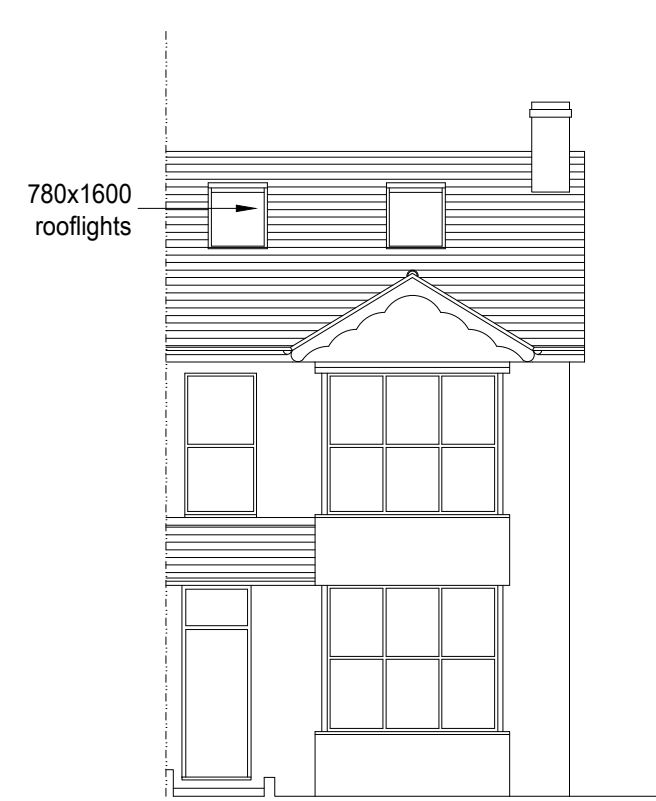


Proposed Front Elevation (East) 1:100

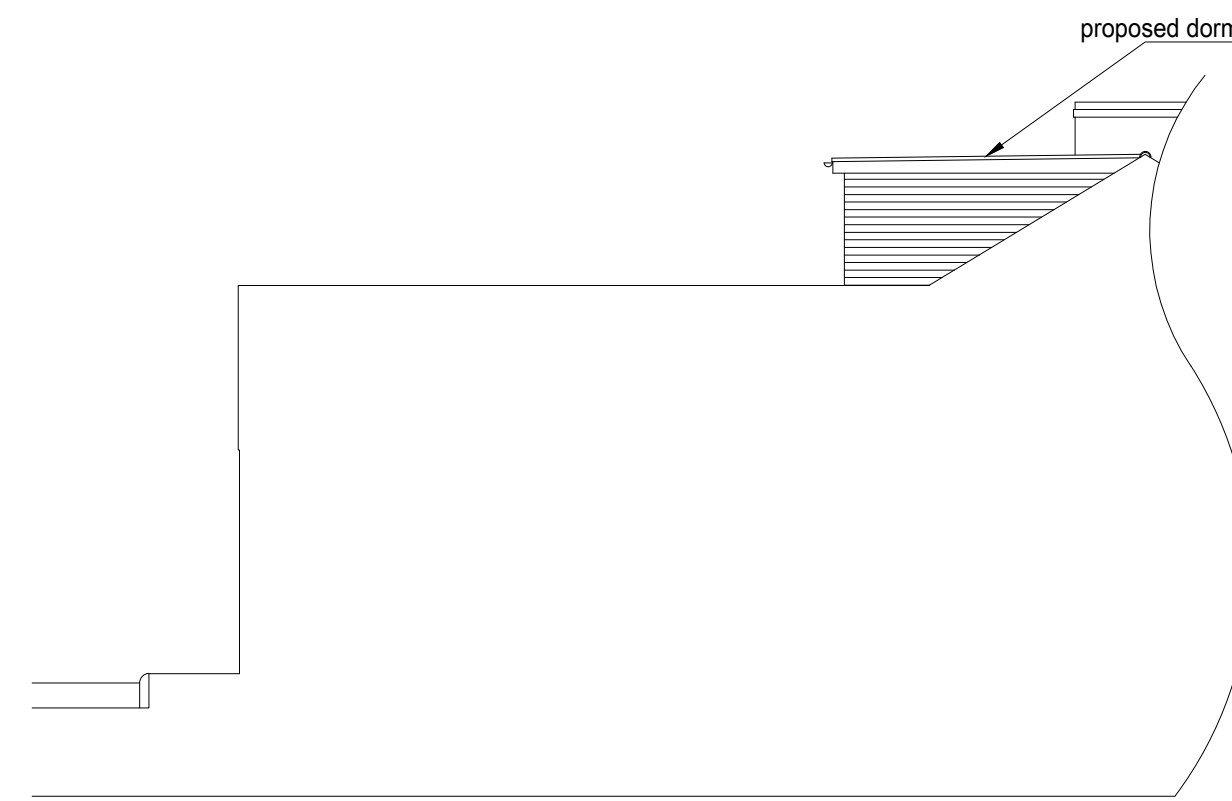


Proposed Side Elevation (South) 1:100

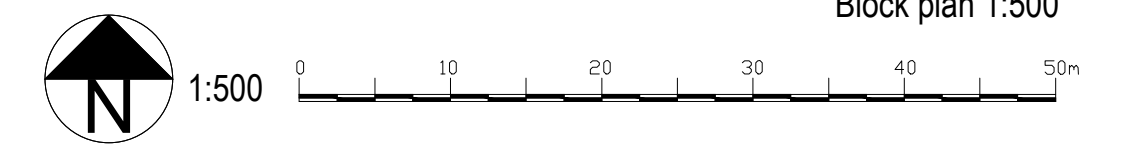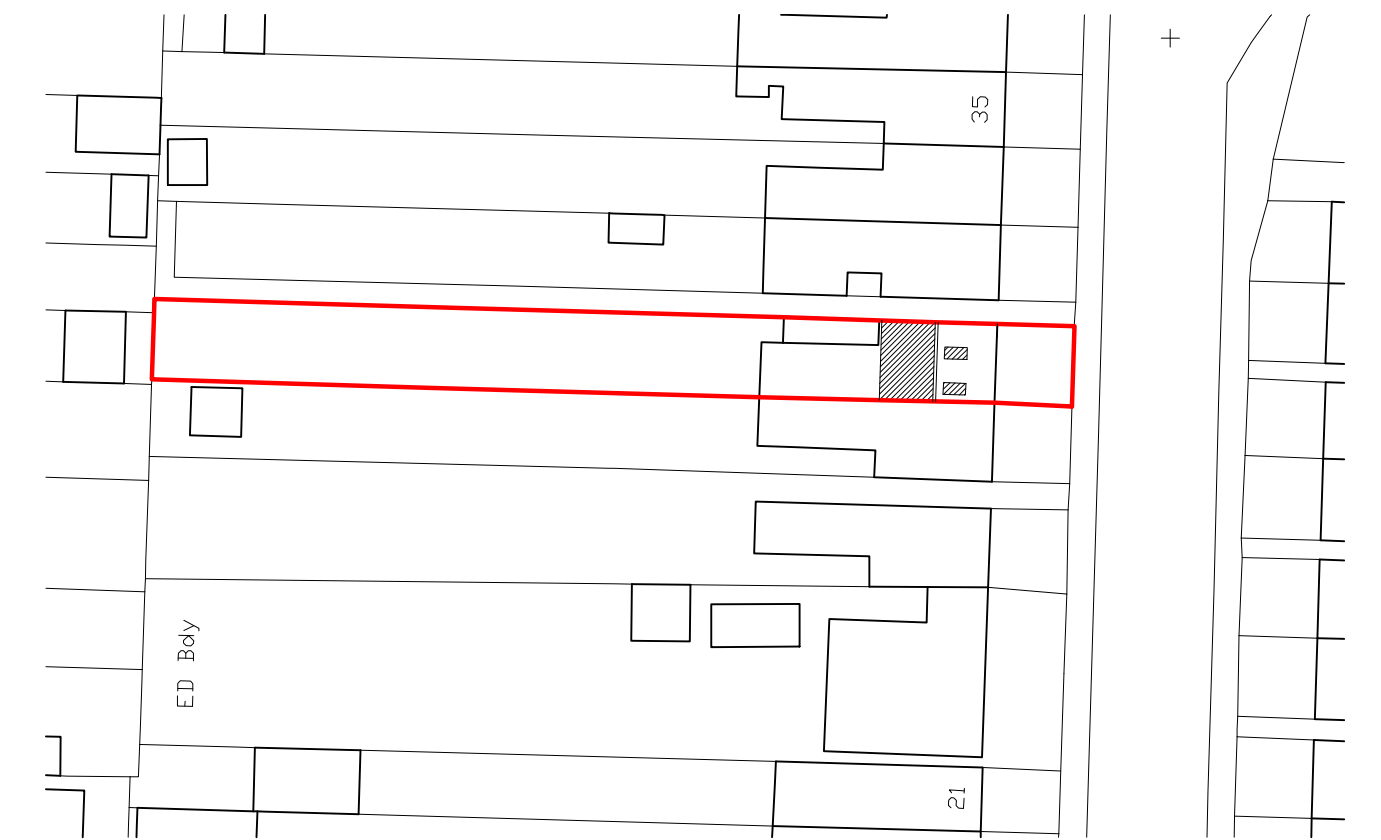


Block plan 1:500

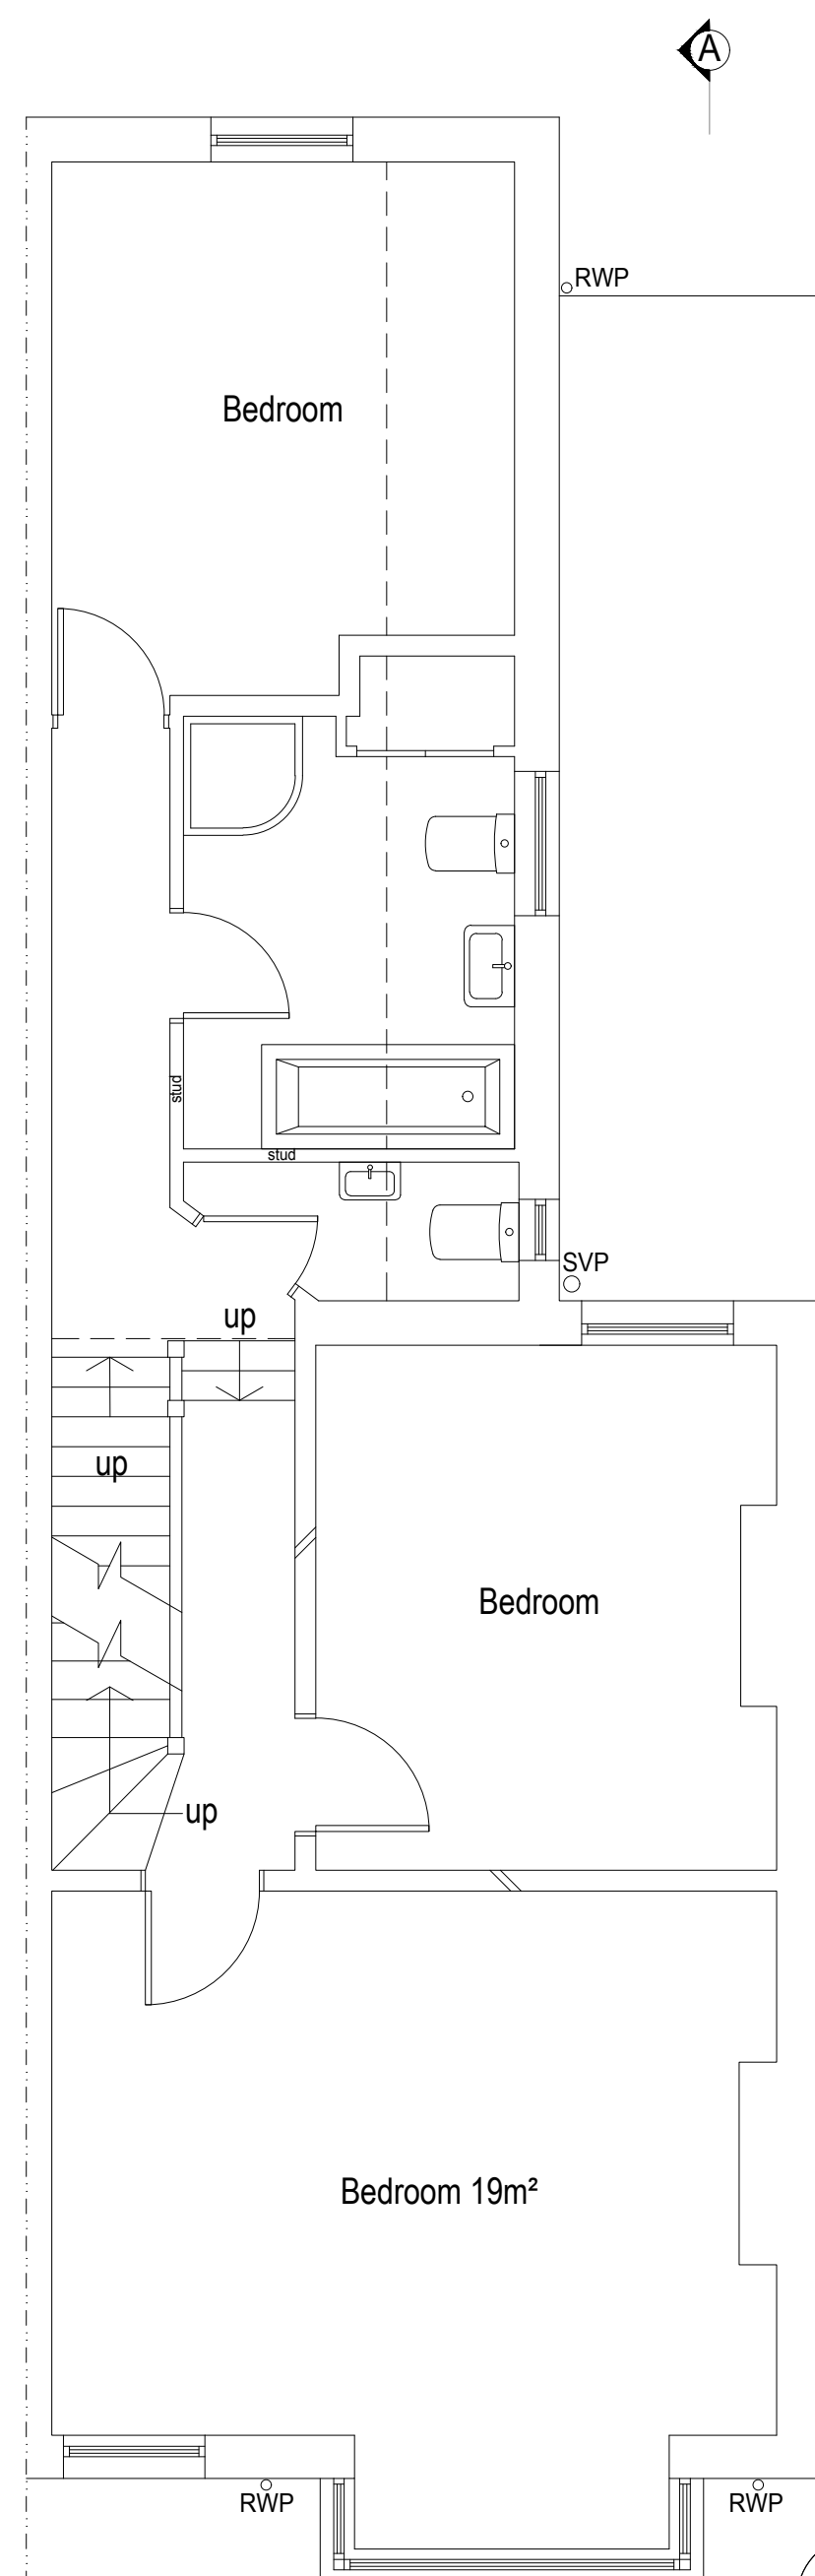


Proposed First Floor Plan 1:50

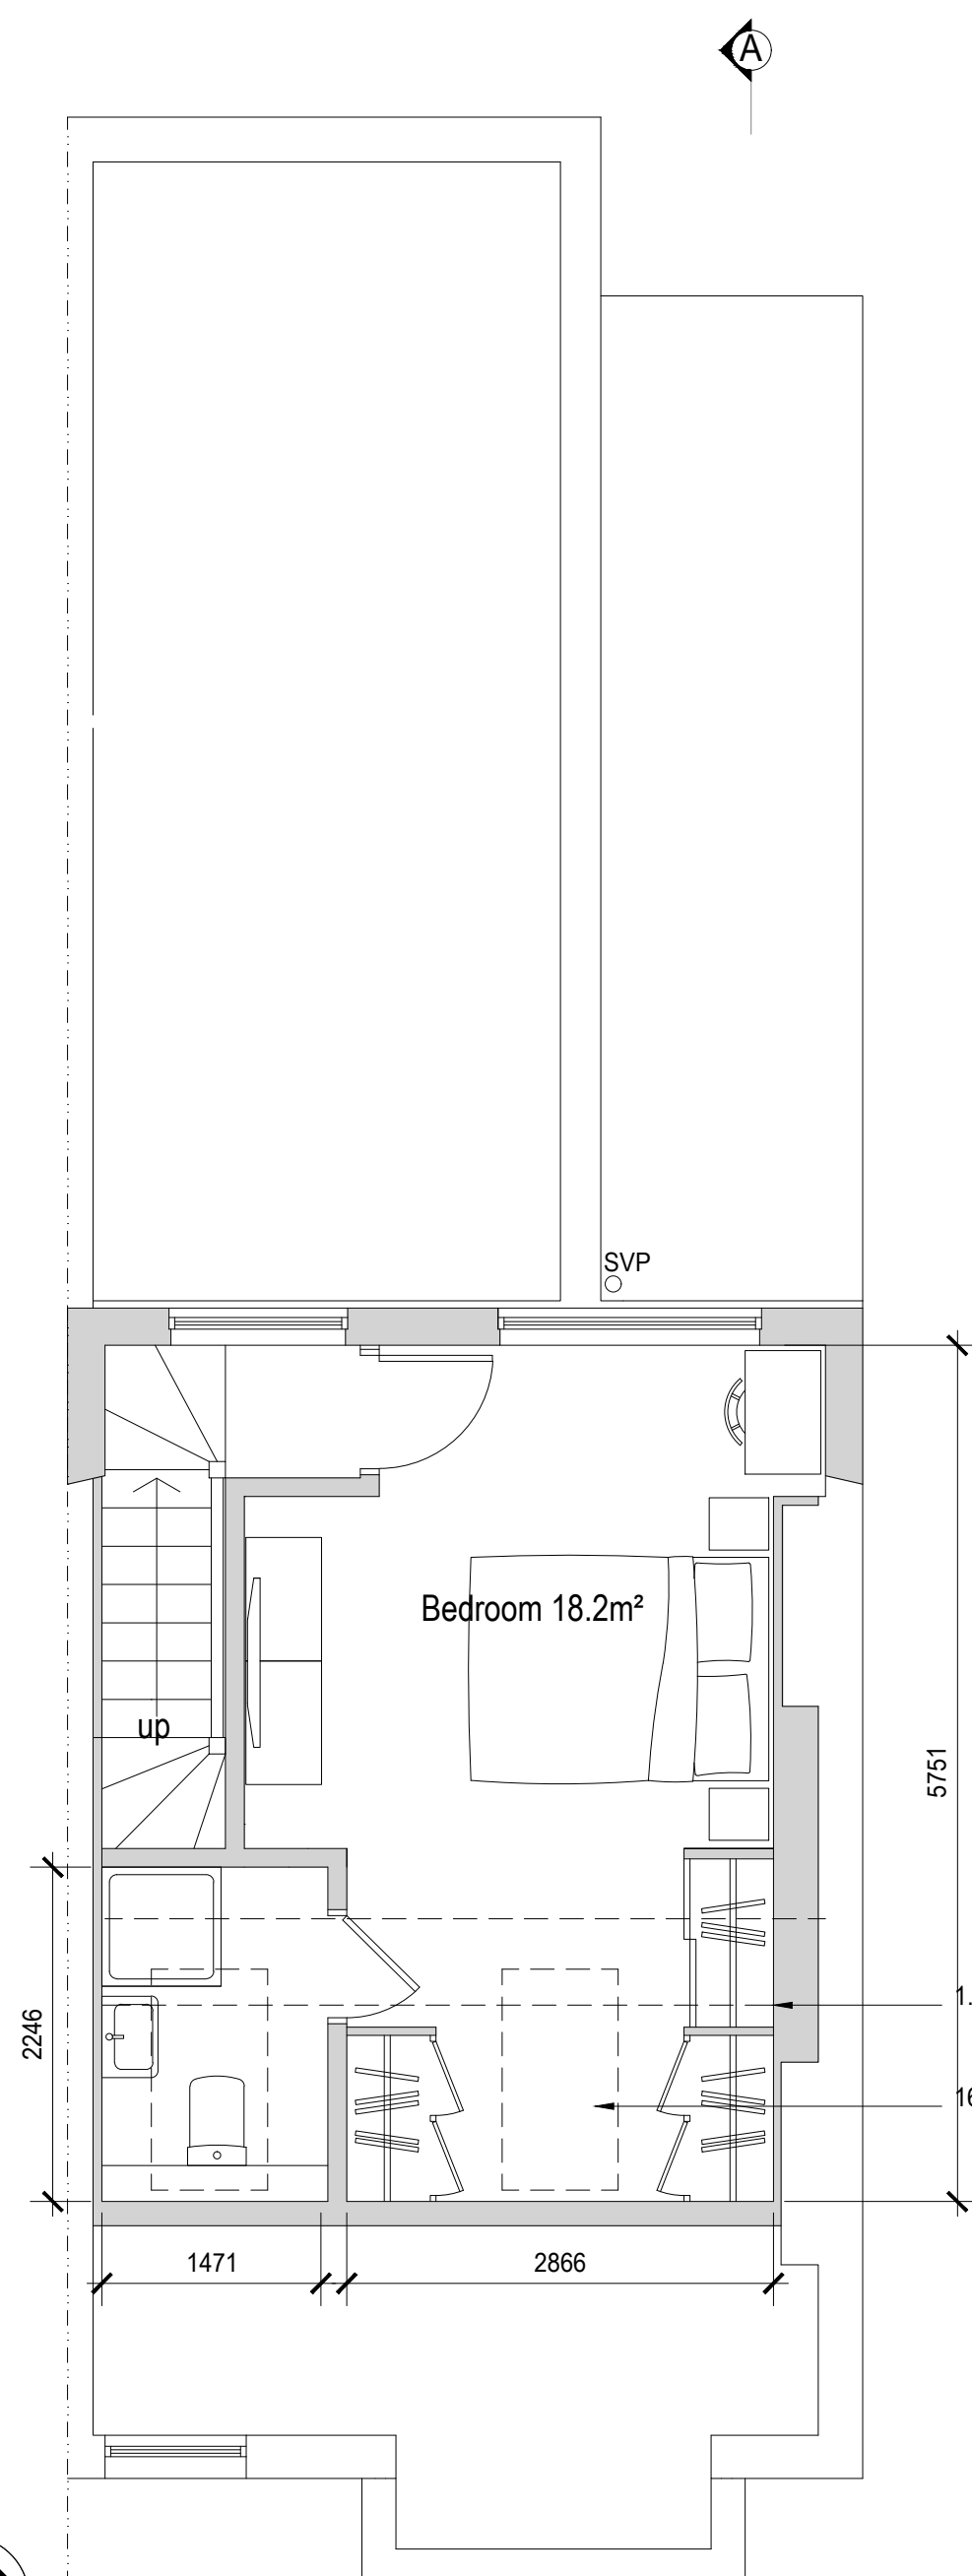


Proposed Second Floor Plan 1:50

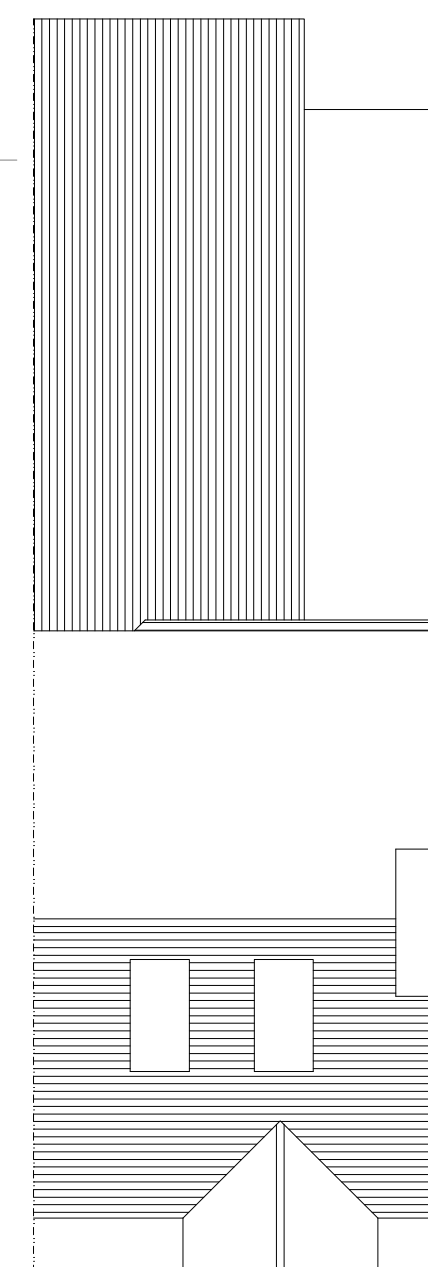



Proposed Roof Plan 1:100

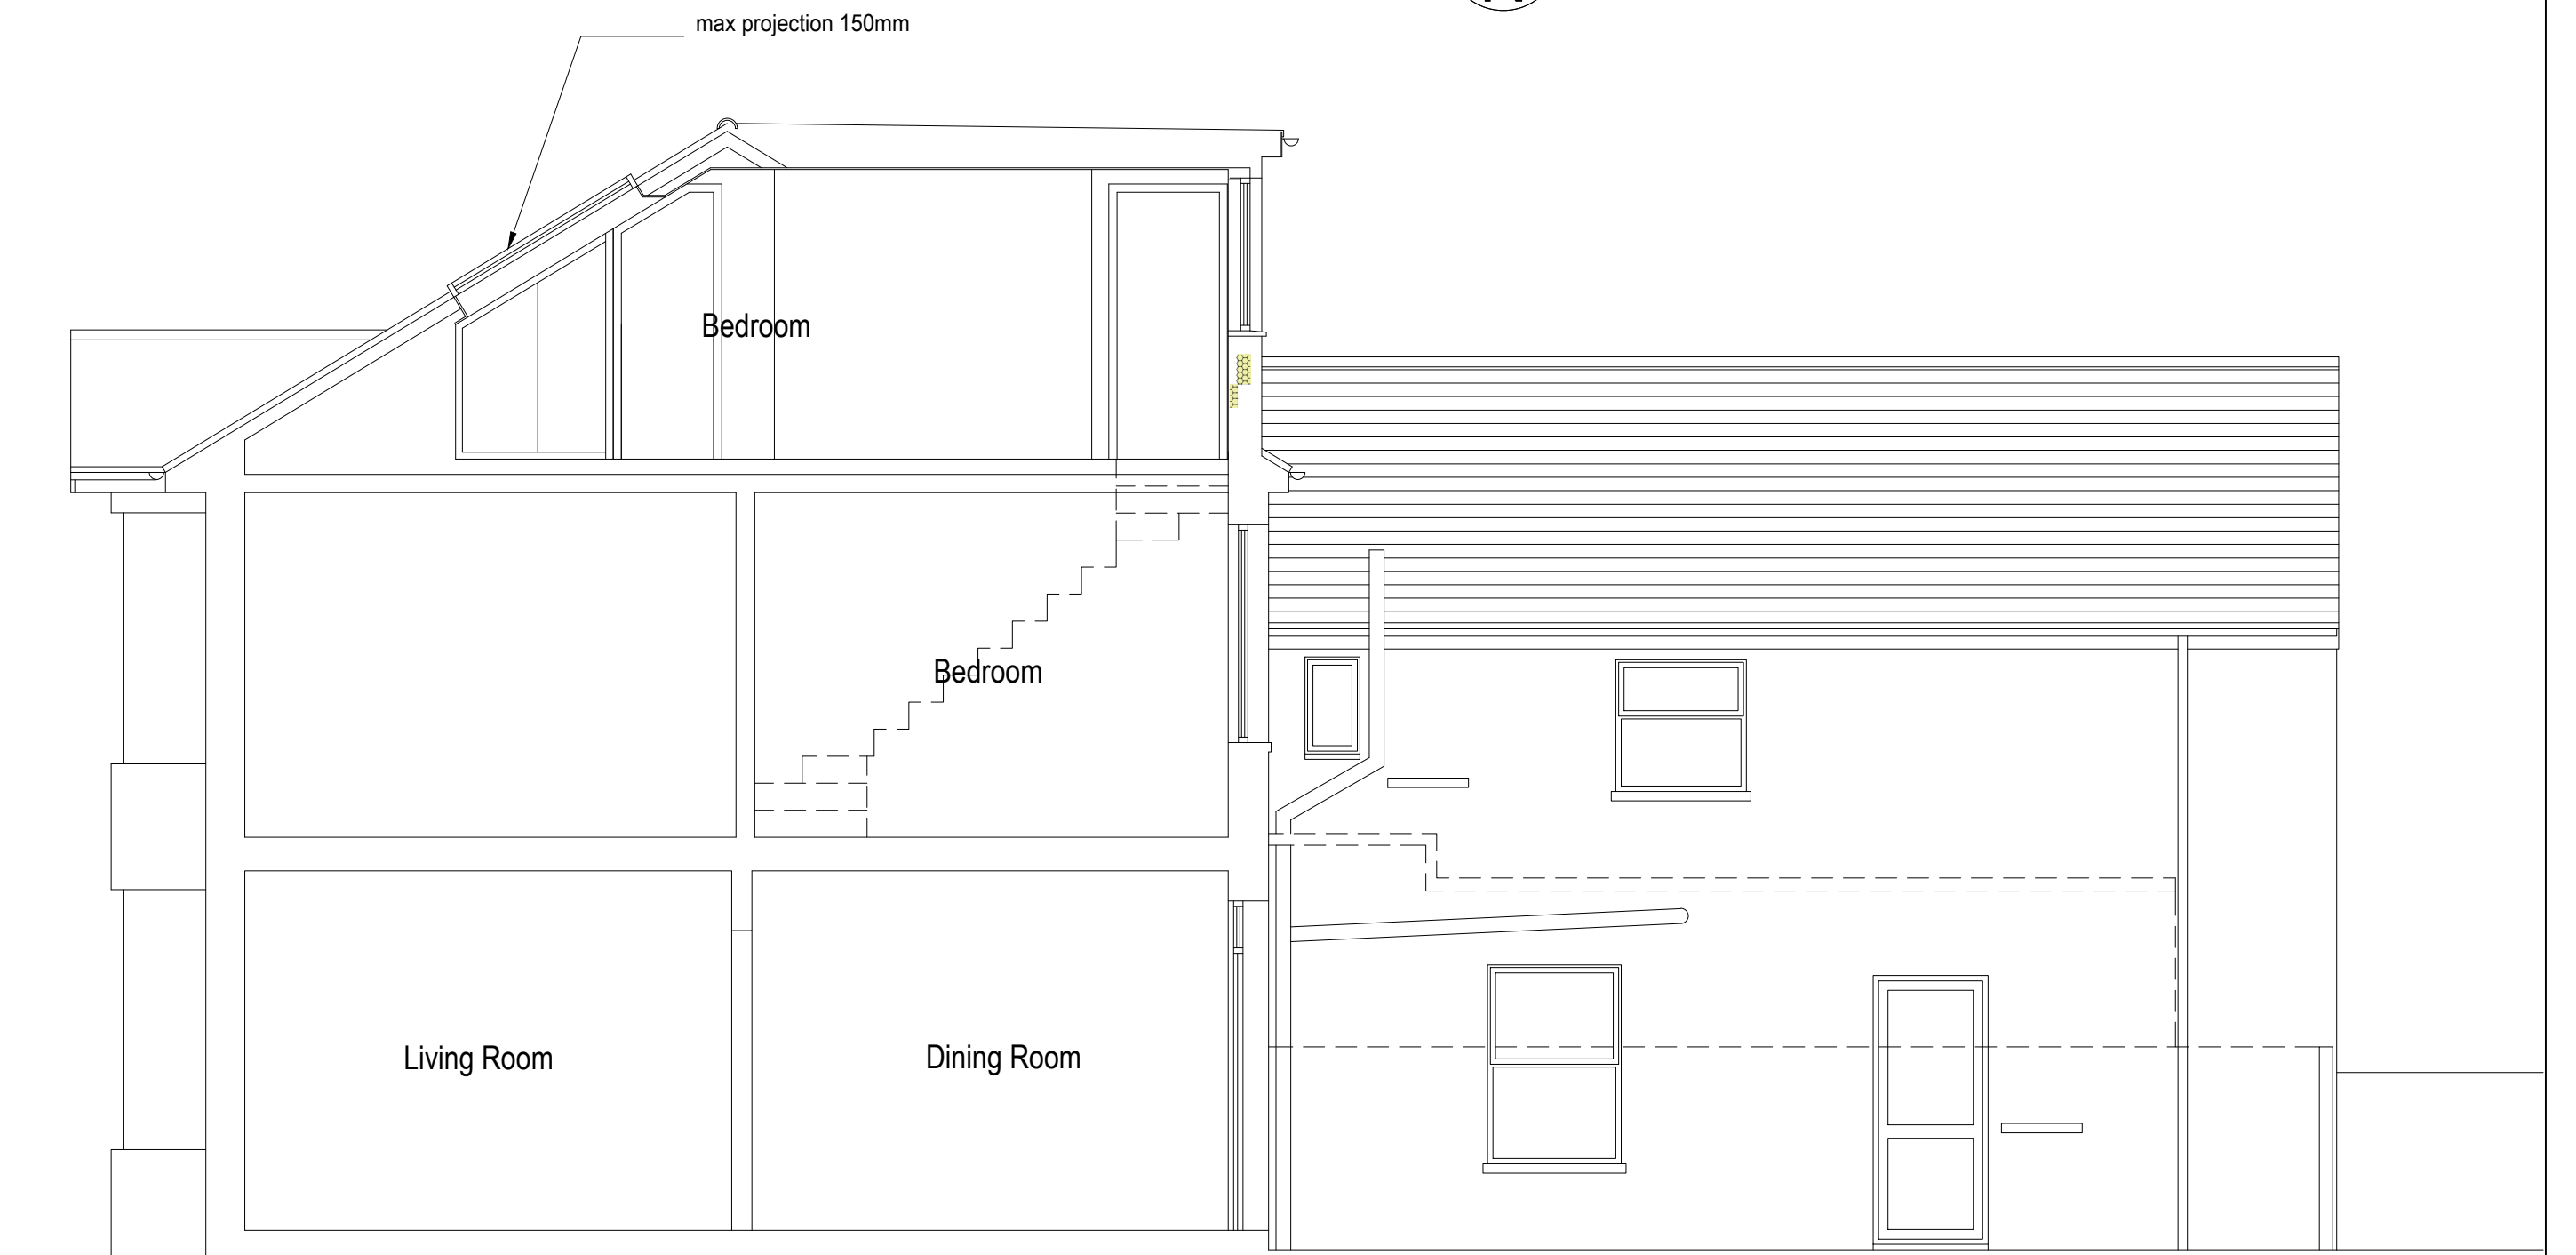

Proposed Section A-A 1:50

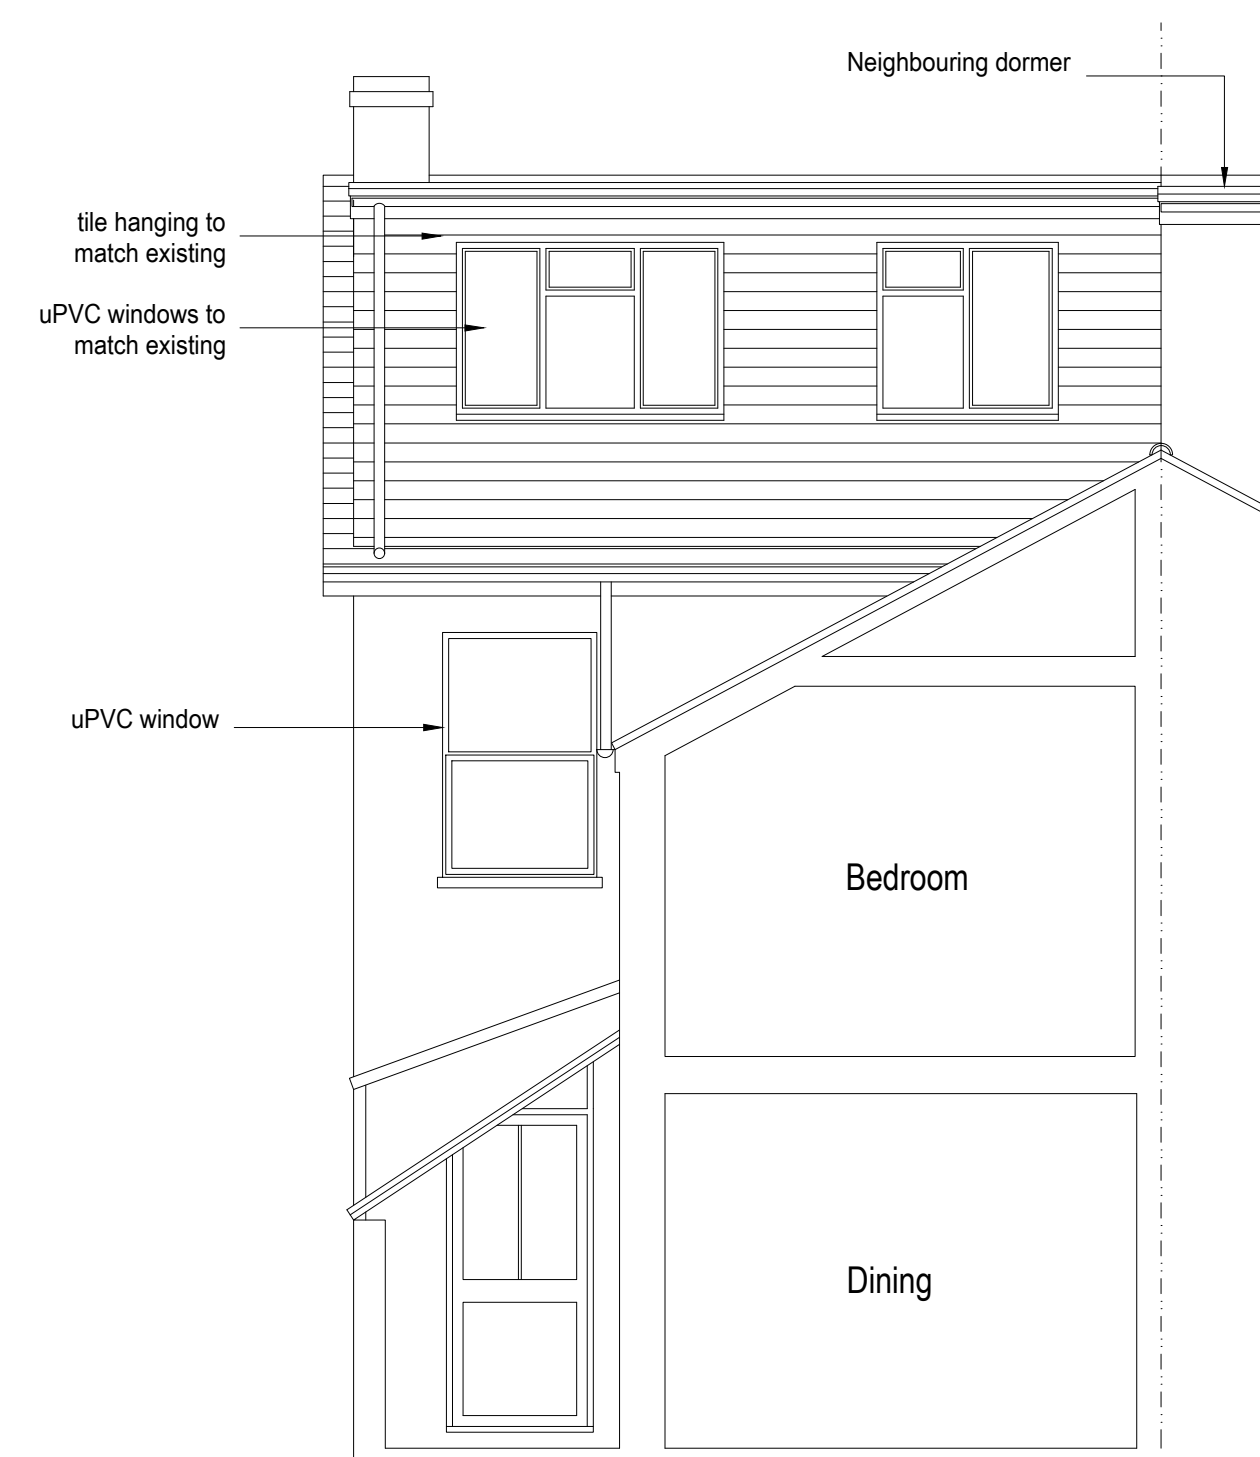

Proposed Section B-B 1:50

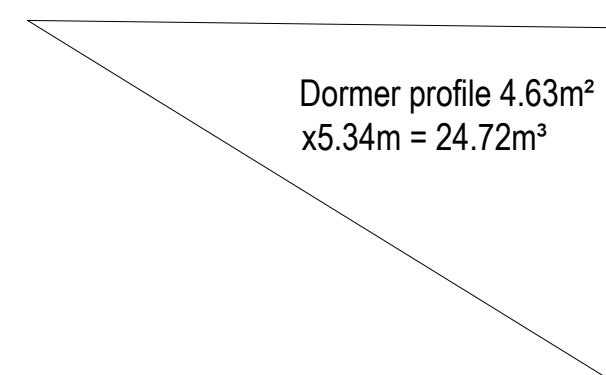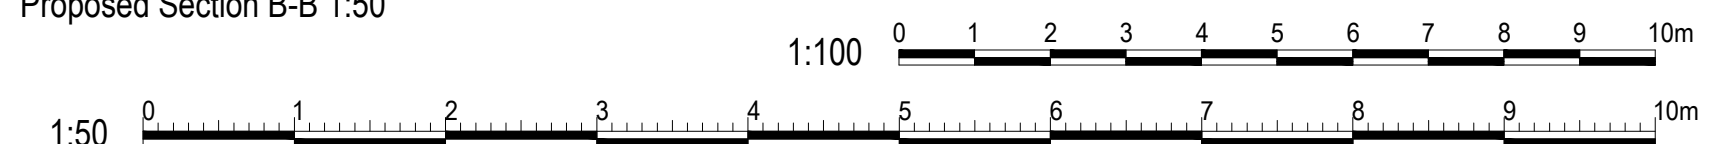

Rev A 13.05.26 Additional information added amendments

bpm Architectural Services Ltd.

client	Florence de Carteret		
project	29 Southview Road Southwick BN42 4TW		
project ref.	3238	Drawing No.	02A
drawing title	Proposed Plans, Sections and Elevations		
drawn by	AW		
date	Apr 26	scale	1:50/100@ A1
		www.bpmnet.co.uk info@bpmnet.co.uk	

Check all dimensions on site before all work is commenced. All goods materials workmanship to conform with current building regs BSS and COPs