


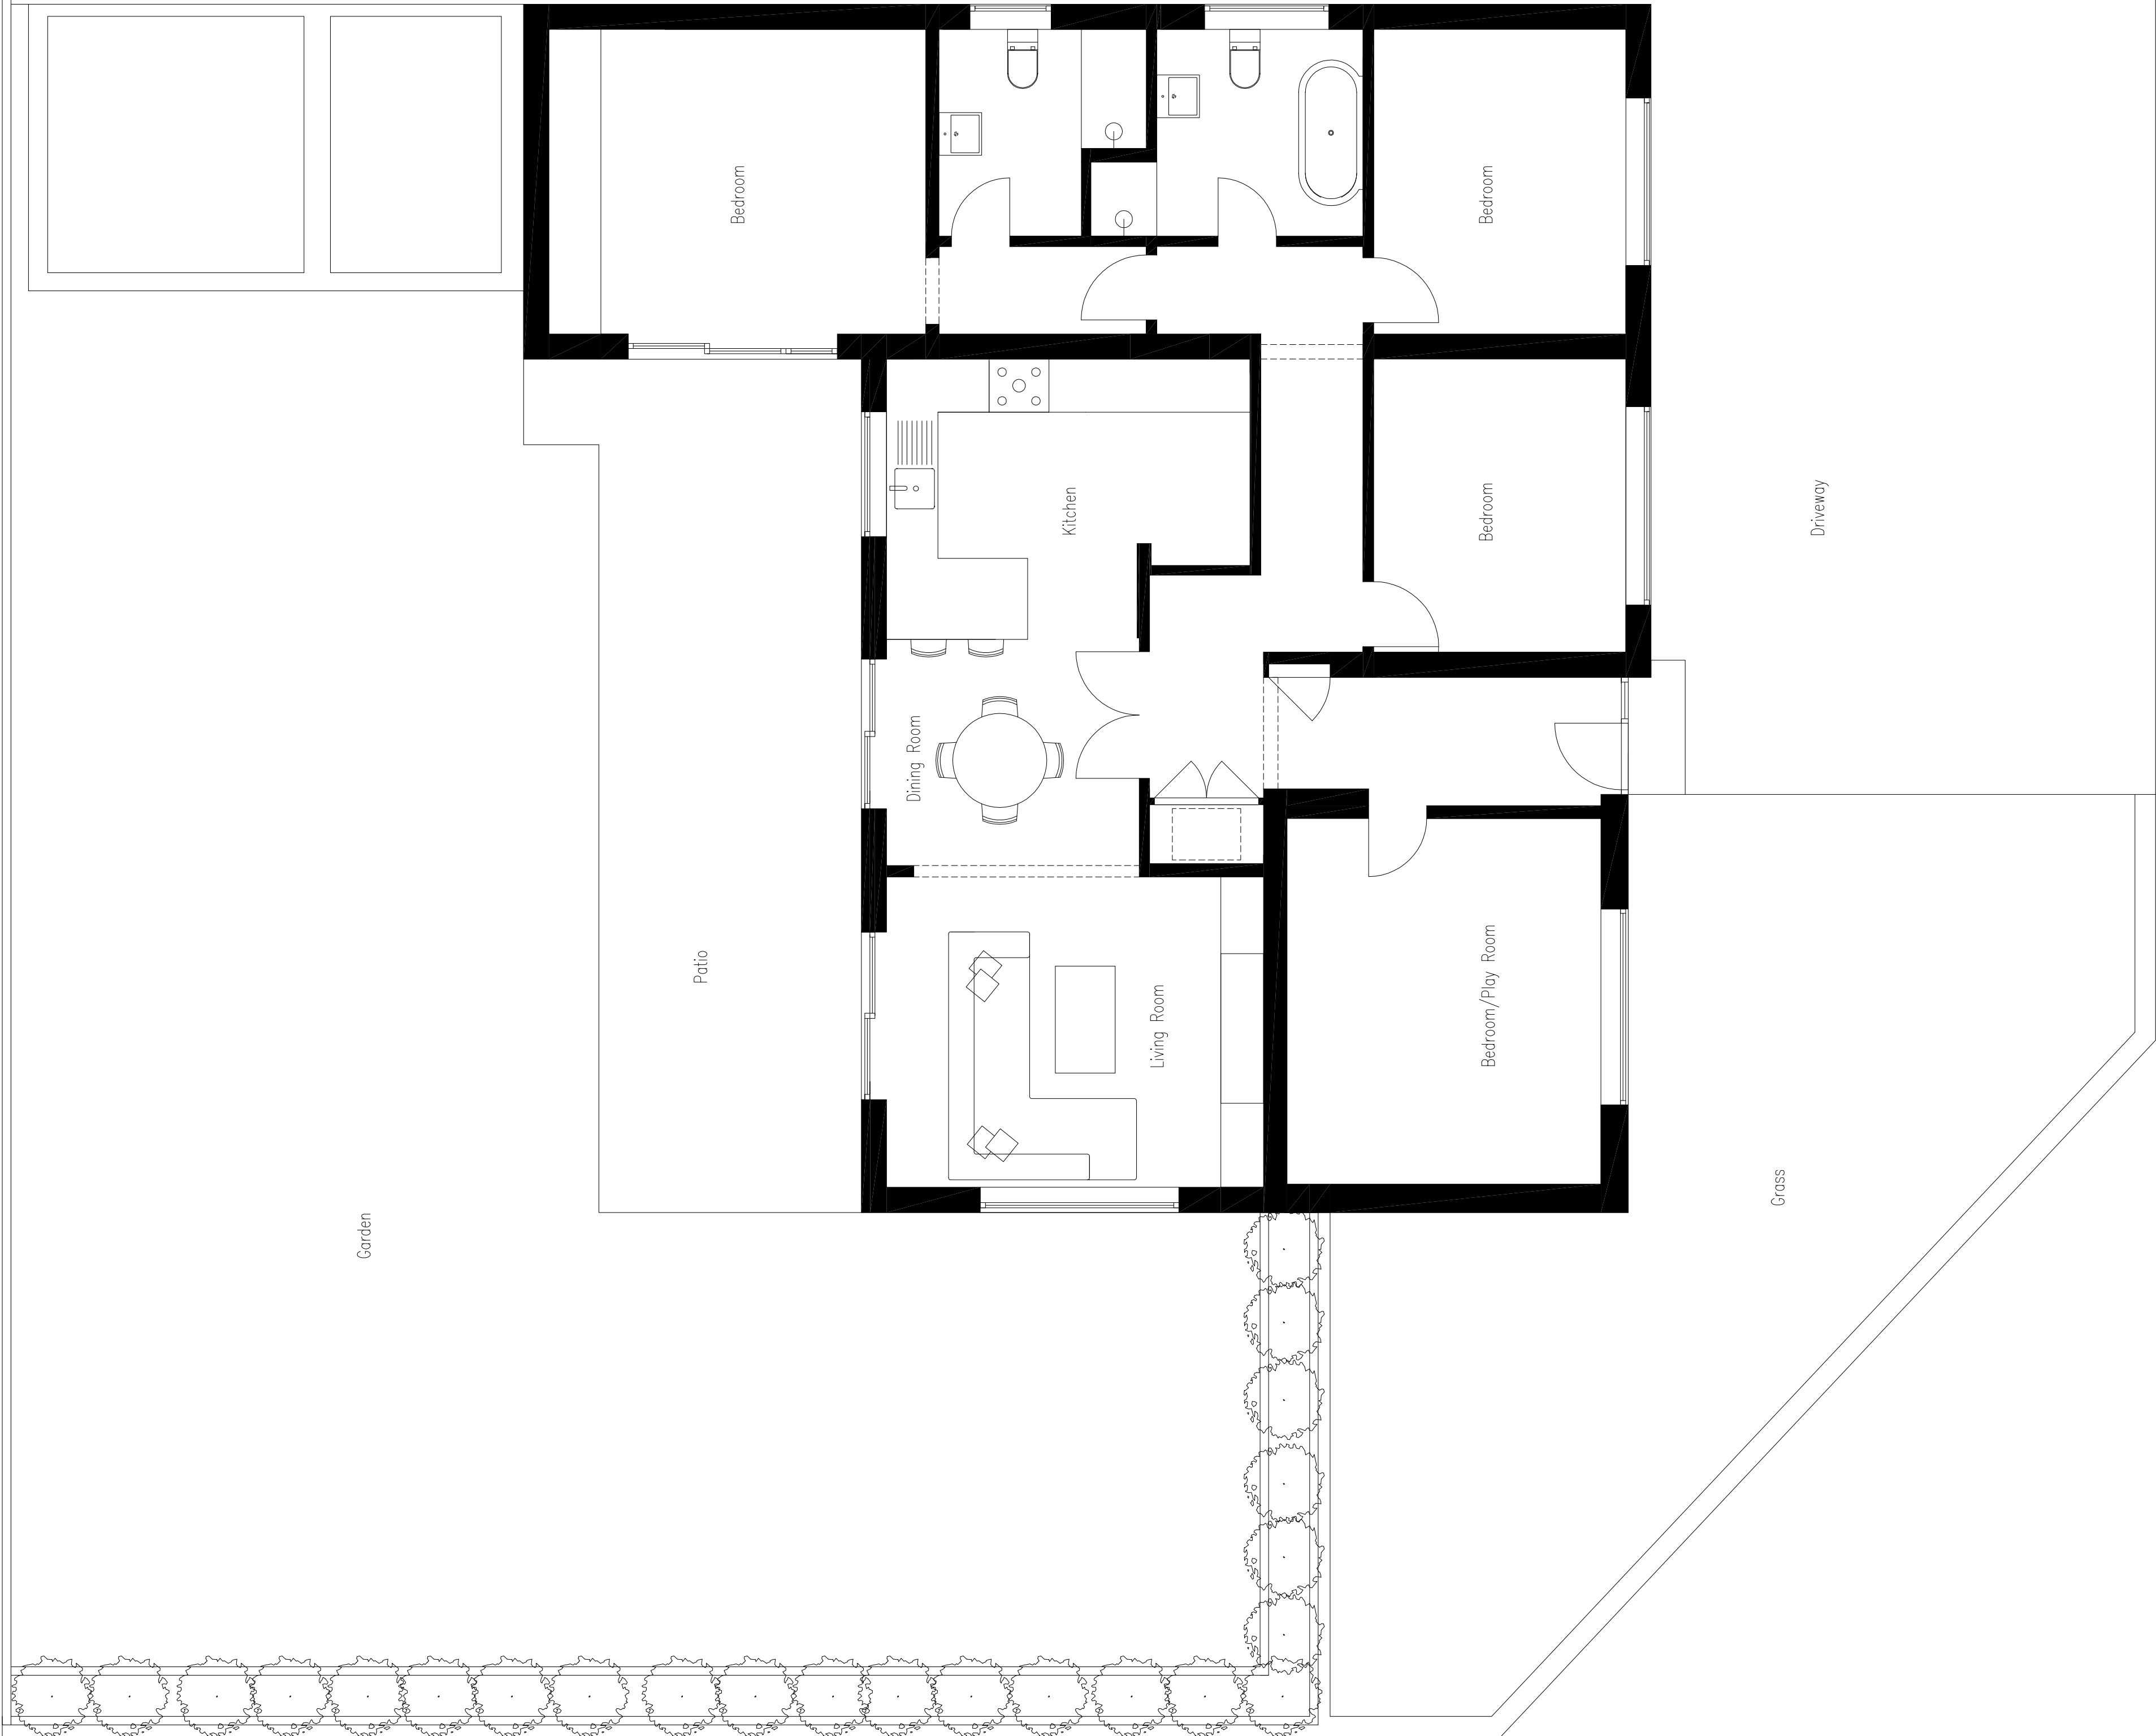
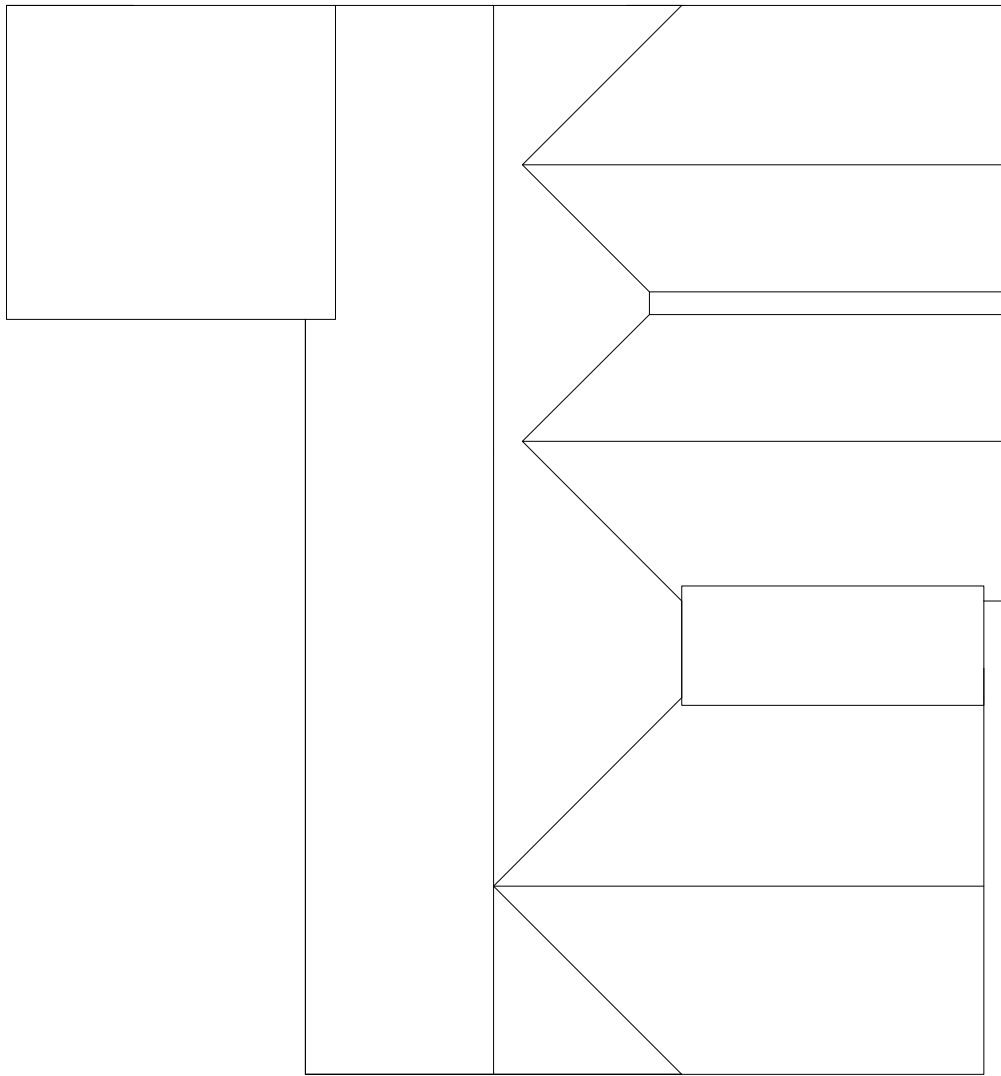


 

Existing Ground Floor Plan 1:50

 

Existing Roof Plan 1:100

 

date	revision	notes
------	----------	-------

Lewis McMillan Architects

W: www.lewismcmillanarchitects.co.uk
T: 01273 327424
E: info@lm-arch.co.uk

project:	Side/Rear Extension		
location:	37 Hammy Lane Strensham-by-Sea BN43 6GF		
client:	James & Lizze		
drawing:	Existing Plans		
scale:	1:50, 1:100	page:	A1
drawn:	CL	checked:	CL
date:	09/03/2026	drawing:	26-106-01
rev:		A	