





Site Plan 1:1250

0 5.0 10.0 25.0 50.0
Scale in metres

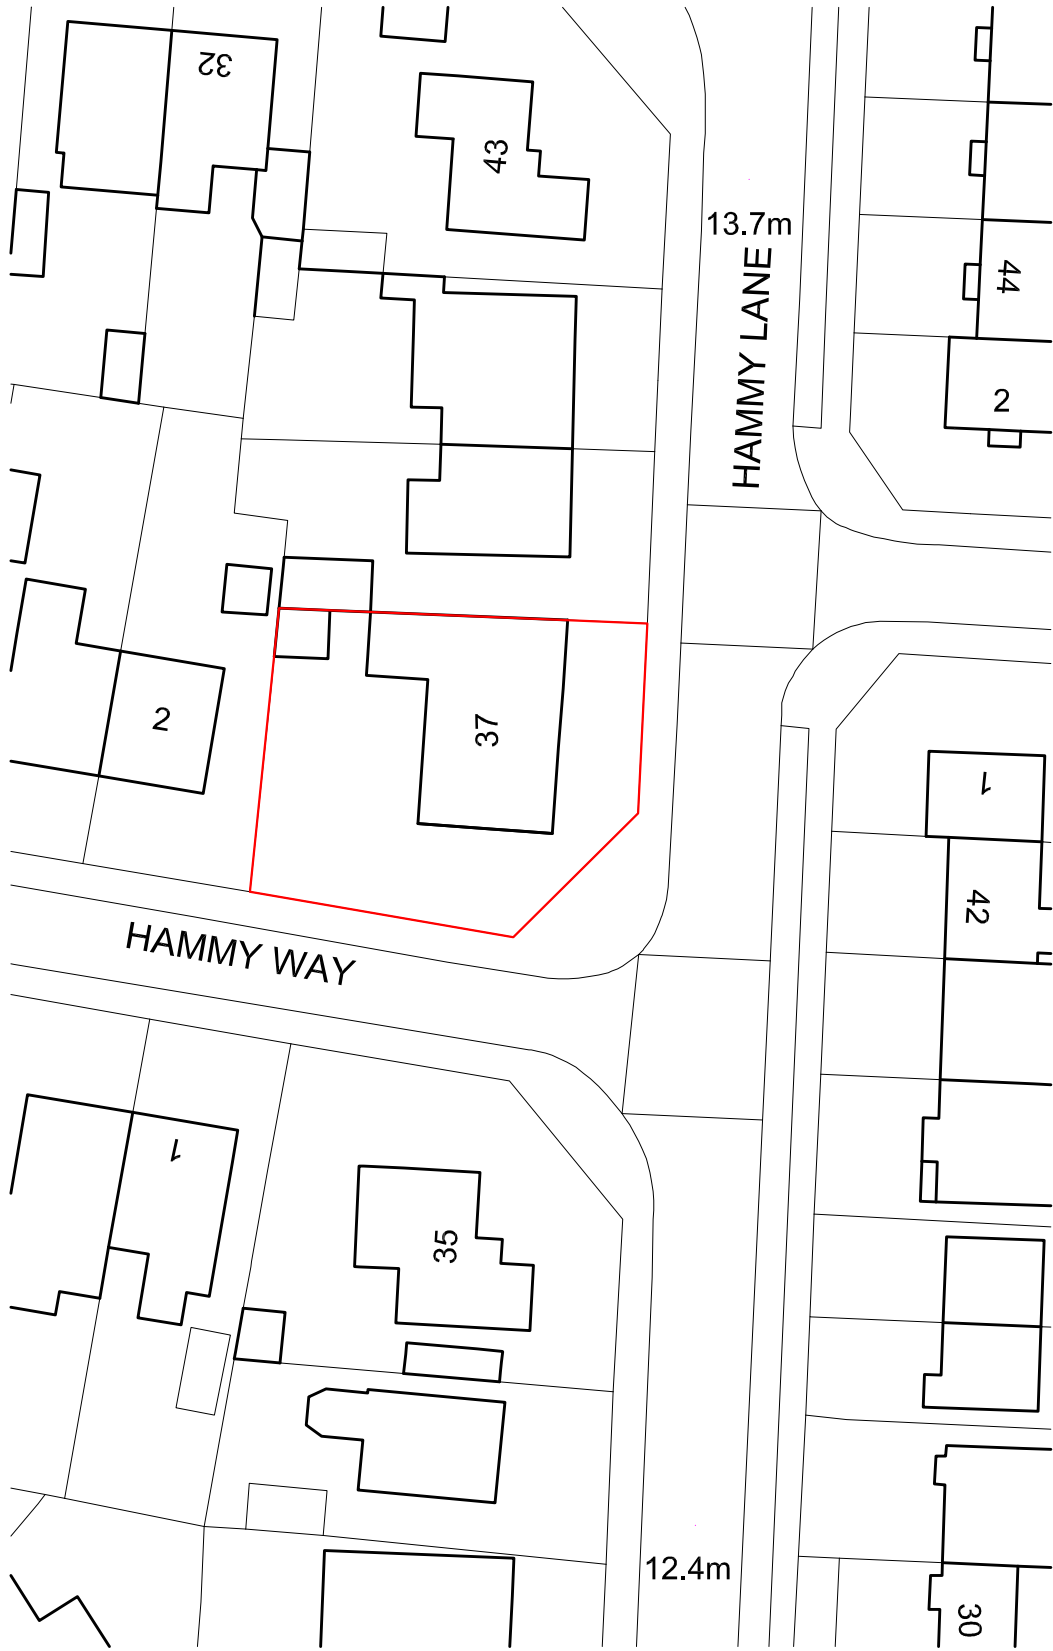

Block Plan 1:500

0 5.0 10.0 25.0 50.0
Scale in metres

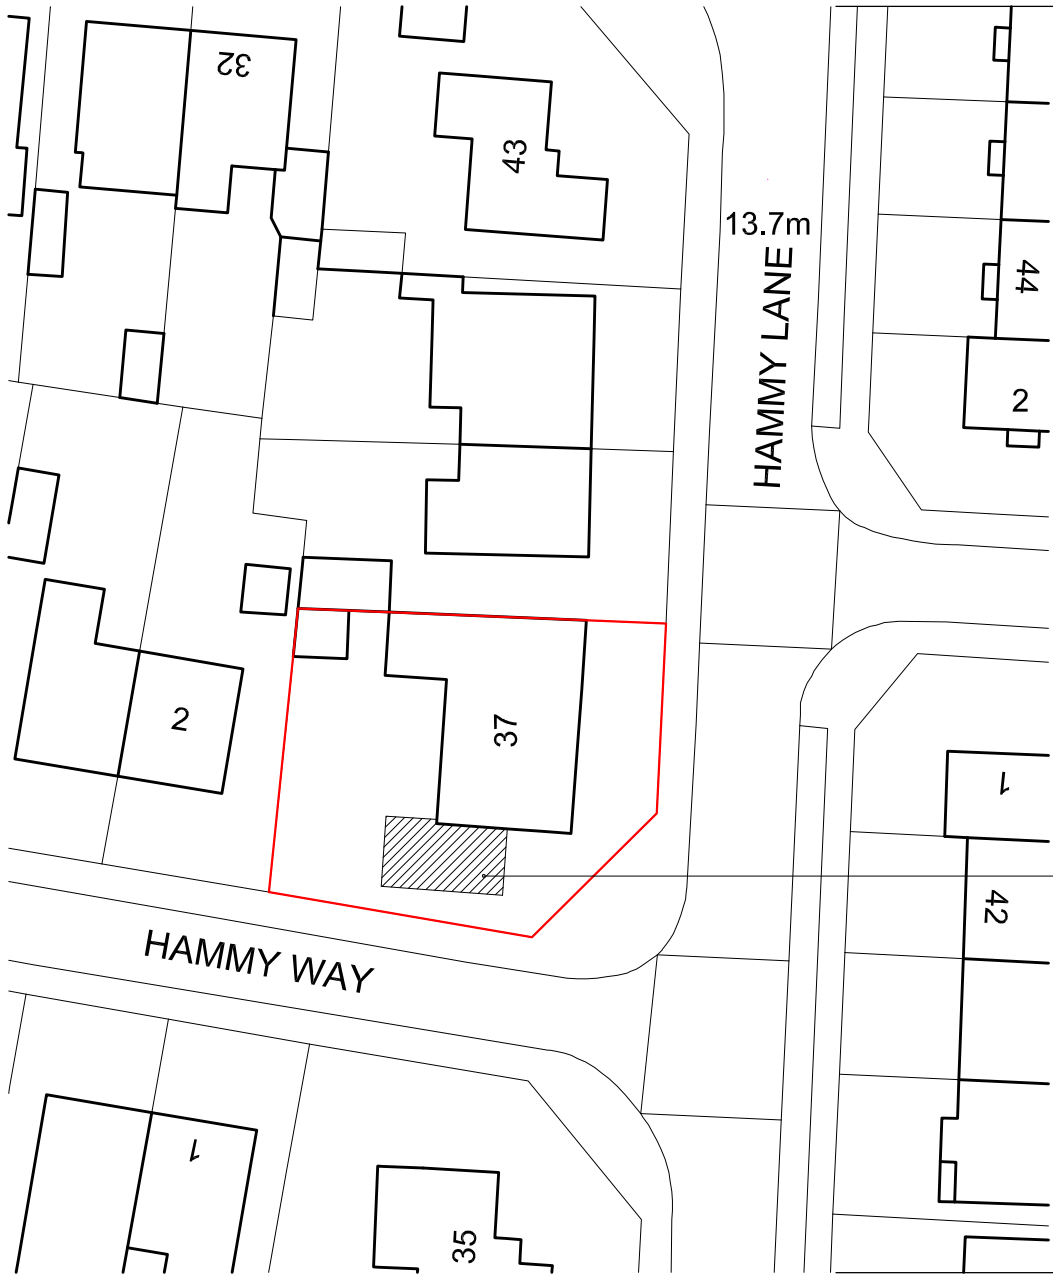

Proposed Block Plan 1:500

0 5.0 10.0 25.0 50.0
Scale in metres

Proposed Single
Storey Rear/Side
Extension

date revision notes

Lewis McMillan Architects

7 Queen Square, Brighton, BN1 3FD
T: 01273 327424
E: info@lm-arch.co.uk

project: Side/Rear Extension

location: 37 Hammy Lane
Shoreham-by-Sea
BN43 6GF

client: James & Lizzie

drawing: Site Plan & Block Plan

scale: 1:1250 1:500

drawn: CL

date: 09/03/26

drawing: 26-106-10

rev: /

page: A3

checked: CL

rev: /