



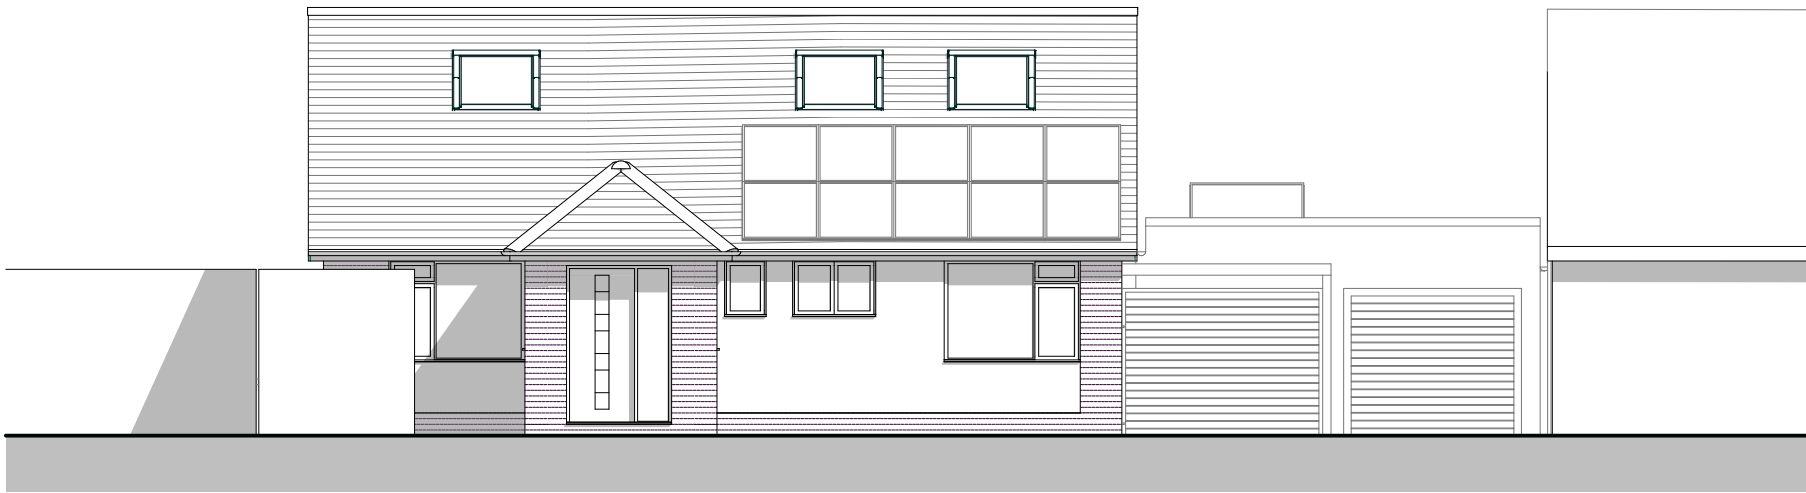


front west elevation

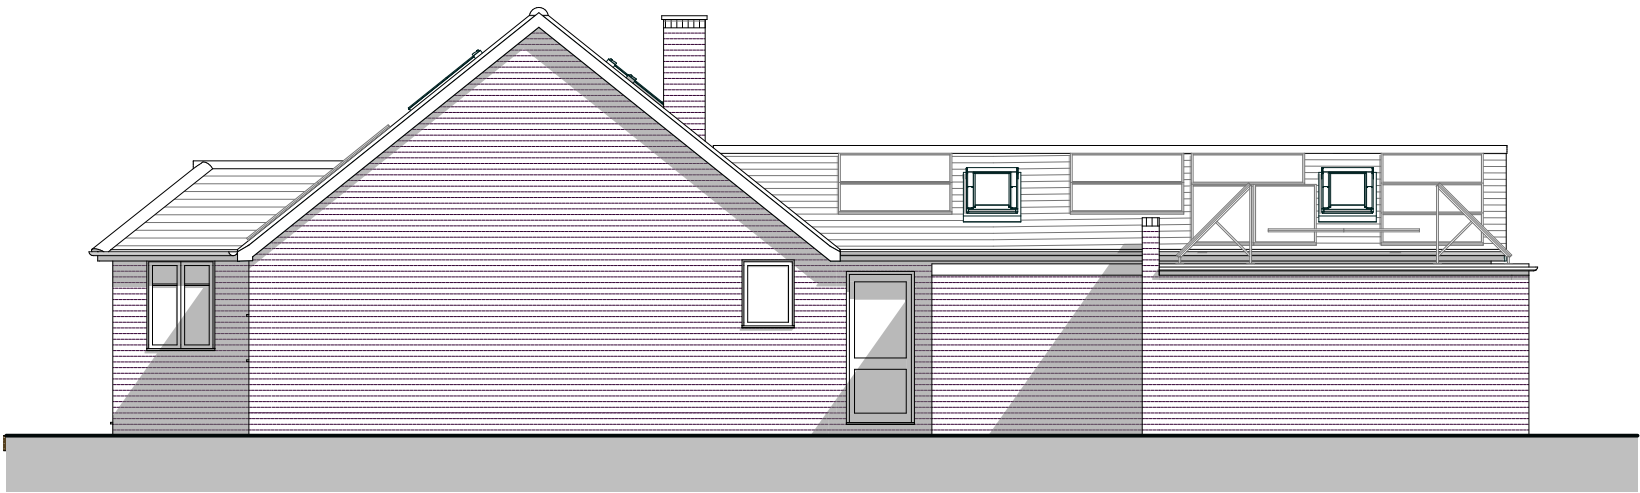


side south elevation




rear east elevation
scale 1 : 100

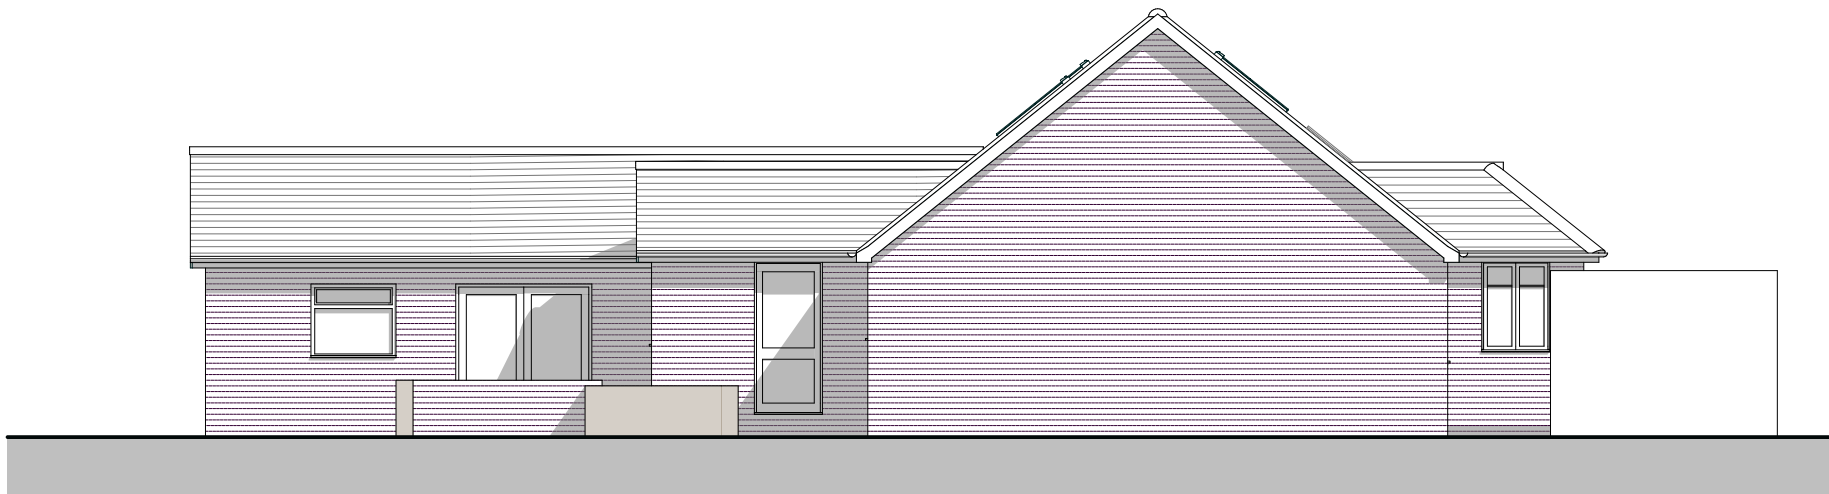

side north elevation

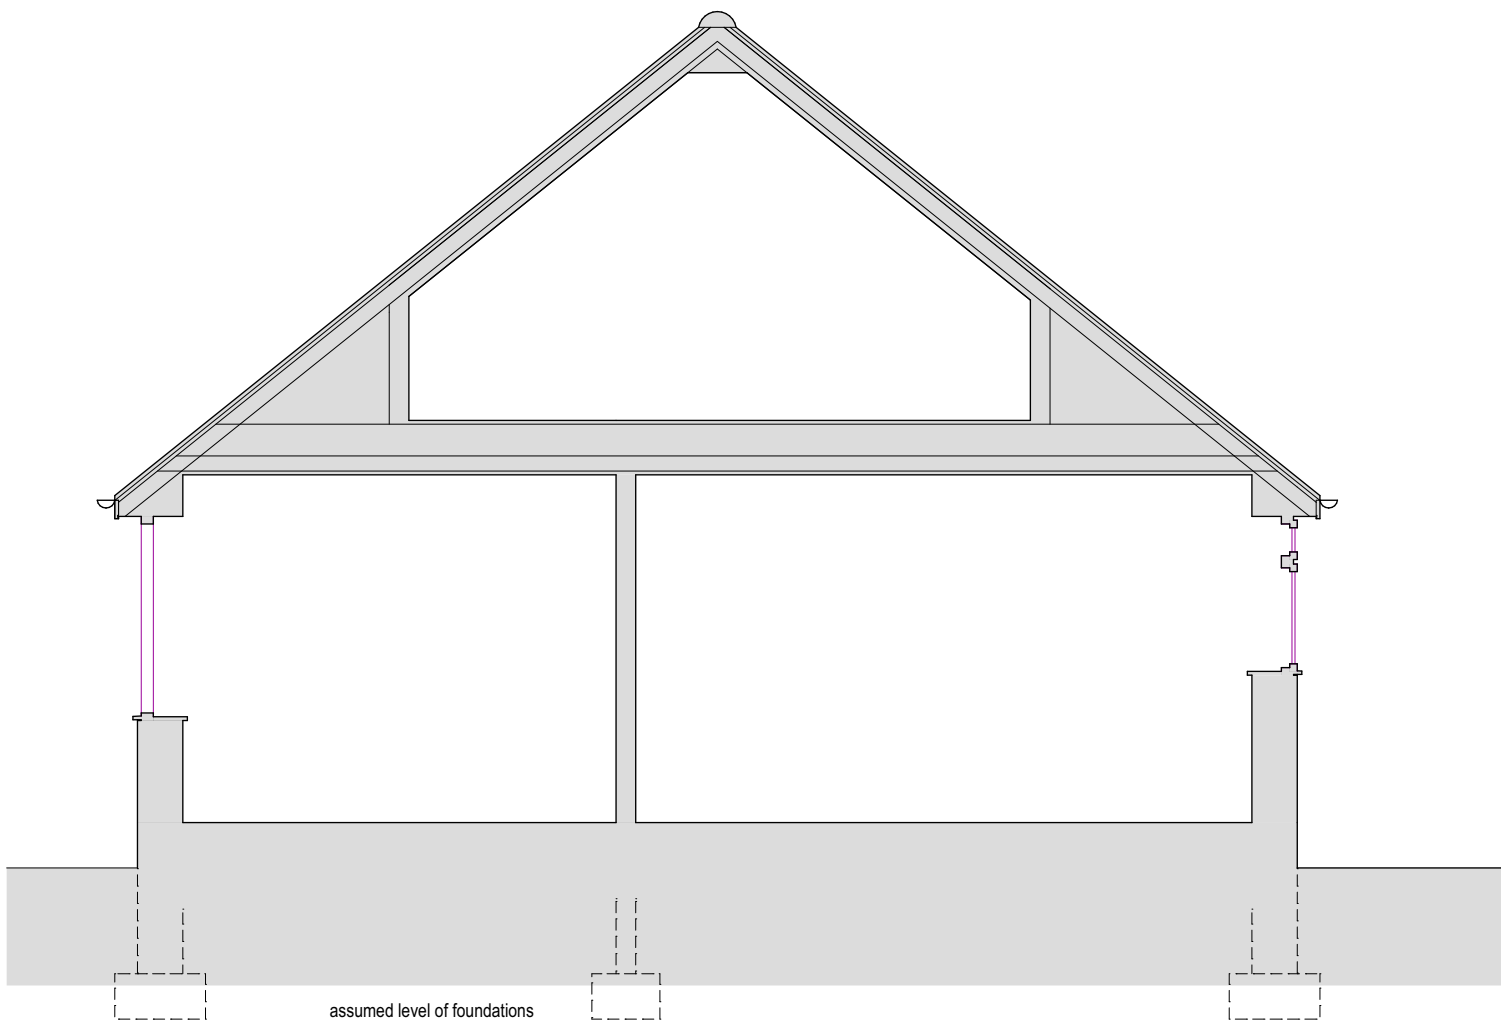

section A A 1 : 50

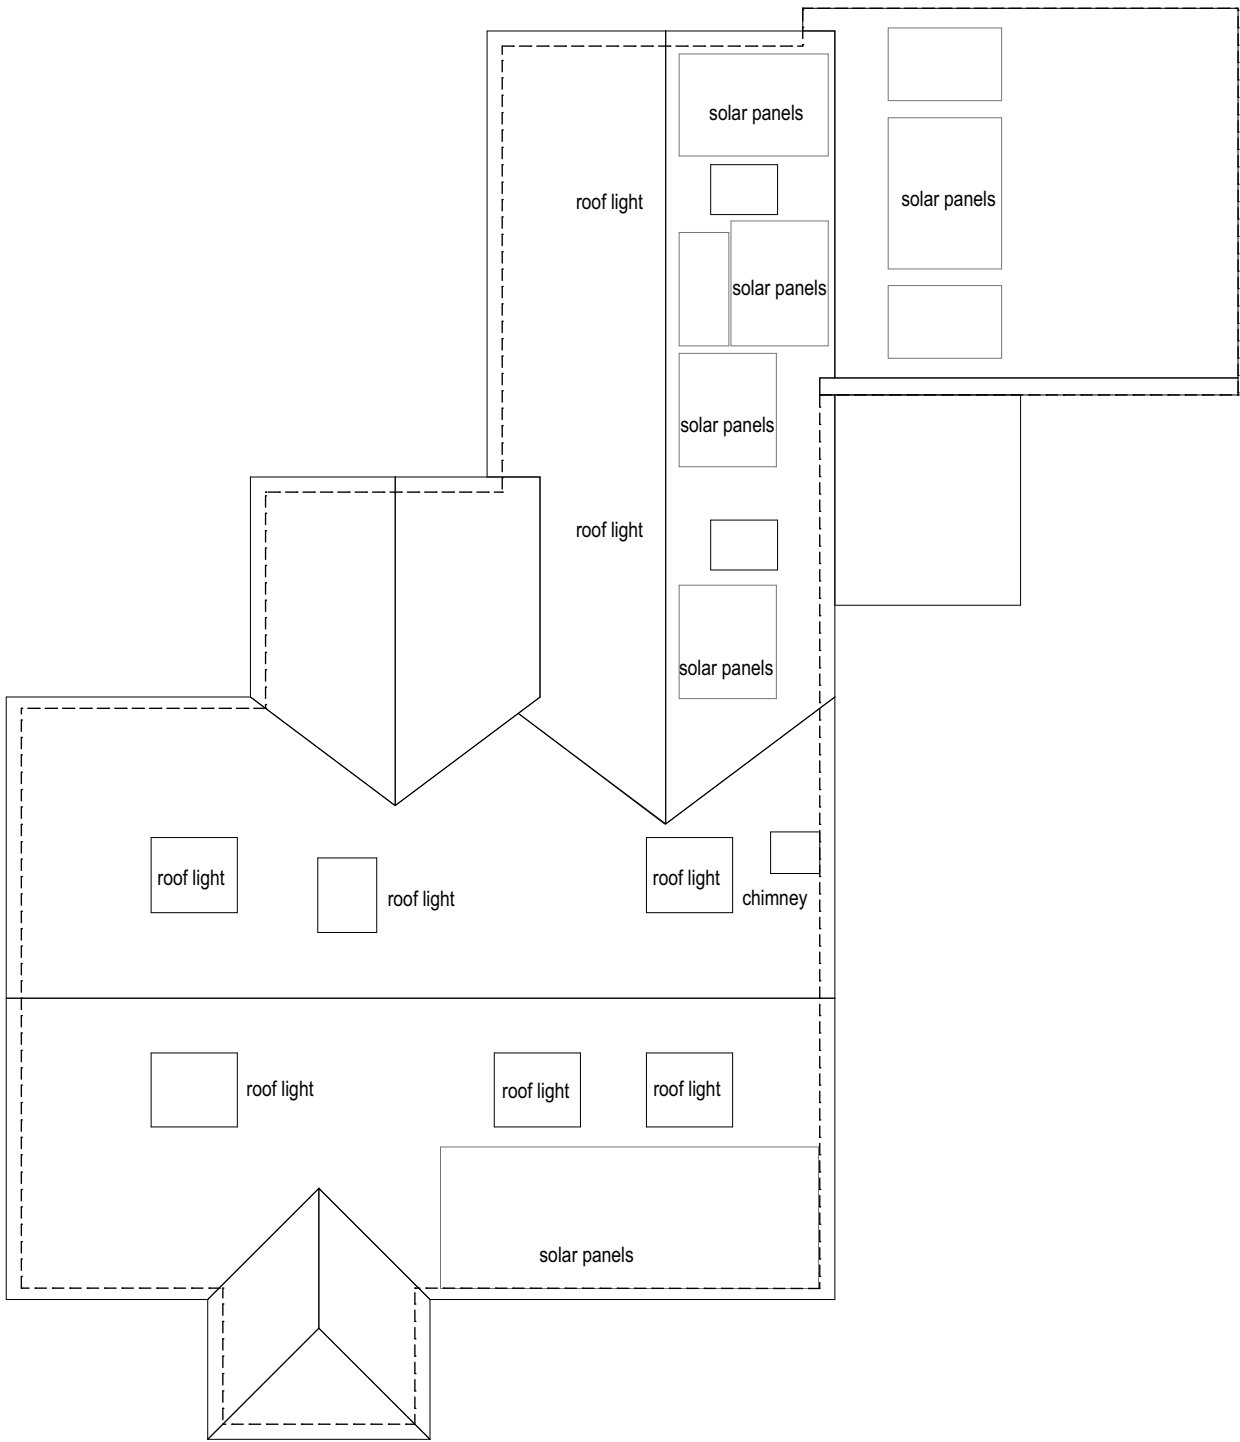

roof plan 1 : 100

SCALE 1:100 0 2000 4000 6000 8000mm

SCALE 1:50 0 1000 2000 3000 4000mm

All dimensions in millimetres. Where dimensions are not given, drawings must not be scaled and matter referred back to CLOUD9 DESIGN STUDIO with the exception of drawings for planning purposes only.

All dimensions and conditions are to be checked on site by the contractor prior to preparing drawings or commencing any work. The contractor is responsible for checking that there is no conflict between site dimensions and drawn dimensions.

In the event of any detail or dimensional conflict with CLOUD9 DESIGN STUDIO drawings, the matter must be referred back to CLOUD9 DESIGN STUDIO for clarification.



Client Barrie Reading

Project Proposed new Dormers
2 Stuart Close
Worthing BN11 2AQ

Drawing Title Elevations and Section as Existing

Drawing CND51_SK02 Rev A
Date MAR 2026 Scale 1 : 50 & 100 @ A2