



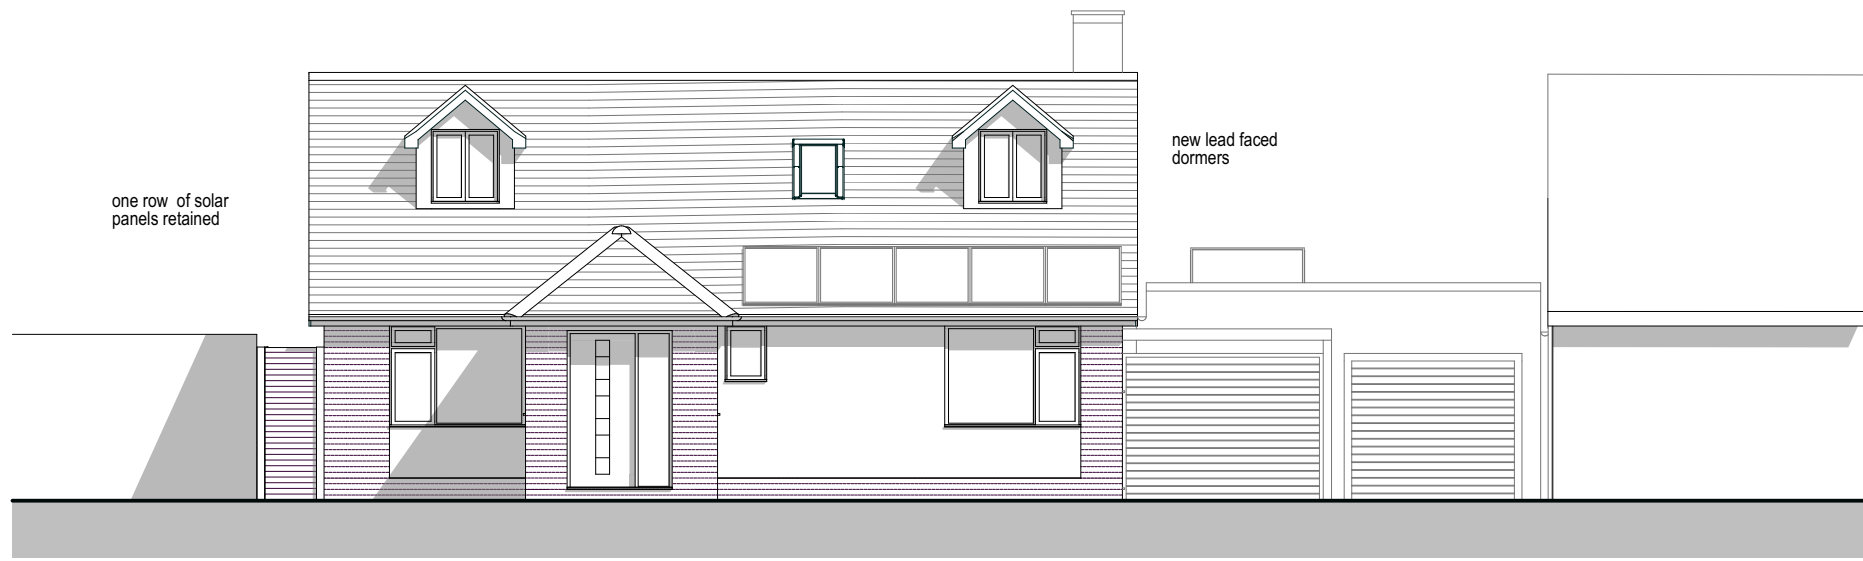


front west elevation

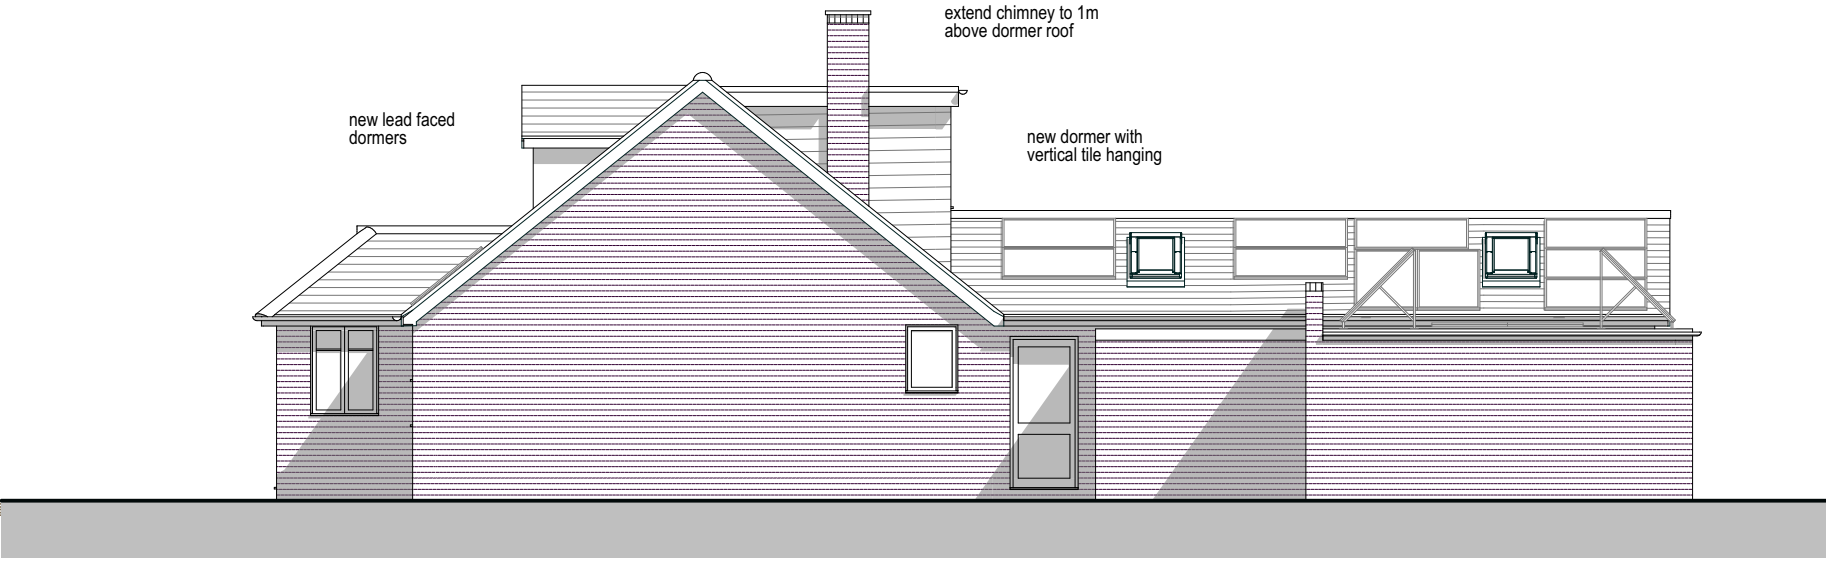

side south elevation




rear east elevation

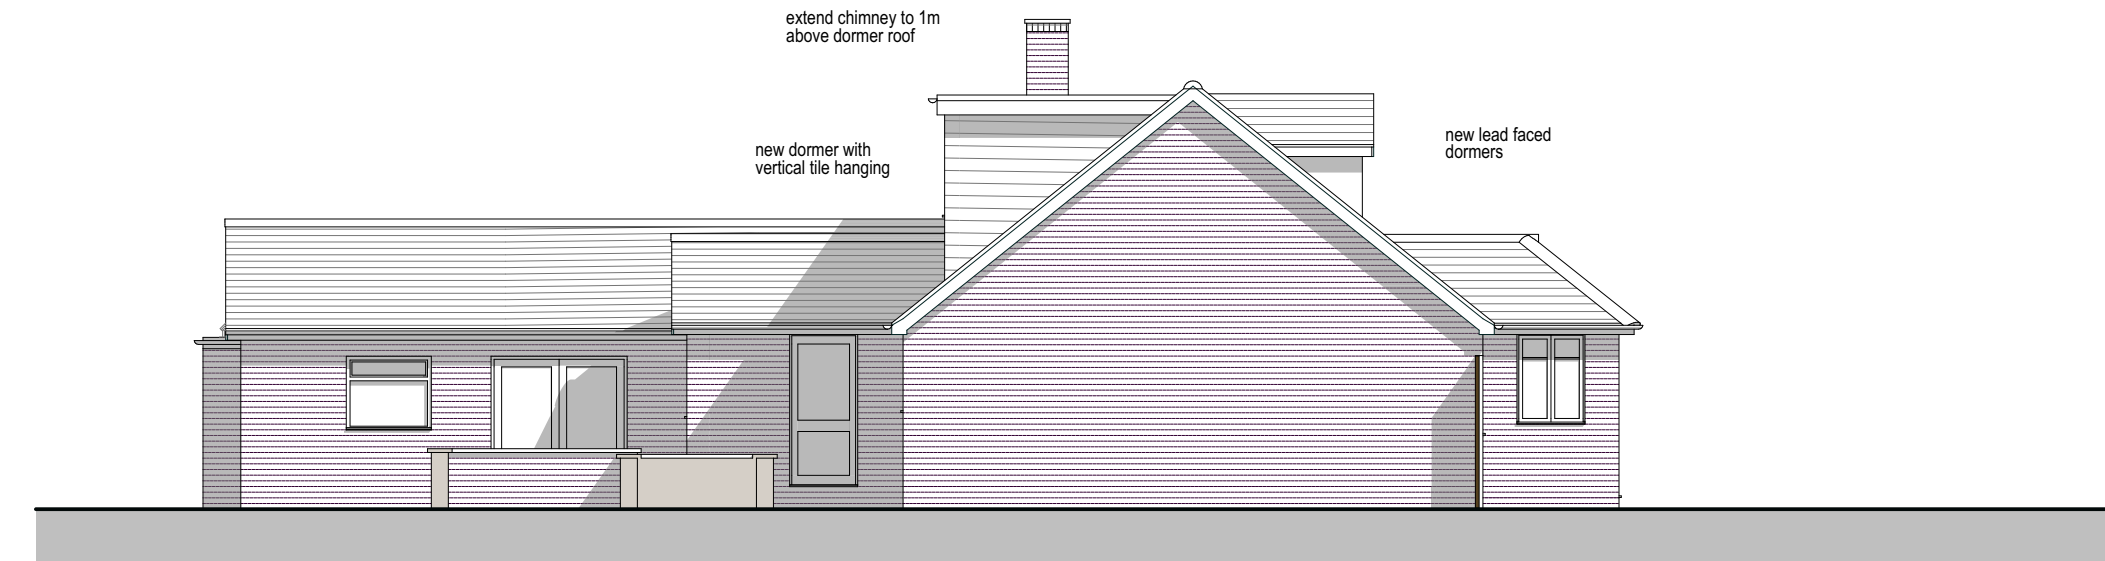


side north elevation

SCALE 1:100
0 2000 4000 6000 8000mm

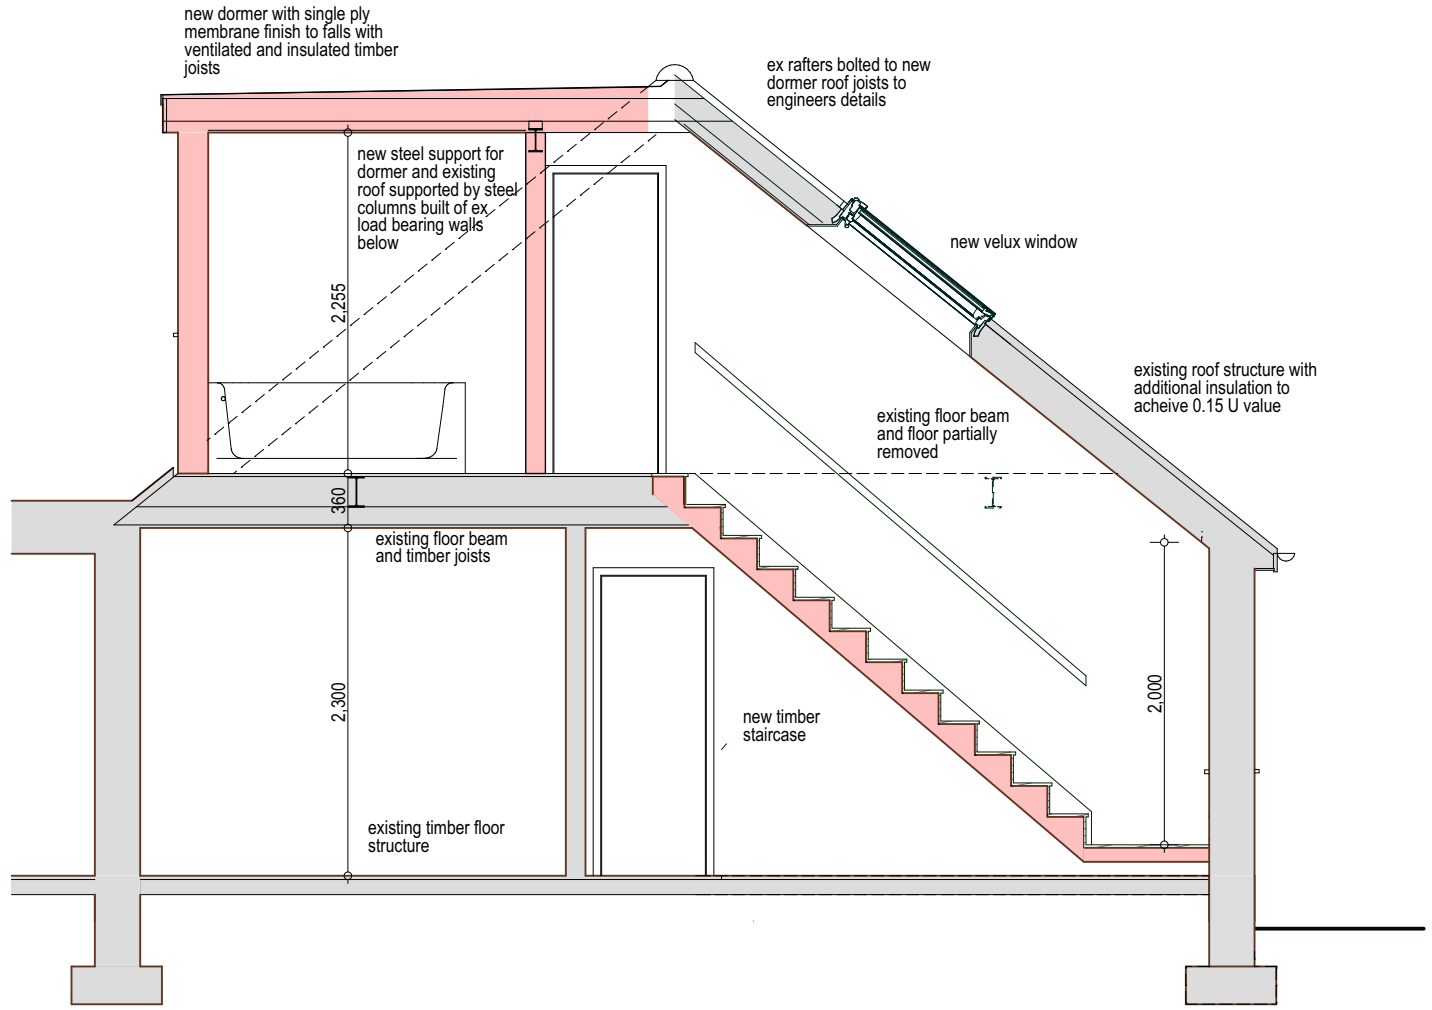

section B B

SCALE 1:50
0 1000 2000 3000 4000mm

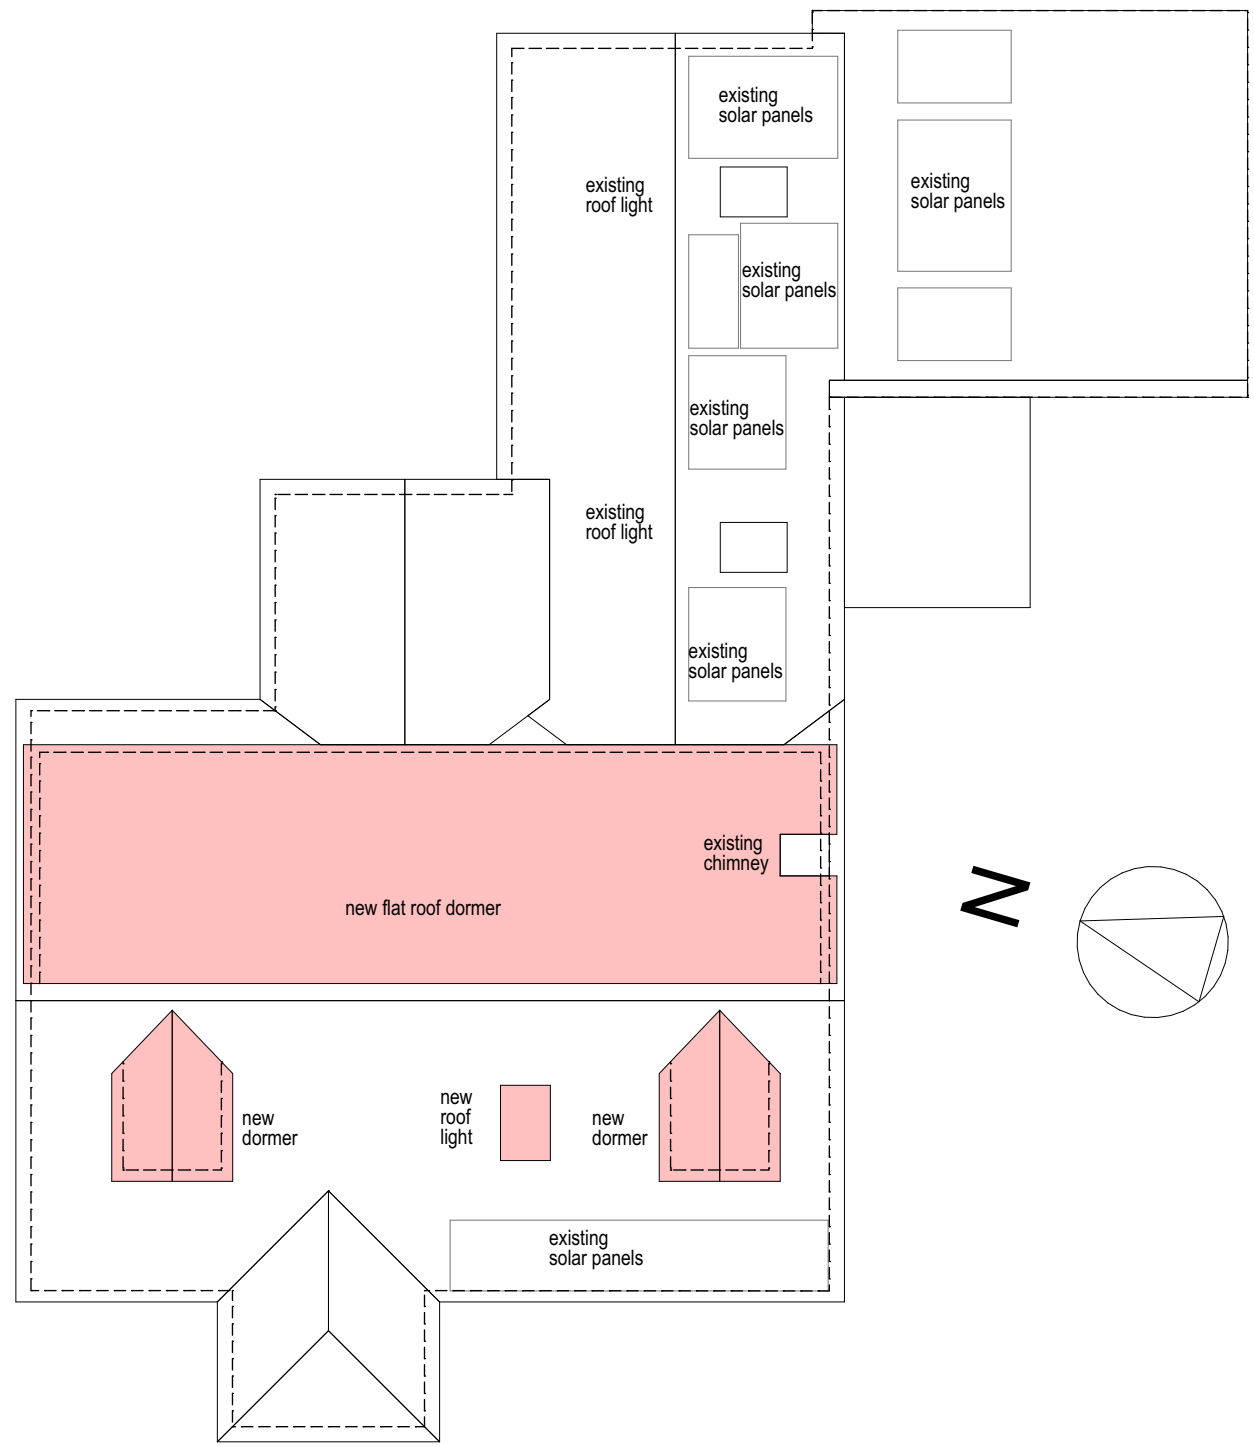



roof plan

SCALE 1:100
0 2000 4000 6000 8000mm



block plan

SCALE 1:500
0 10 20 30 40m

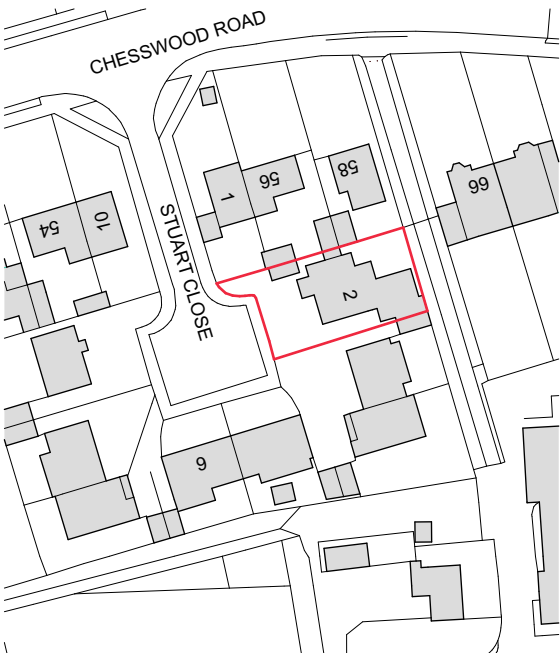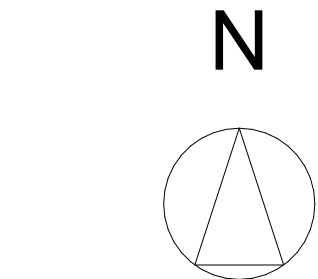

Ordnance Survey, (c) Crown Copyright 2026. All rights reserved. Licence number 100022432

location plan

SCALE 1:1250
0 20 40 60 80 100m



view from rear



view from front

SCALE 1:50
0 1000 2000 3000 4000mm

All dimensions in millimetres. Where dimensions are not given, drawings must not be scaled and matter referred back to CLOUD9 DESIGN STUDIO with the exception of drawings for planning purposes only.

All dimensions and conditions are to be checked on site by the contractor prior to preparing drawings or commencing any work. The contractor is responsible for checking that there is no conflict between site dimensions and drawn dimensions.

In the event of any detail or dimensional conflict with CLOUD9 DESIGN STUDIO drawings, the matter must be referred back to CLOUD9 DESIGN STUDIO for clarification.



Client **Barrie Reading**

Project **Proposed new Dormers
3 Stuart Close
Worthing BN11 2AQ**

Drawing Title **Plans, Elevations and Section
as Proposed**

Drawing **CND51_SK04** Rev **D**
Date **MAR 2026** Scale **1 : 50 & 100 @ A1**