


PROPOSED DROPPED KERB DETAIL - SITE PLAN
EXISTING AND PROPOSED

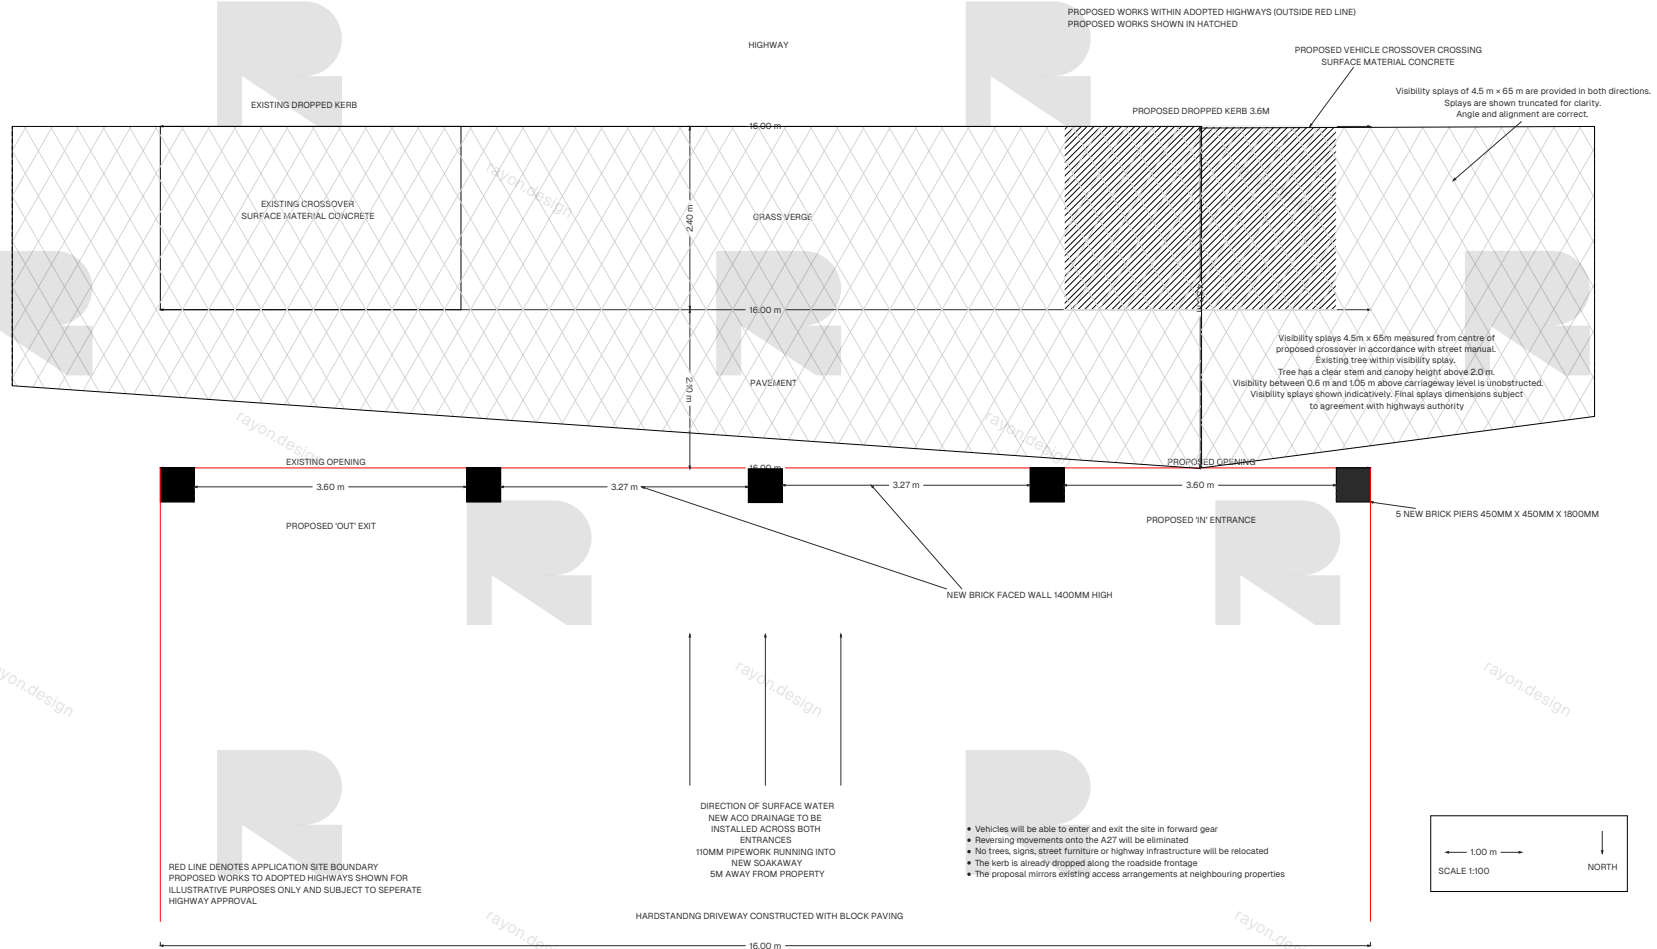

NOTES -
PROPOSED VEHICLE CROSSOVER SUBJECT TO SEPERATE HIGHWAYS APPROVAL
WORKS TO THE ADOPTED HIGHWAY TO BE CARRIED OUT BY APPROVED CONTRACTOR
NO ALTERATION TO SITE LEVEL PROPOSED
VISIBILITY SPLAYS PROVIDED IN ACCORDANCE WITH RELEVANT HIGHWAY GUIDANCE

ADDRESS - 113 UPPER BRIGHTON ROAD, WORTHING, WEST SUSSEX BN14 9JD
DRAWING NUMBER - UBR-PLAN01
PROPOSED FORMATION OF SECOND VEHICULAR ACCESS TO CREATE IN AND OUT DRIVEWAY
DRAWING NUMBER 1 REV A2
26.02.2026