
 


FRONT ELEVATION
NEW BRICK WALL CREATION

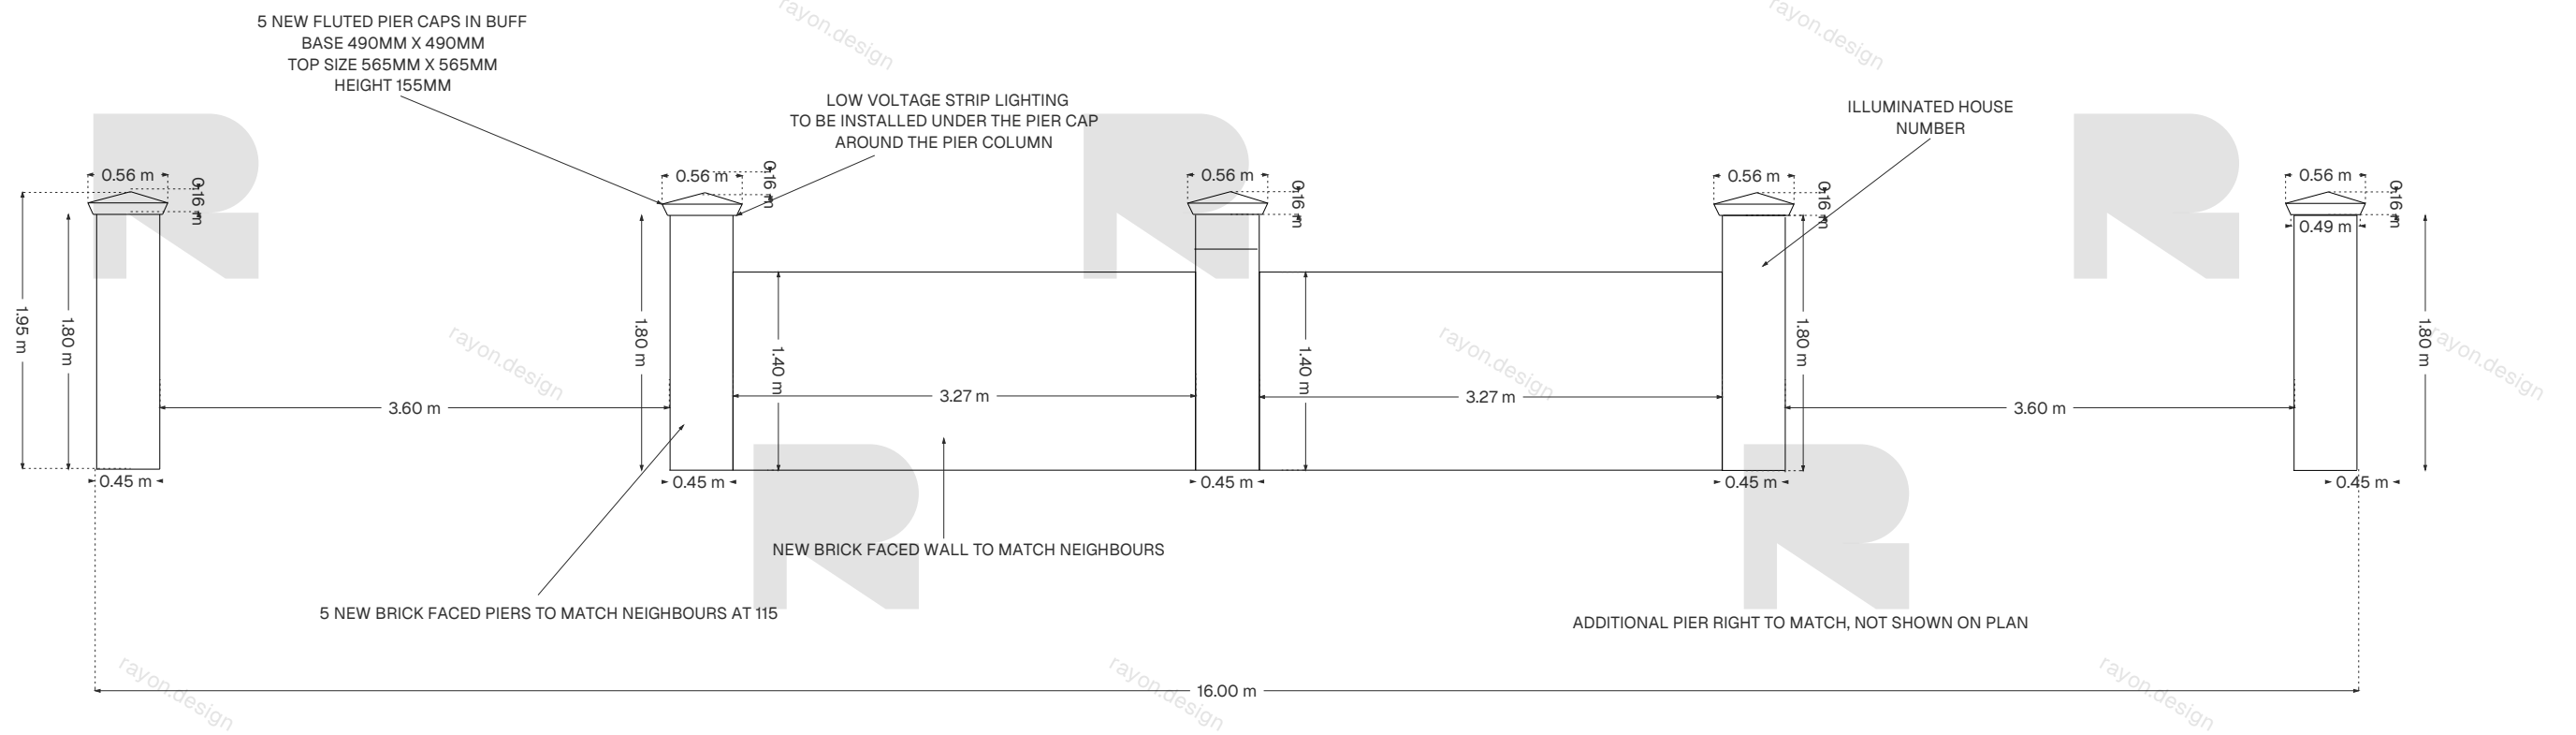

ADDRESS - 113 UPPER BRIGHTON ROAD, WORTHING, WEST SUSSEX BN14 9JD
DRAWING NUMBER - UBR:PLAN04
PROPOSED FORMATION OF SECOND VEHICULAR ACCESS TO CREATE IN AND OUT DRIVEWAY
DRAWING NUMBER 1 REVA2
26.02.2026