

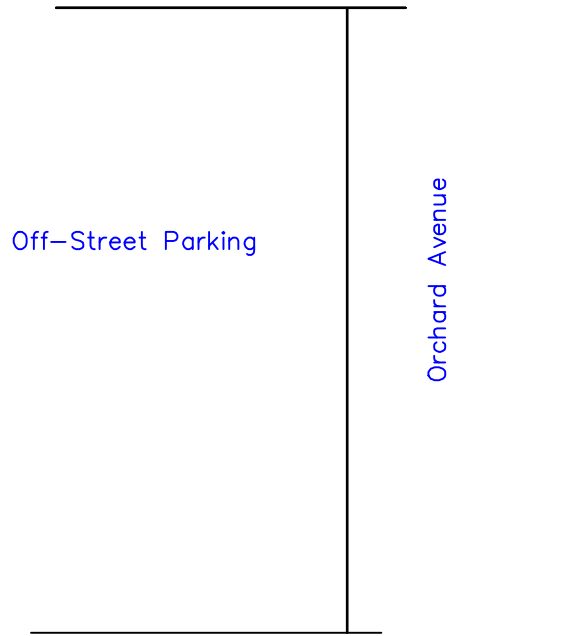



REVISIONS	
A	3.3.26 Block Plan & Scale Bar added.

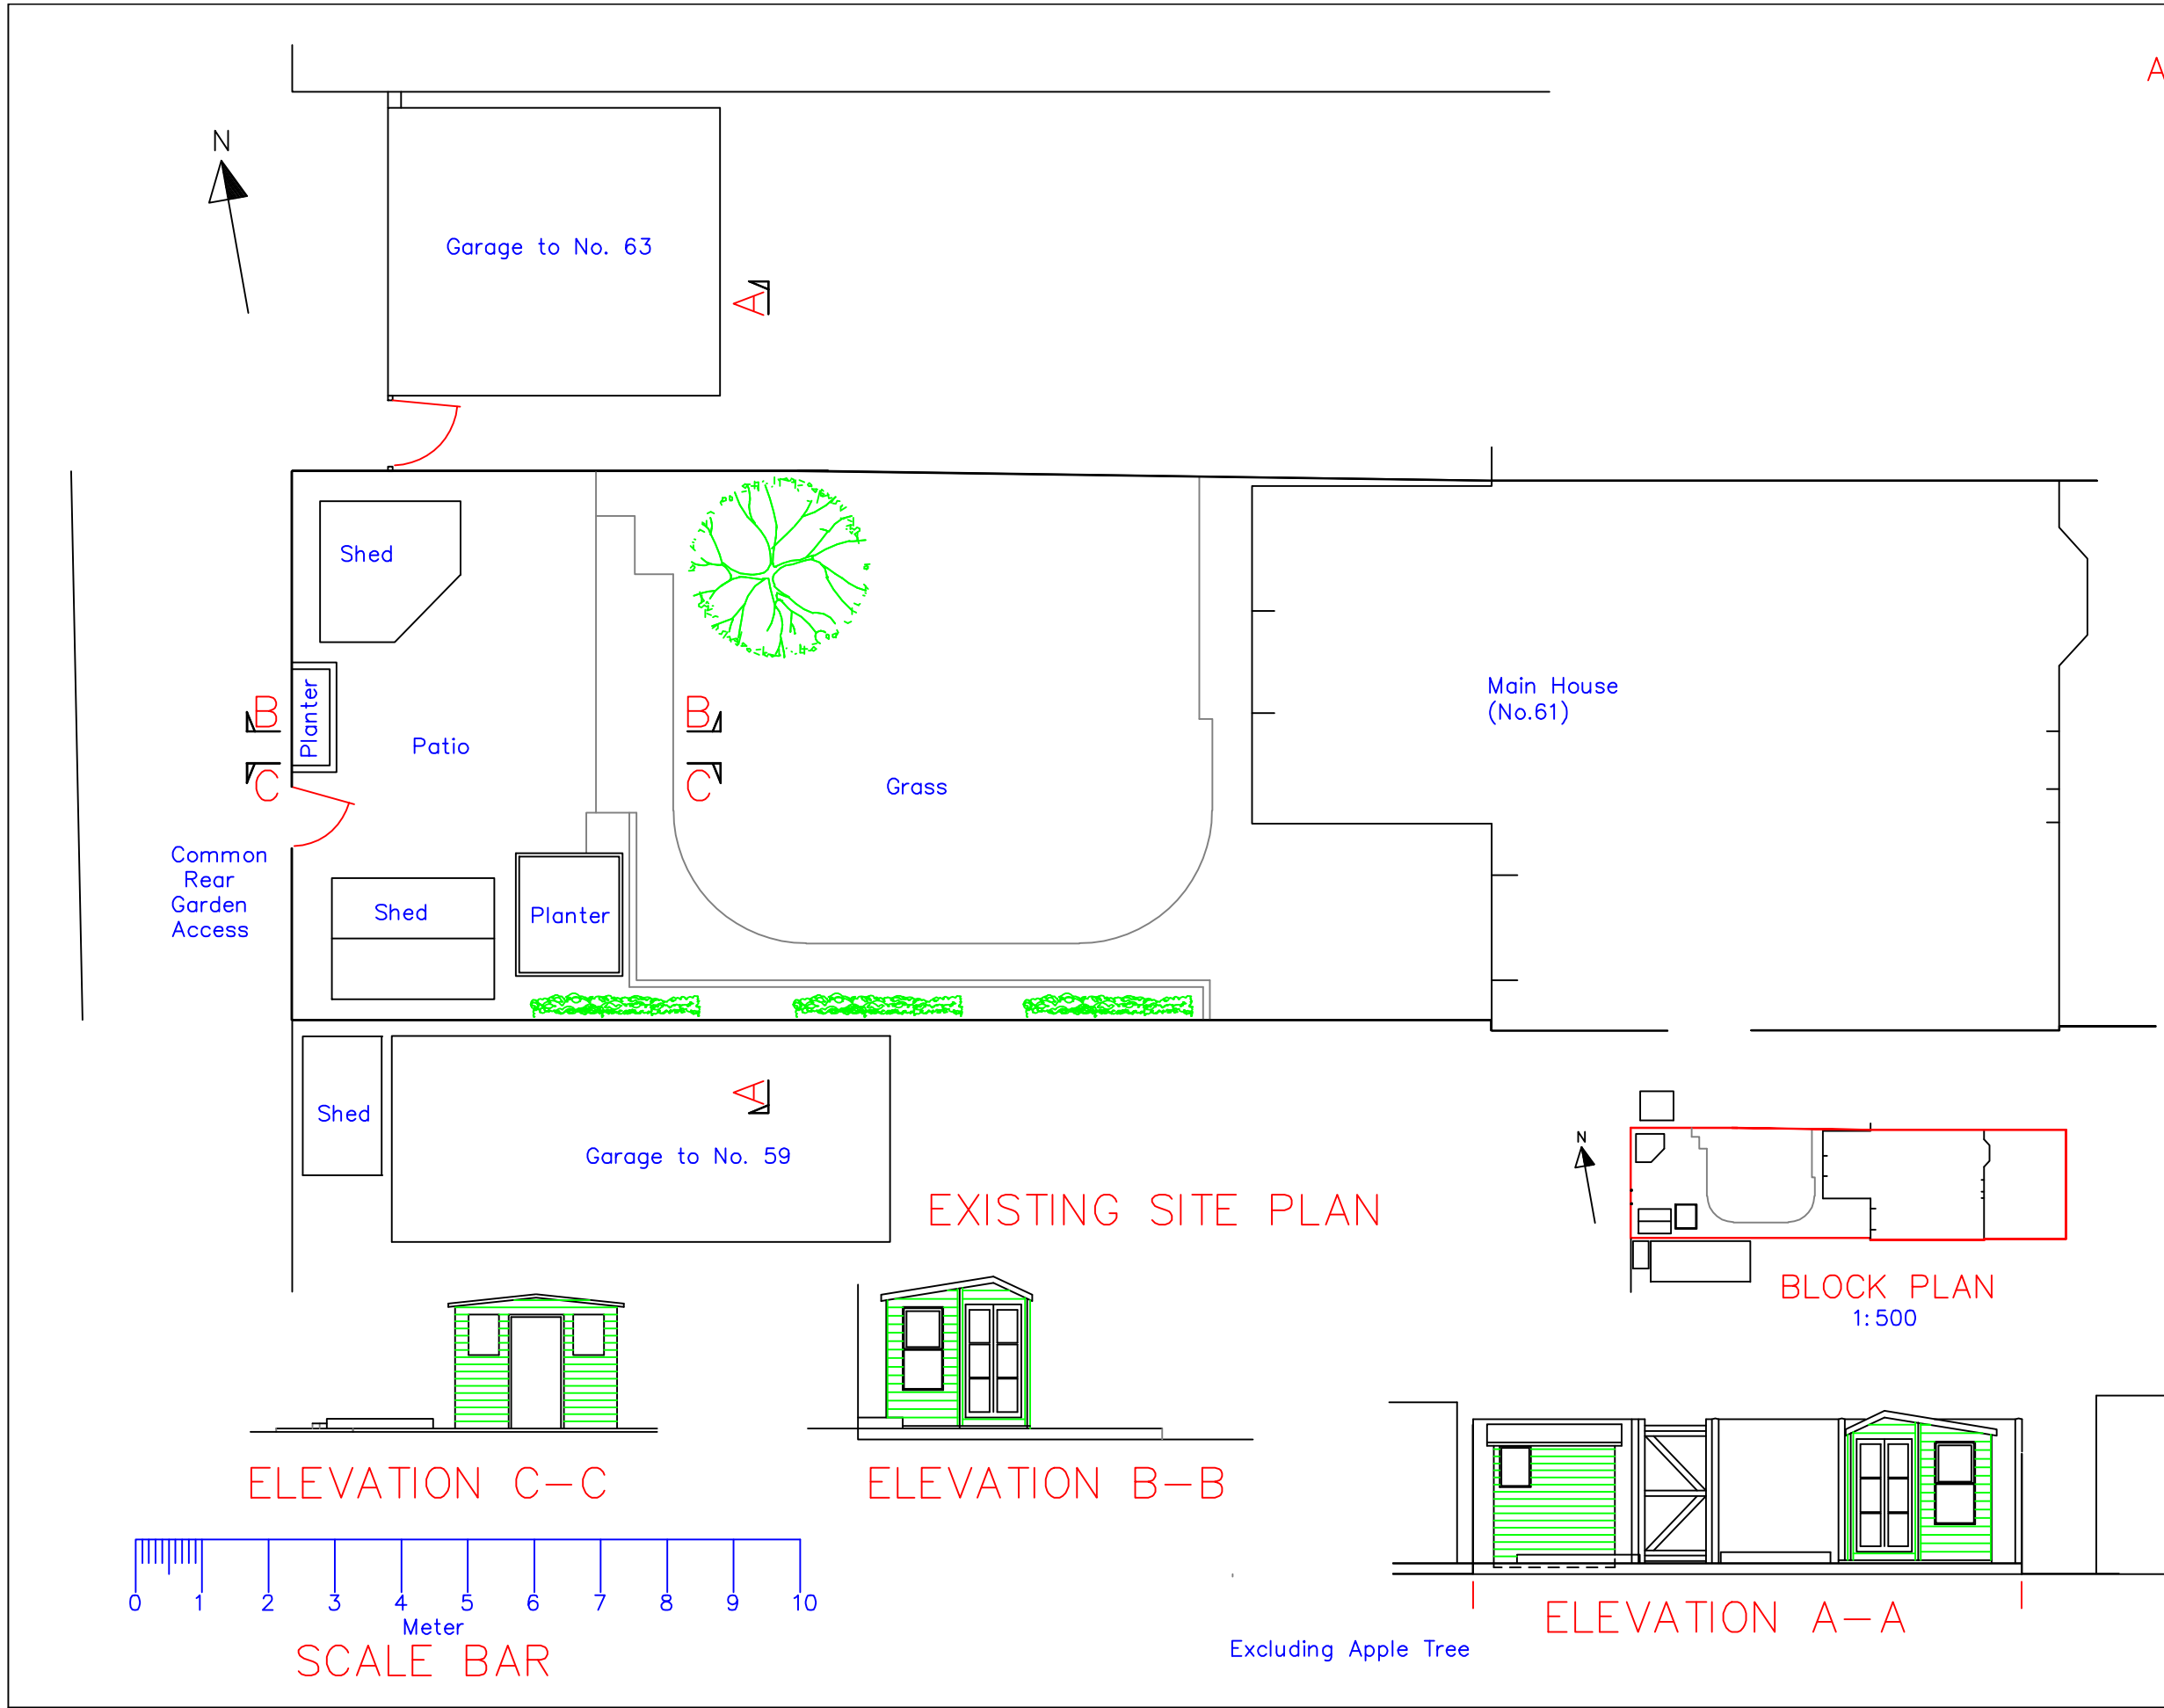


EXISTING SITE PLAN

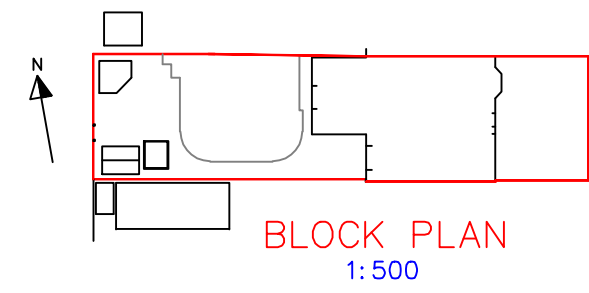


BLOCK PLAN
1:500

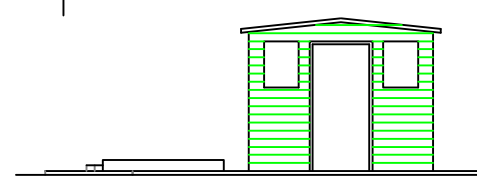


ELEVATION C-C

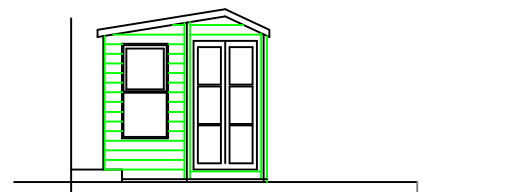

ELEVATION B-B

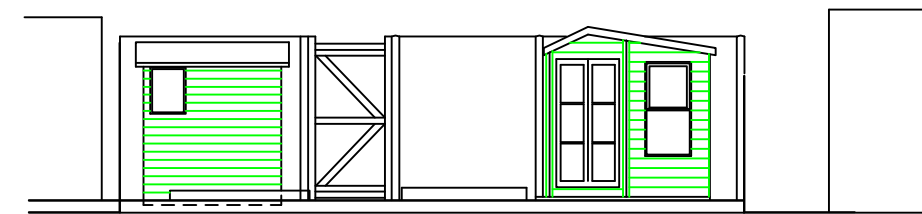

ELEVATION A-A

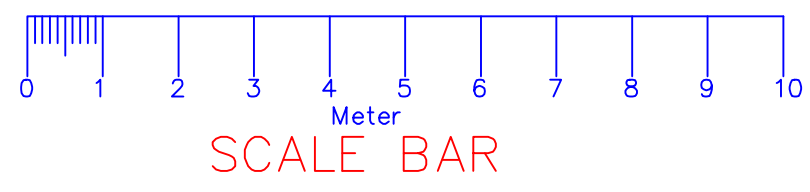

SCALE BAR

Excluding Apple Tree

JEFF GILBERT DESIGNS ELLANORE, FAIRMEAD ROAD, MARLPIT HILL, EDENBRIDGE, KENT, TN8 6JP Tel. 01732-864826 Mob. 07971-242320 E-mail: j.gilbert87world@gmail.com BSc.(Hons) MSc BEng.(Hons) I.Eng.	
Site 61, Orchard Avenue, Lancing West Sussex, BN15 9EB	
Project Proposed Granny Annex for Grandparents to Live, Help Care for Disabled Grandson, (in rear garden). Mother & Great Grandparent to Live in Main House with Disabled Child.	
Title Existing Site Plan & Elevations	
Drawn J. Gilbert	Checked
Scale 1:100 @ A3	Date Feb. 2026
Drawing No. 9623	Rev A