

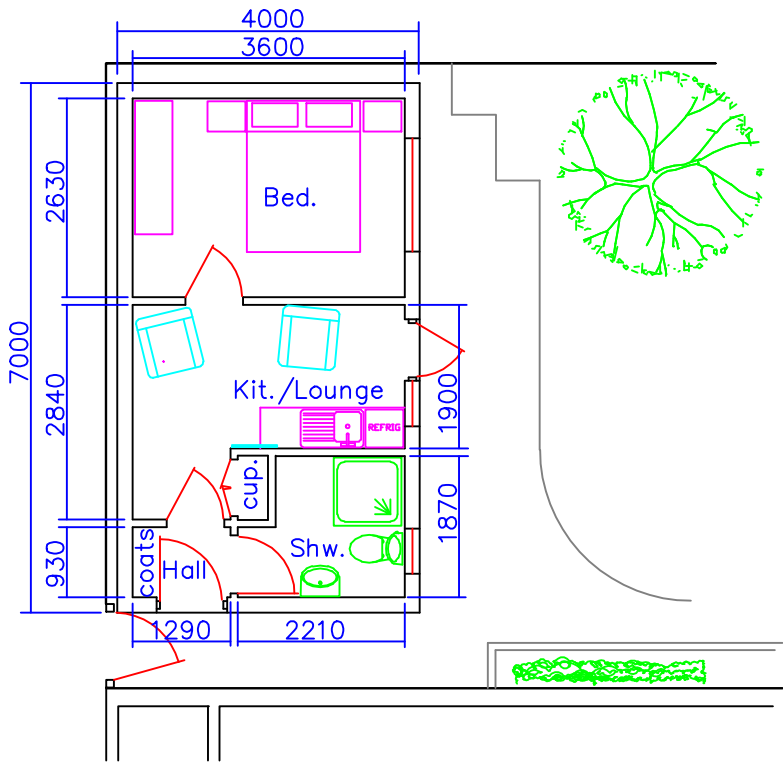
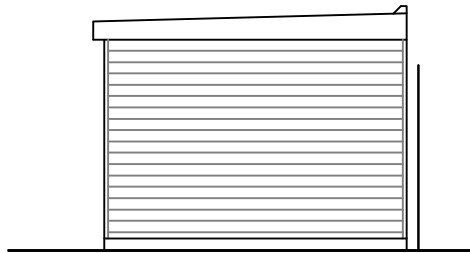
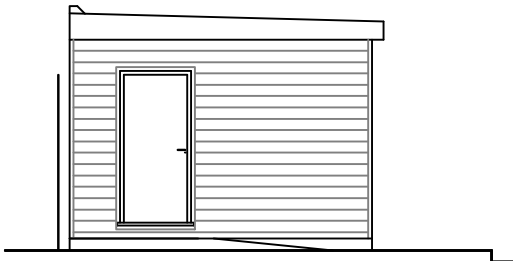
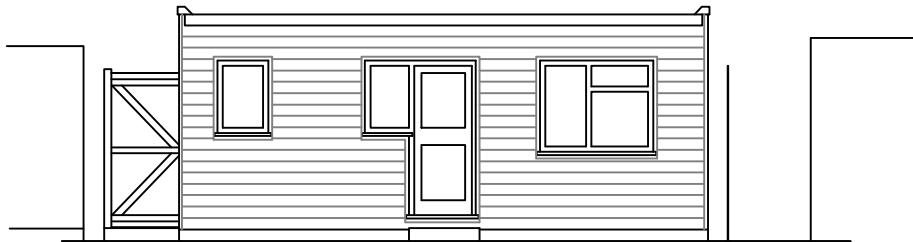
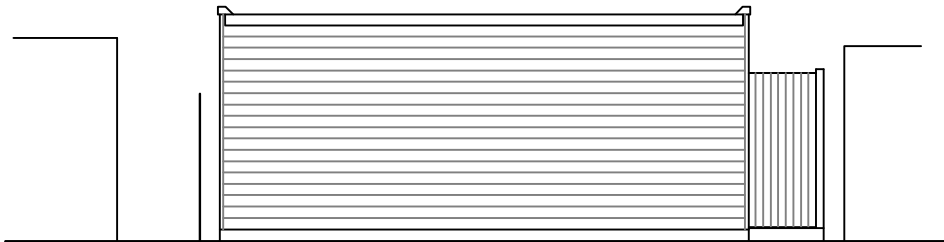
 
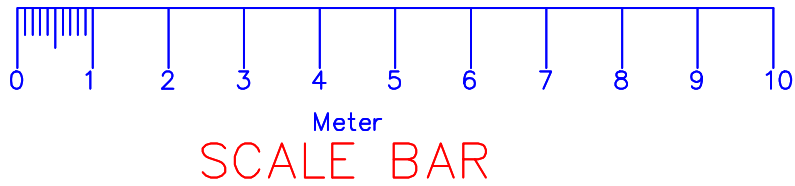


- NOTES:
- 1. Windows & Doors to be white uPVC double-glazed.
 - 2. Roof finished with Green mineral felt.
 - 3. External walls to be finished in composite wood grain cladding. Colour grey.

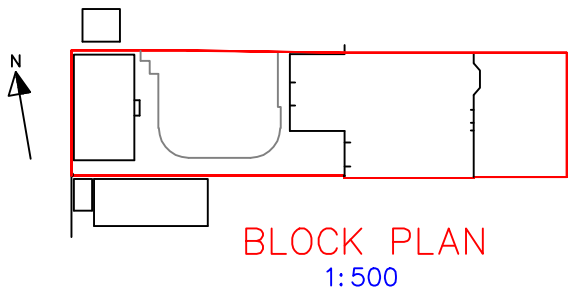

PROPOSED SOUTH ELEVATION

PROPOSED NORTH ELEVATION

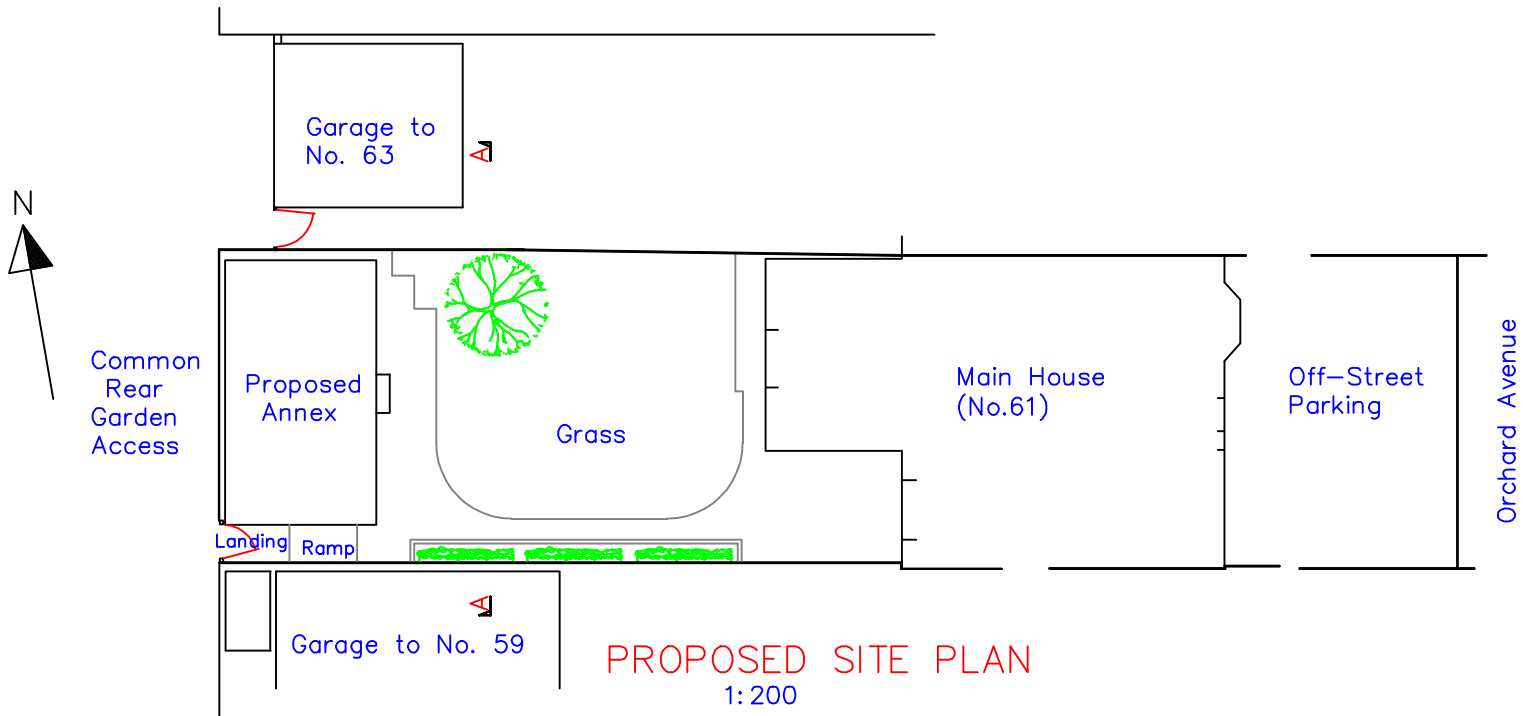

REVISIONS	
A 3.3.26	Option 2 agreed, elevations, proposed site plan, scale bar added.
JEFF GILBERT DESIGNS ELLANORE, FAIRMEAD ROAD, MARLPIT HILL, EDENBRIDGE, KENT, TN8 6JP Tel. 01732-864826 Mob. 07971-242320 E-mail: j.gilbert87world@gmail.com BSc.(Hons) MSc BEng.(Hons) I.Eng.	
Site 61, Orchard Avenue, Lancing West Sussex, BN15 9EB	
Project Proposed Granny Annex for Grandparents to Live, Help Care for Disabled Grandson, (in rear garden). Mother & Great Grandparent to Live in Main House with Disabled Child.	
Title Proposed Floor Plan, Site Plan, Roof Plan & Elevations	
Drawn J. Gilbert	Client Miss S.Truss
Scale 1:100 @ A3	Date Feb. 2026
Drawing No. 9624	Rev A