




Exiting West Elevation

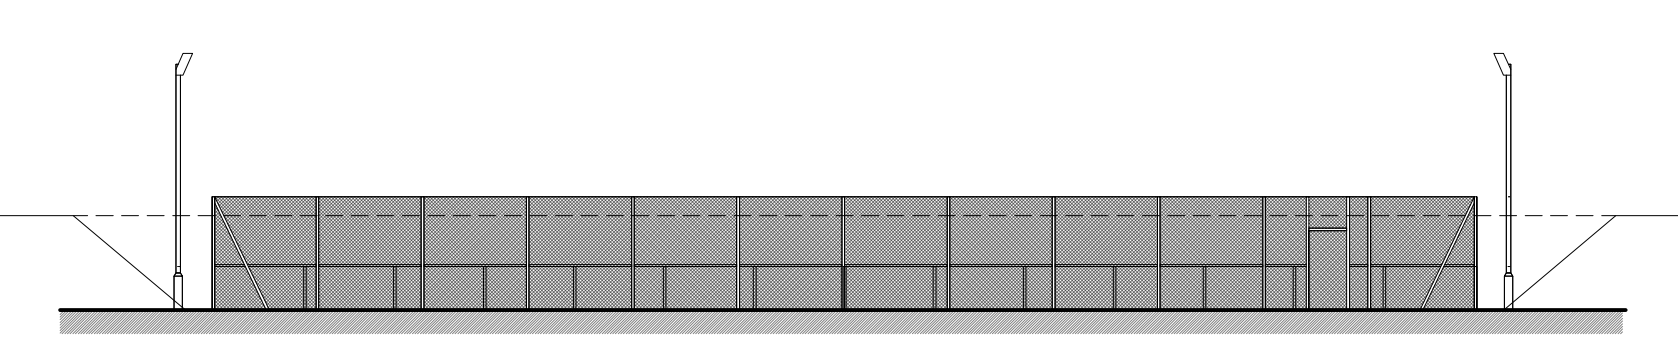


Exiting South Elevation

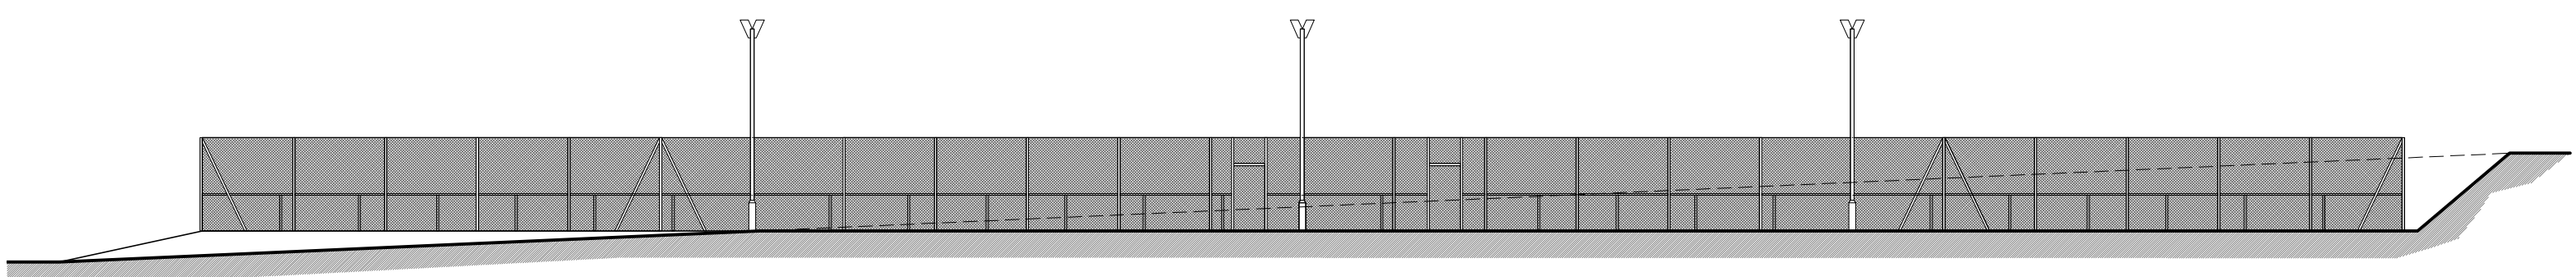

Exiting South Elevation

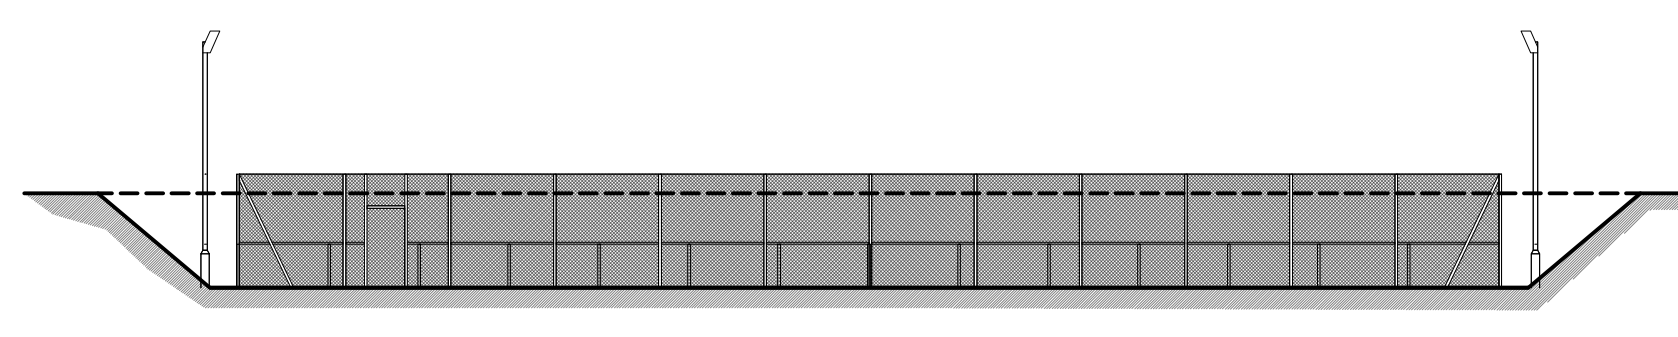

Exiting North Elevation

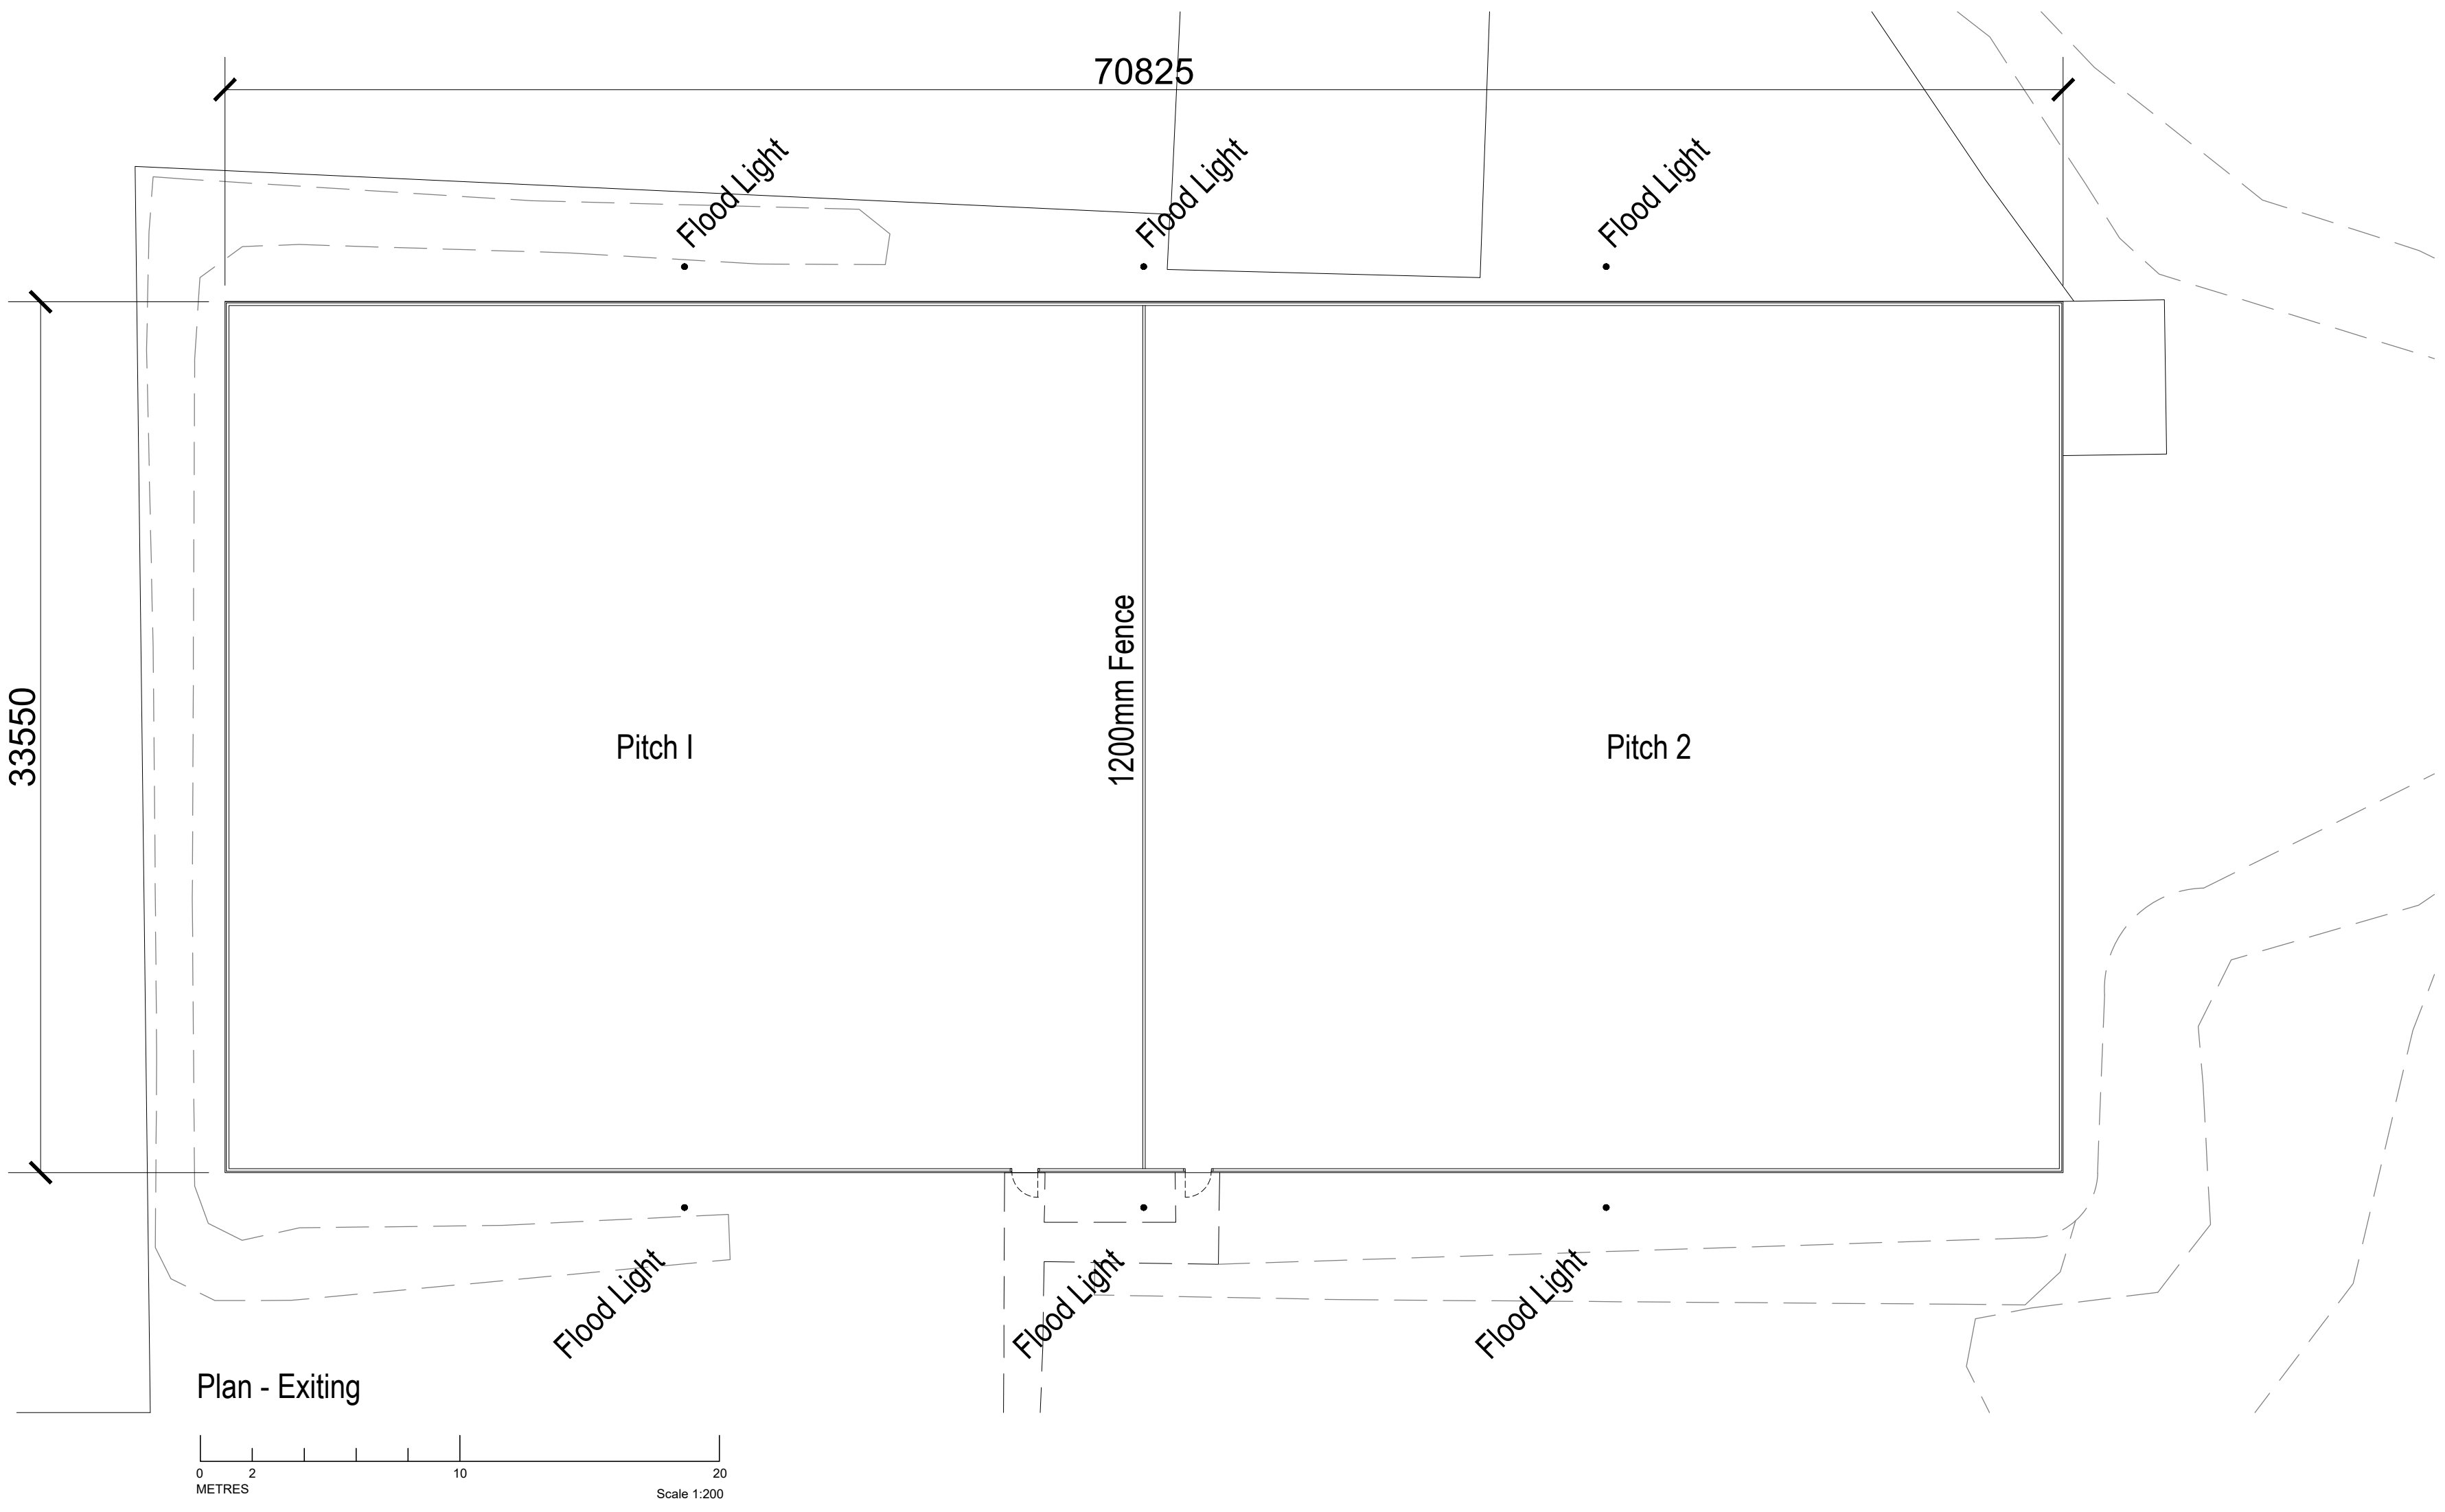

Plan - Exiting

goodchild architects

Lancing Manor Leisure Centre
Manor Rd, West Sussex,
BN15 0RW
-New Paddle Courts

Existing Pitches - Plans and Elevations
Dwg : 132 E 03 Rev .
Scale 1:200 @A1 Unless stated otherwise
Date: August 2026