




West Elevation

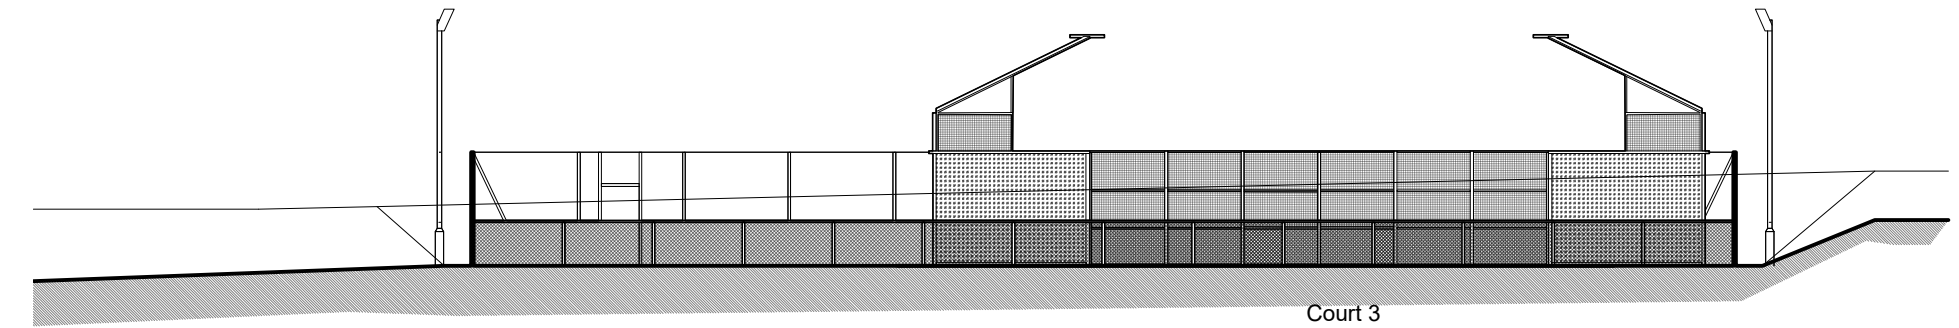


South Elevation

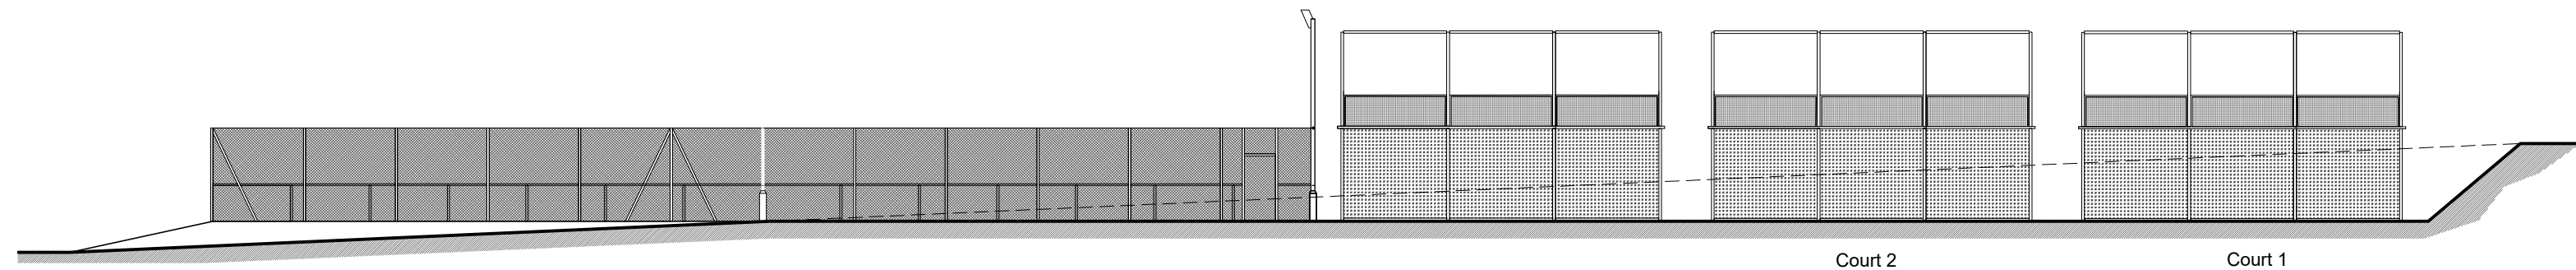

East Elevation

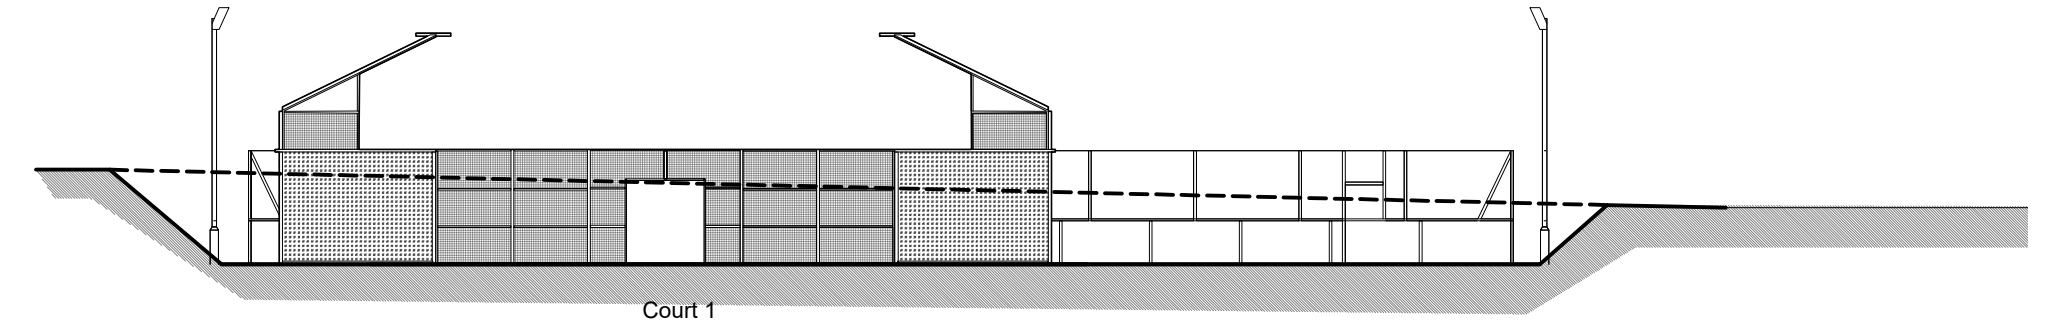

North Elevation

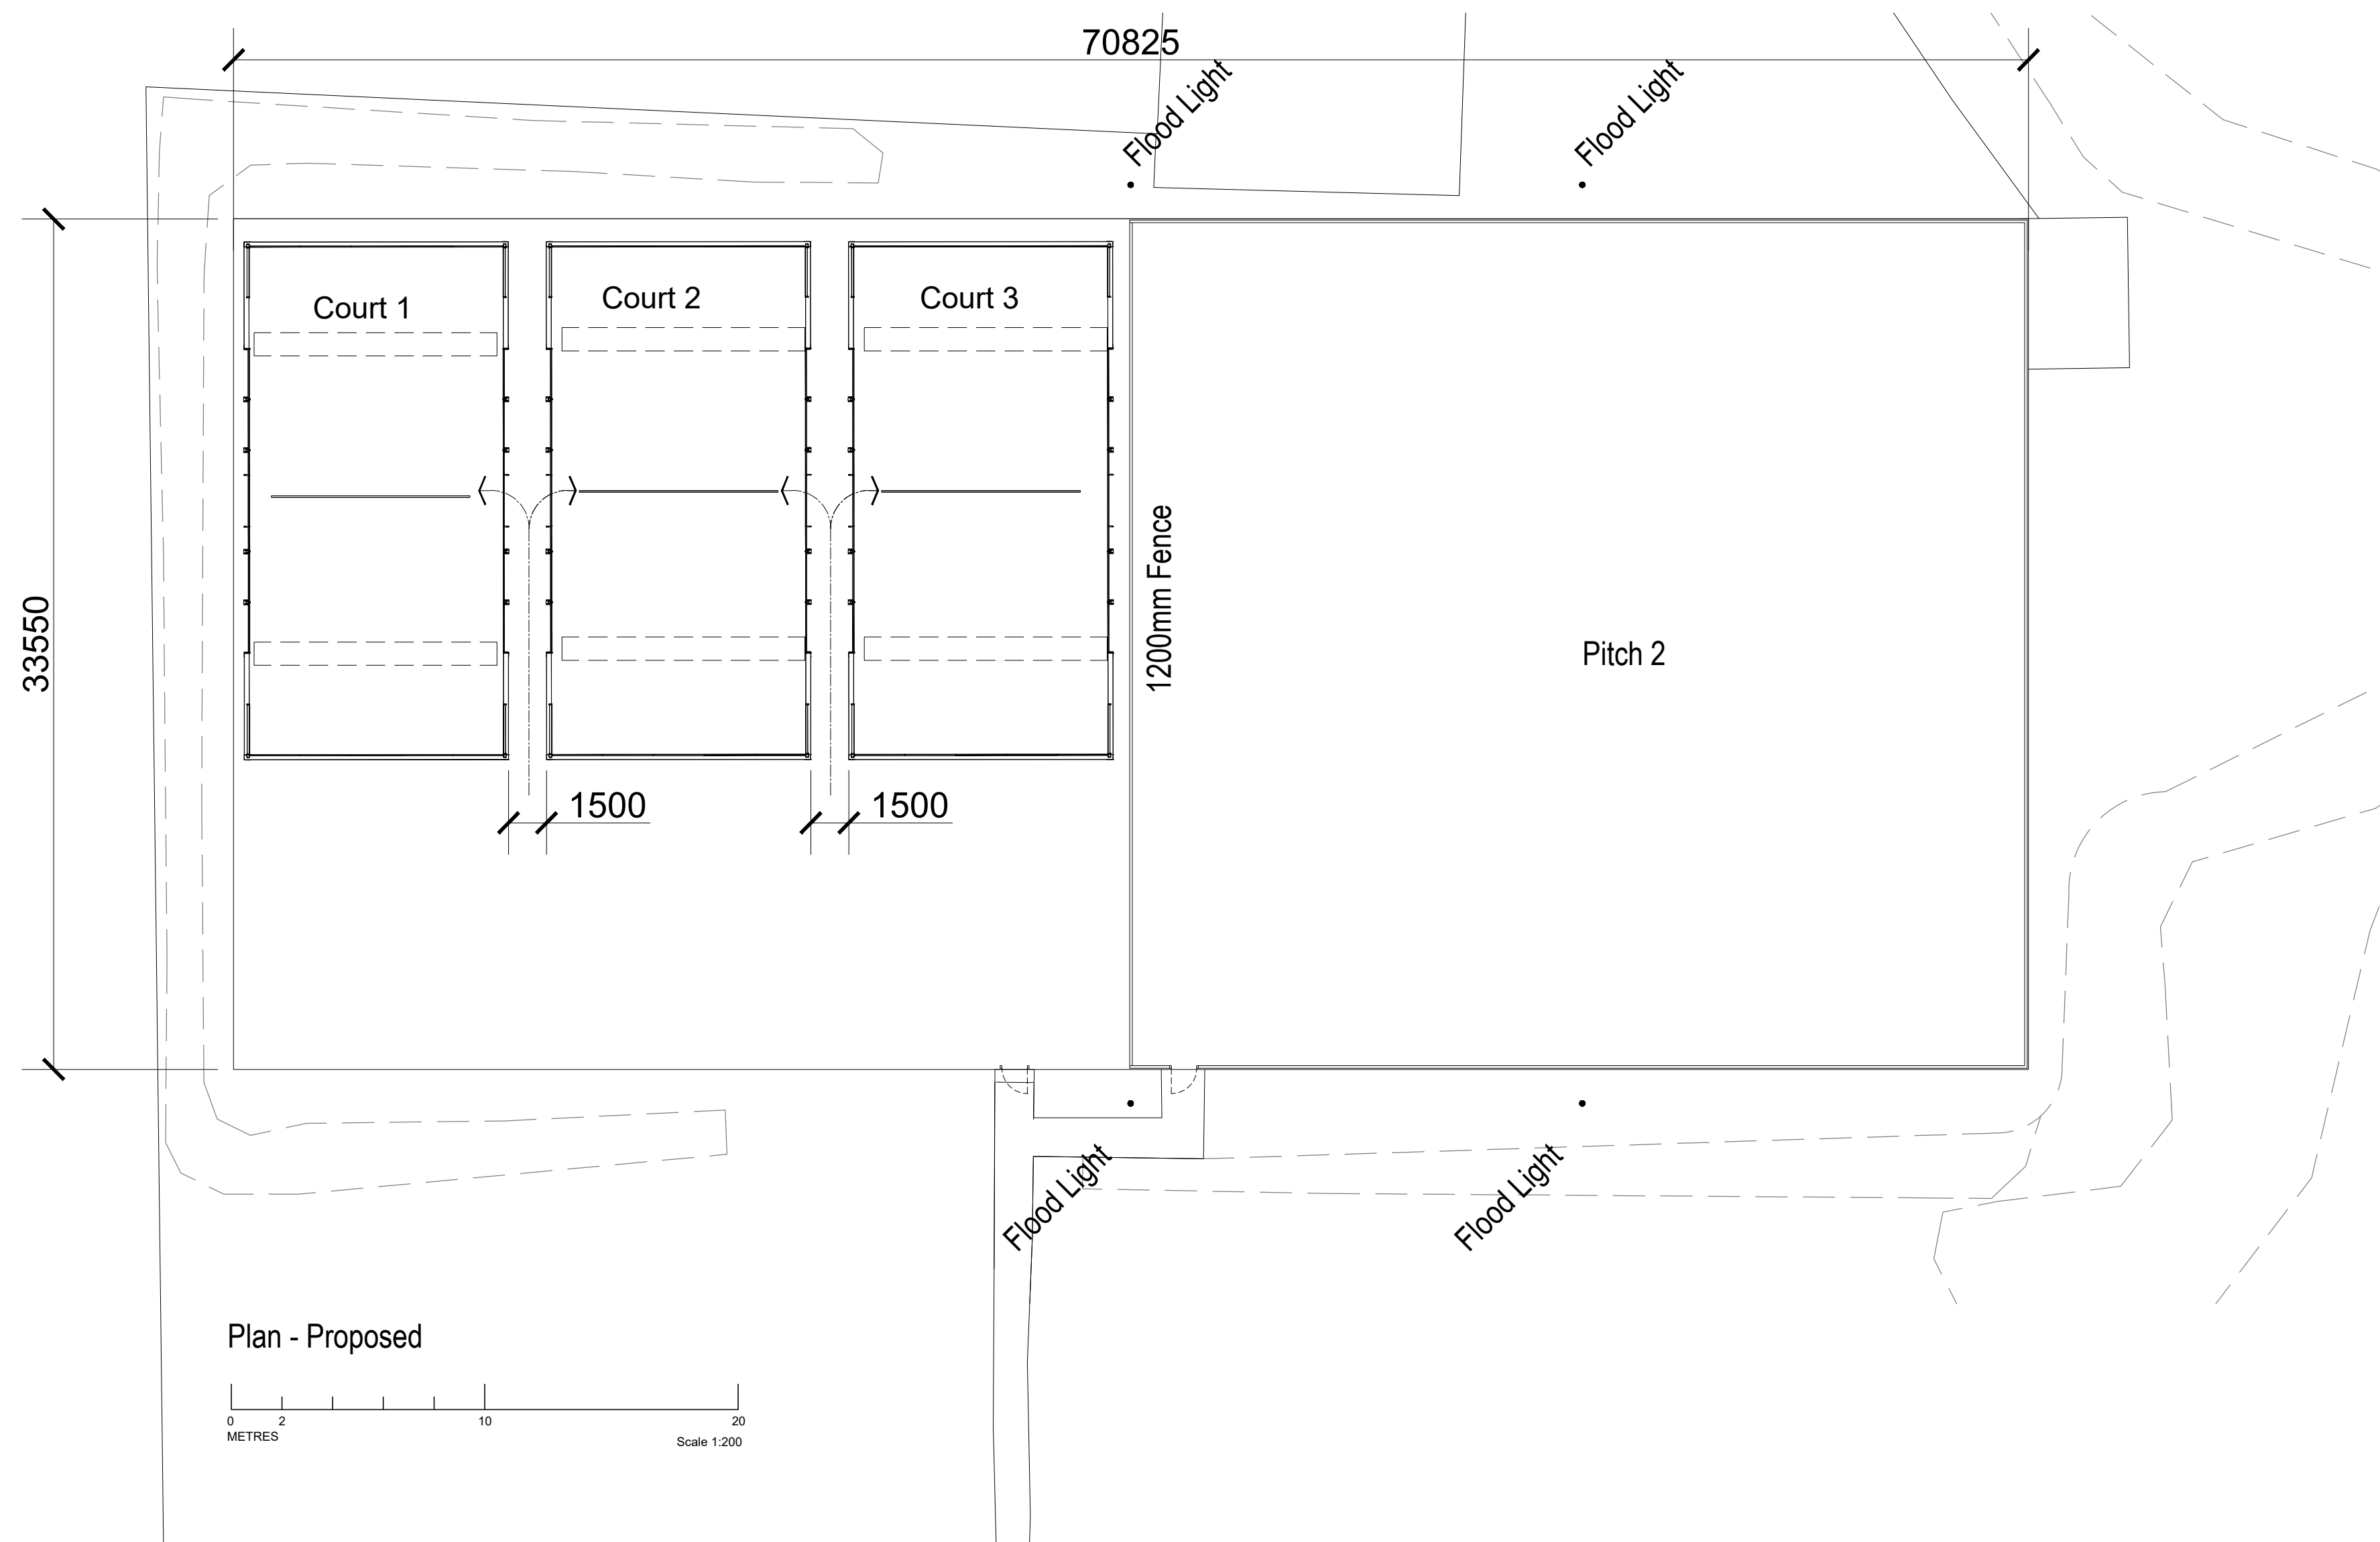

goodchild architects

Lancing Manor Leisure Centre
Manor Rd, West Sussex,
BN15 0RW
-New Paddle Courts

Proposed Pitches - Plans and Elevations

Dwg : 132 P 02 Rev .

Scale 1:200 @A1 Unless stated otherwise

Date: August 2026