
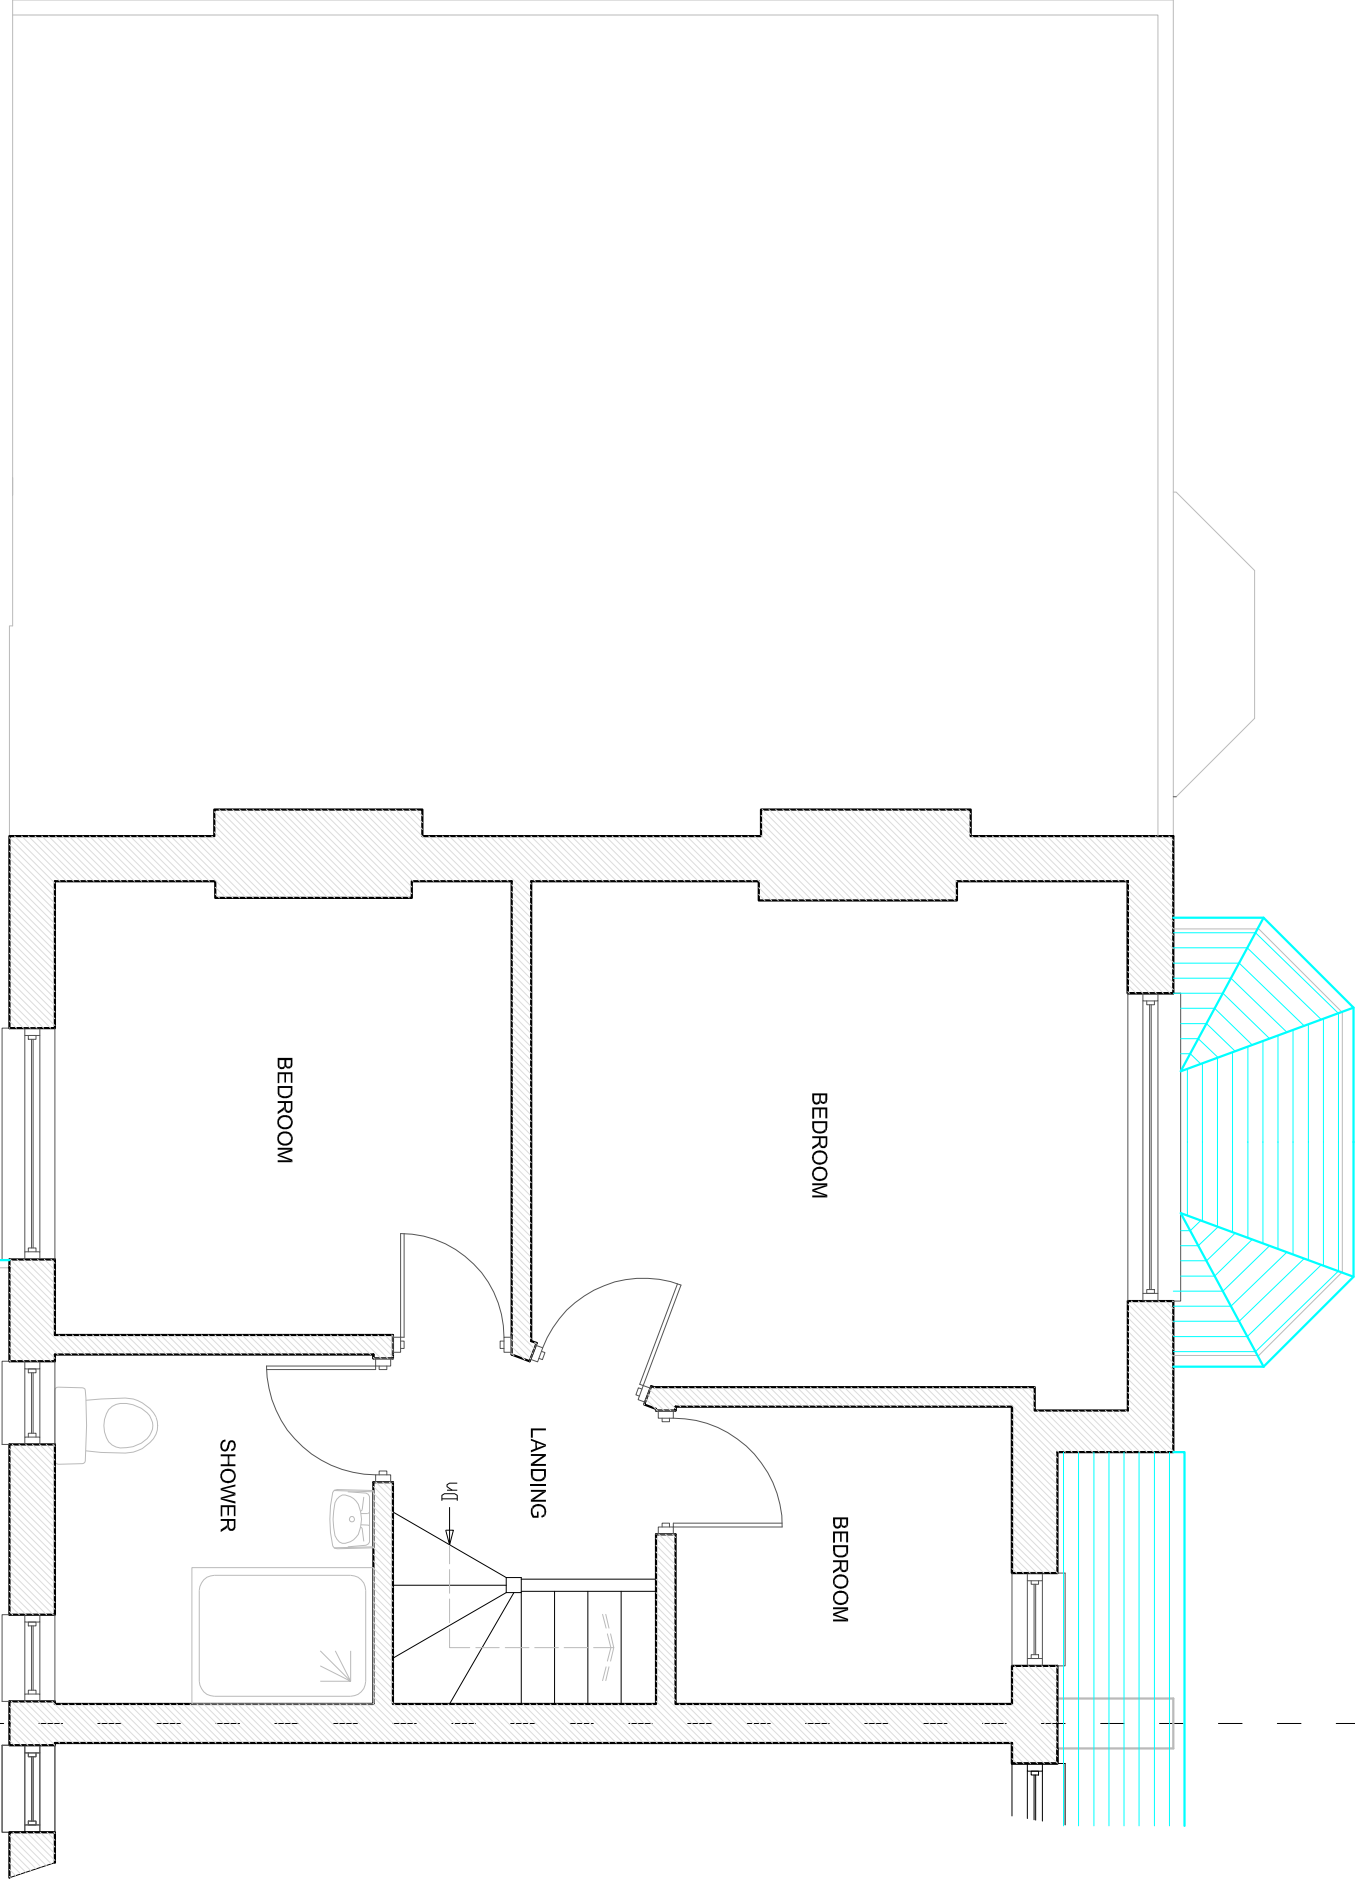


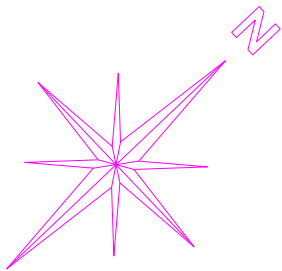

Scale 1:50 on A3

SUSSEX BUILDING CONSULTANCY LIMITED

61 OFFINGTON AVENUE, WORTHING,
WEST SUSSEX.

SCALE - 1/50 REV - DATE - 08/05/2026

LABC
partner

3 NORTHCOOTE ROAD
BOGNOR REGIS
PO21 5LZ
TEL/FAX - (01243) 961379

EXISTING FIRST FLOOR PLAN

