
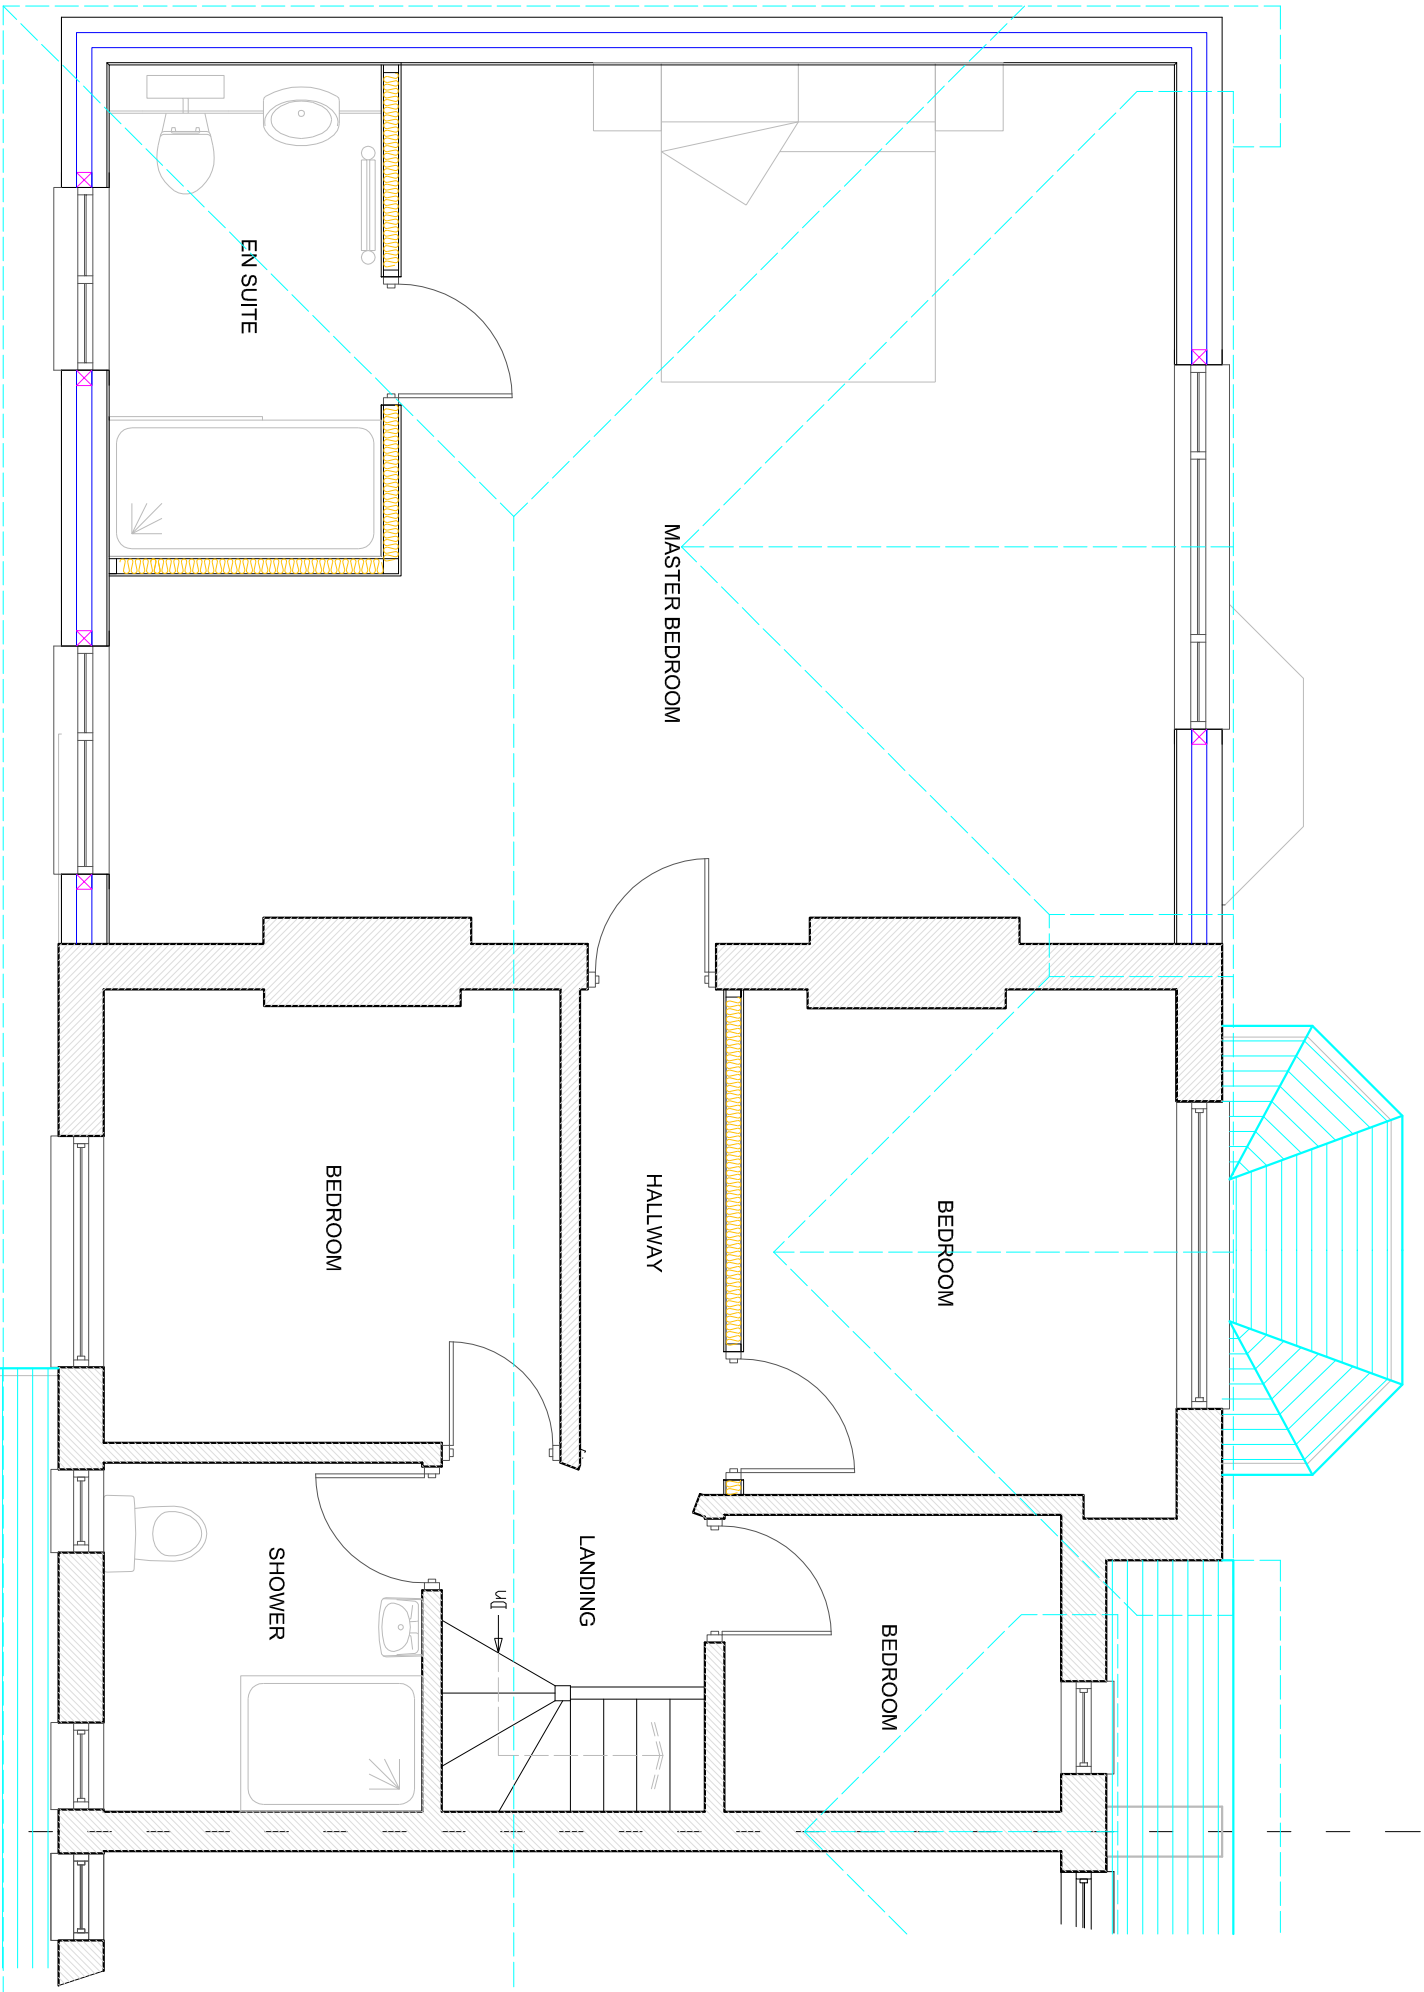


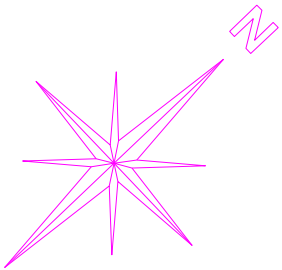

Scale 1:50 on A3

SUSSEX BUILDING CONSULTANCY LIMITED
61 OFFINGTON AVENUE, WORTHING,
WEST SUSSEX.
SCALE - 1/50 REV - B DATE - 30/06/2026

**LABC**
partner
3 NORTHCOOTE ROAD
BOGNOR REGIS
PO21 9LZ
TEL/FAX - (01243) 861379

PROPOSED FIRST FLOOR PLAN

