


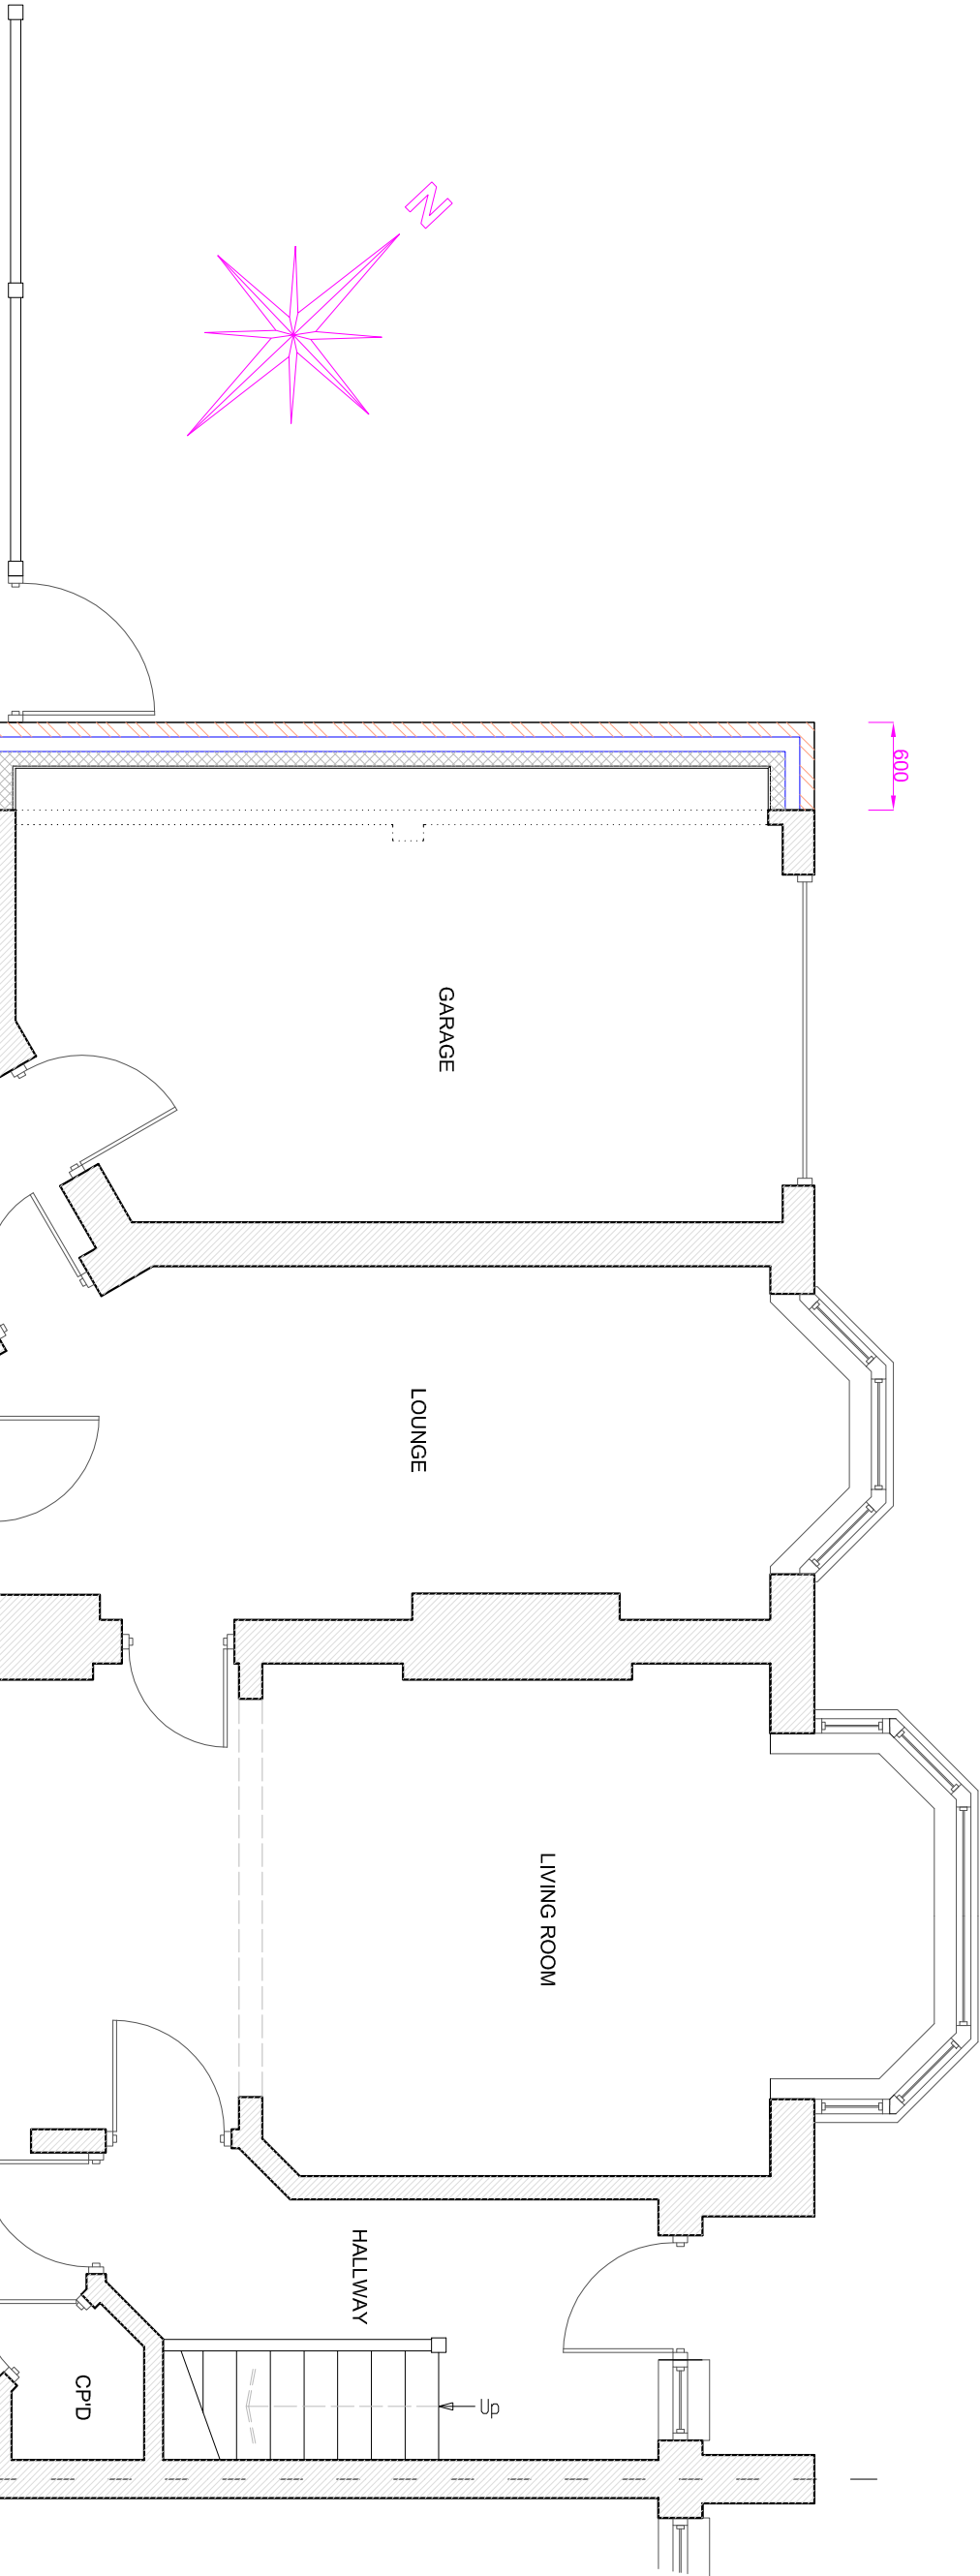

6000

GARAGE

LOUNGE

LIVING ROOM

HALLWAY

Up

CPD

DINING

STORE

UTILITY

WC

KITCHEN

Existing FW MH.
I. L. = Unknown.

Existing FW MH.
I. L. = Unknown.

PROPOSED GROUND FLOOR PLAN

SUSSEX BUILDING CONSULTANCY LIMITED

61 OFFINGTON AVENUE, WORTHING,
WEST SUSSEX.

SCALE - 1/50 REV - DATE - 22/05/2026

partner
LABC

3 NORTHGOTE ROAD
BOGNOR REGIS
PO21 5LZ

TEL/FAX - (01243) 861379

Scale 1:50 on A3

