
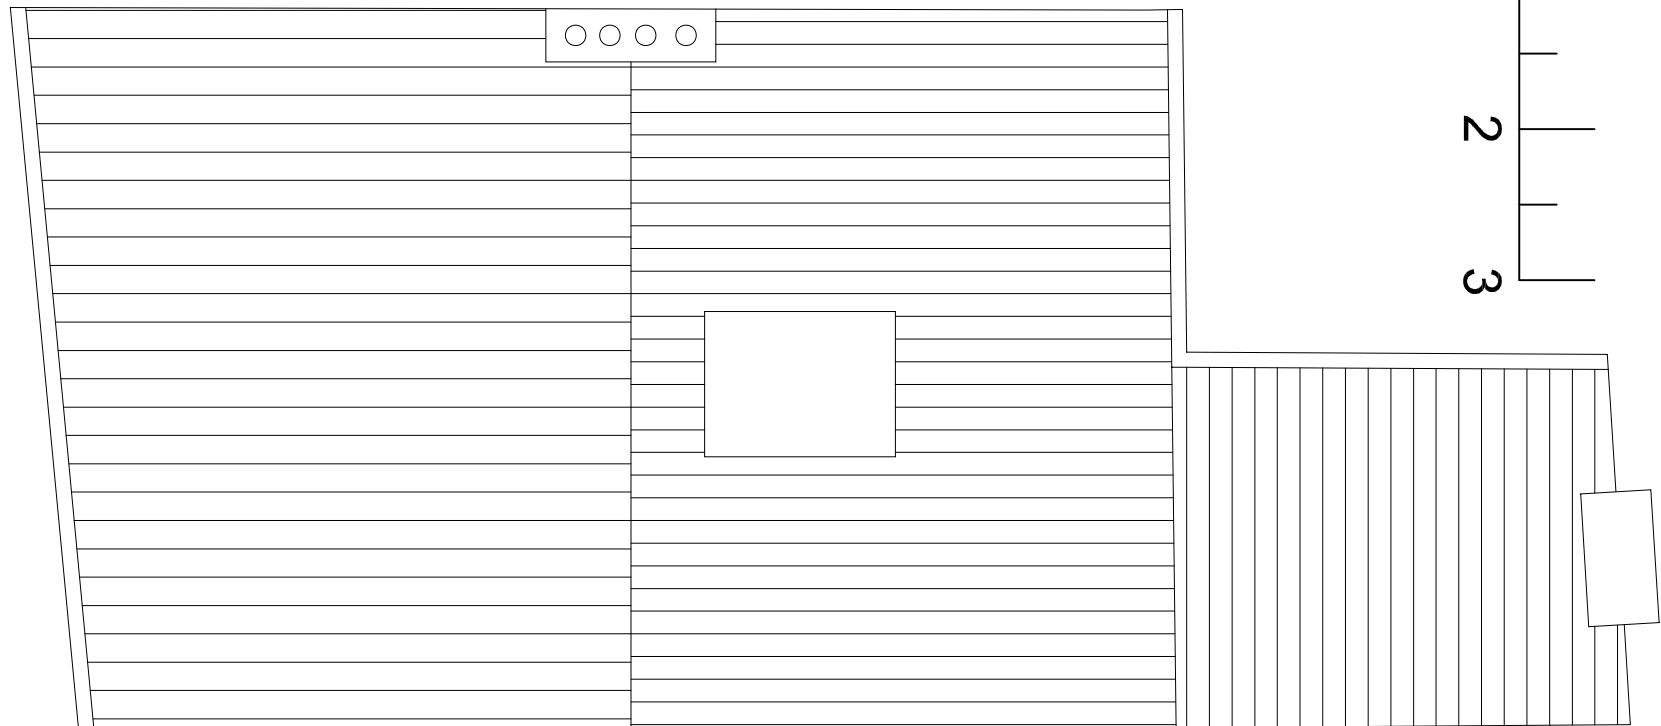
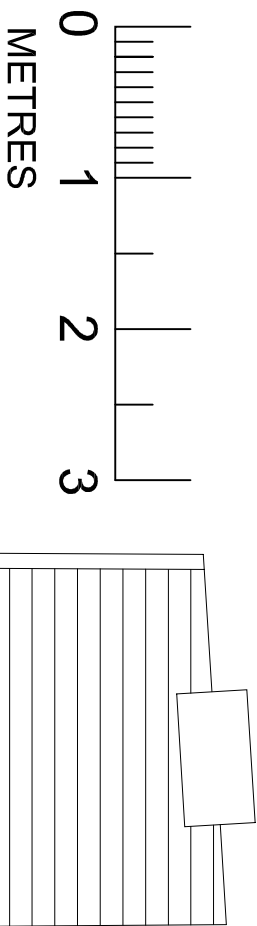
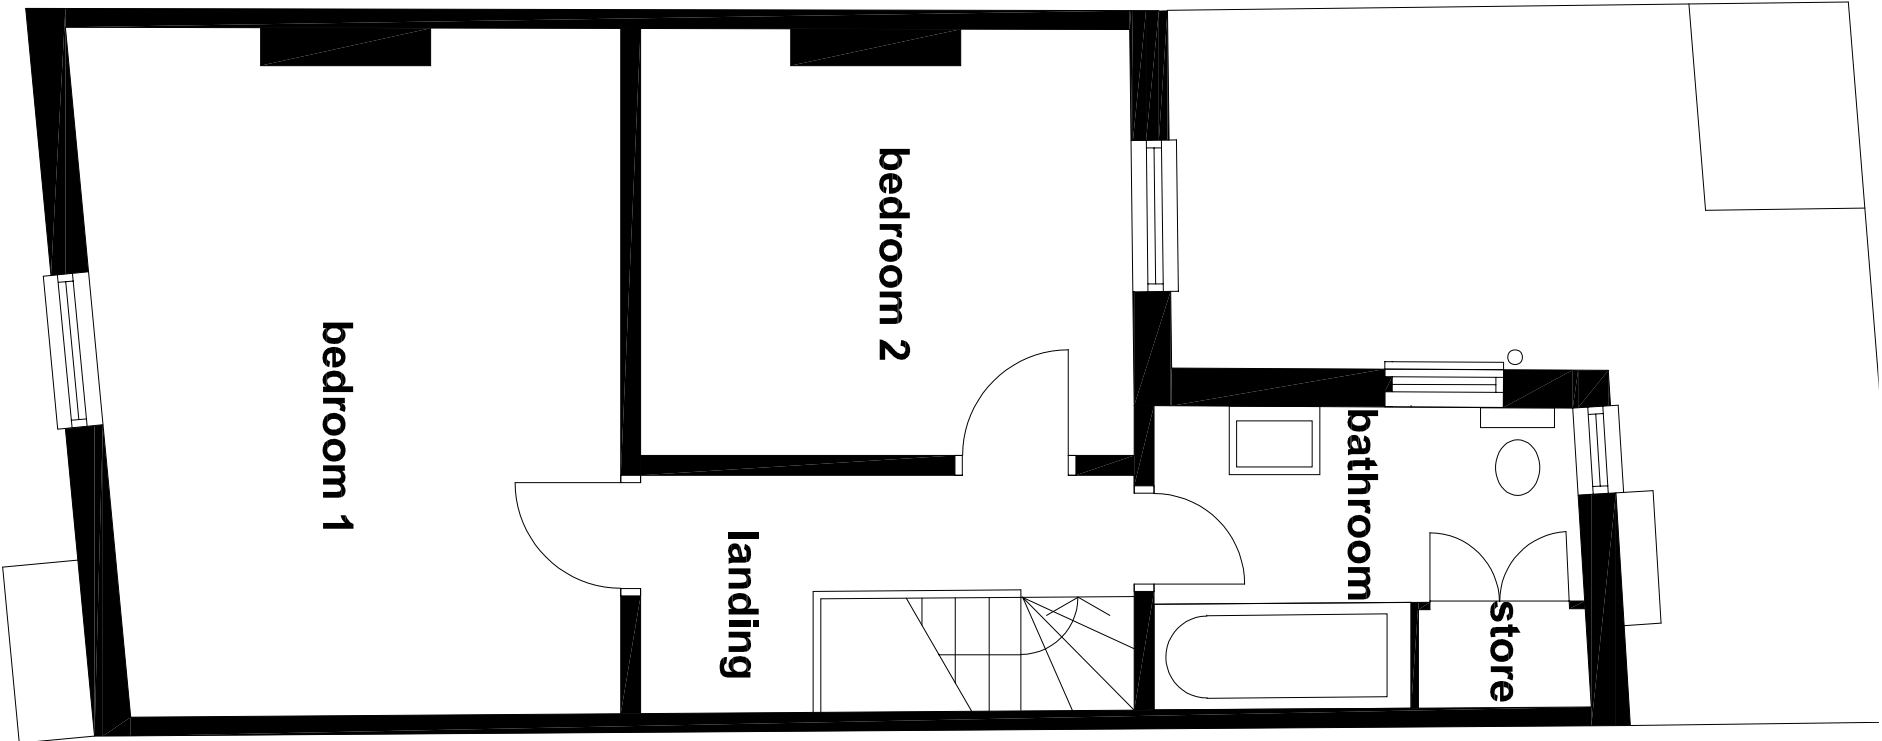


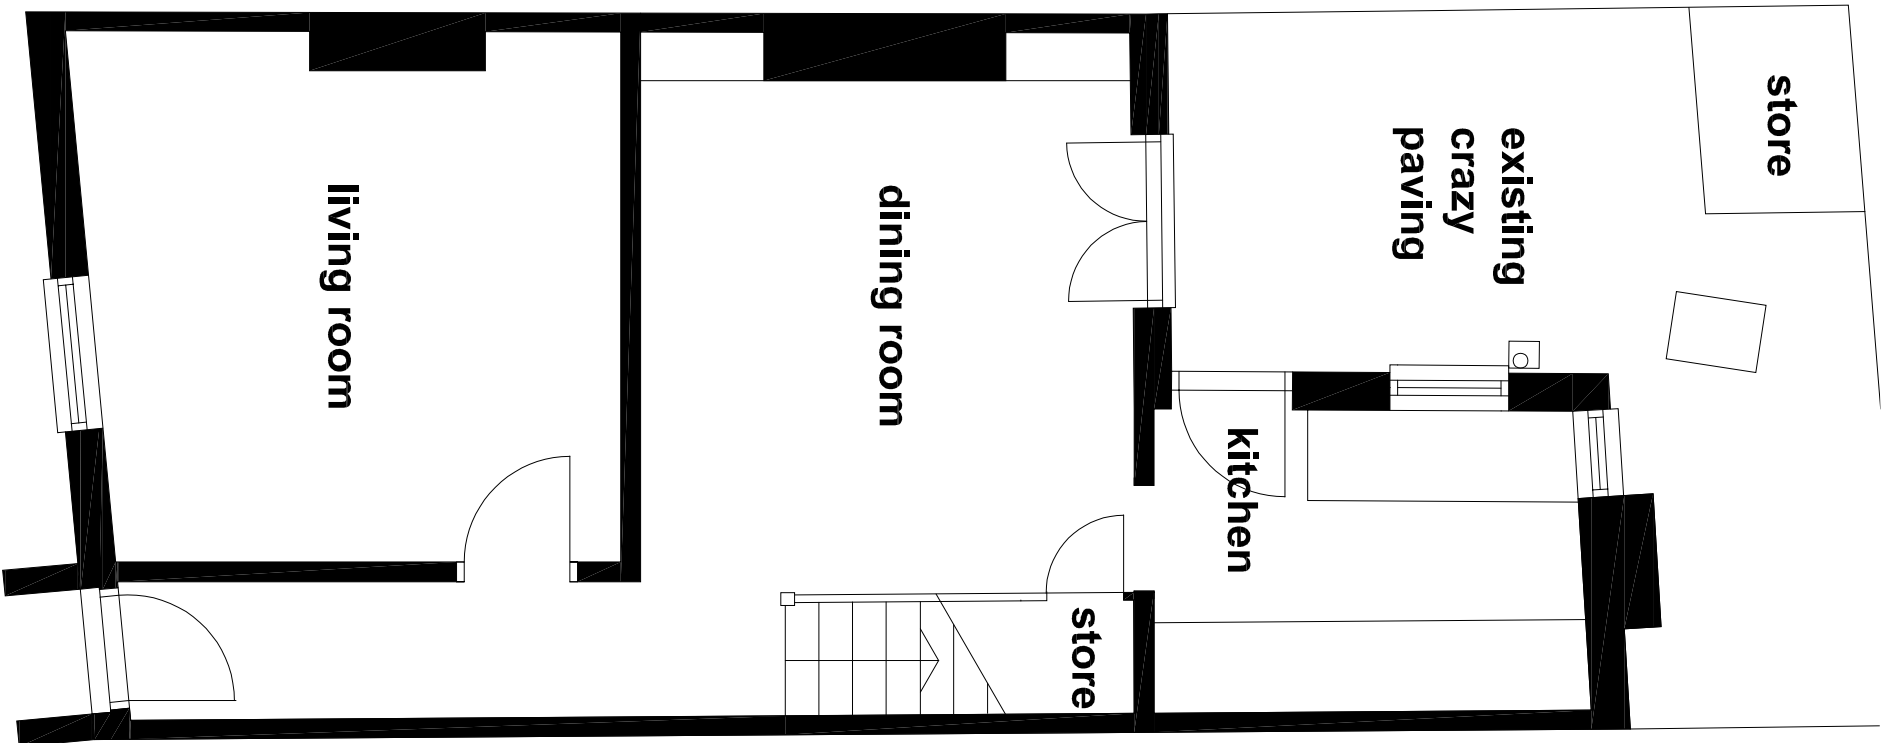

GROUND FLOOR PLAN AS EXISTING

FIRST FLOOR PLAN AS EXISTING

ROOF PLAN AS EXISTING

8 WARWICK PLACE
WORTHING
BN11 3EU

NEW PAVING IN YARD AND
REPLACEMENT PORCH
TO MATCH OTHER PORCHES IN THE STREET
FLOOR PLANS AND ROOF PLAN AS EXISTING

DRAWING NO. 12

1:50@ A3

DRAWN RR 15.04.26

RICHARD ROBINSON RIBA
RR ARCHITECTS
3 PACIFIC COURT
RIVERSIDE
SHOREHAM BY SEA BN43 5RW
01273 452 634 07860 632 542
E-MAIL richard@rr-architects.co.uk

