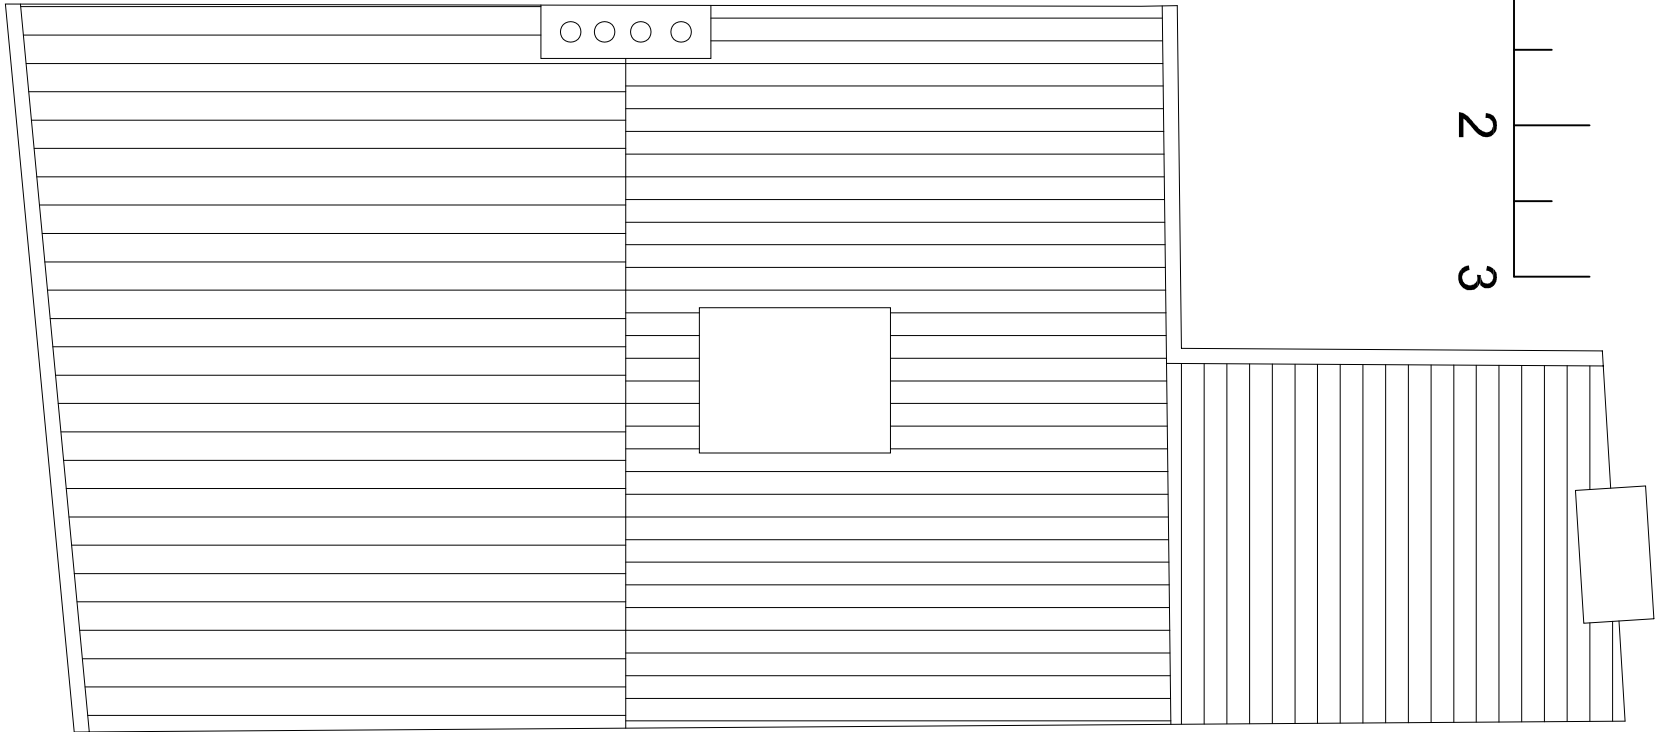
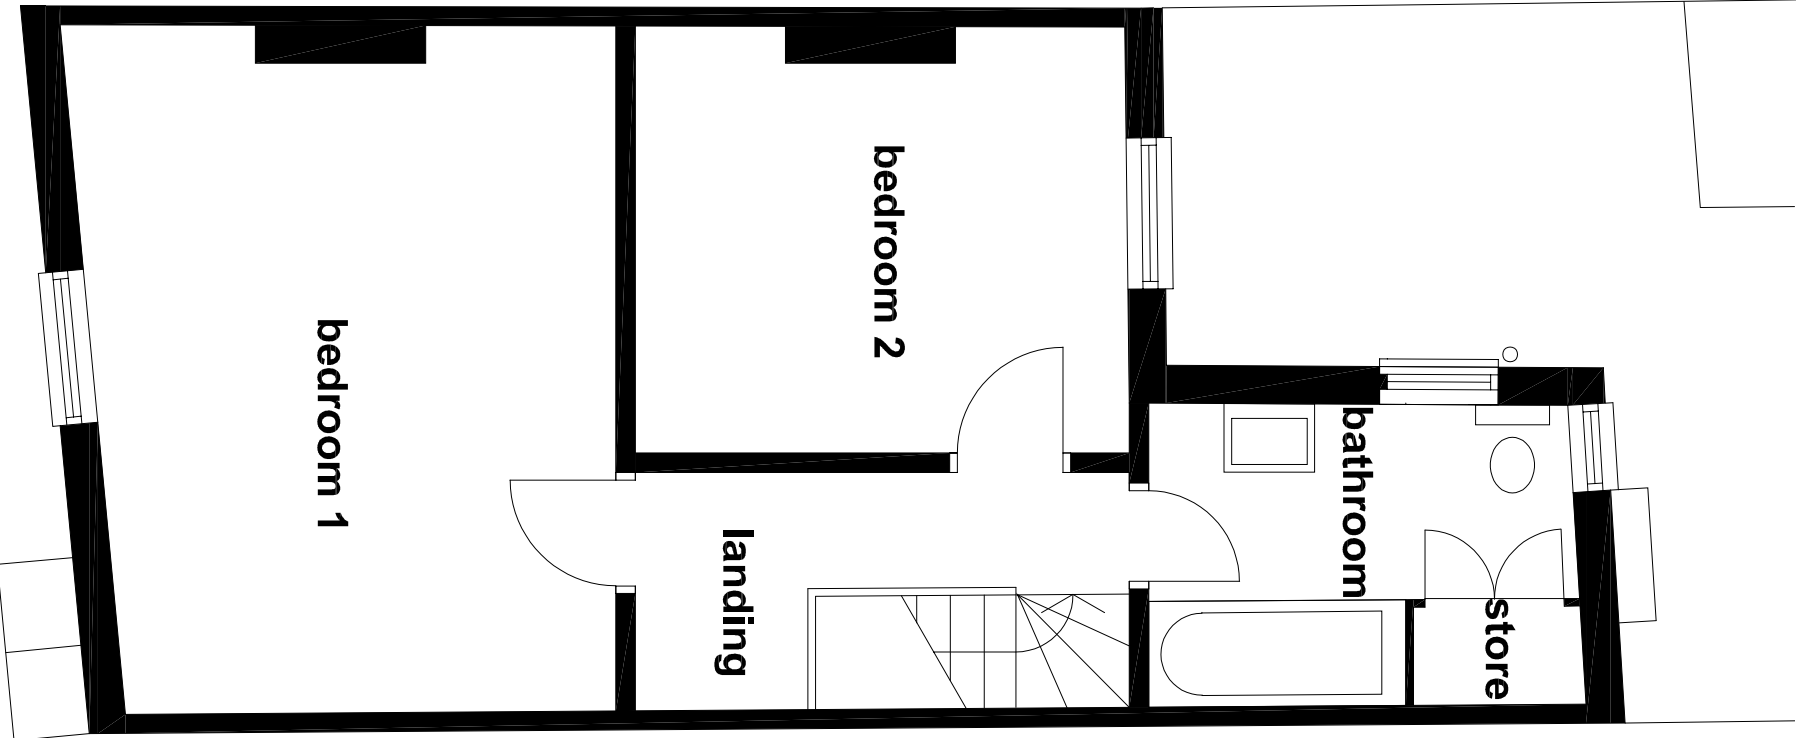
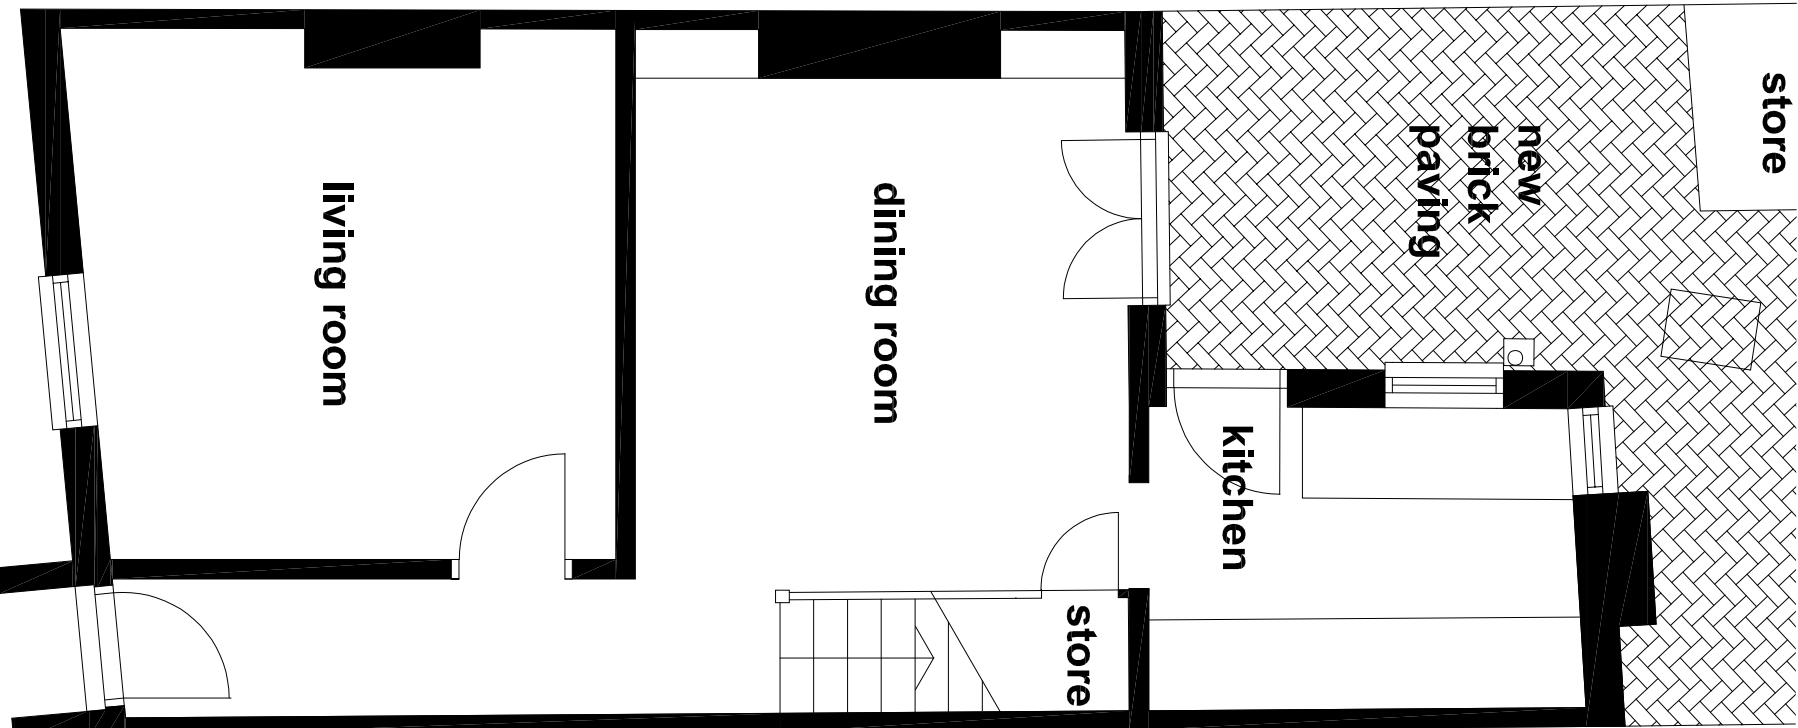


GROUND FLOOR
PLAN AS PROPOSED

FIRST FLOOR
PLAN AS PROPOSED - UNCHANGED

ROOF PLAN
AS PROPOSED - UNCHANGED

8 WARWICK PLACE
WORTHING
BN11 3EU

NEW PAVING IN YARD AND
REPLACEMENT PORCH
TO MATCH OTHER PORCHES IN THE STREET
FLOOR PLANS AND ROOF PLAN AS PROPOSED

DRAWING NO. 13

1:50@ A3

DRAWN RR 15.04.26

RICHARD ROBINSON RIBA
RR ARCHITECTS
3 PACIFIC COURT
RIVERSIDE
SHOREHAM BY SEA BN43 5RW
01273 452 634 07860 632 542
E-MAIL richard@r-architects.co.uk

