


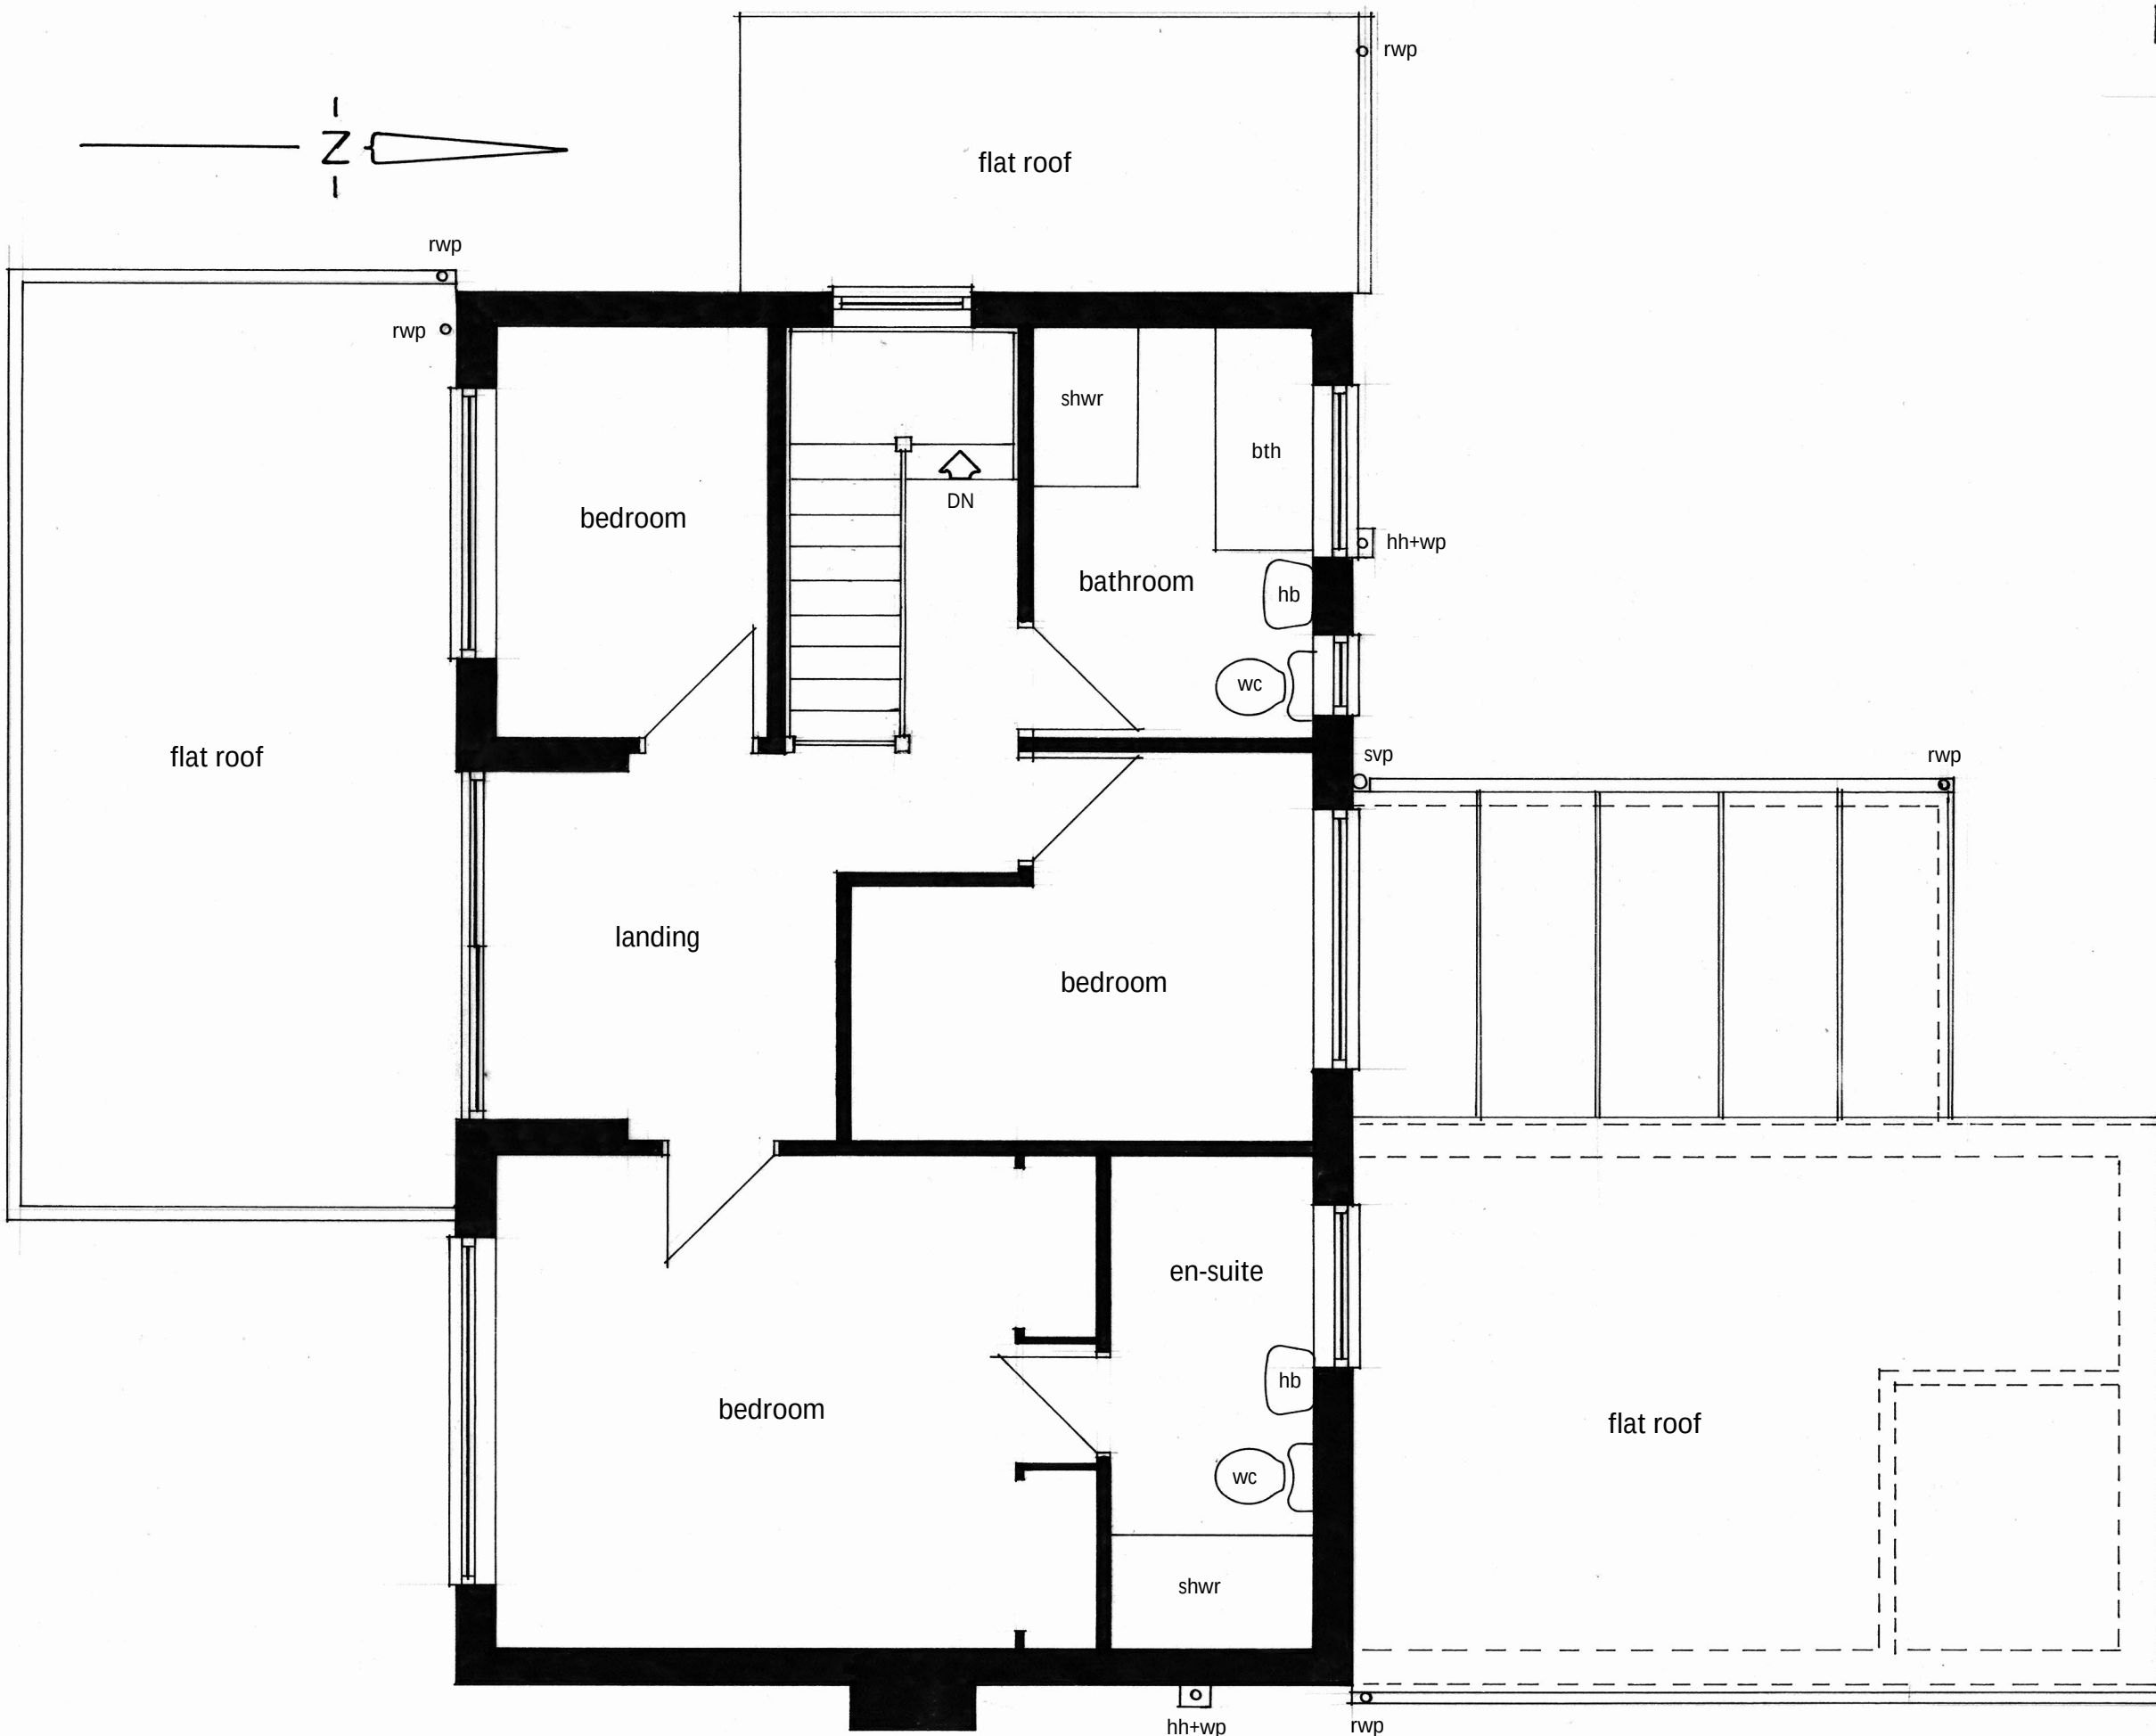

Existing First Floor Plan

All setting out and dimensions are to be checked on site before starting work and the designer notified of any discrepancies	
M. P. Technical Services 5 Harebeating Crescent Hailsham East Sussex BN27 1JH Tel: 01323 842747 Email: pavey456@gmail.com	
Client	CLAUDIA MAYFIELD & DENNIS KIRK
Job Title	18 Falcon Close Shoreham-by-Sea West Sussex BN43 5HN
Drg Title	Existing First Floor Plan
Scale	1/50 @ A3
Date	21/1/26
Drg by	MP
Drg No.	E2A