
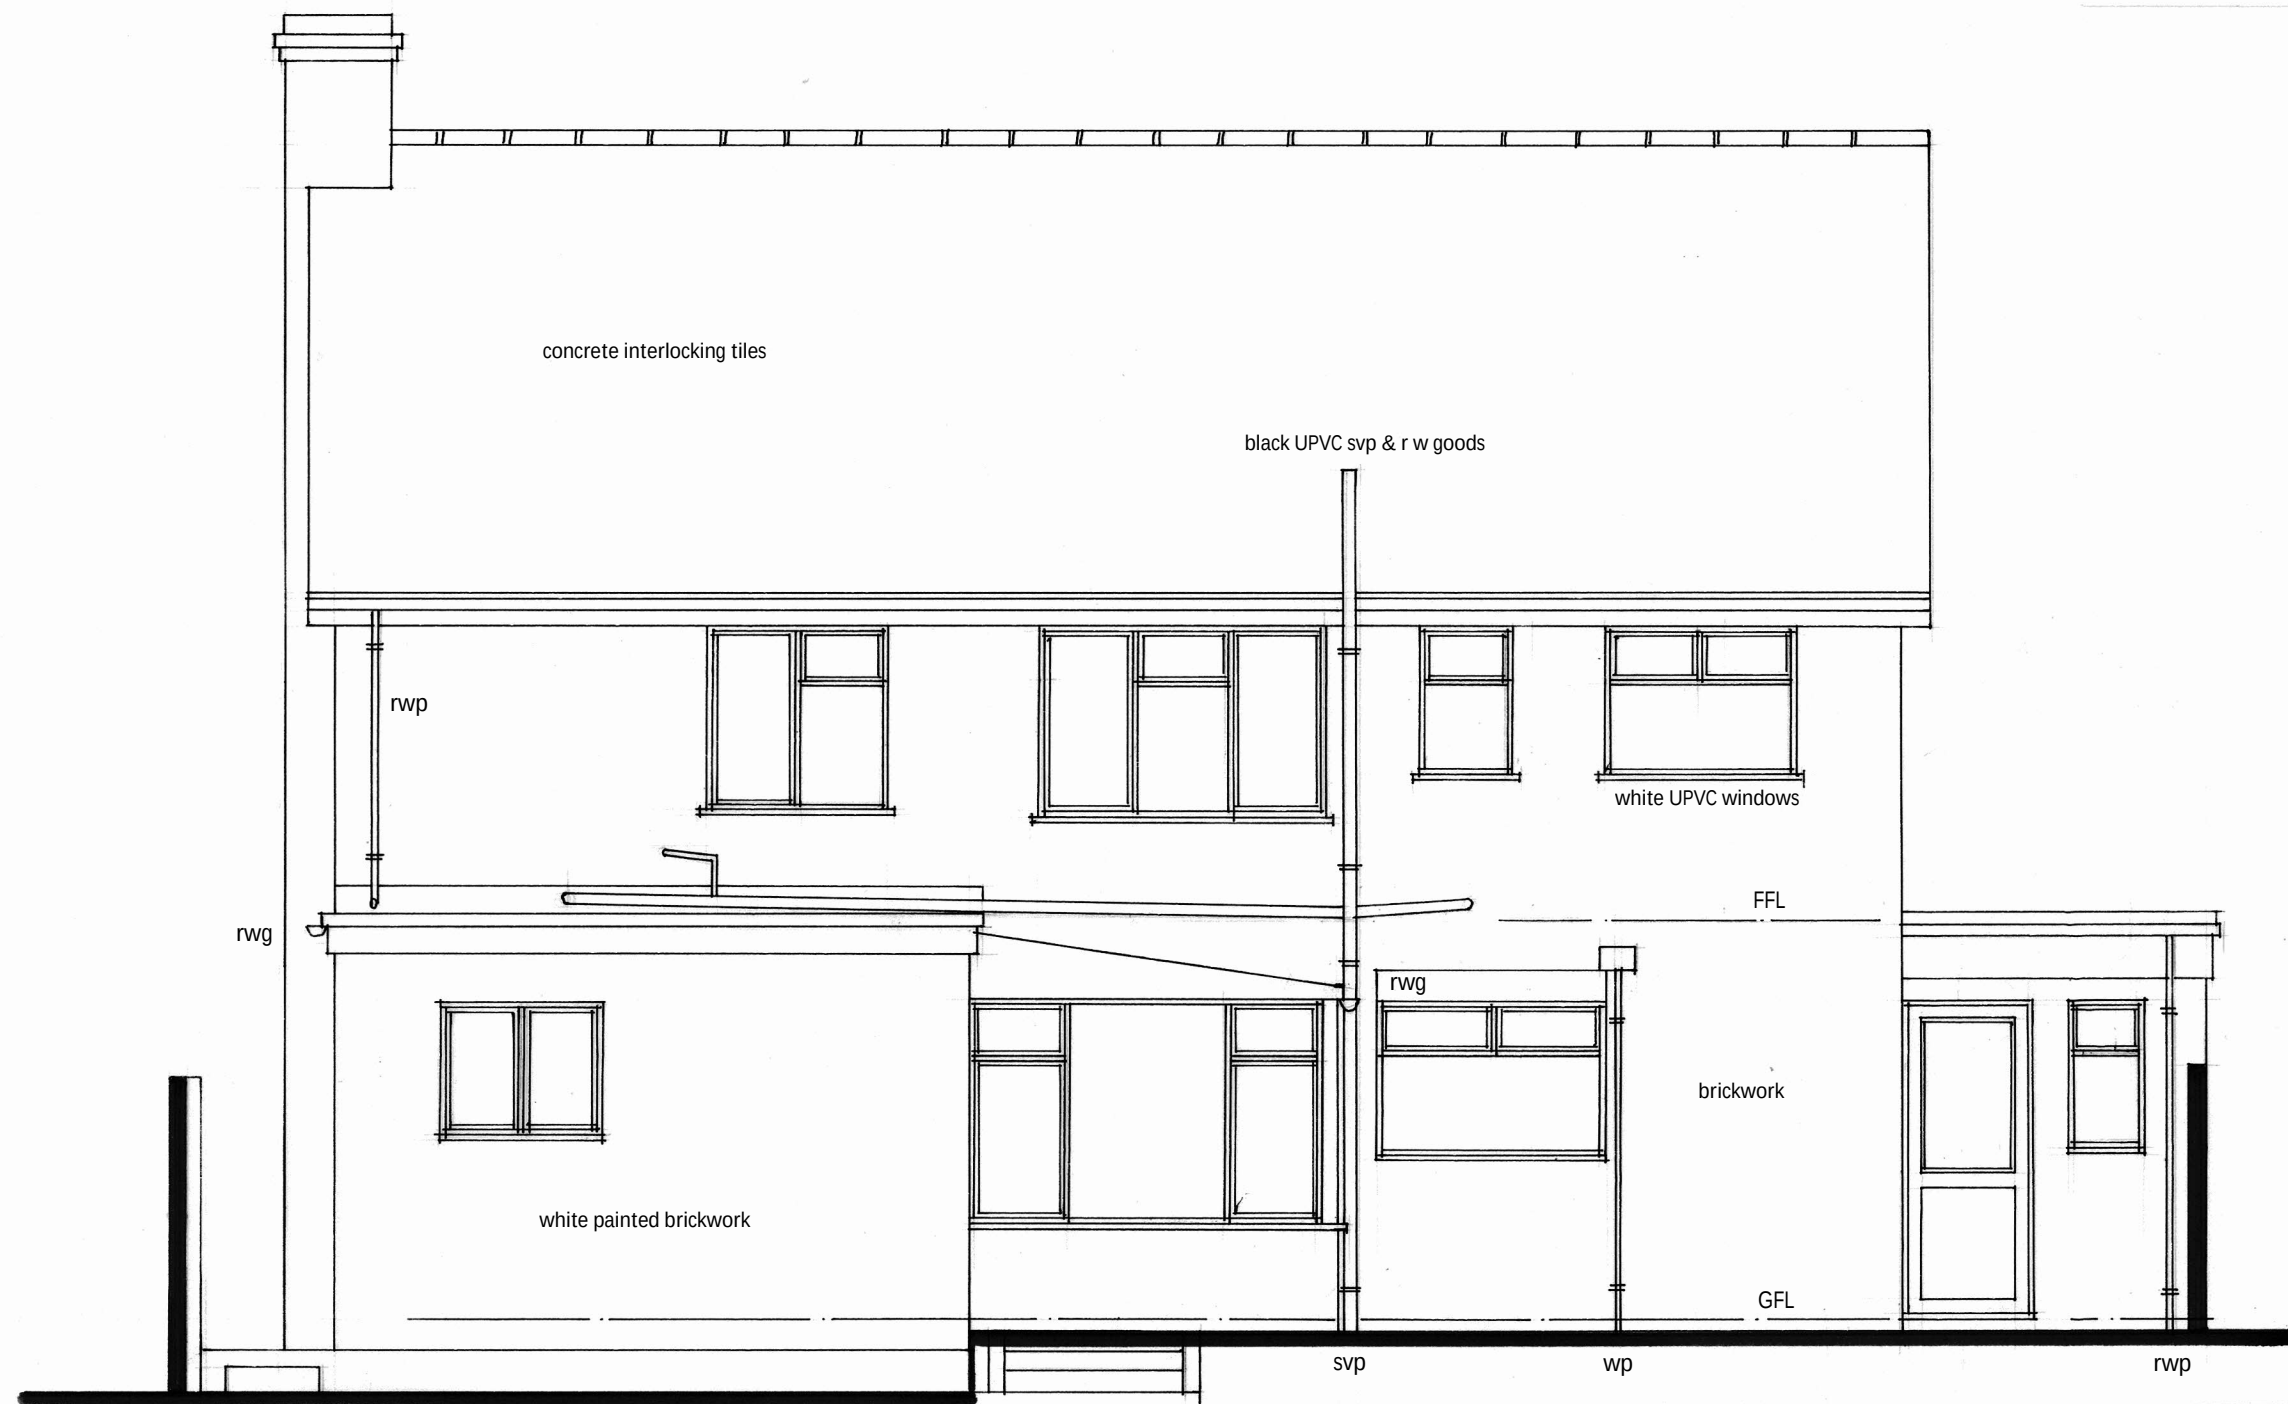


 

Existing North Elevation

M.P. Technical Services 5 Harebeating Crescent Hailsham East Sussex BN27 1 JH Tel: 01323 842747 Email: pavey456@gmail.com	Client CLAUDIA MAYFIELD & DENNIS KIRK	All setting out and dimensions are to be checked on site before starting work and the designer notified of any discrepancies	
	Job Title 18 Falcon Close, Shoreham-by-Sea, West Sussex, BN43 5HN.	Scale 1/50 @ A3	
		Date 21/1/26	Drg By MP
	Drg Title Existing North Elevation	Drg No. E4A	