


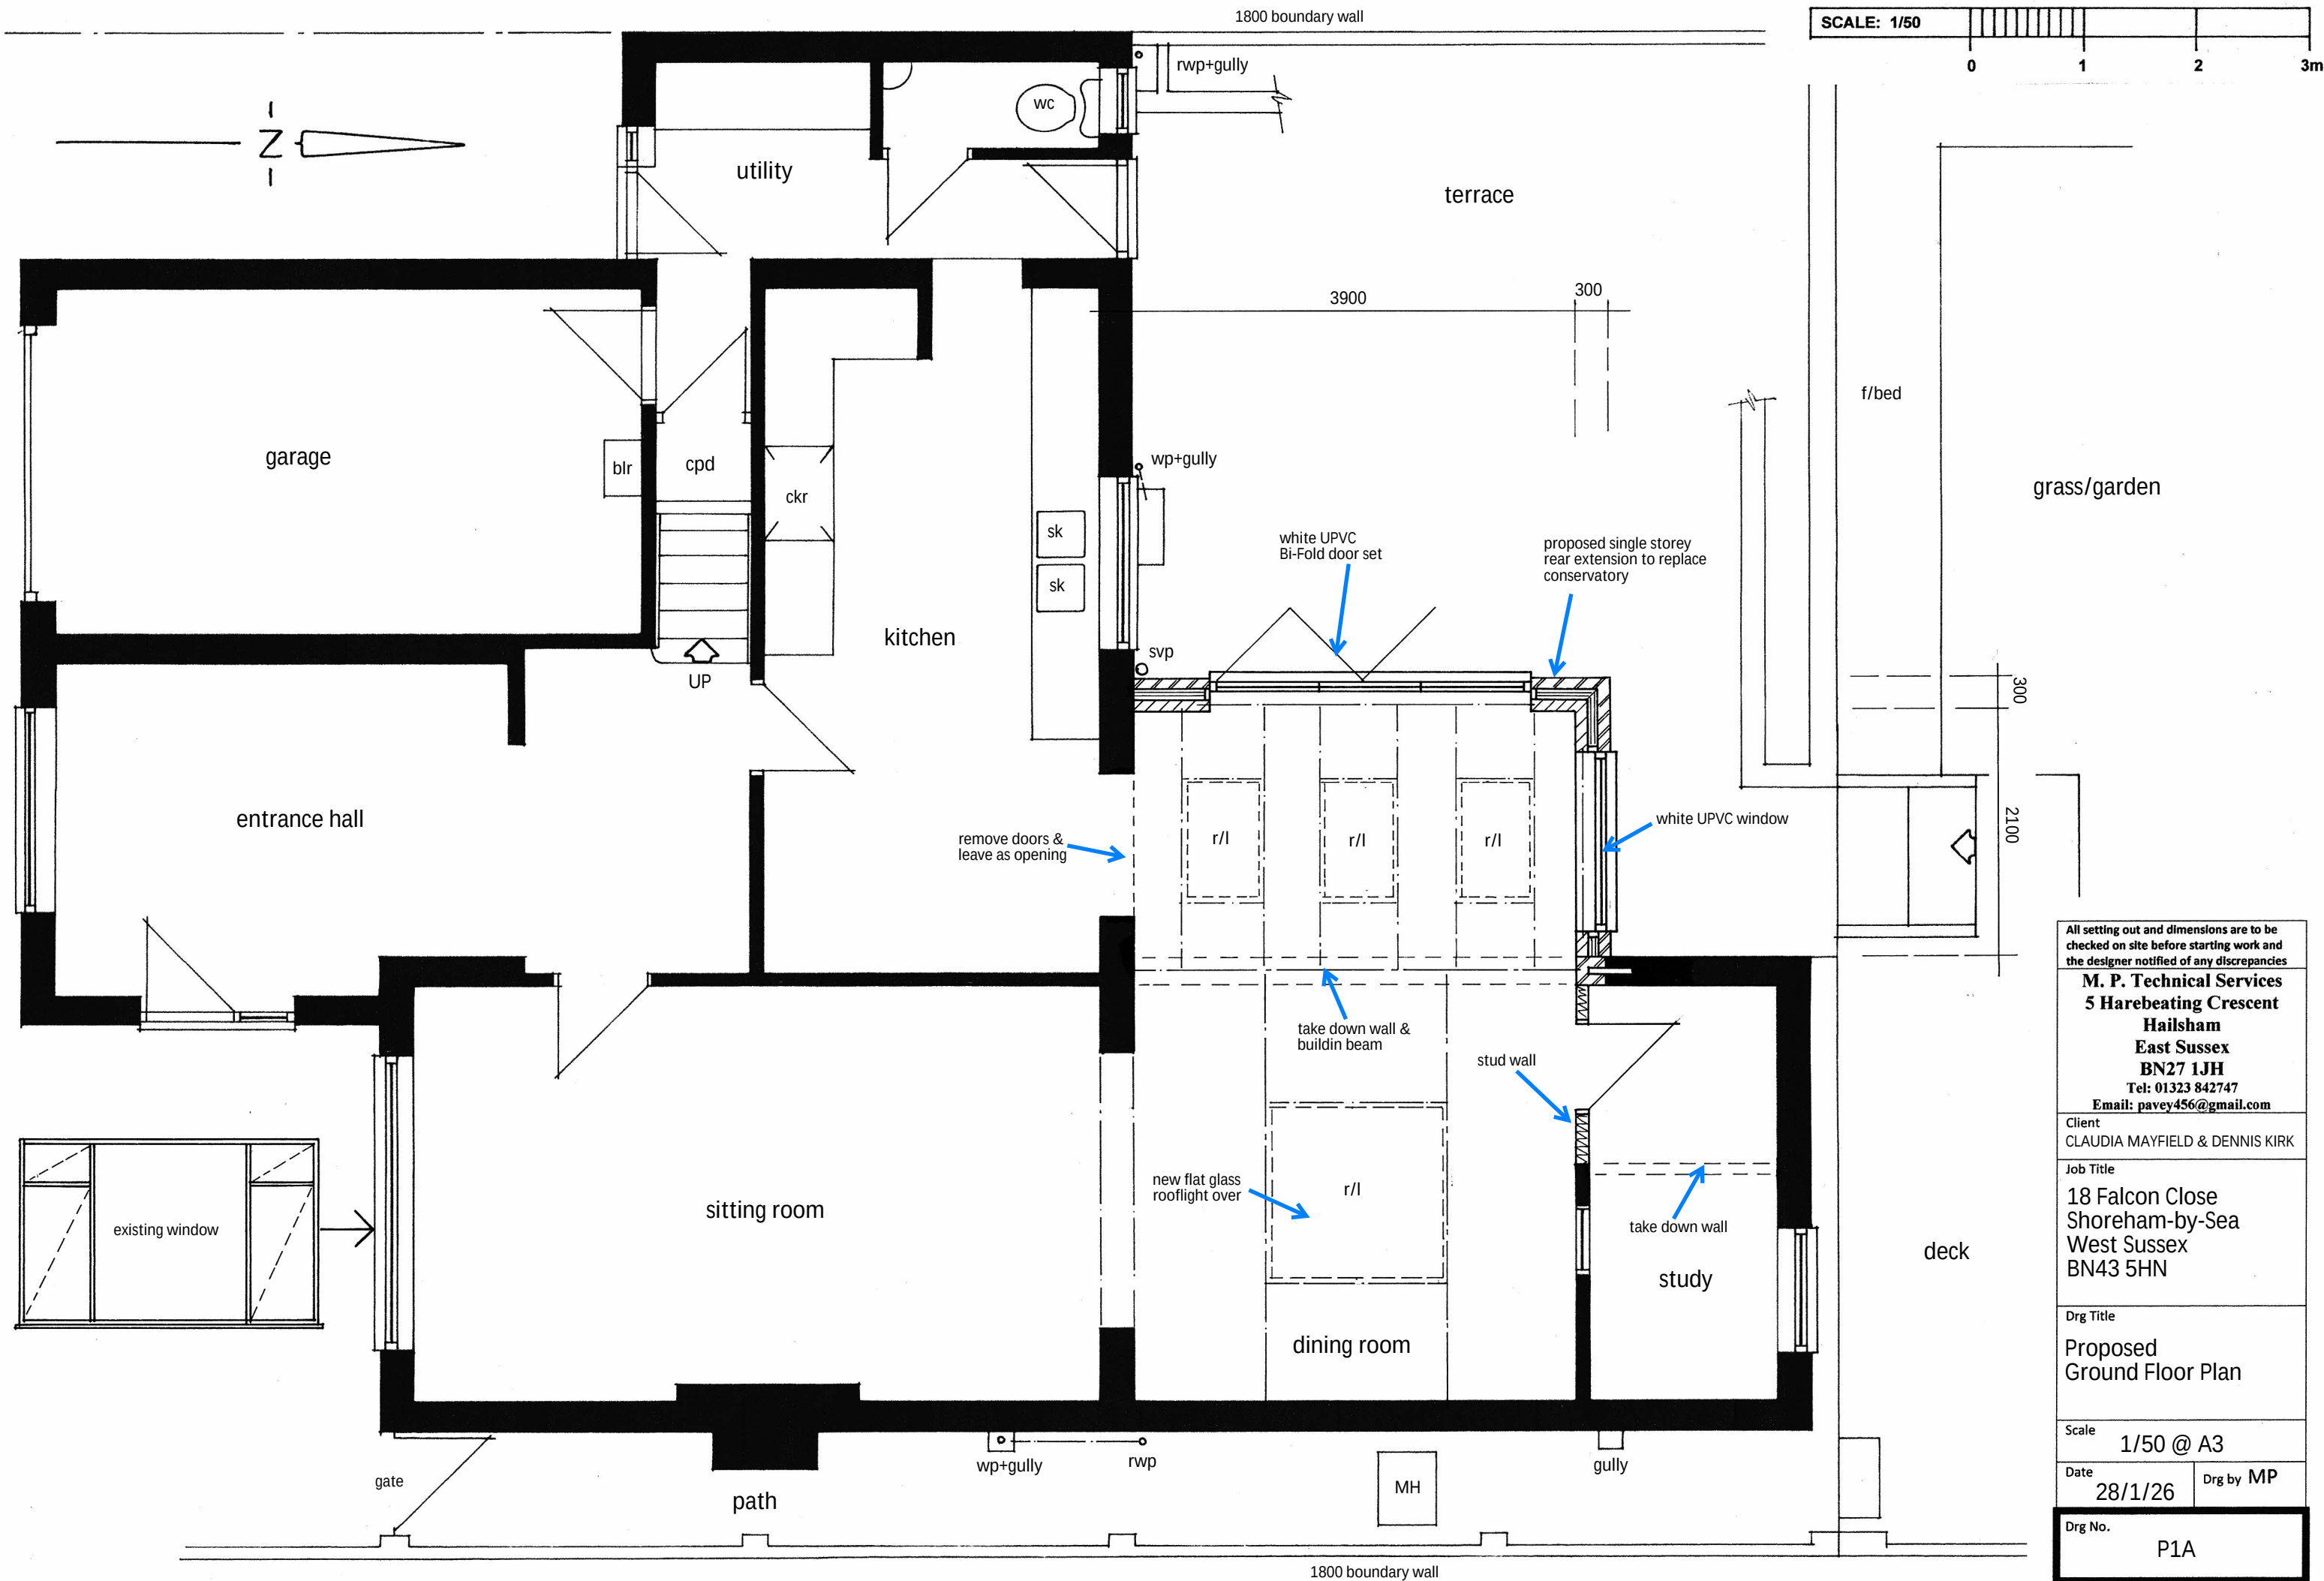

Proposed Ground Floor Plan

All setting out and dimensions are to be checked on site before starting work and the designer notified of any discrepancies

M. P. Technical Services
5 Harebeating Crescent
Hailsham
East Sussex
BN27 1JH
Tel: 01323 842747
Email: pavey456@gmail.com

Client
CLAUDIA MAYFIELD & DENNIS KIRK

Job Title
18 Falcon Close
Shoreham-by-Sea
West Sussex
BN43 5HN

Drg Title
Proposed
Ground Floor Plan

Scale
1/50 @ A3

Date
28/1/26

Drg by
MP

Drg No.
P1A