


PROPOSED MATERIALS & FINISHES

FLAT ROOF -Built up felt.
WALLS - Brickwork to match existing.
WINDOWS & DOORS - White UPVC to match existing.
ROOFLIGHTS - Black metal.
R W GOODS - Black UPVC to match existing.
FASCIA & SOFFIT - White UPVC.

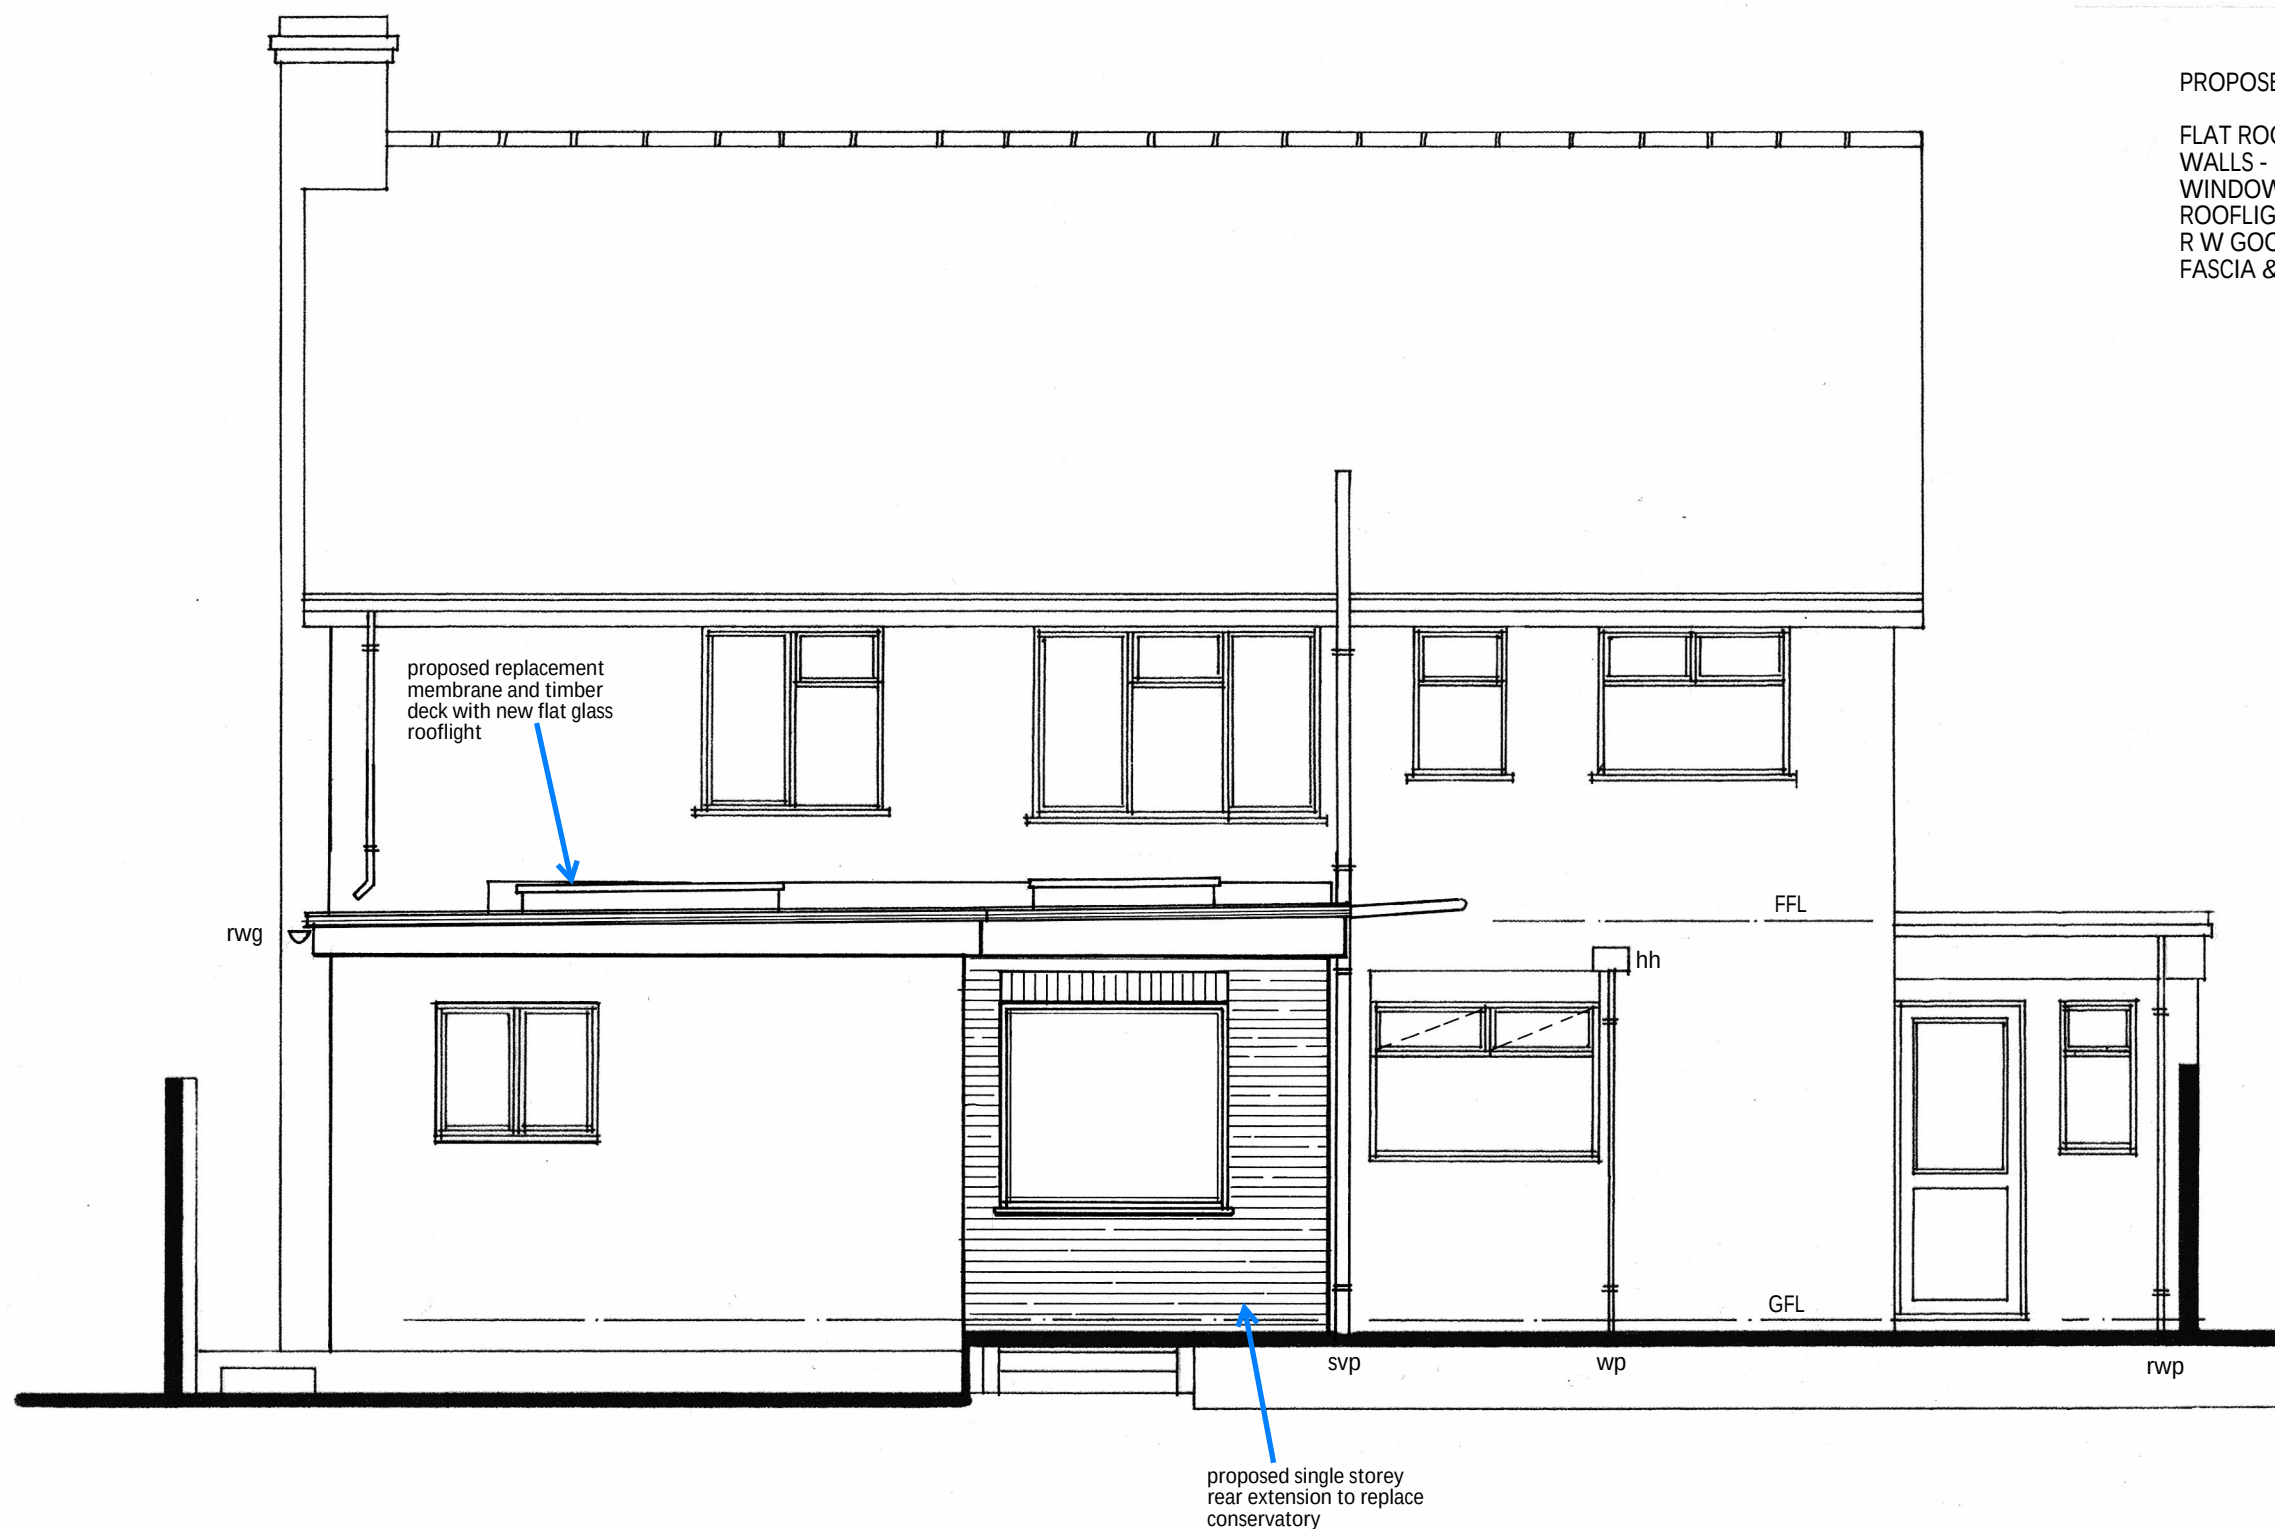

Proposed North Elevation

M.P.Technical Services 5 Harebeating Crescent Hailsham East Sussex BN27 1 JH Tel: 01323 842747 Email:pavey456@gmail.com	Client CLAUDIA MAYFIELD & DENNIS KIRK	All setting out and dimensions are to be checked on site before starting work and the designer notified of any discrepancies	
	Job Title 18 Falcon Close, Shoreham-by-Sea, West Sussex, BN43 5HN.	Scale 1/50 @ A3	
		Date 28/1/26	Drg By MP
	Drg Title Proposed North Elevation	Drg No. P4A	