



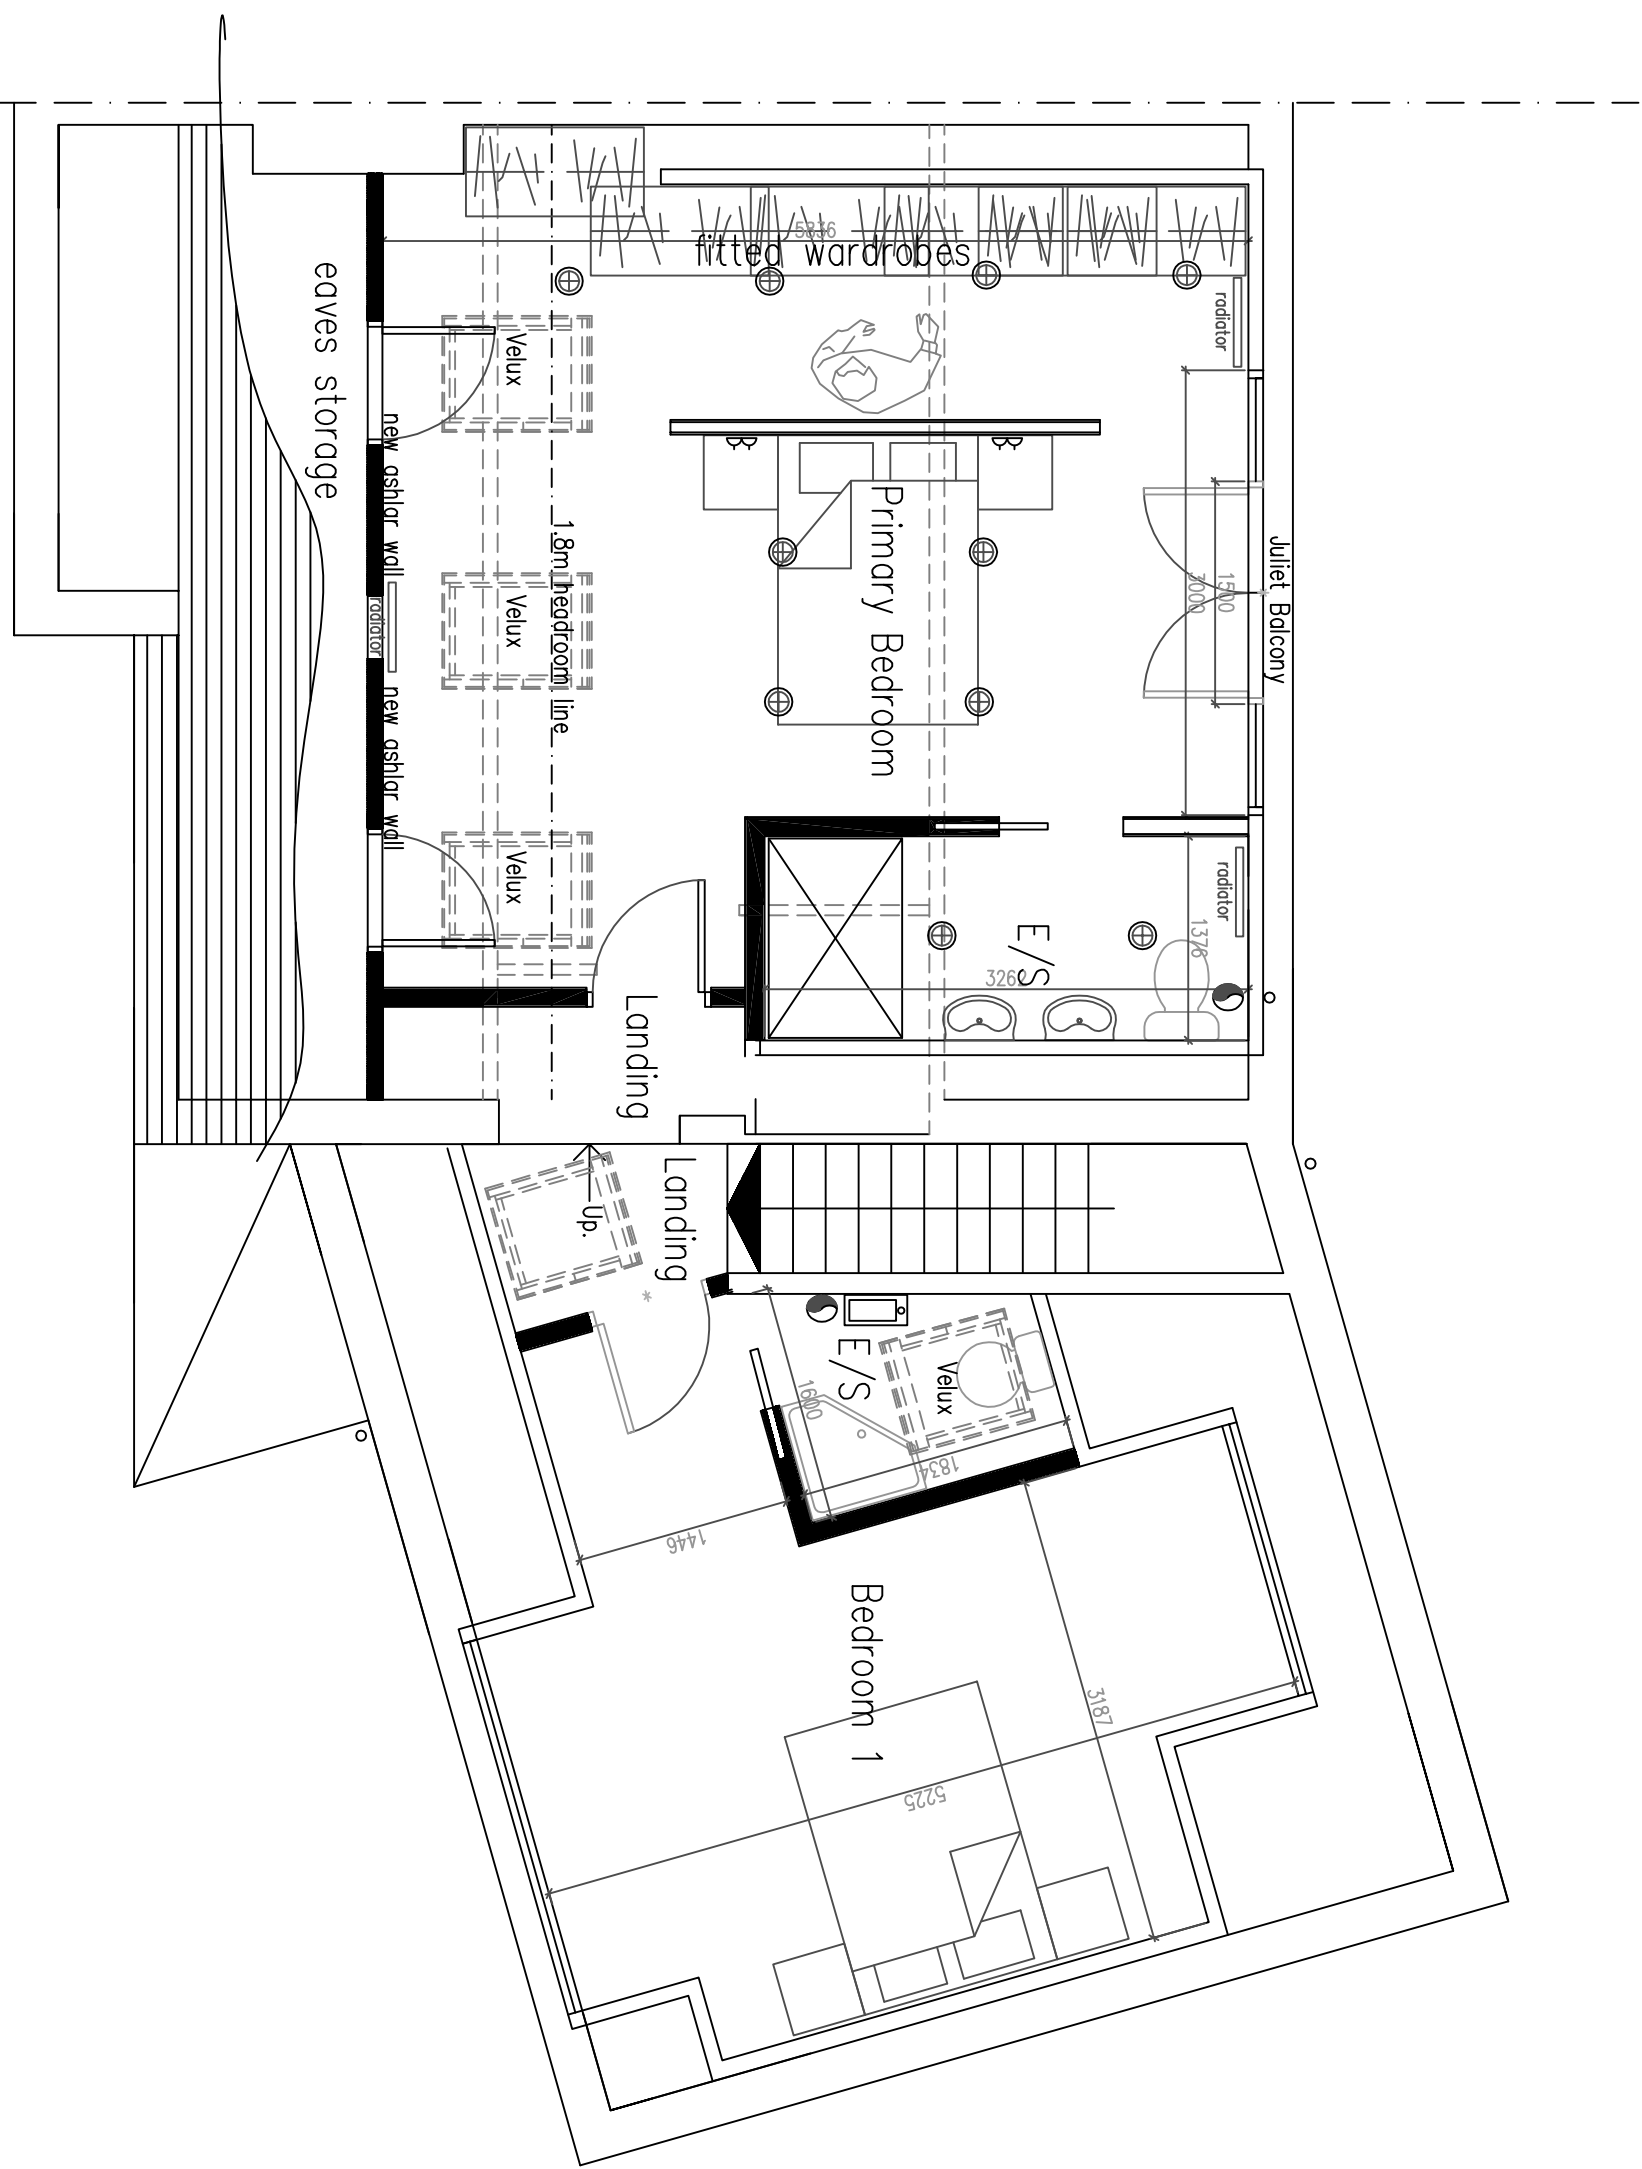


First Floor Plan

1:50 Scale Bar 1m 2m 3m 4m 5m 6m 7m 8m 9m 10m

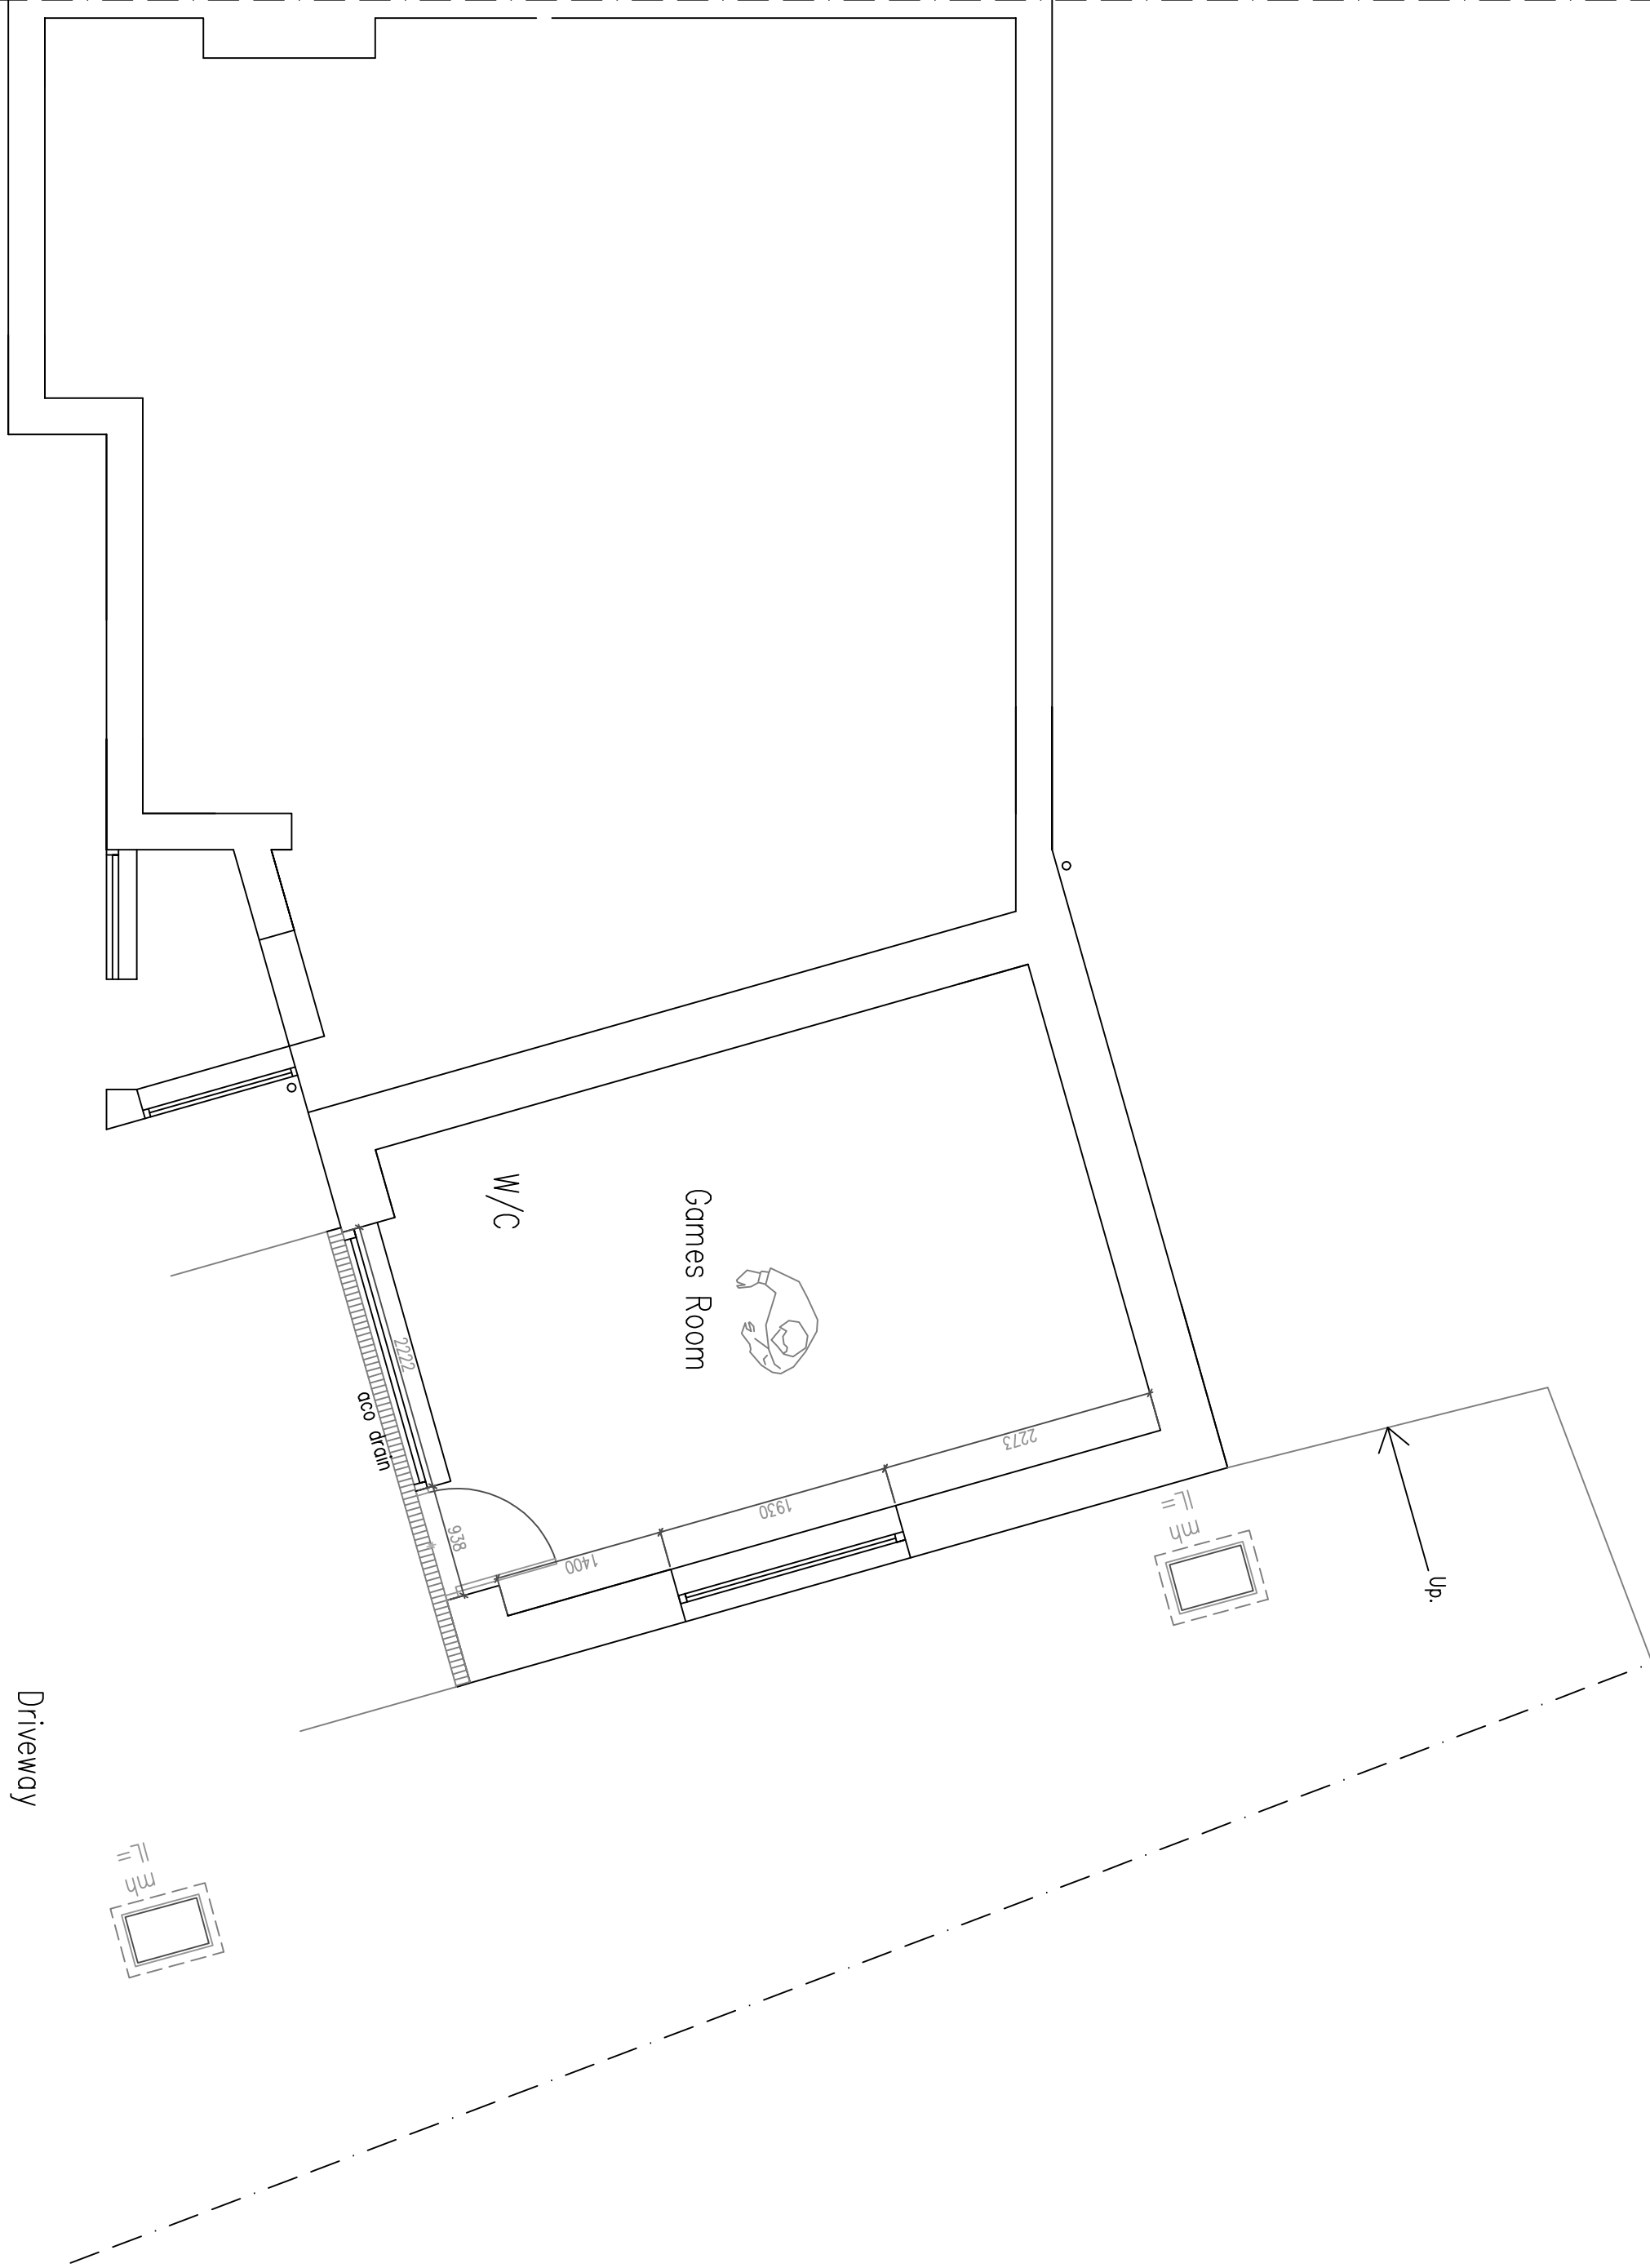

Lower Ground Floor Plan

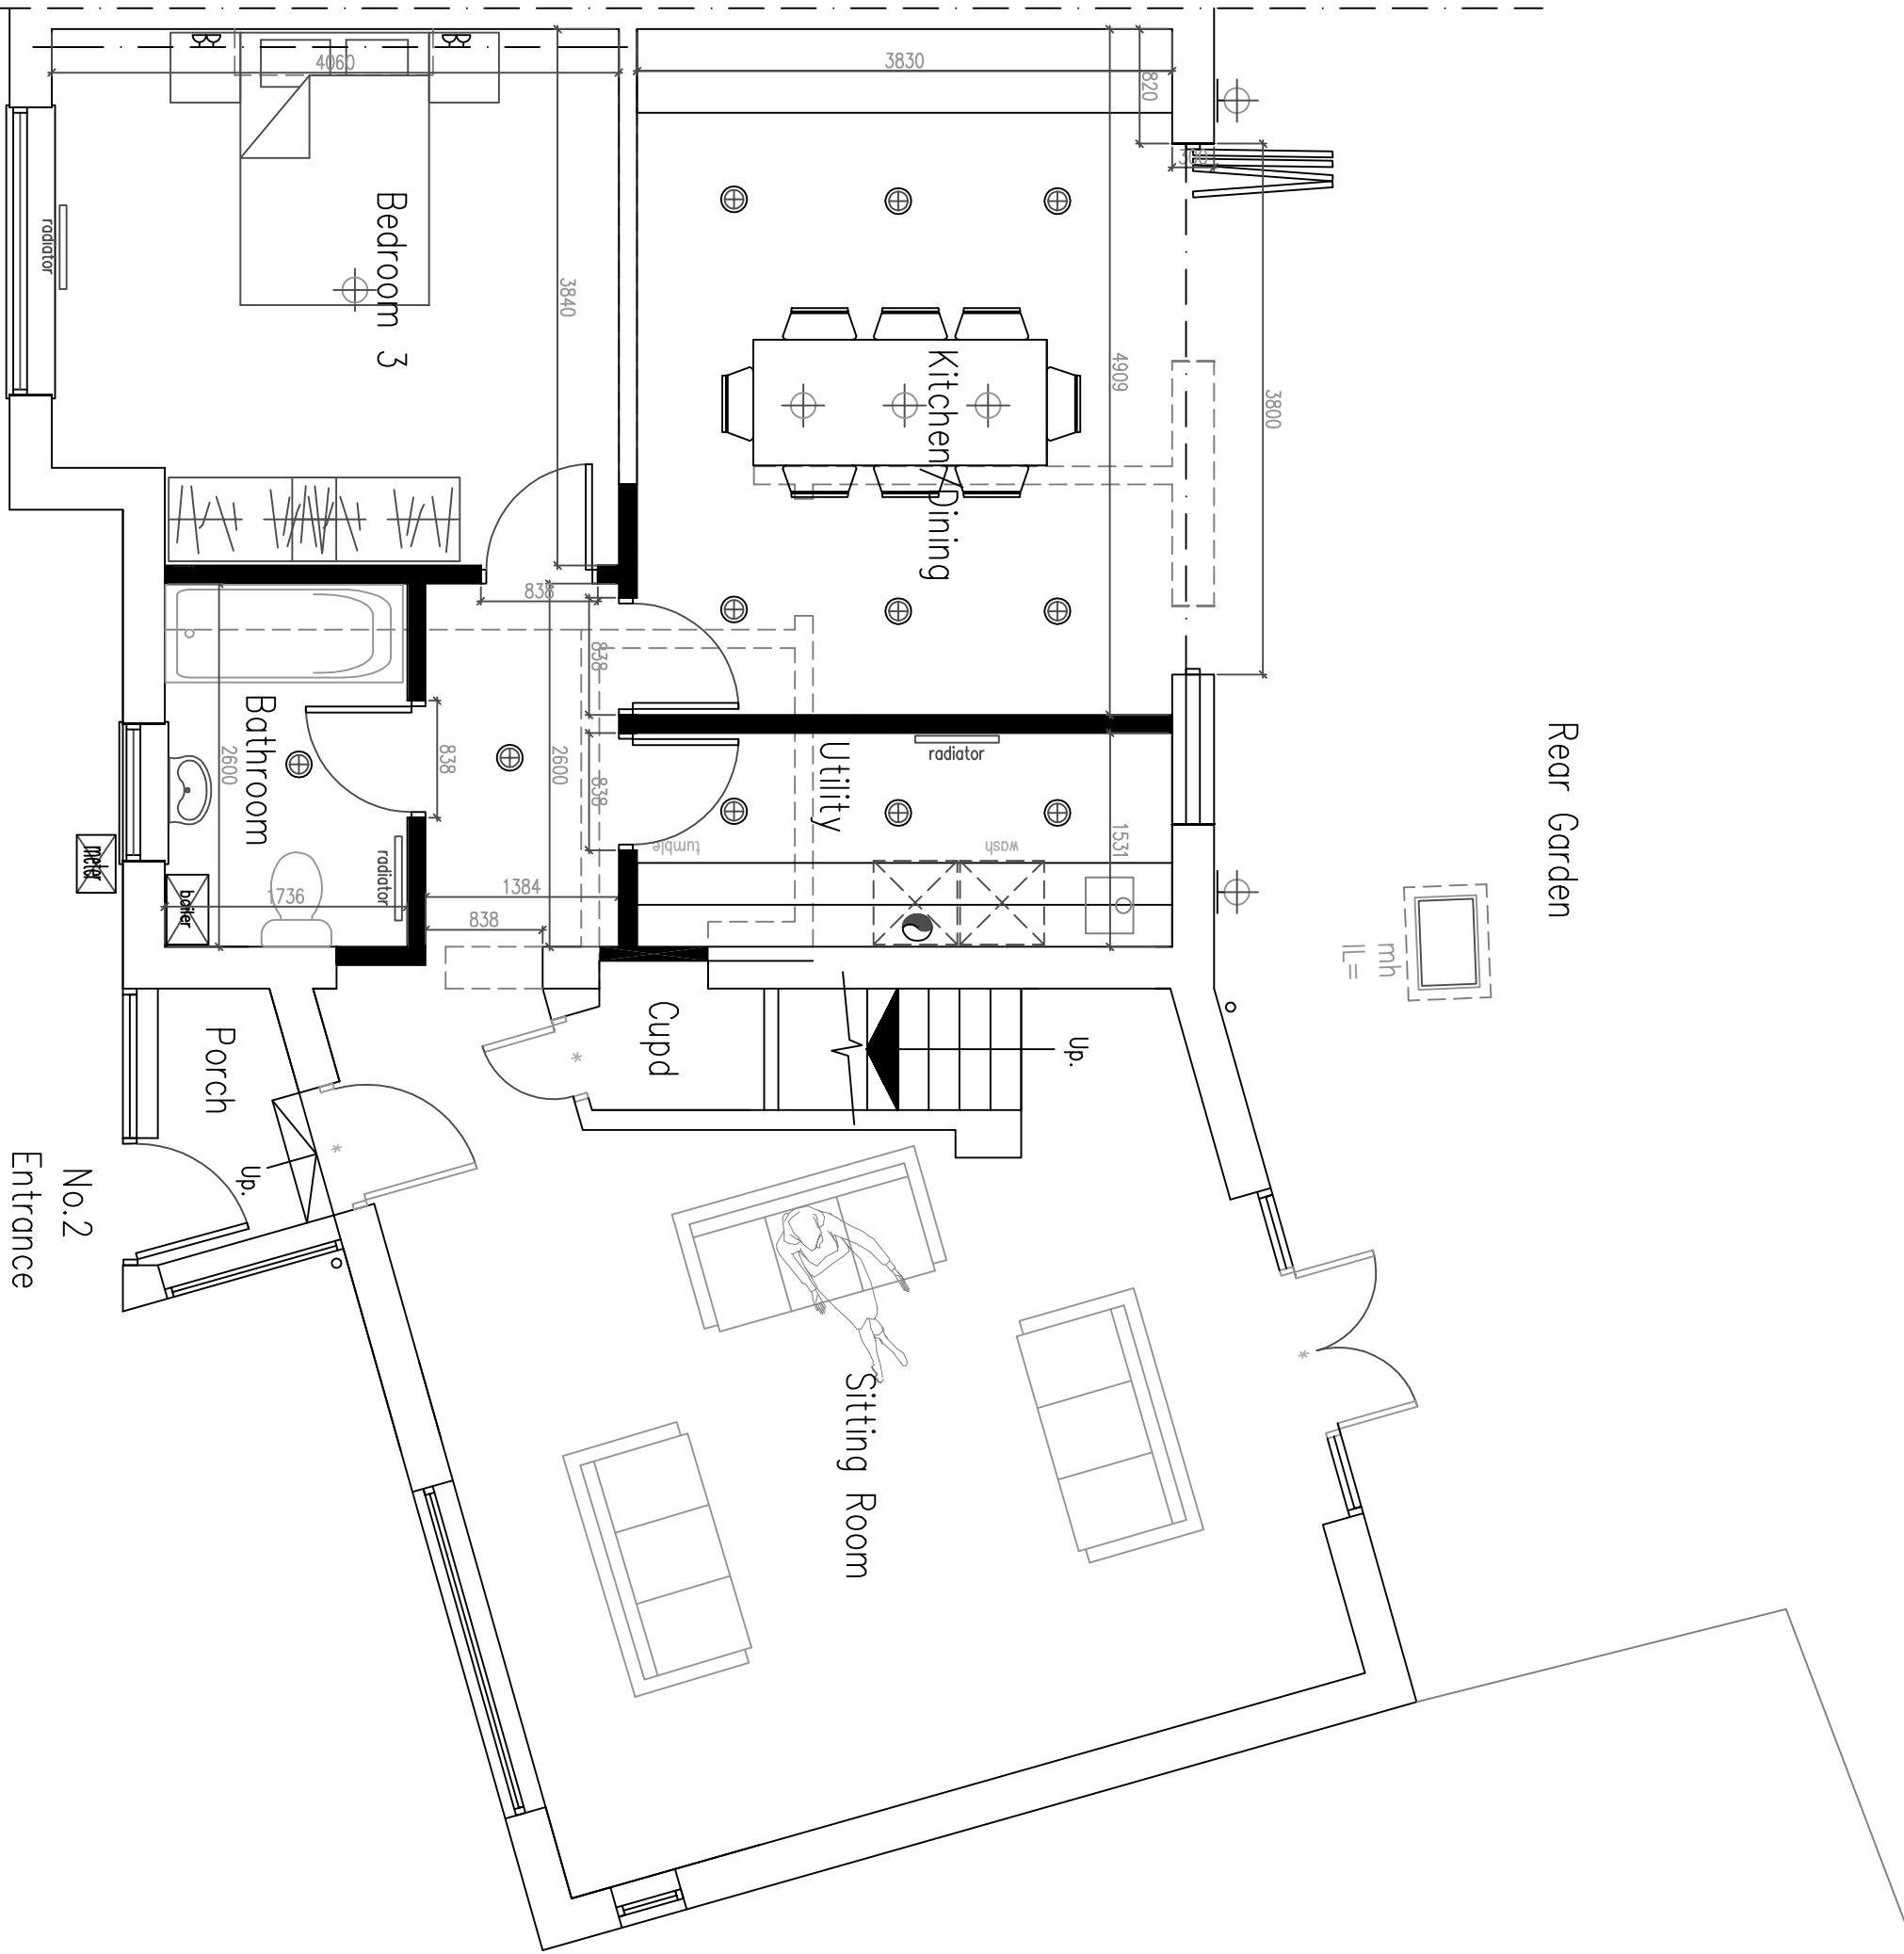

Ground Floor Plan

DO NOT SCALE FROM THIS DRAWING EXCEPT FOR PLANNING AS PHOTOGRAPHS WILL BE SUBJECT TO DISTORTION DRAWINGS TO BE READ IN CONJUNCTION WITH ALL OTHER ARCHITECT'S & STRUCTURAL ENGINEER'S CONTRACT DOCUMENTS. ANY DISCREPANCIES MUST BE BROUGHT TO THE ATTENTION OF THE ARCHITECT IMMEDIATELY. THE CONTRACTOR MUST VERIFY ALL DIMENSIONS BY SITE MEASUREMENT BEFORE ORDERING MATERIALS OR MANUFACTURING COMPONENTS. DIMENSIONS SHOWN SHALL BE ACCEPTABLE IF PROVEN TO BE OF EQUAL OR HIGHER PERFORMANCE AND NOT IN CONFLICT WITH OTHER ELEMENTS.

Project: Proposed rear dormer & Conversion Of Rooftop Space & Alterations At: 2 Sedbury Road Sompting West Sussex BN15 0LL

Drawing Title: Plans As Proposed

Client: Admn Pearce

Copyright of: Architectural & Planning Services 7 Emington Road Shoreham By Sea West Sussex BN43 5ND
BJW 01273 441009 07868699101 bjwarchitectural.co.uk website: bjwarchitectural.co.uk

Scale: 1:50 1:100 Paper size: A1
Date: 21.1.2026 Drawn: BJW
Dwg. No: 03 Rev'n: B

Notes: All dimensions to be checked on site.