

THE DRAWING IS THE PROPERTY OF STEPHEN BROMLEY ASSOCIATES
AND MUST NOT BE REPRODUCED IN PART OR IN WHOLE OR USED FOR
THE DESIGN OF ANY OTHER BUILDING WITHOUT THEIR PERMISSION.
ALL DRAWINGS TO BE CREATED ON SITE PRIOR TO COMMENCEMENT
OF ANY CONSTRUCTION WORK AND STEPHEN BROMLEY ASSOCIATES
NOTES OF ANY REVISIONS.
NO ONE HAS ANY RESPONSIBILITY FOR ANY WORKS UNLESS THEY ARE
ORDERED AND IDENTIFIED TO COMPLY BY THE RELEVANT BUILDING CONTROL.

EXISTING




FRONT ELEVATION

NORTH ELEVATION



CL

PROPOSED

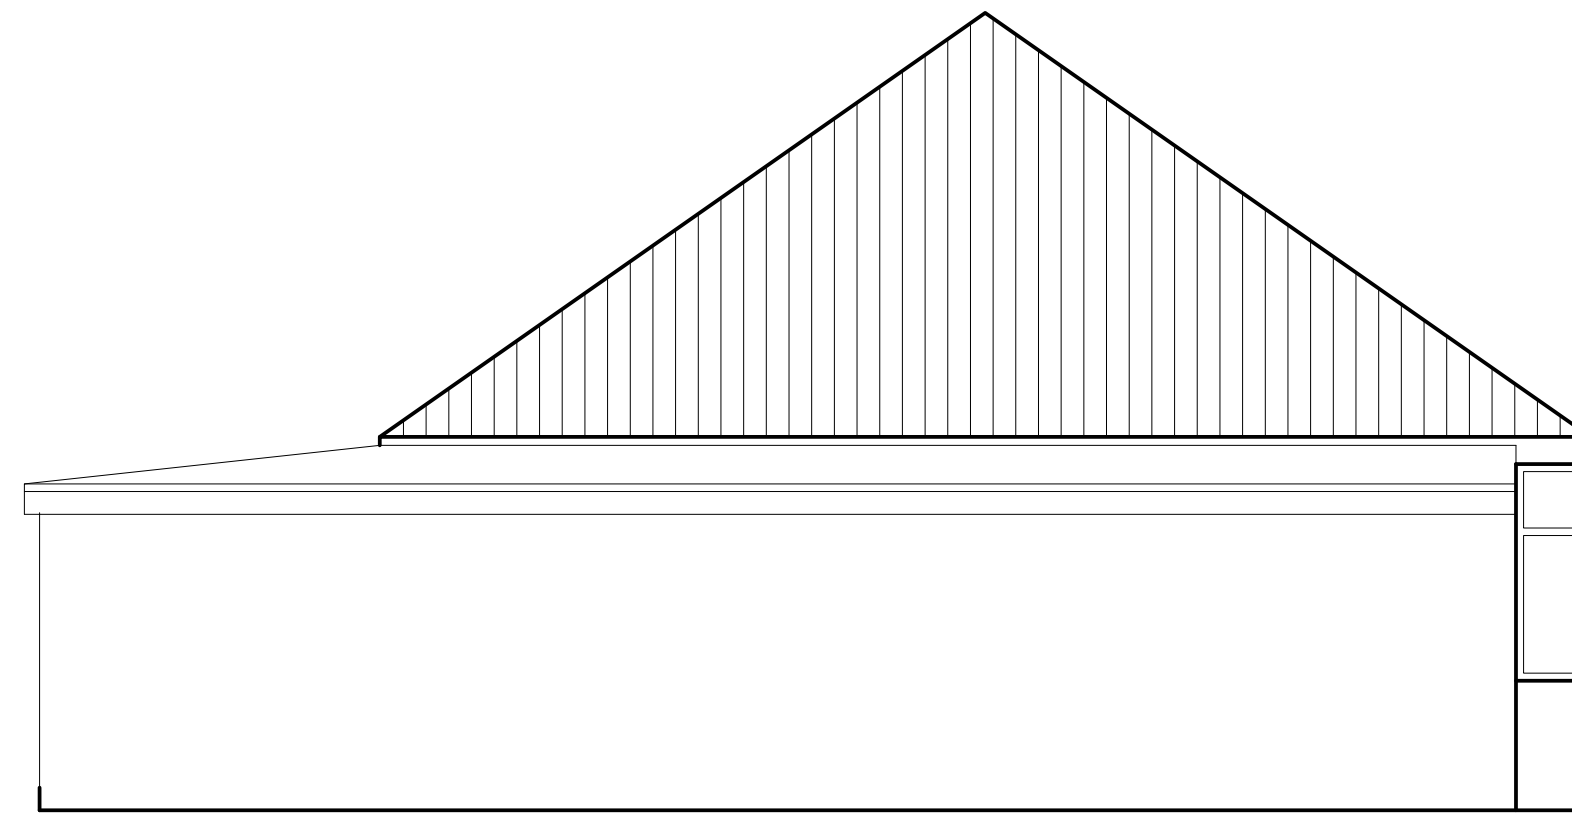


SIDE ELEVATION

EAST ELEVATION

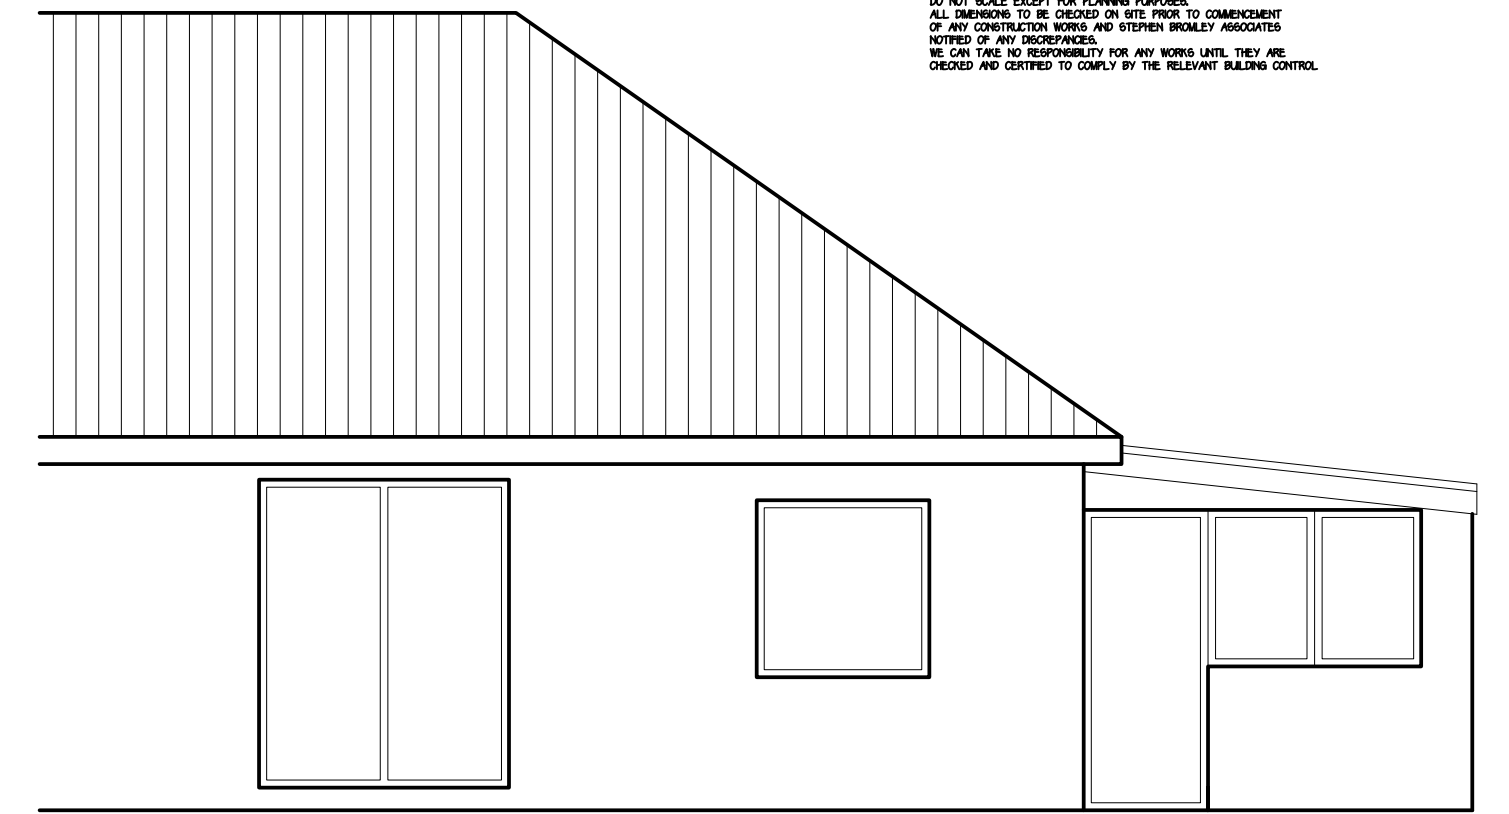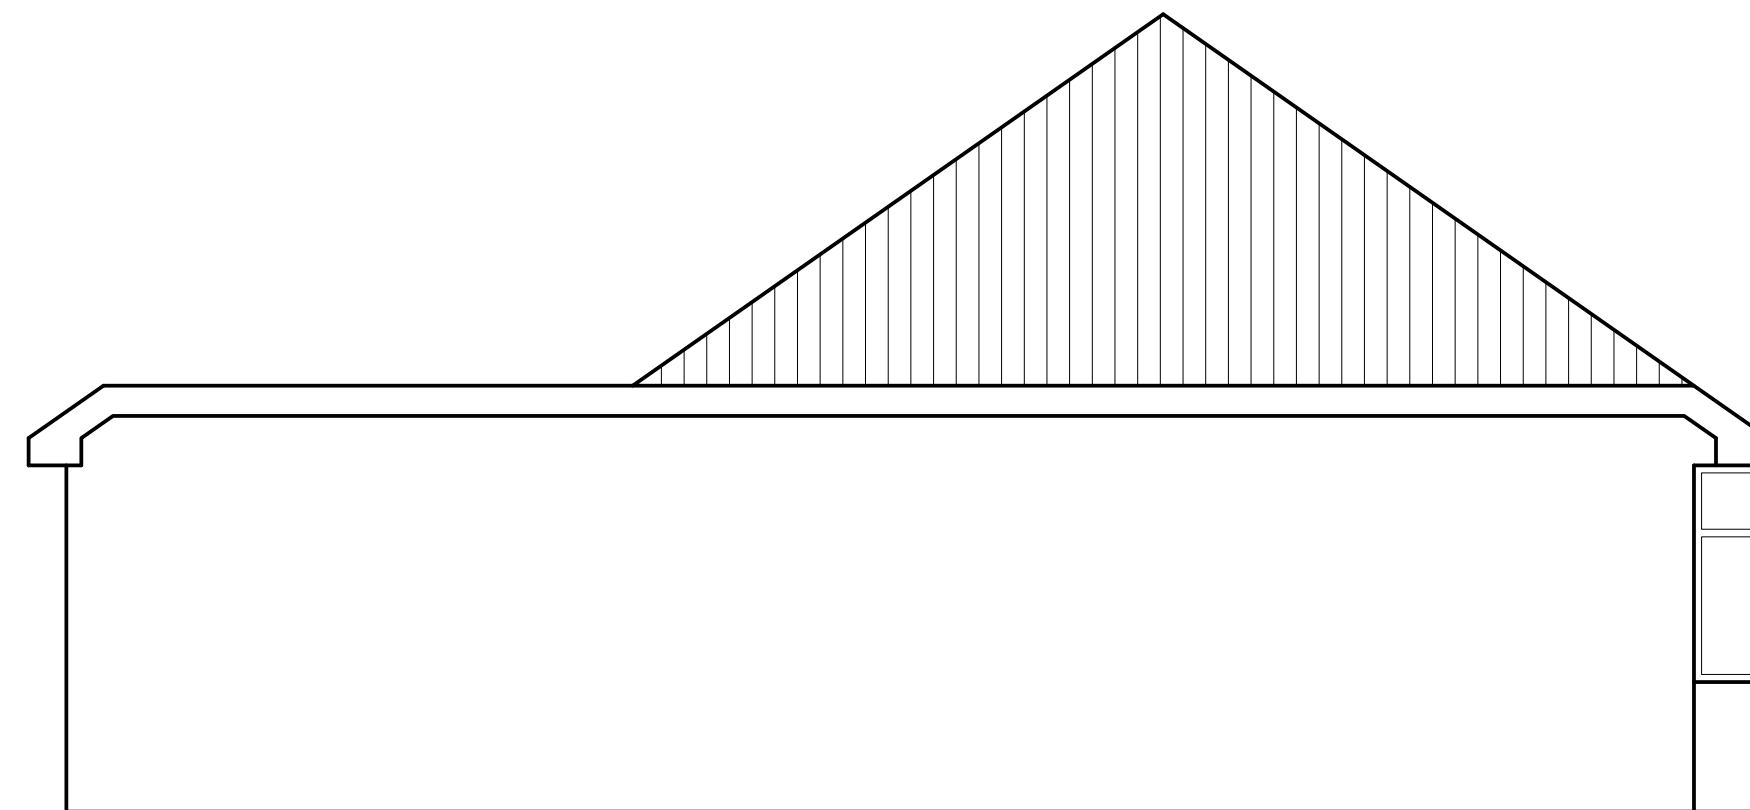


REAR ELEVATION

SOUTH ELEVATION

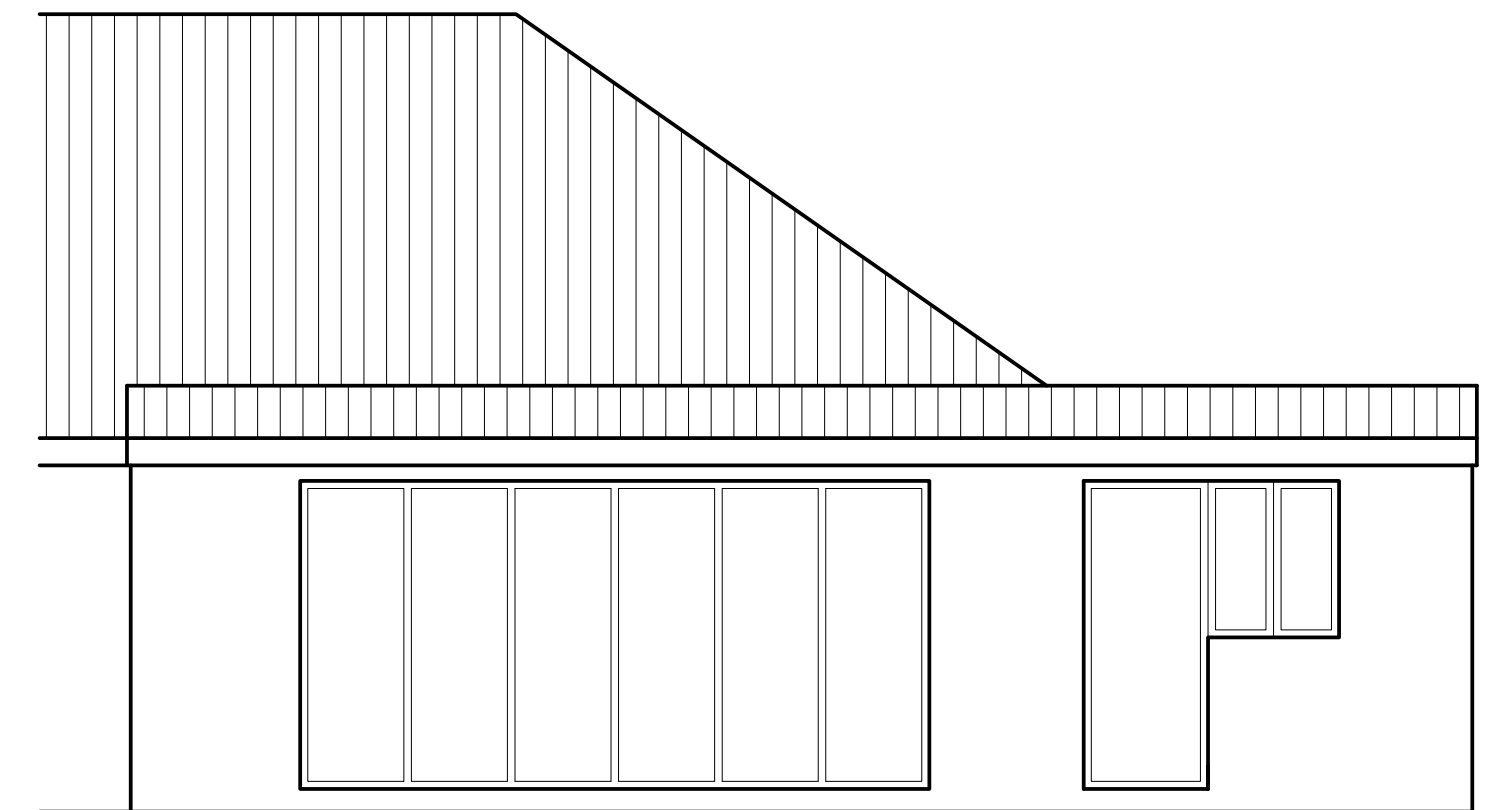


GROUND FLOOR PLAN

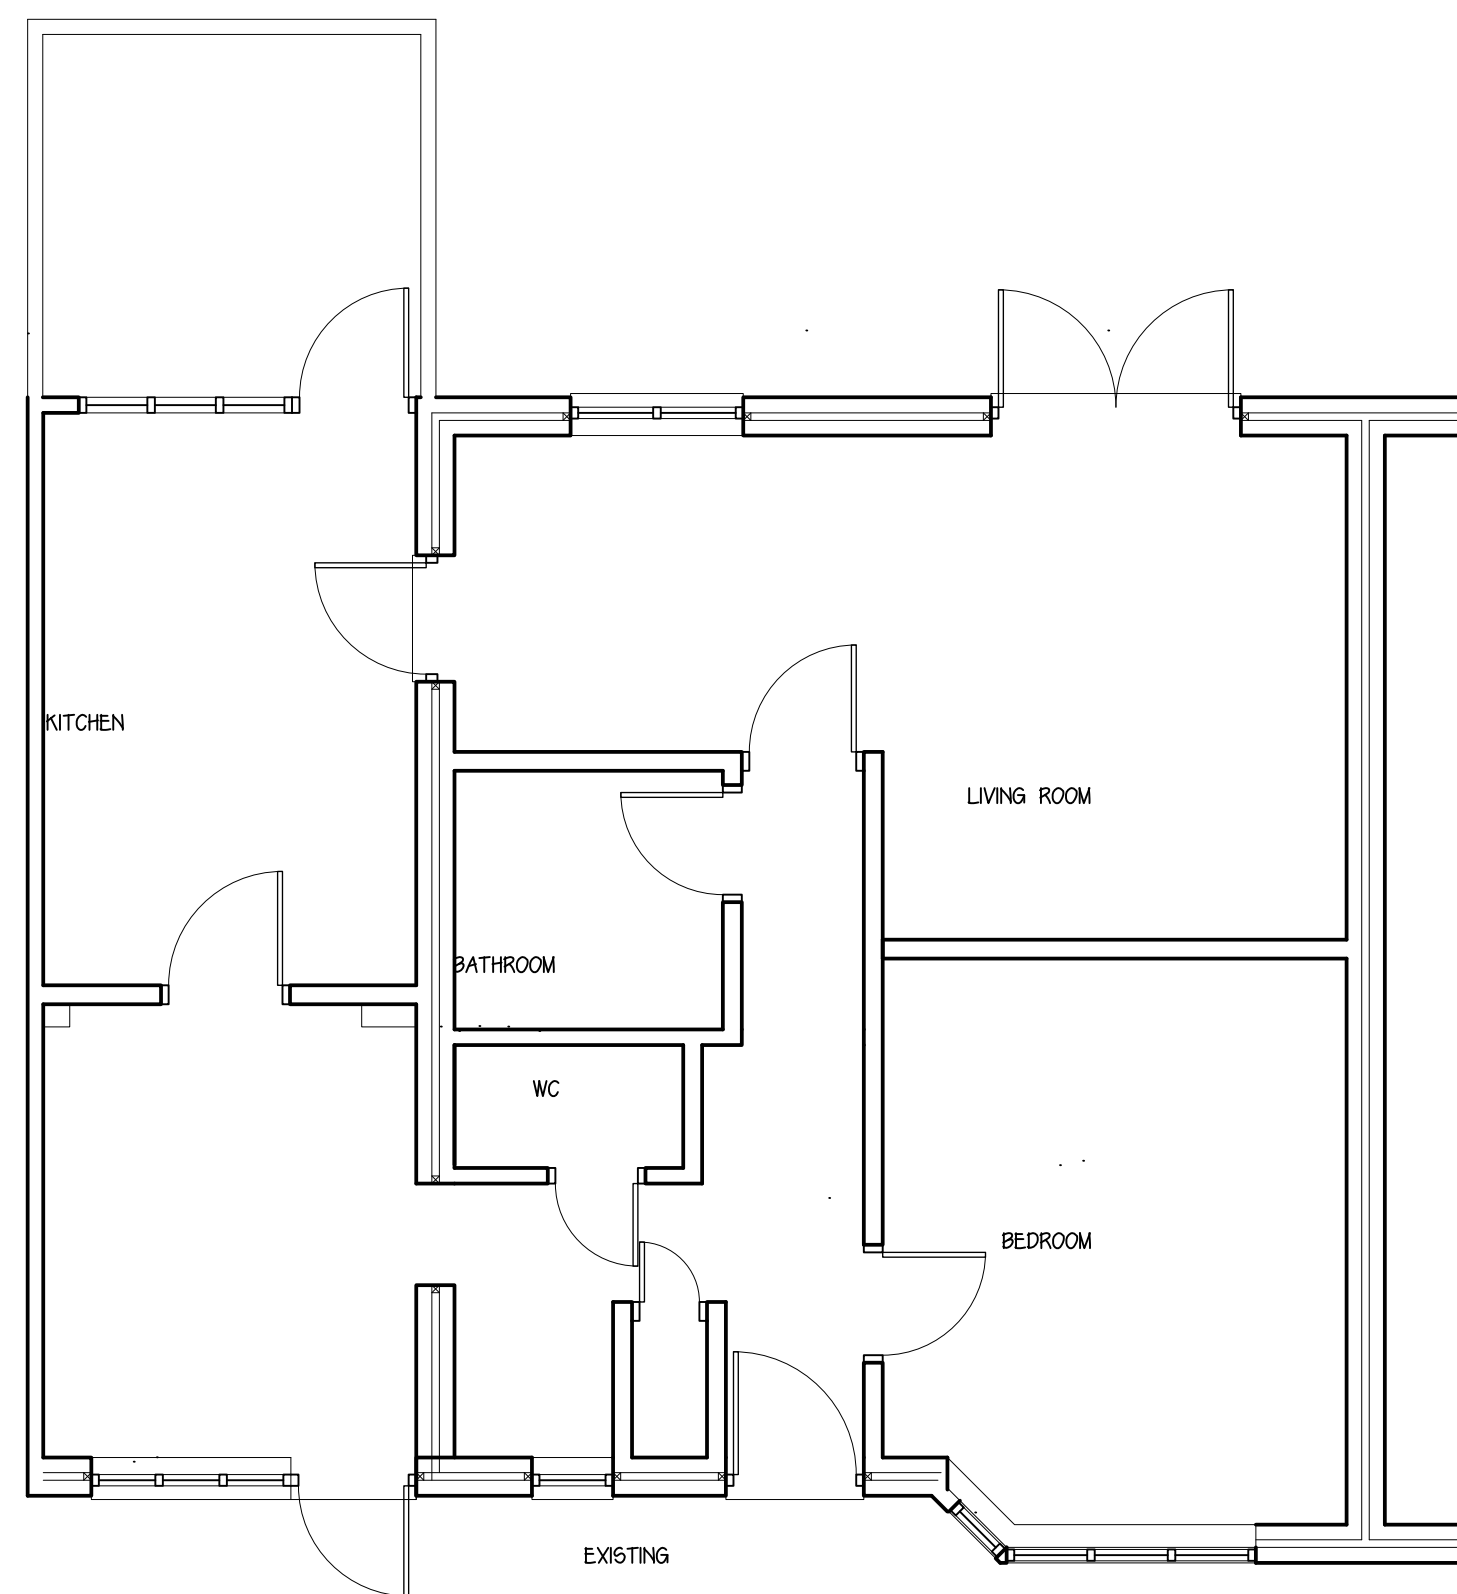


WEST ELEVATION

SECTION

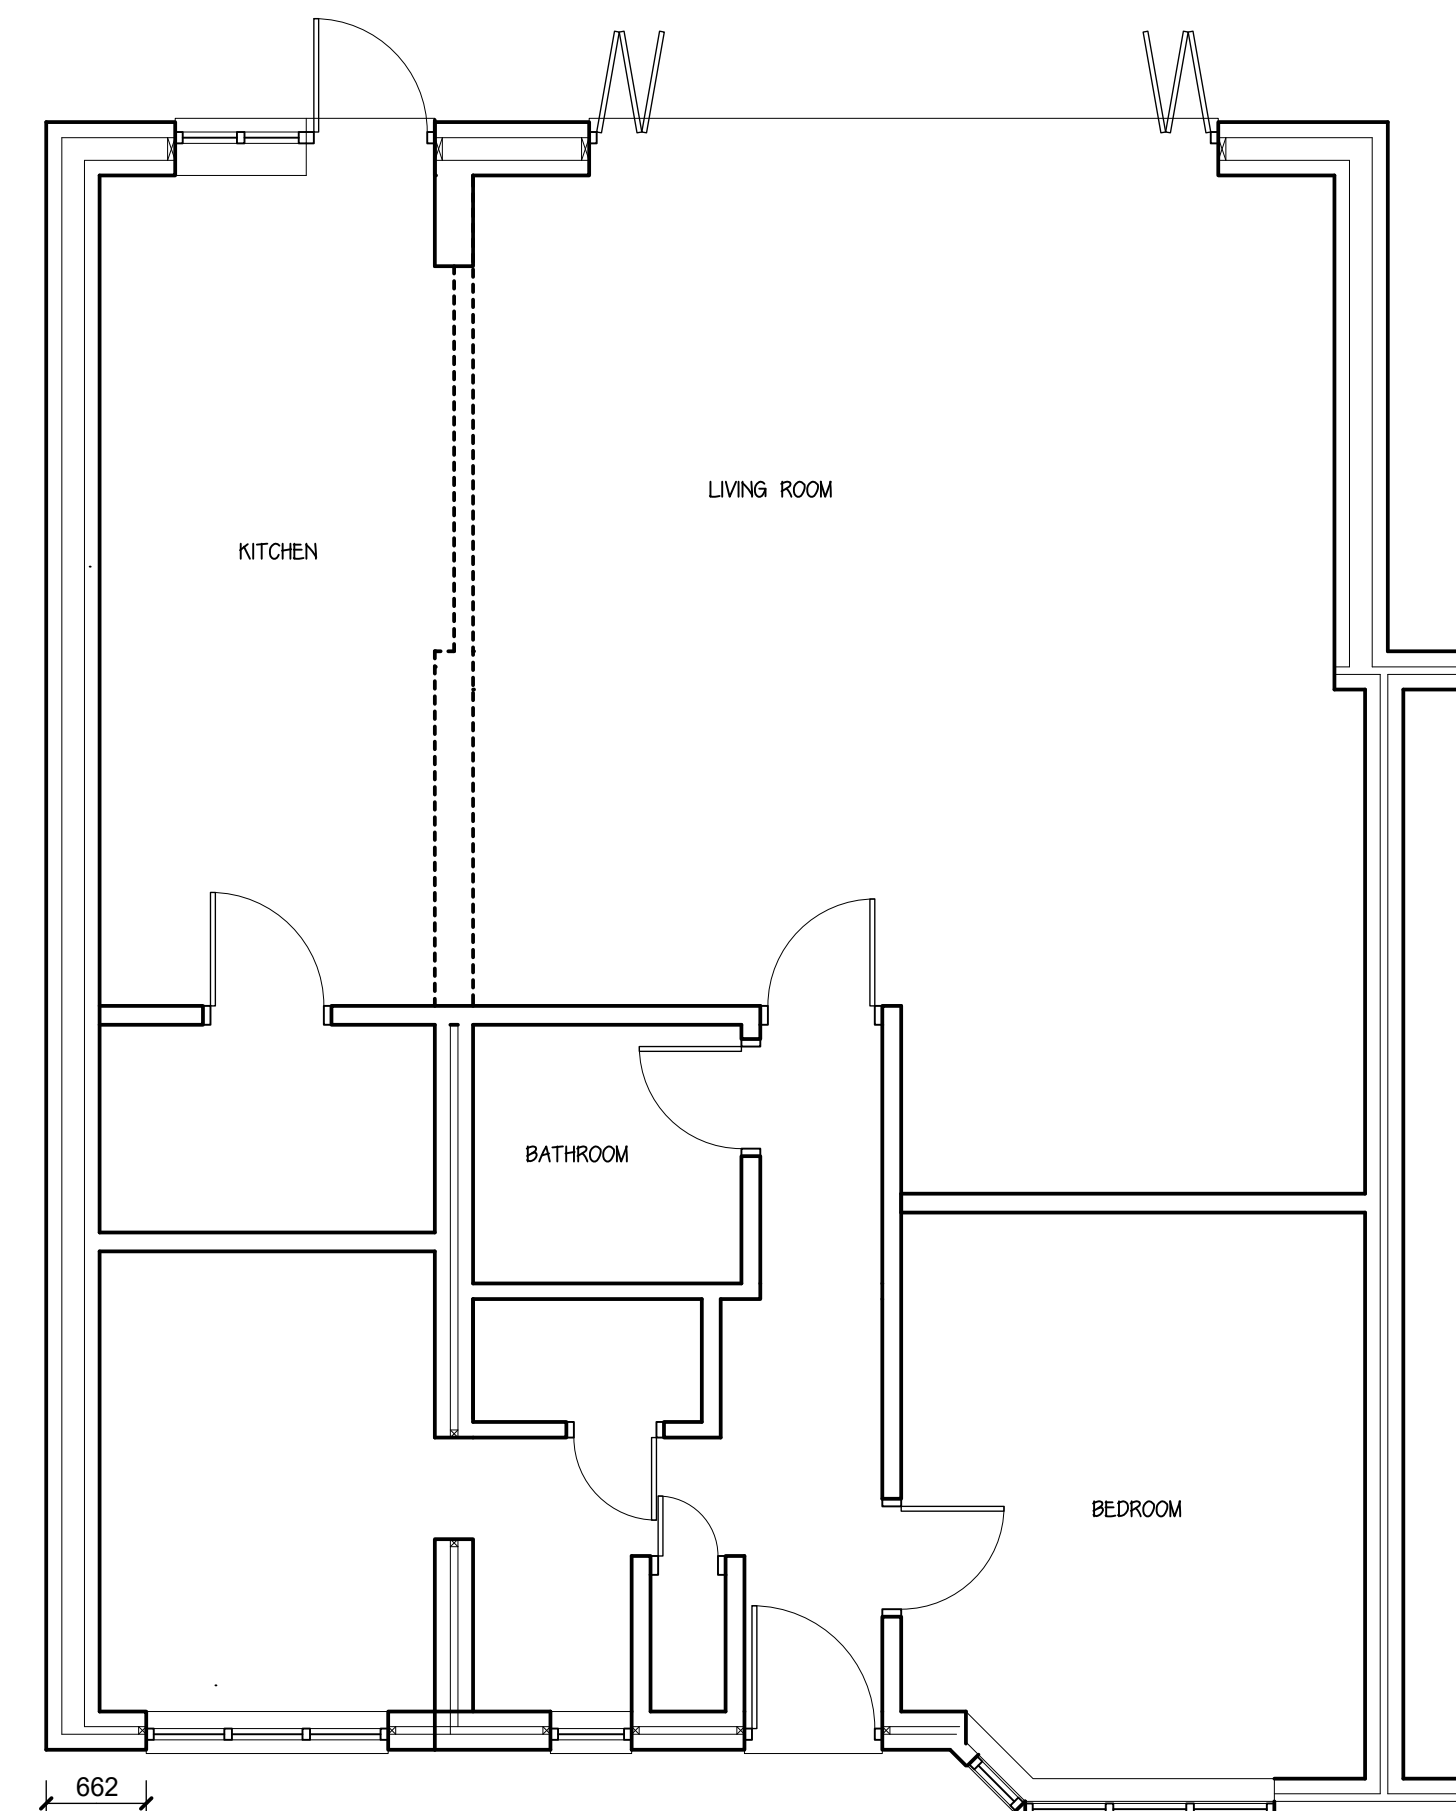

PROPOSED

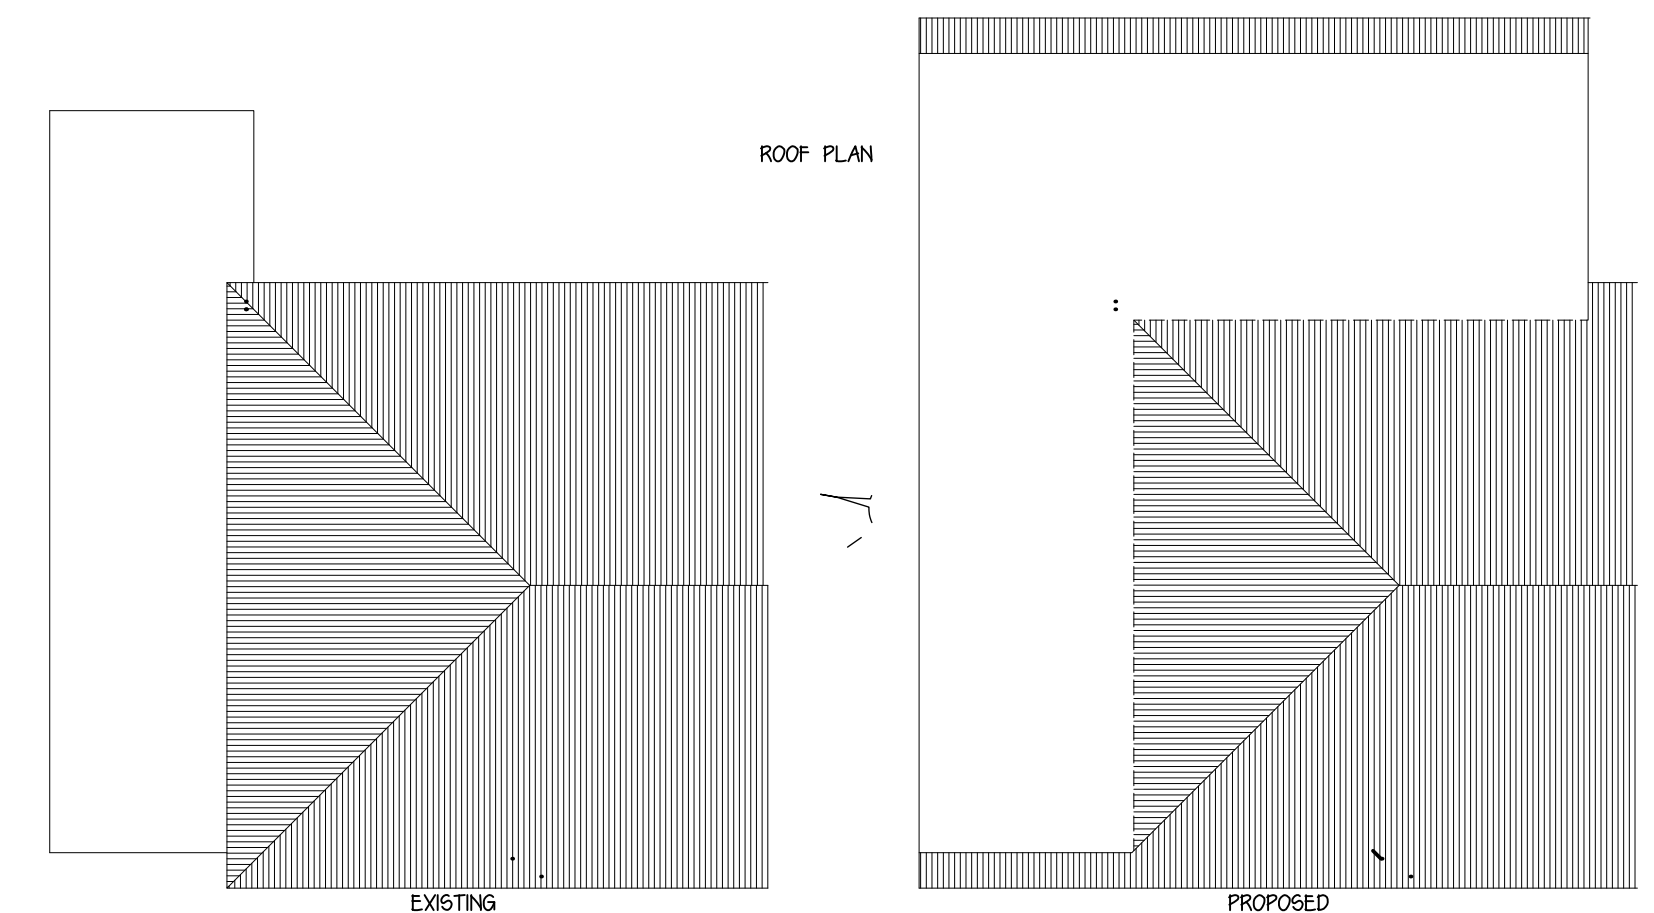

ROOF PLAN



STEPHEN BROMLEY ASSOCIATES
5 WEST ST SHOREHAM BY SEA
WEST SUSSEX

PROPOSED EXTENSION

AT SCALE 1:50 1:100

139 WEST WAY LANCING

Drawing no 12285-1a