


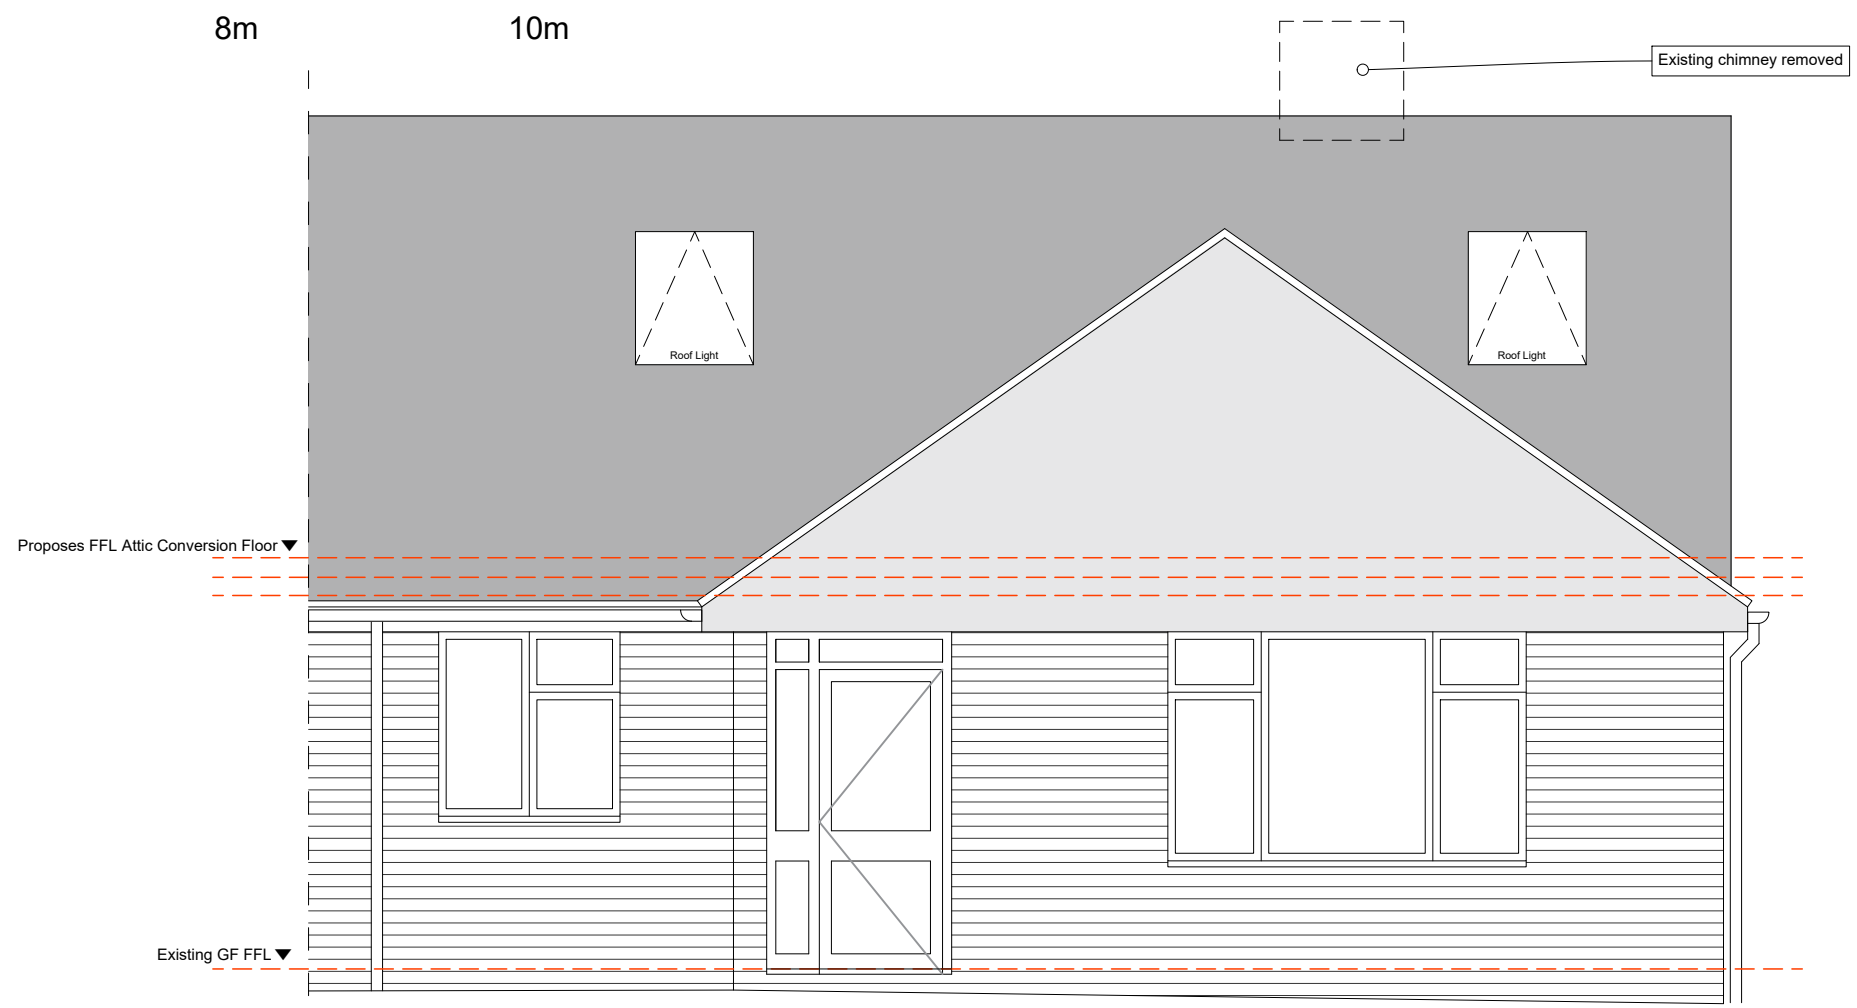


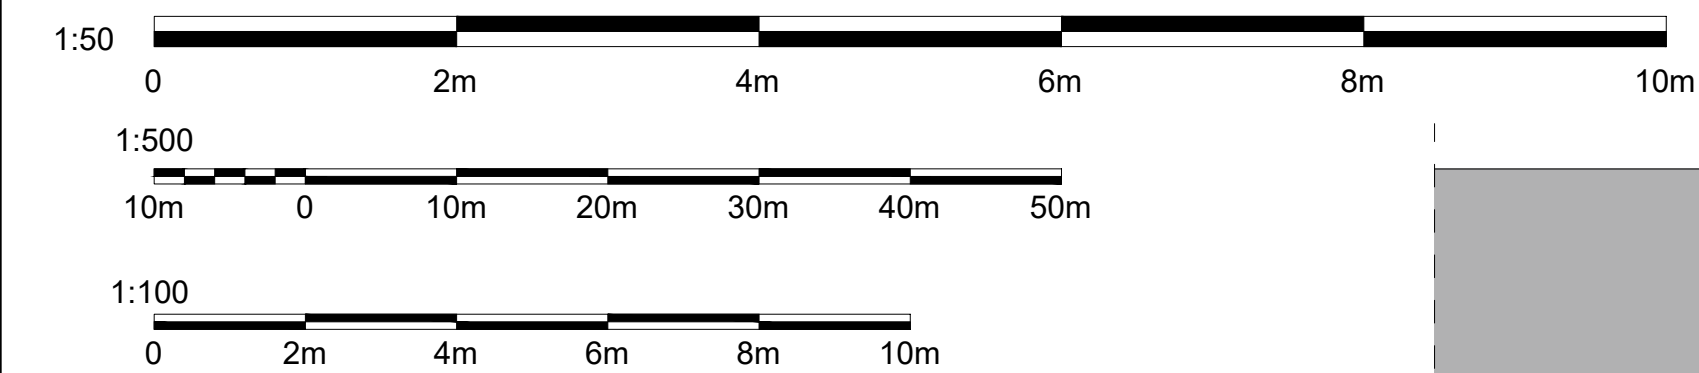

01 Proposed South Elevation 1:50

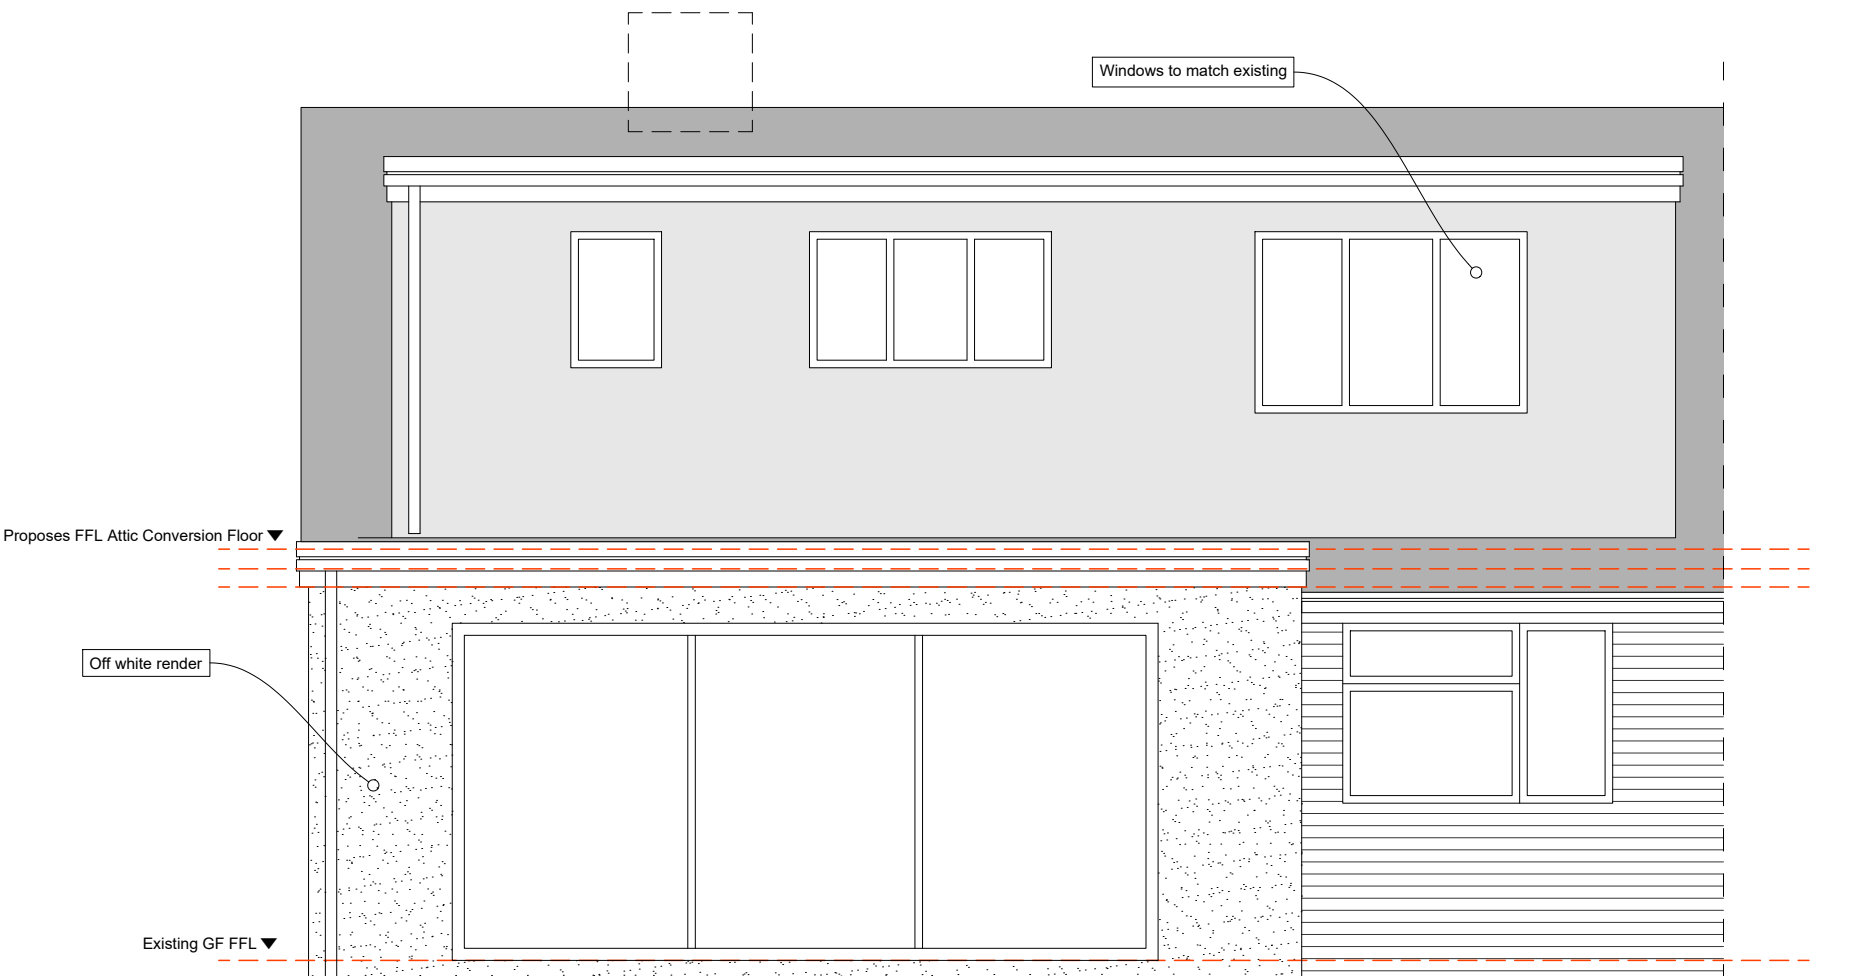


02 Proposed North Elevation 1:50

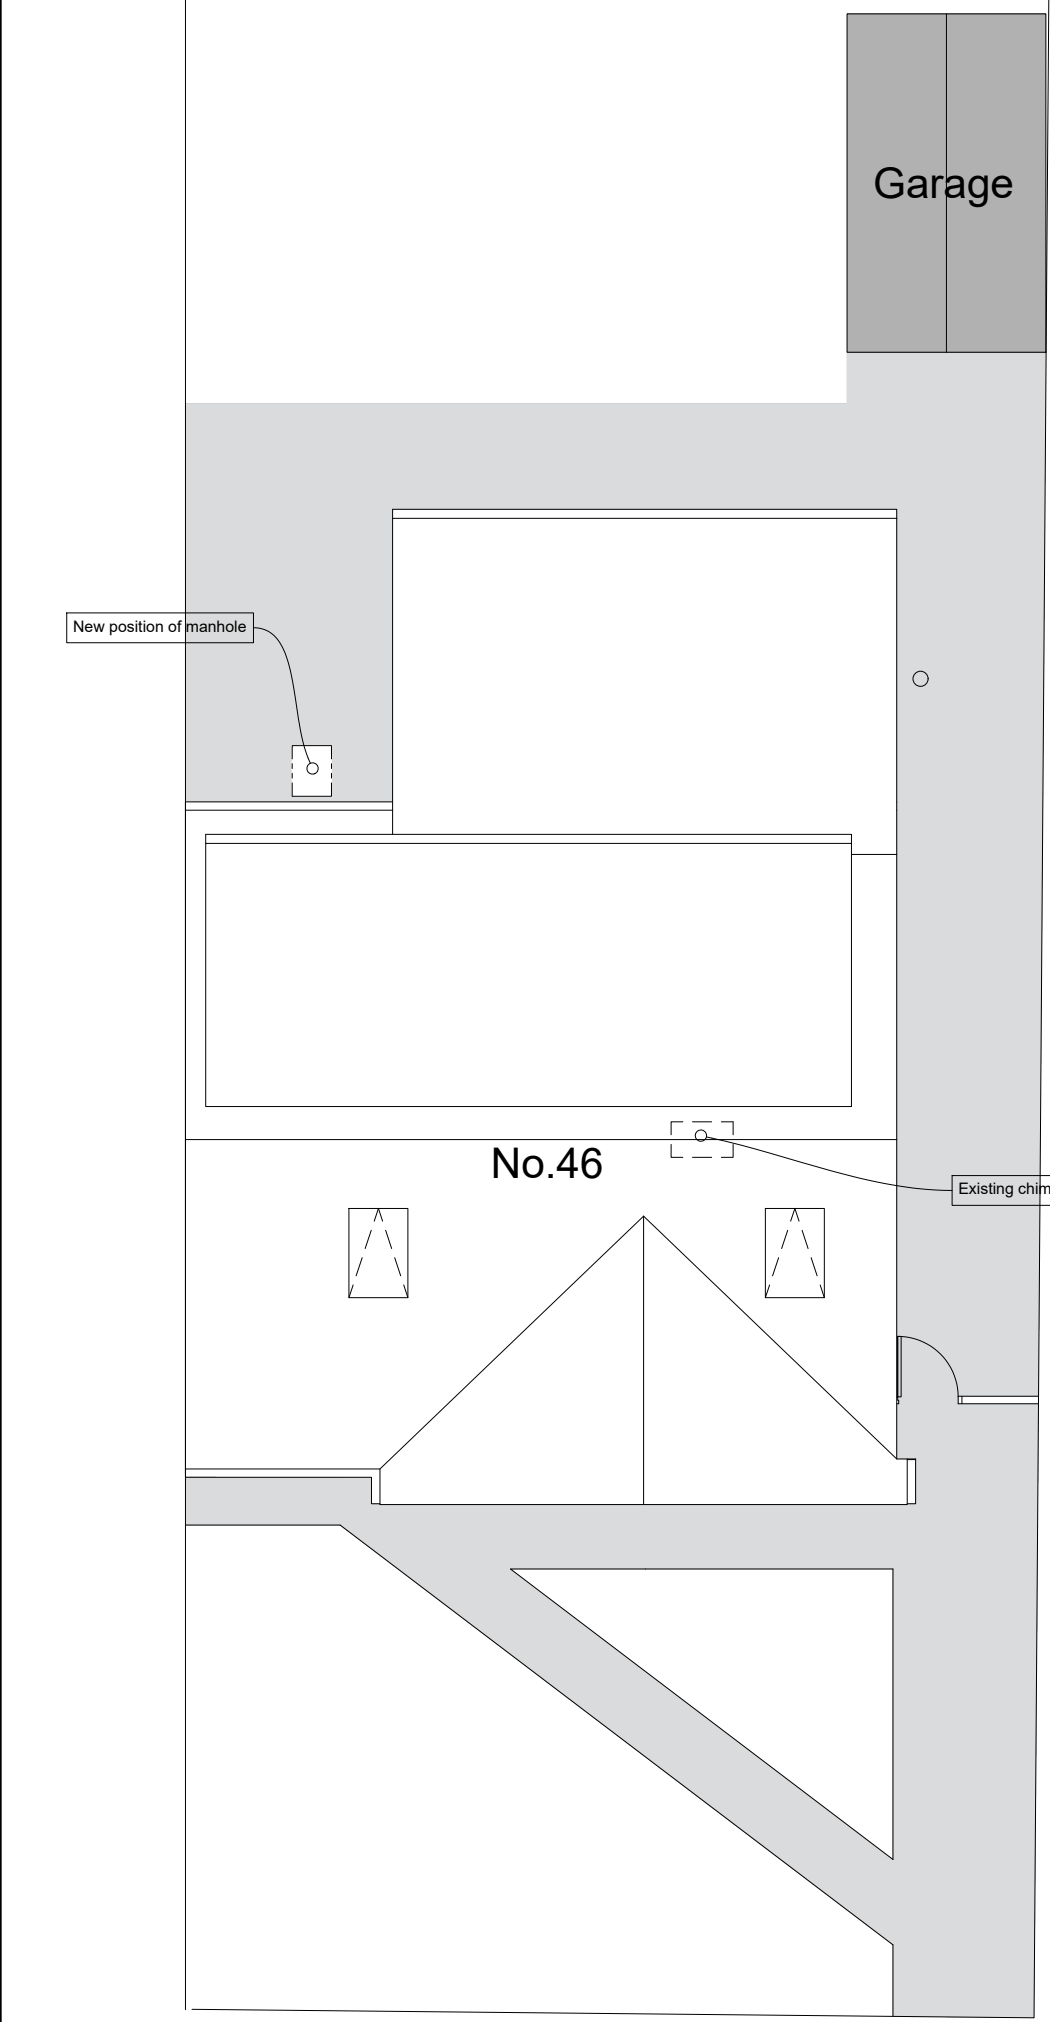


09 Proposed Site/Roof Plan 1:100




08 Proposed Visual - Indicative Only

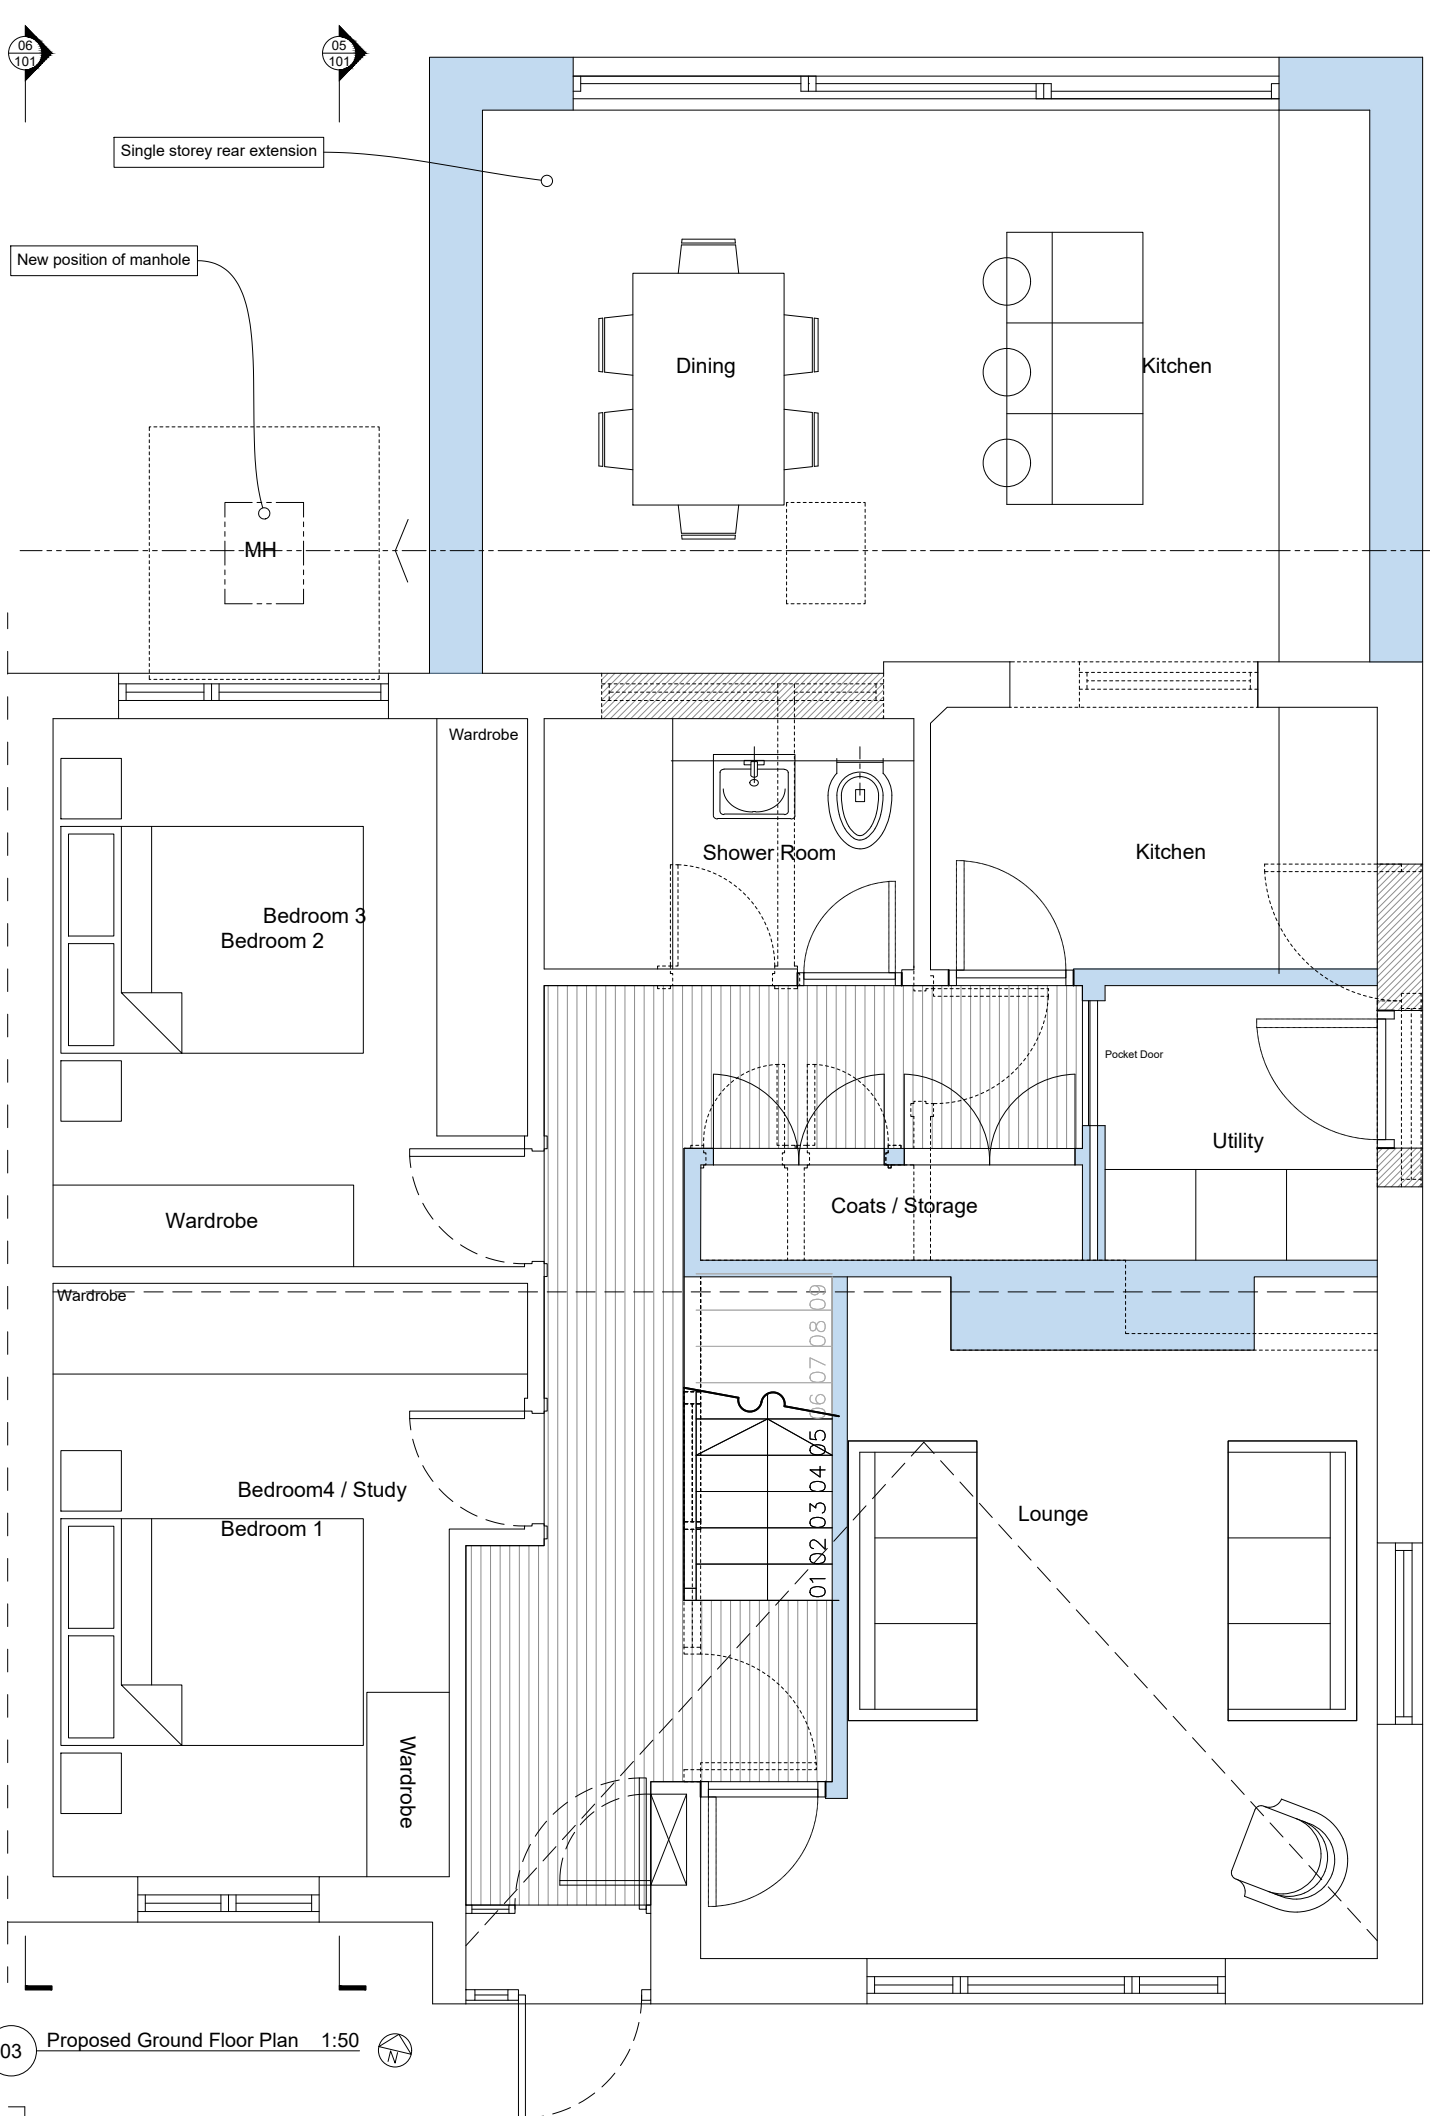


03 Proposed Ground Floor Plan 1:50

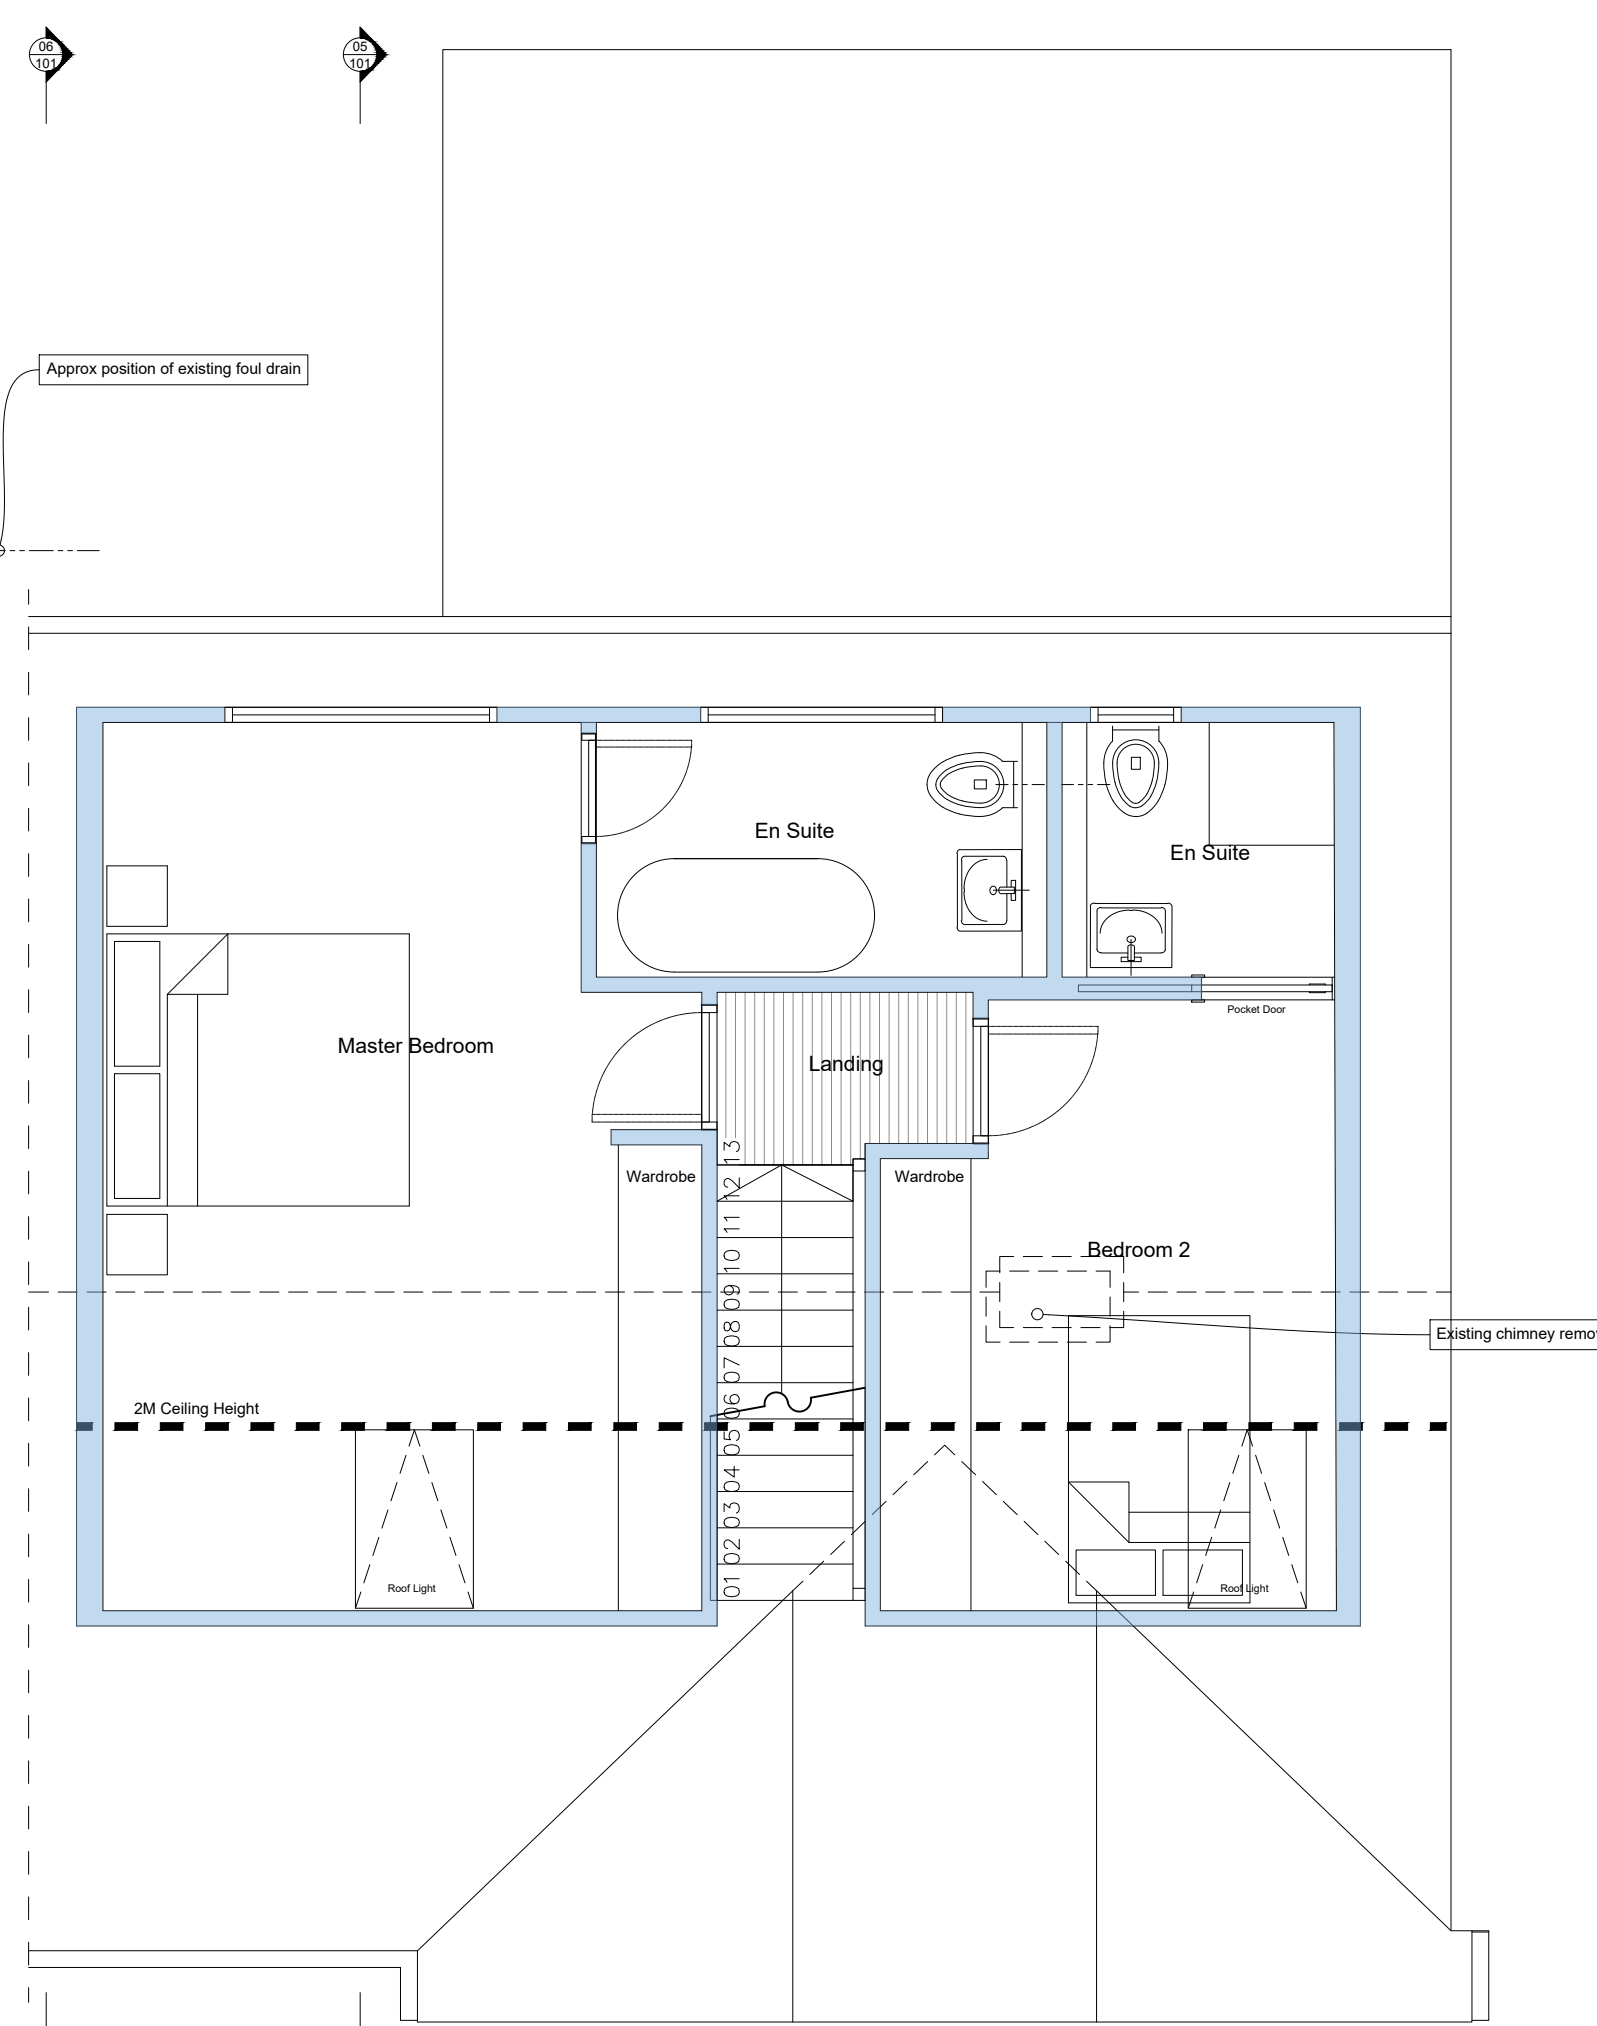


04 Proposed First Floor Plan 1:50

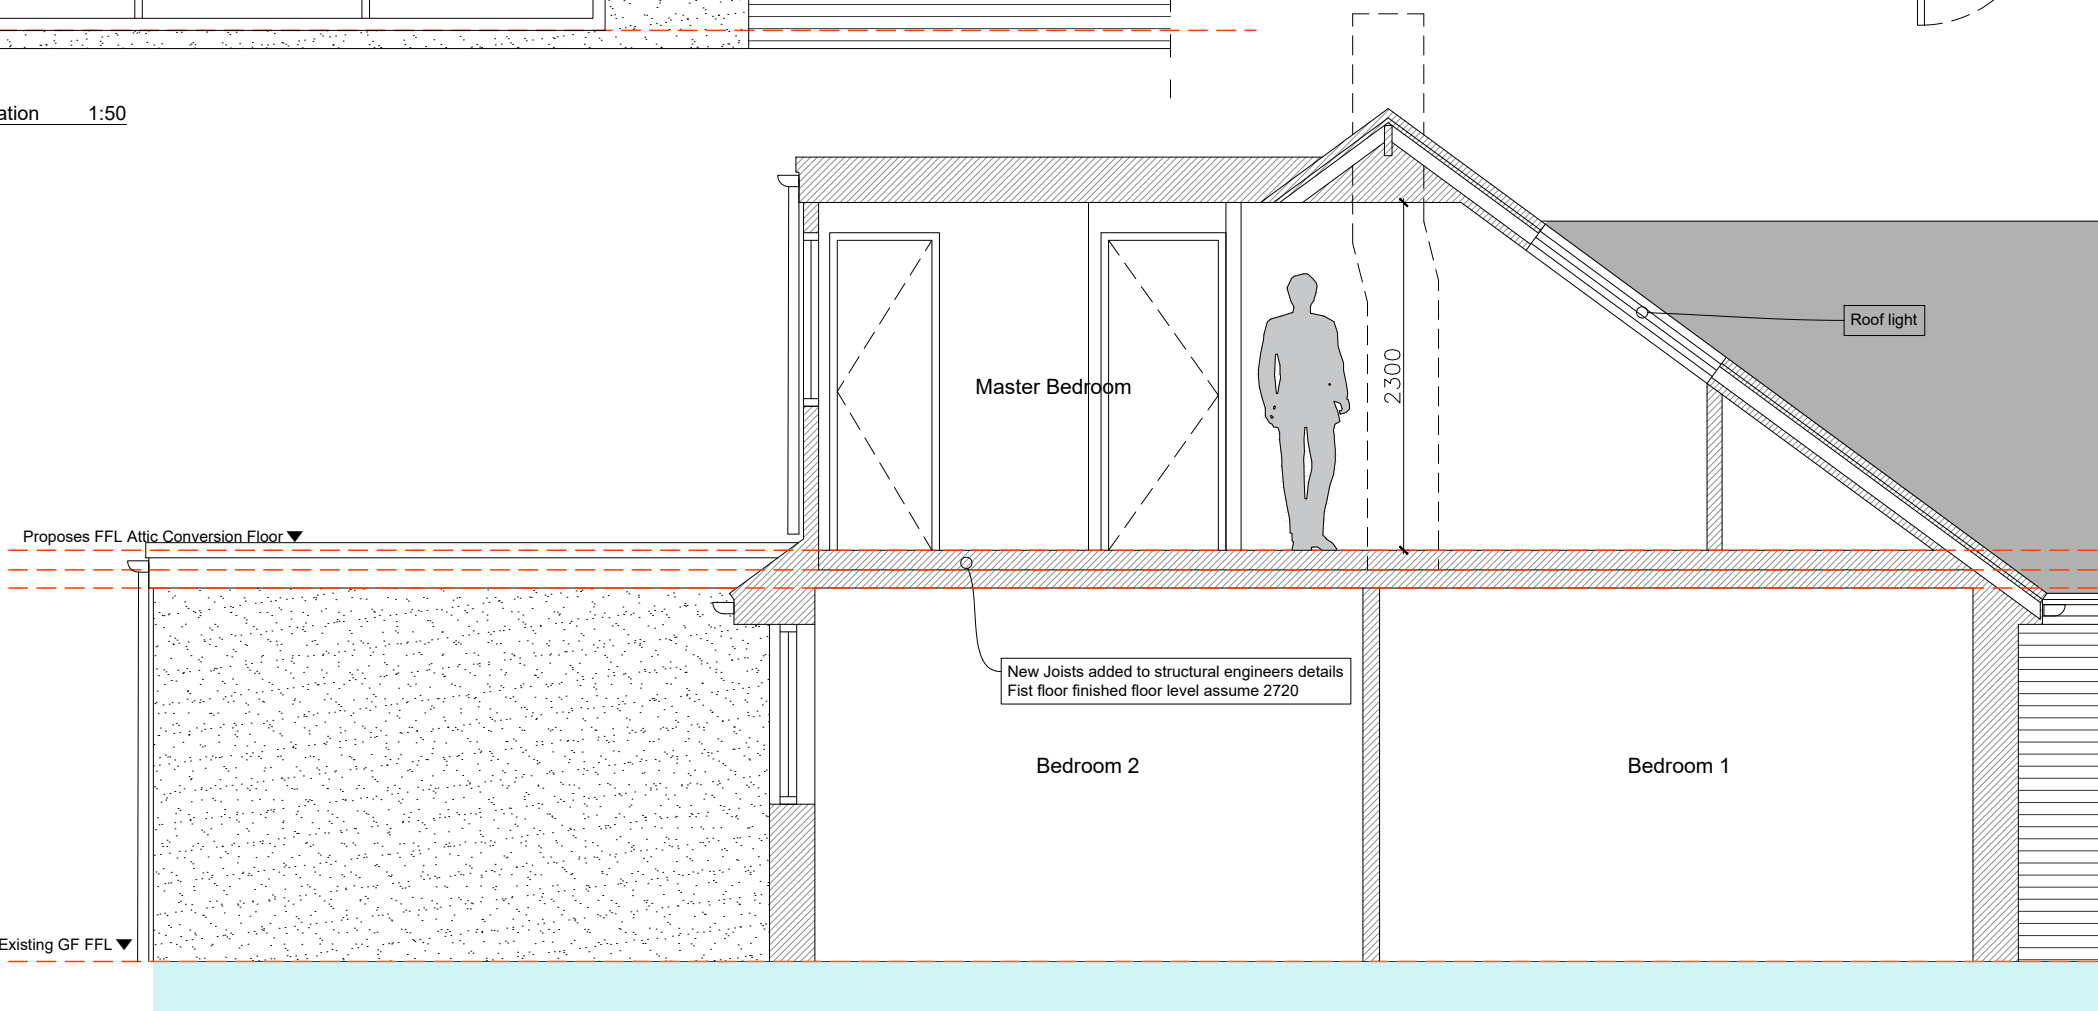


05 Proposed Section 1:50

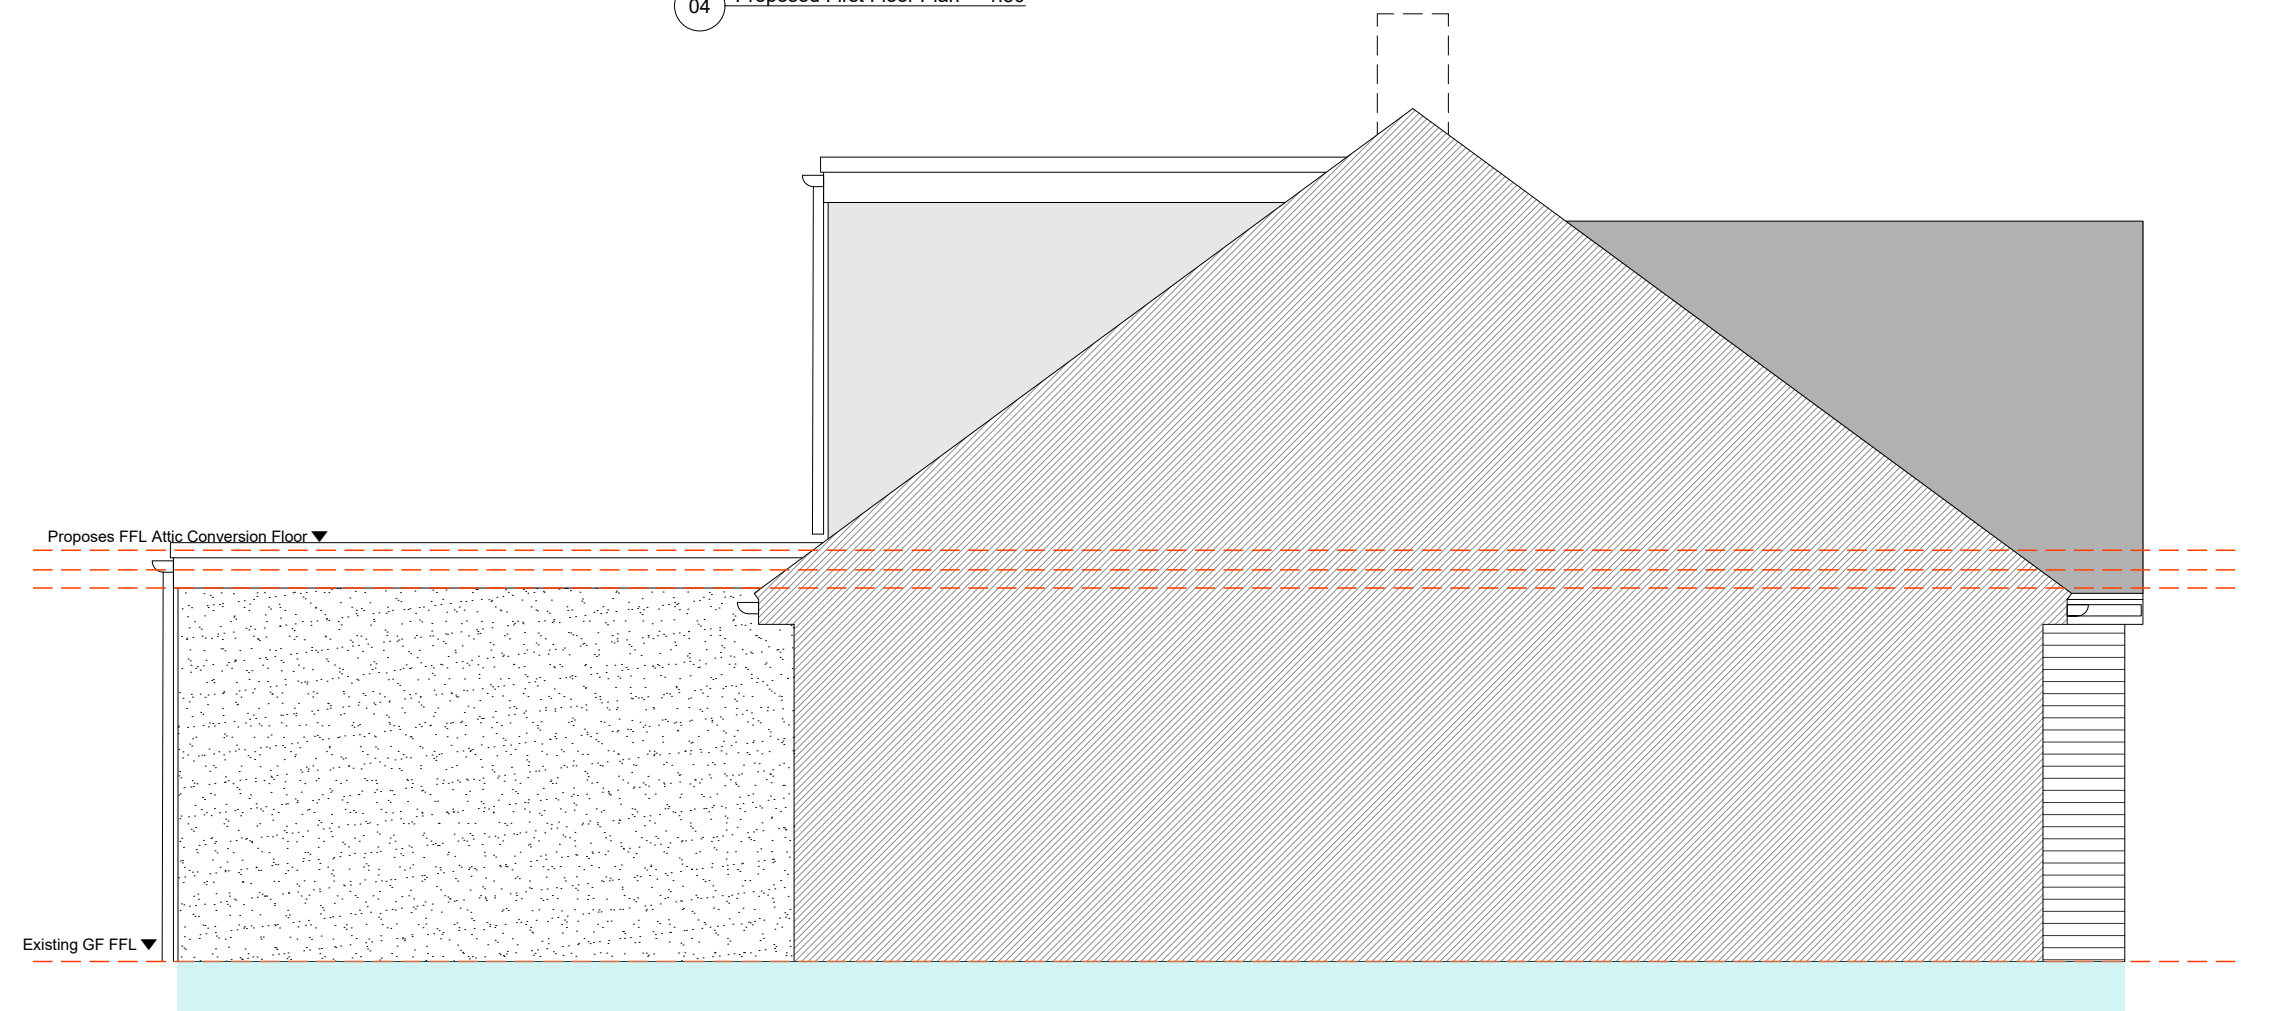

06 Proposed Section 1:50

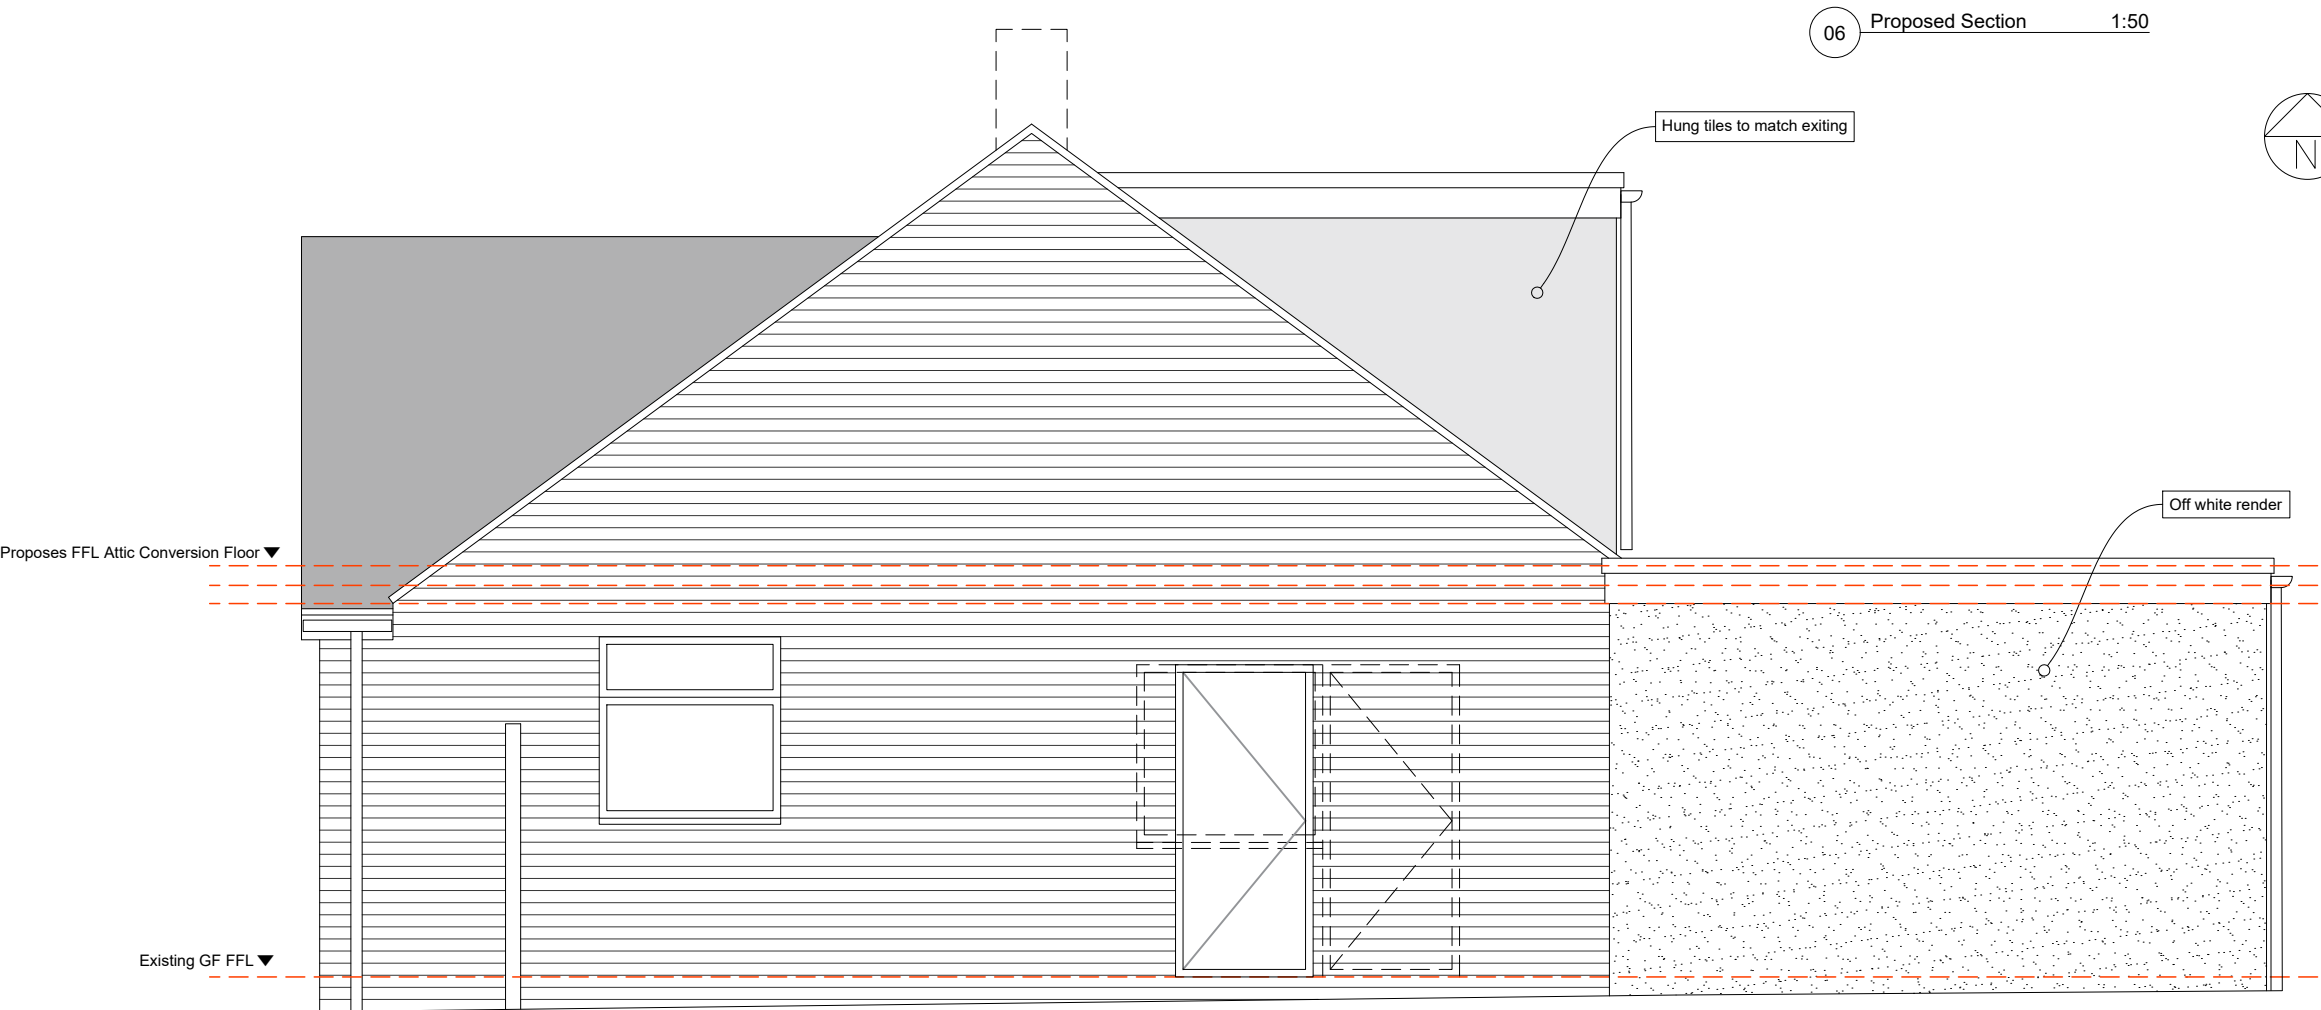

07 Proposed East Elevation 1:50

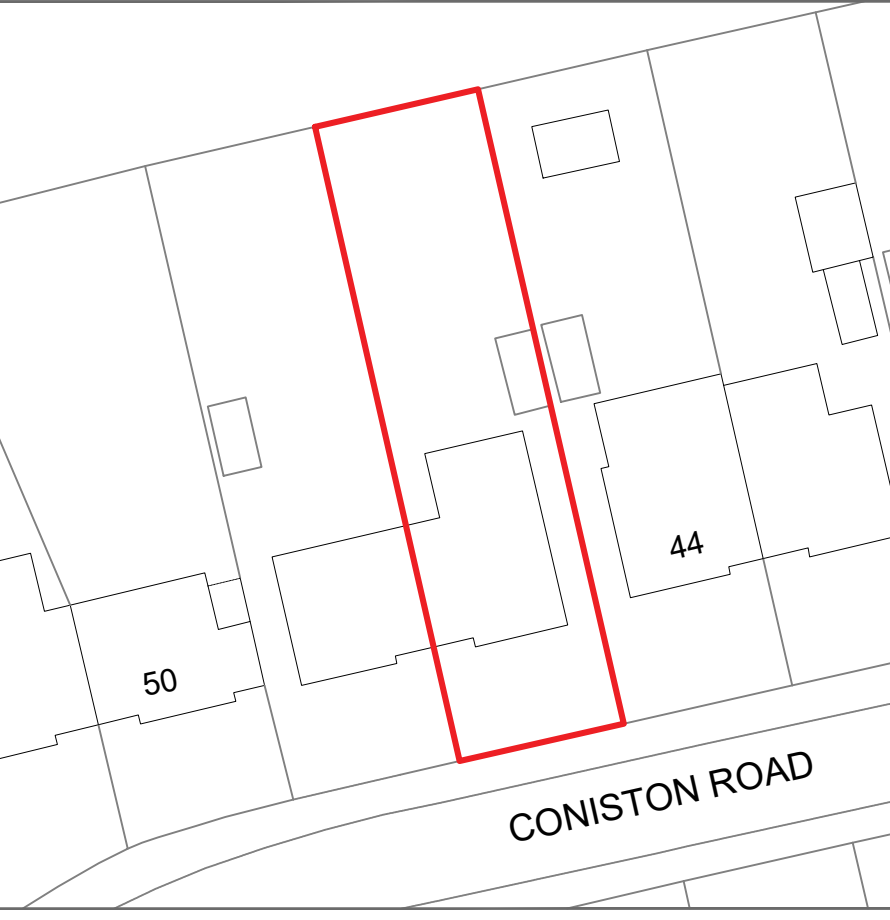

10 Proposed Block Plan 1:500

GENERAL NOTES:

- Do not scale this drawing unless for planning purposes
- Verify all dimensions before commencing work
- Report suspected discrepancies or omissions
- All dimensions are in millimetres unless otherwise stated

DRAWING ISSUES AND REVISIONS REV04

PLANNING NOTE:

These drawings have been prepared by Highcrafft Designs for the purposes of achieving planning approval only. This document is not to be used as construction information. Highcrafft Designs accepts no responsibility for any inaccuracies contained herein or arising from the use of these drawings by third parties.

Highcrafft Designs | 28 Galsworthy Road |
Goring-by-Sea | West Sussex | BN12 6LW
T 01303 367034 E info@highcrafftdesigns.co.uk

Highcrafft Designs.

PROJECT | 164
46 Coniston Road
Goring-by-Sea
BN12 6JT

DATE | 07/09/2026

TITLE | HD_101_Proposed

SCALE | As Shown

ORIGINAL SIZE | A1 (Landscape)

DRAWING No. | 101

This drawing is the copyright of Highcrafft Designs and is for planning purposes only. They must not be reproduced without written consent. The contractor is responsible for taking and checking all dimensions on site prior to commencement and reporting back to the architectural consultant any discrepancies. All materials specified on this drawing are to be used in strict accordance with manufacturers written instructions and current codes of practice. Structural Engineer to advise.

All Details and Specification on this drawing and in relation to this specific project should be adhered to. If any deviations occur the contractor / client should inform Highcrafft Designs immediately as we cannot be held responsible for errors resulting from undeclared detail and specification changes.