




 



Front (East) Elevation

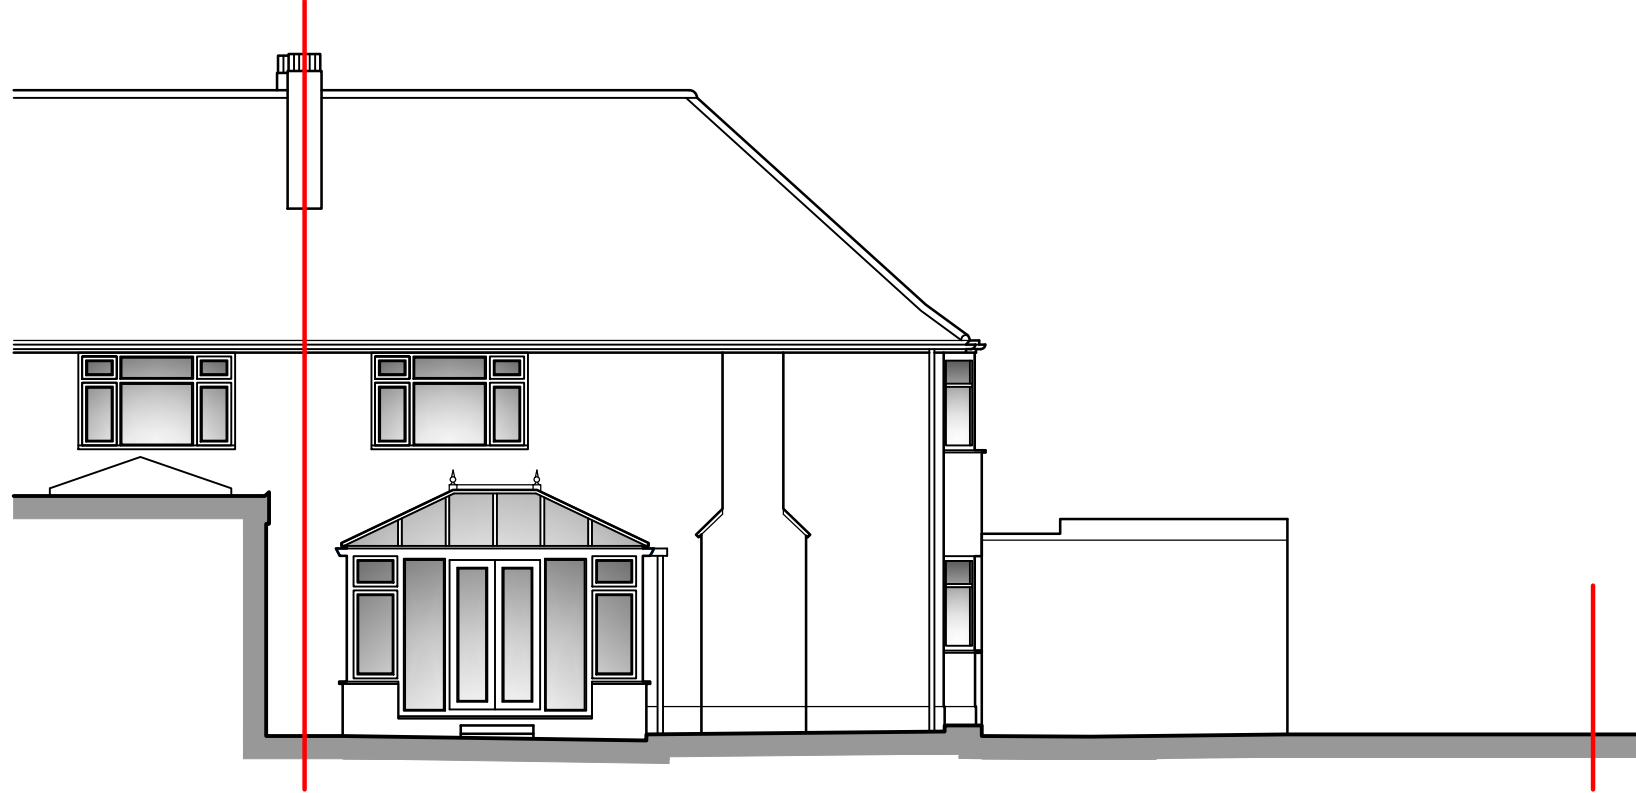



Side (South) Elevation

 



Rear (West) Elevation

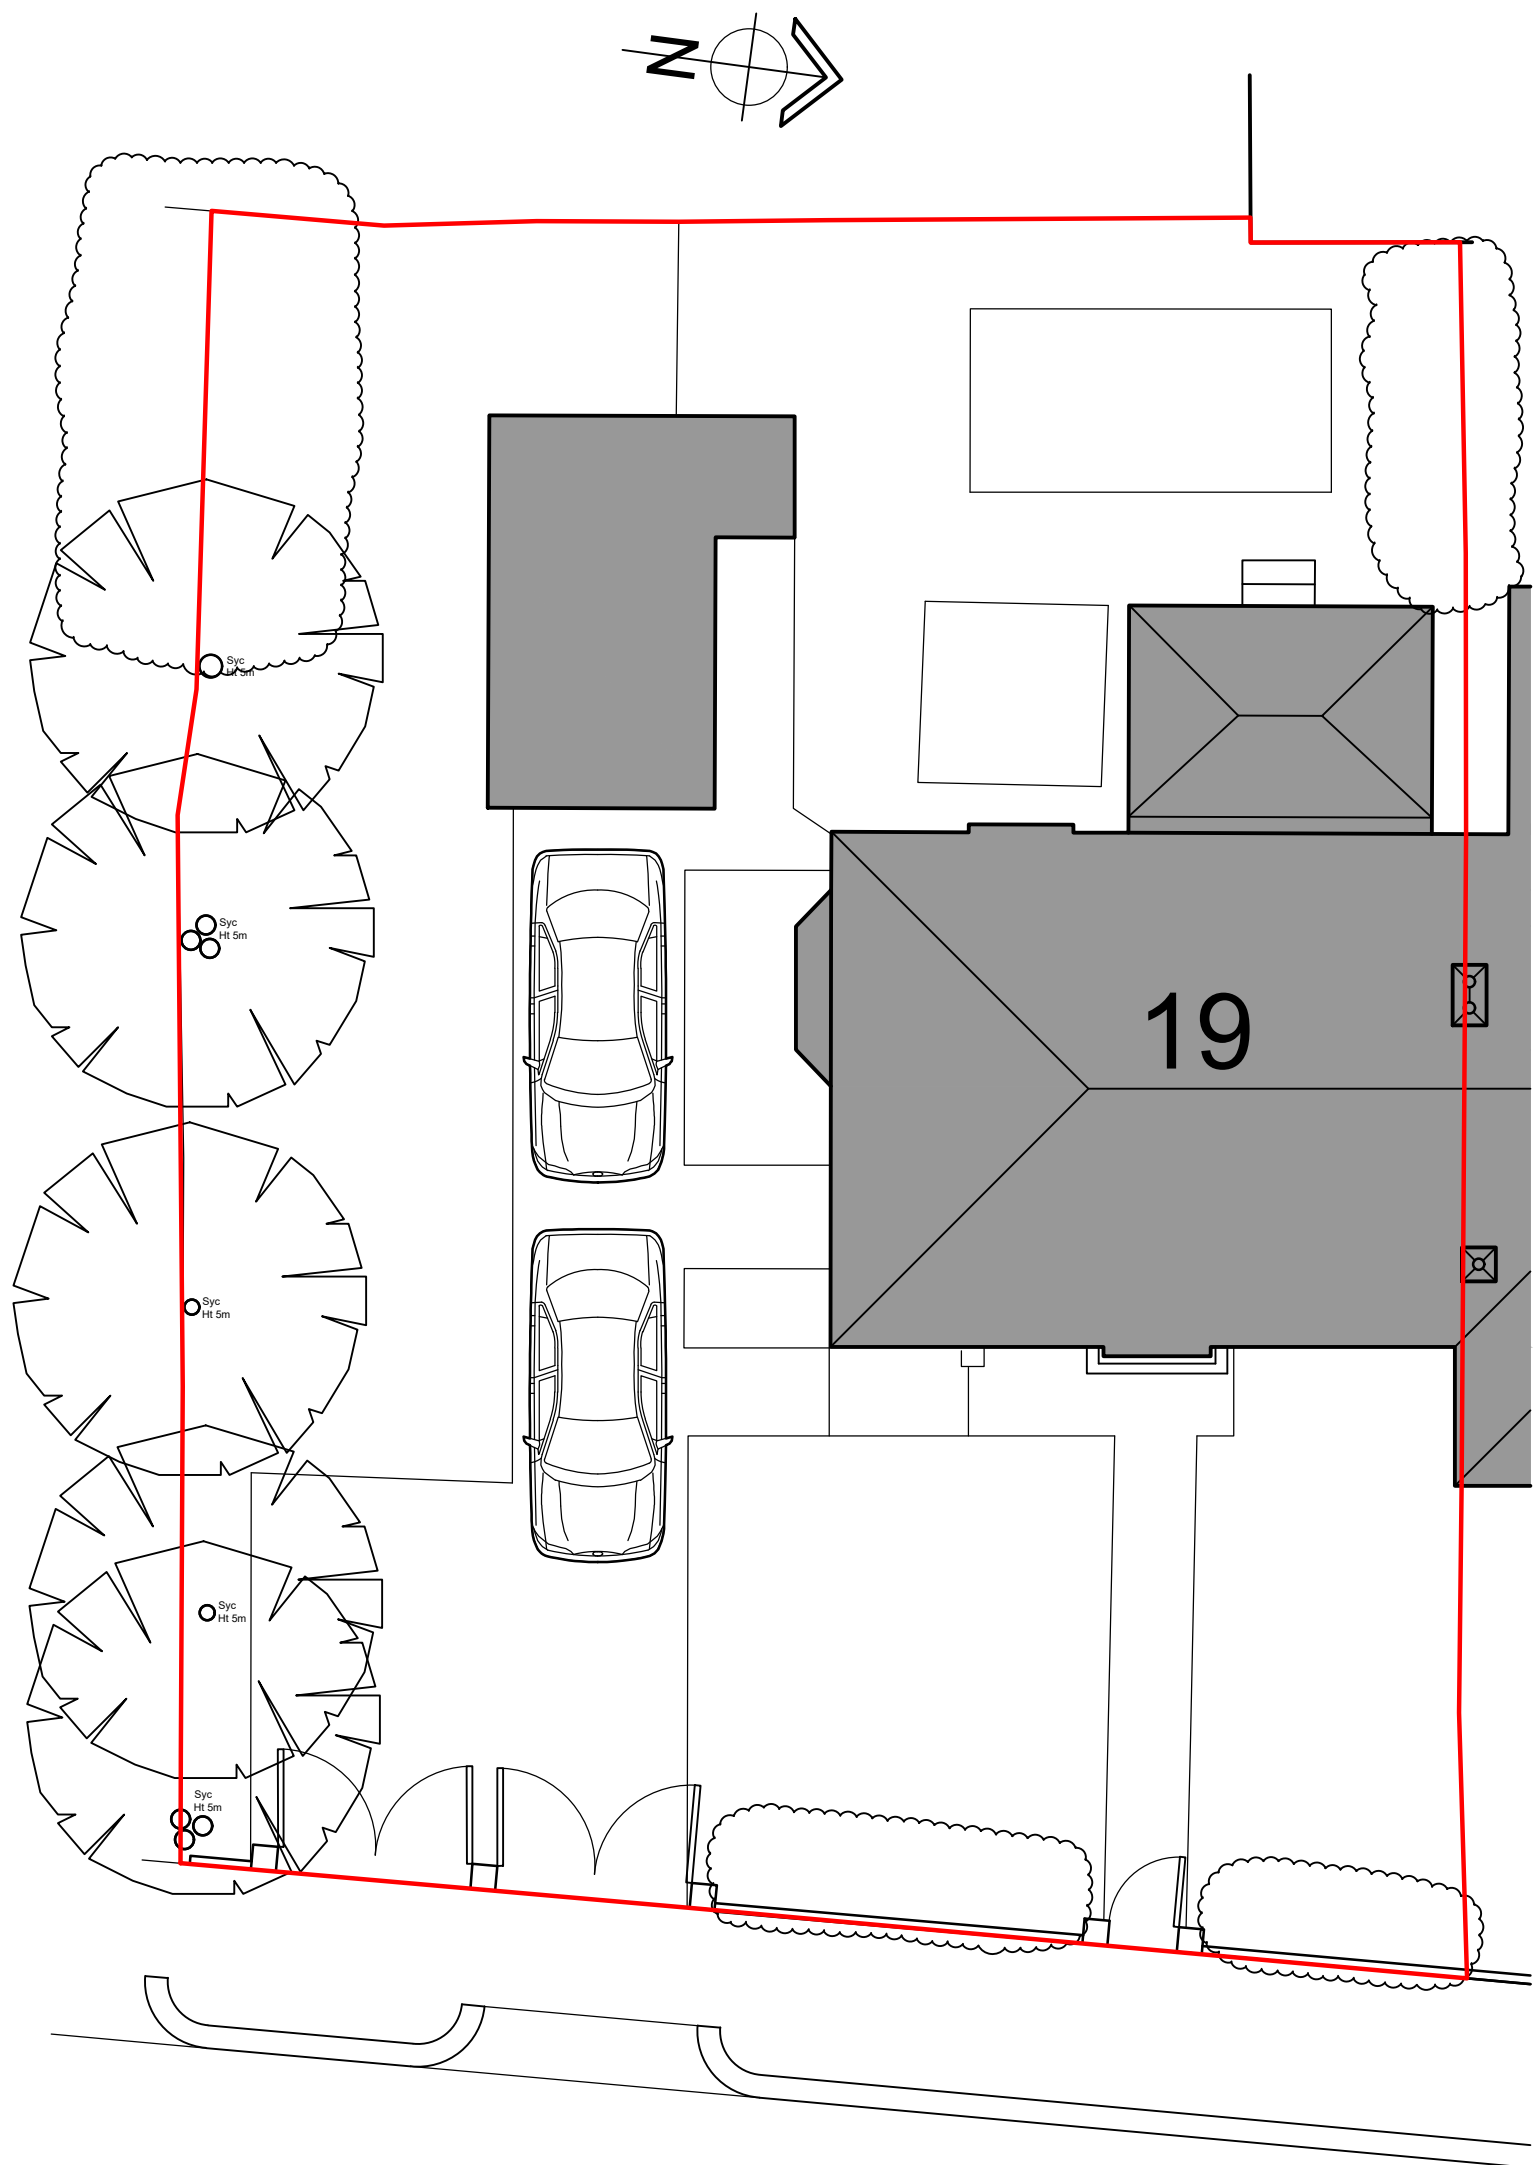 



Site Layout Plan

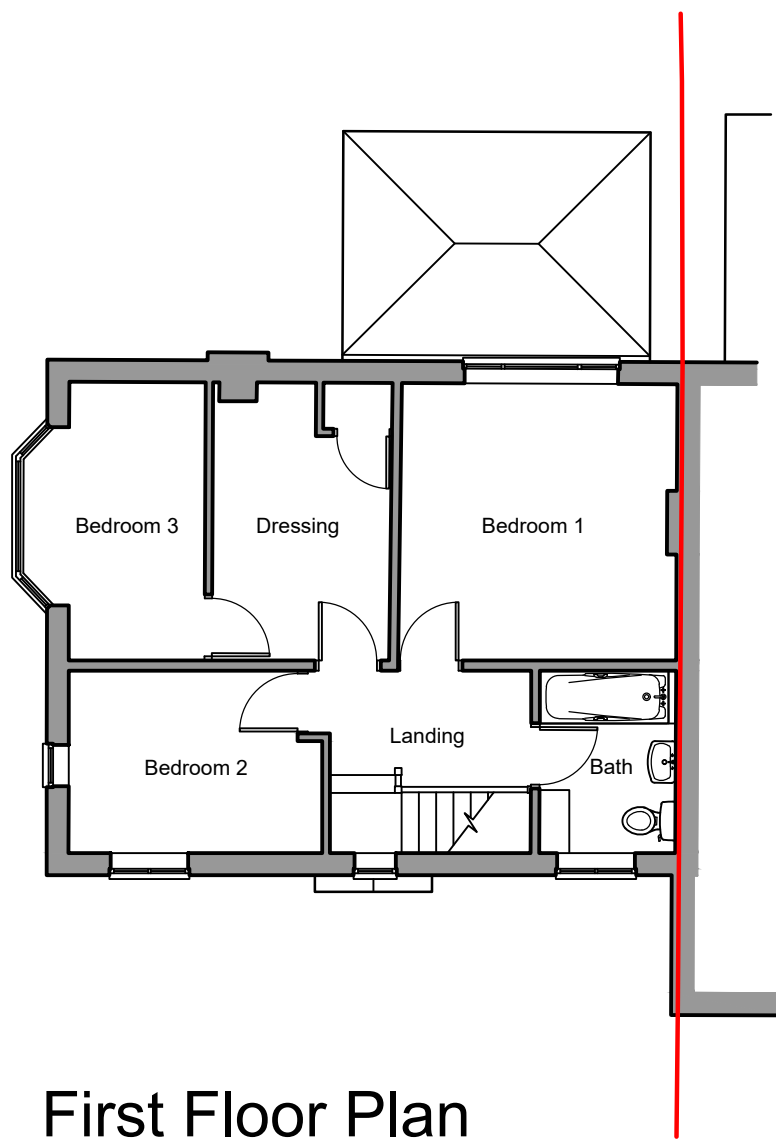 



First Floor Plan

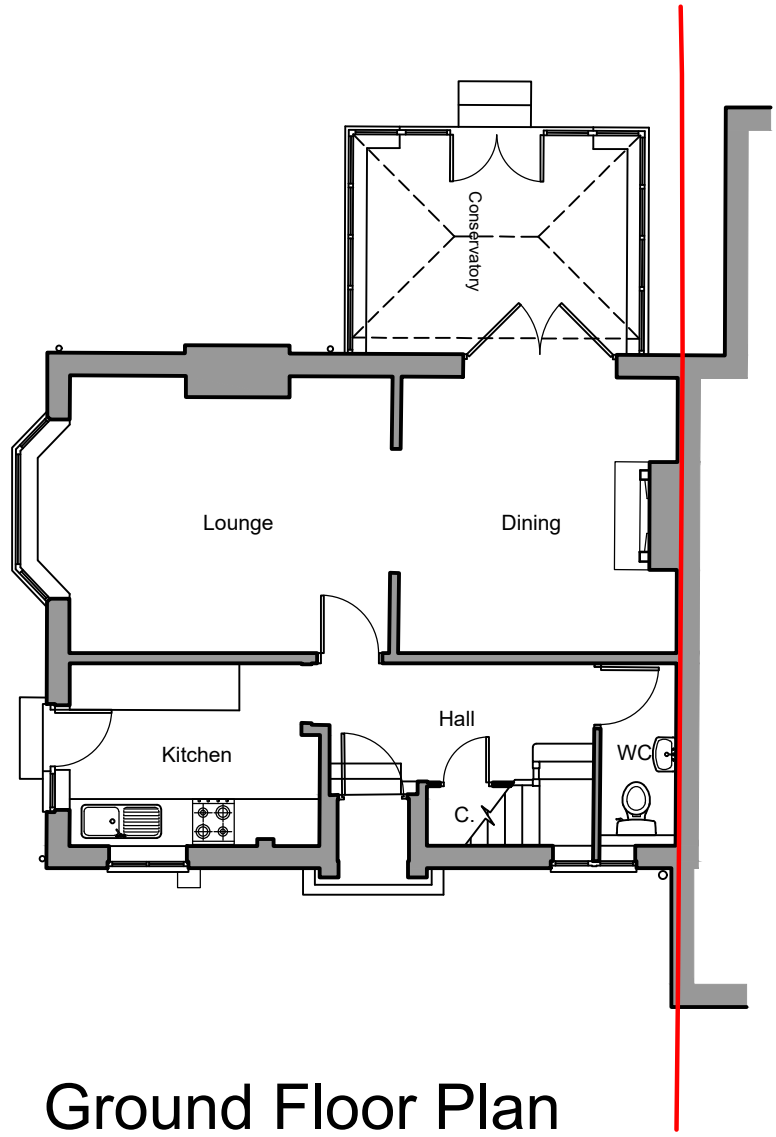 


Ground Floor Plan

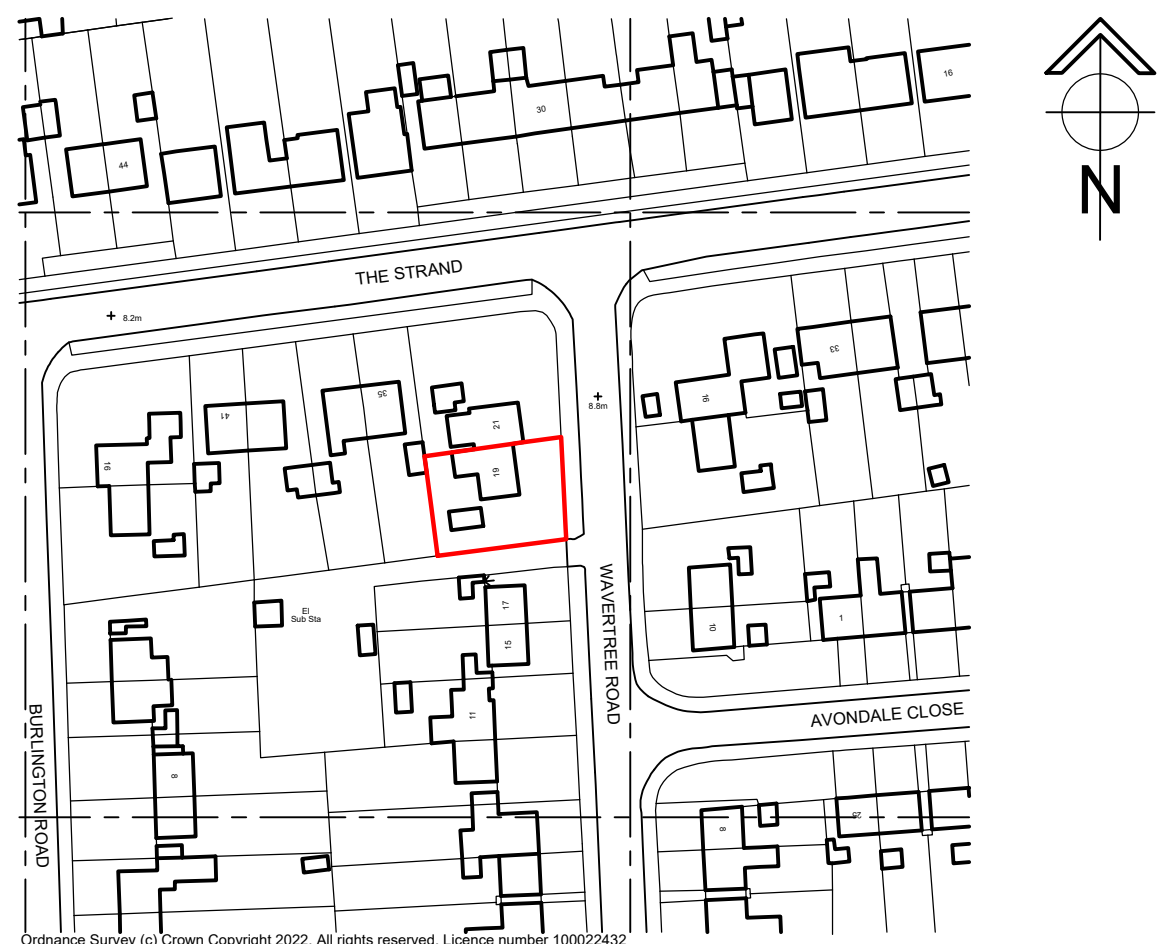 


Site Location Plan (1:1250)

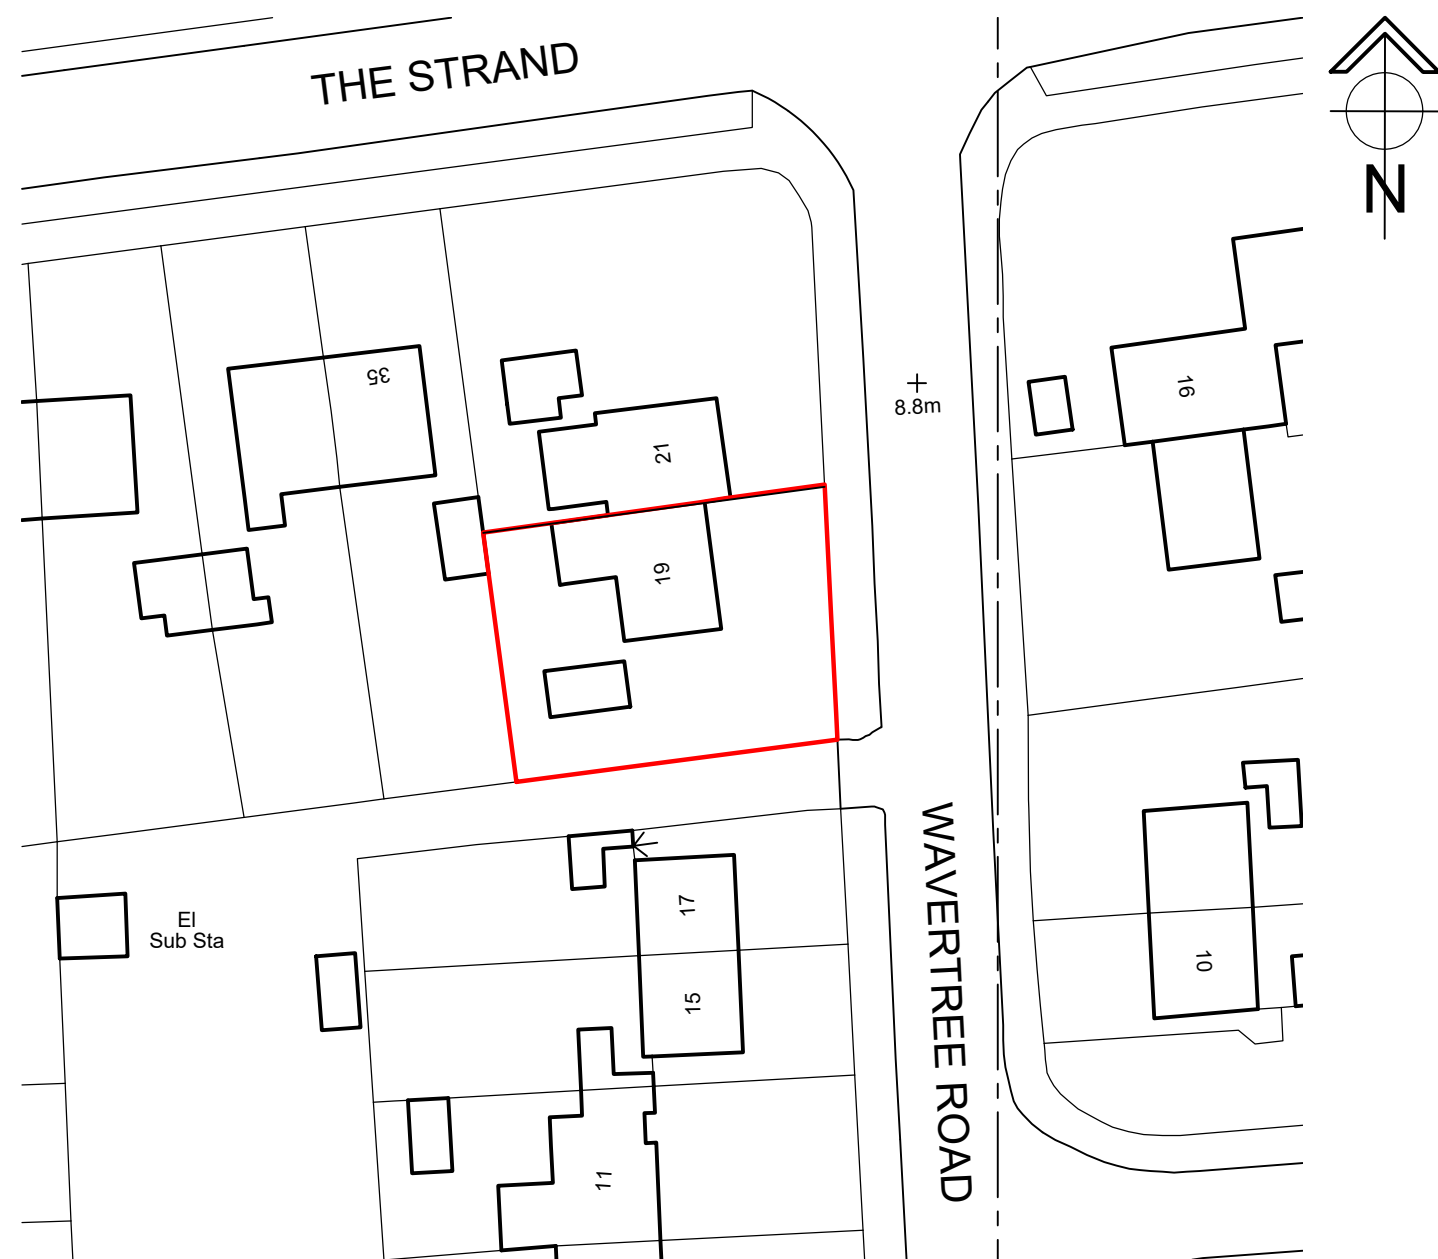 

Block Plan (1:500)

 

PLANNING

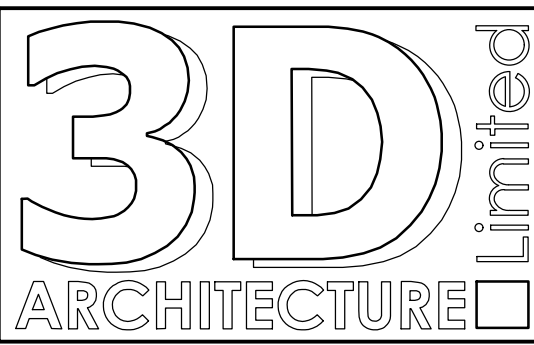

3-D Architecture Limited
Suite G, Kennett House, The Office Village,
Uckfield, East Sussex. TN22 1SL
Tel: 01825 764455 Fax: 01825 764455
Email: info@3d-architecture.co.uk

CLIENT

Greg Ballard

PROJECT

Proposed New Dwelling on Land
Adjacent to:
19 Wavertree Road, Worthing,
West Sussex BN12 6DE

DRAWING TITLE

Plans & Elevations
As Existing

SCALE

1:100

DATE

January 2023

DRAWN BY

ANH

DRAWING NO.

2023/PL1

REVISION

A