



Copyright: All rights have been asserted under the Design, Patents, & Copyright Act 1988. This drawing shall not be reproduced without the prior approval of 3-D Architecture Ltd


Contractor to CHECK all dimensions & report any discrepancies. All works and materials used are to fully comply with ALL standards as required by the relevant Trade Associations, British Standards, Codes of Practice, Manufacturers Specifications (BBA Certification, etc). All works to be carried out fully in accordance with any Engineer's Calculations, Details, & Instructions, as and where applicable.

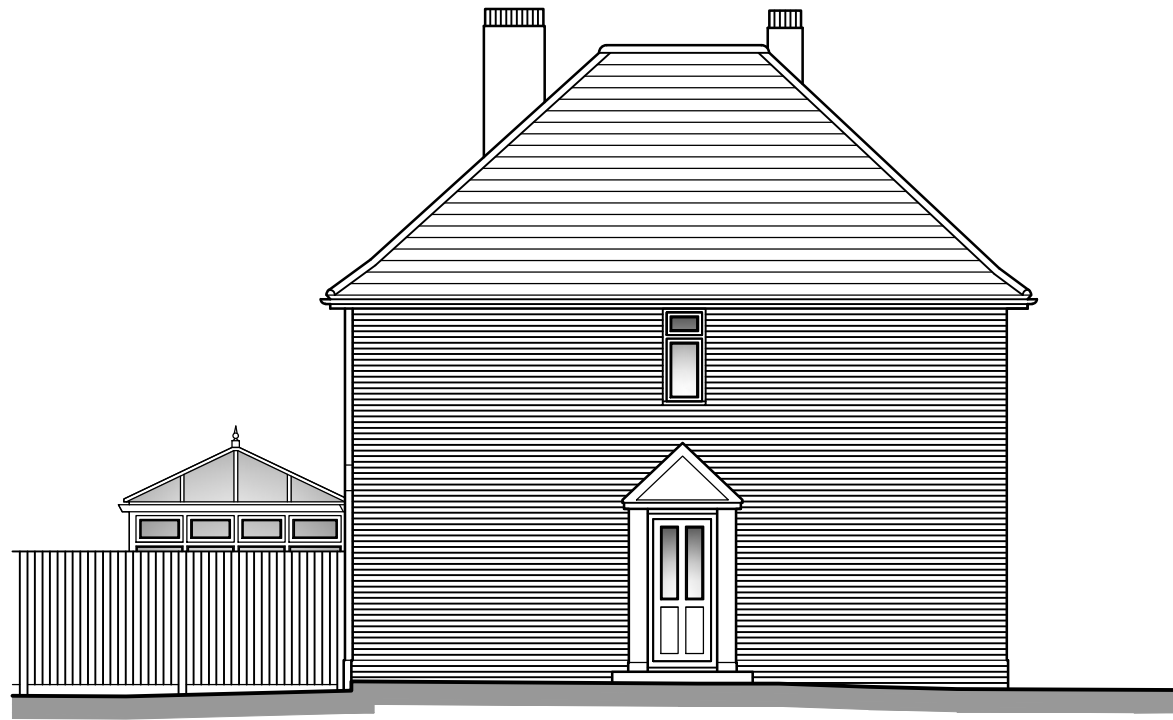



Front (East) Elevation

 



Side (South) Elevation

 



Rear (West) Elevation

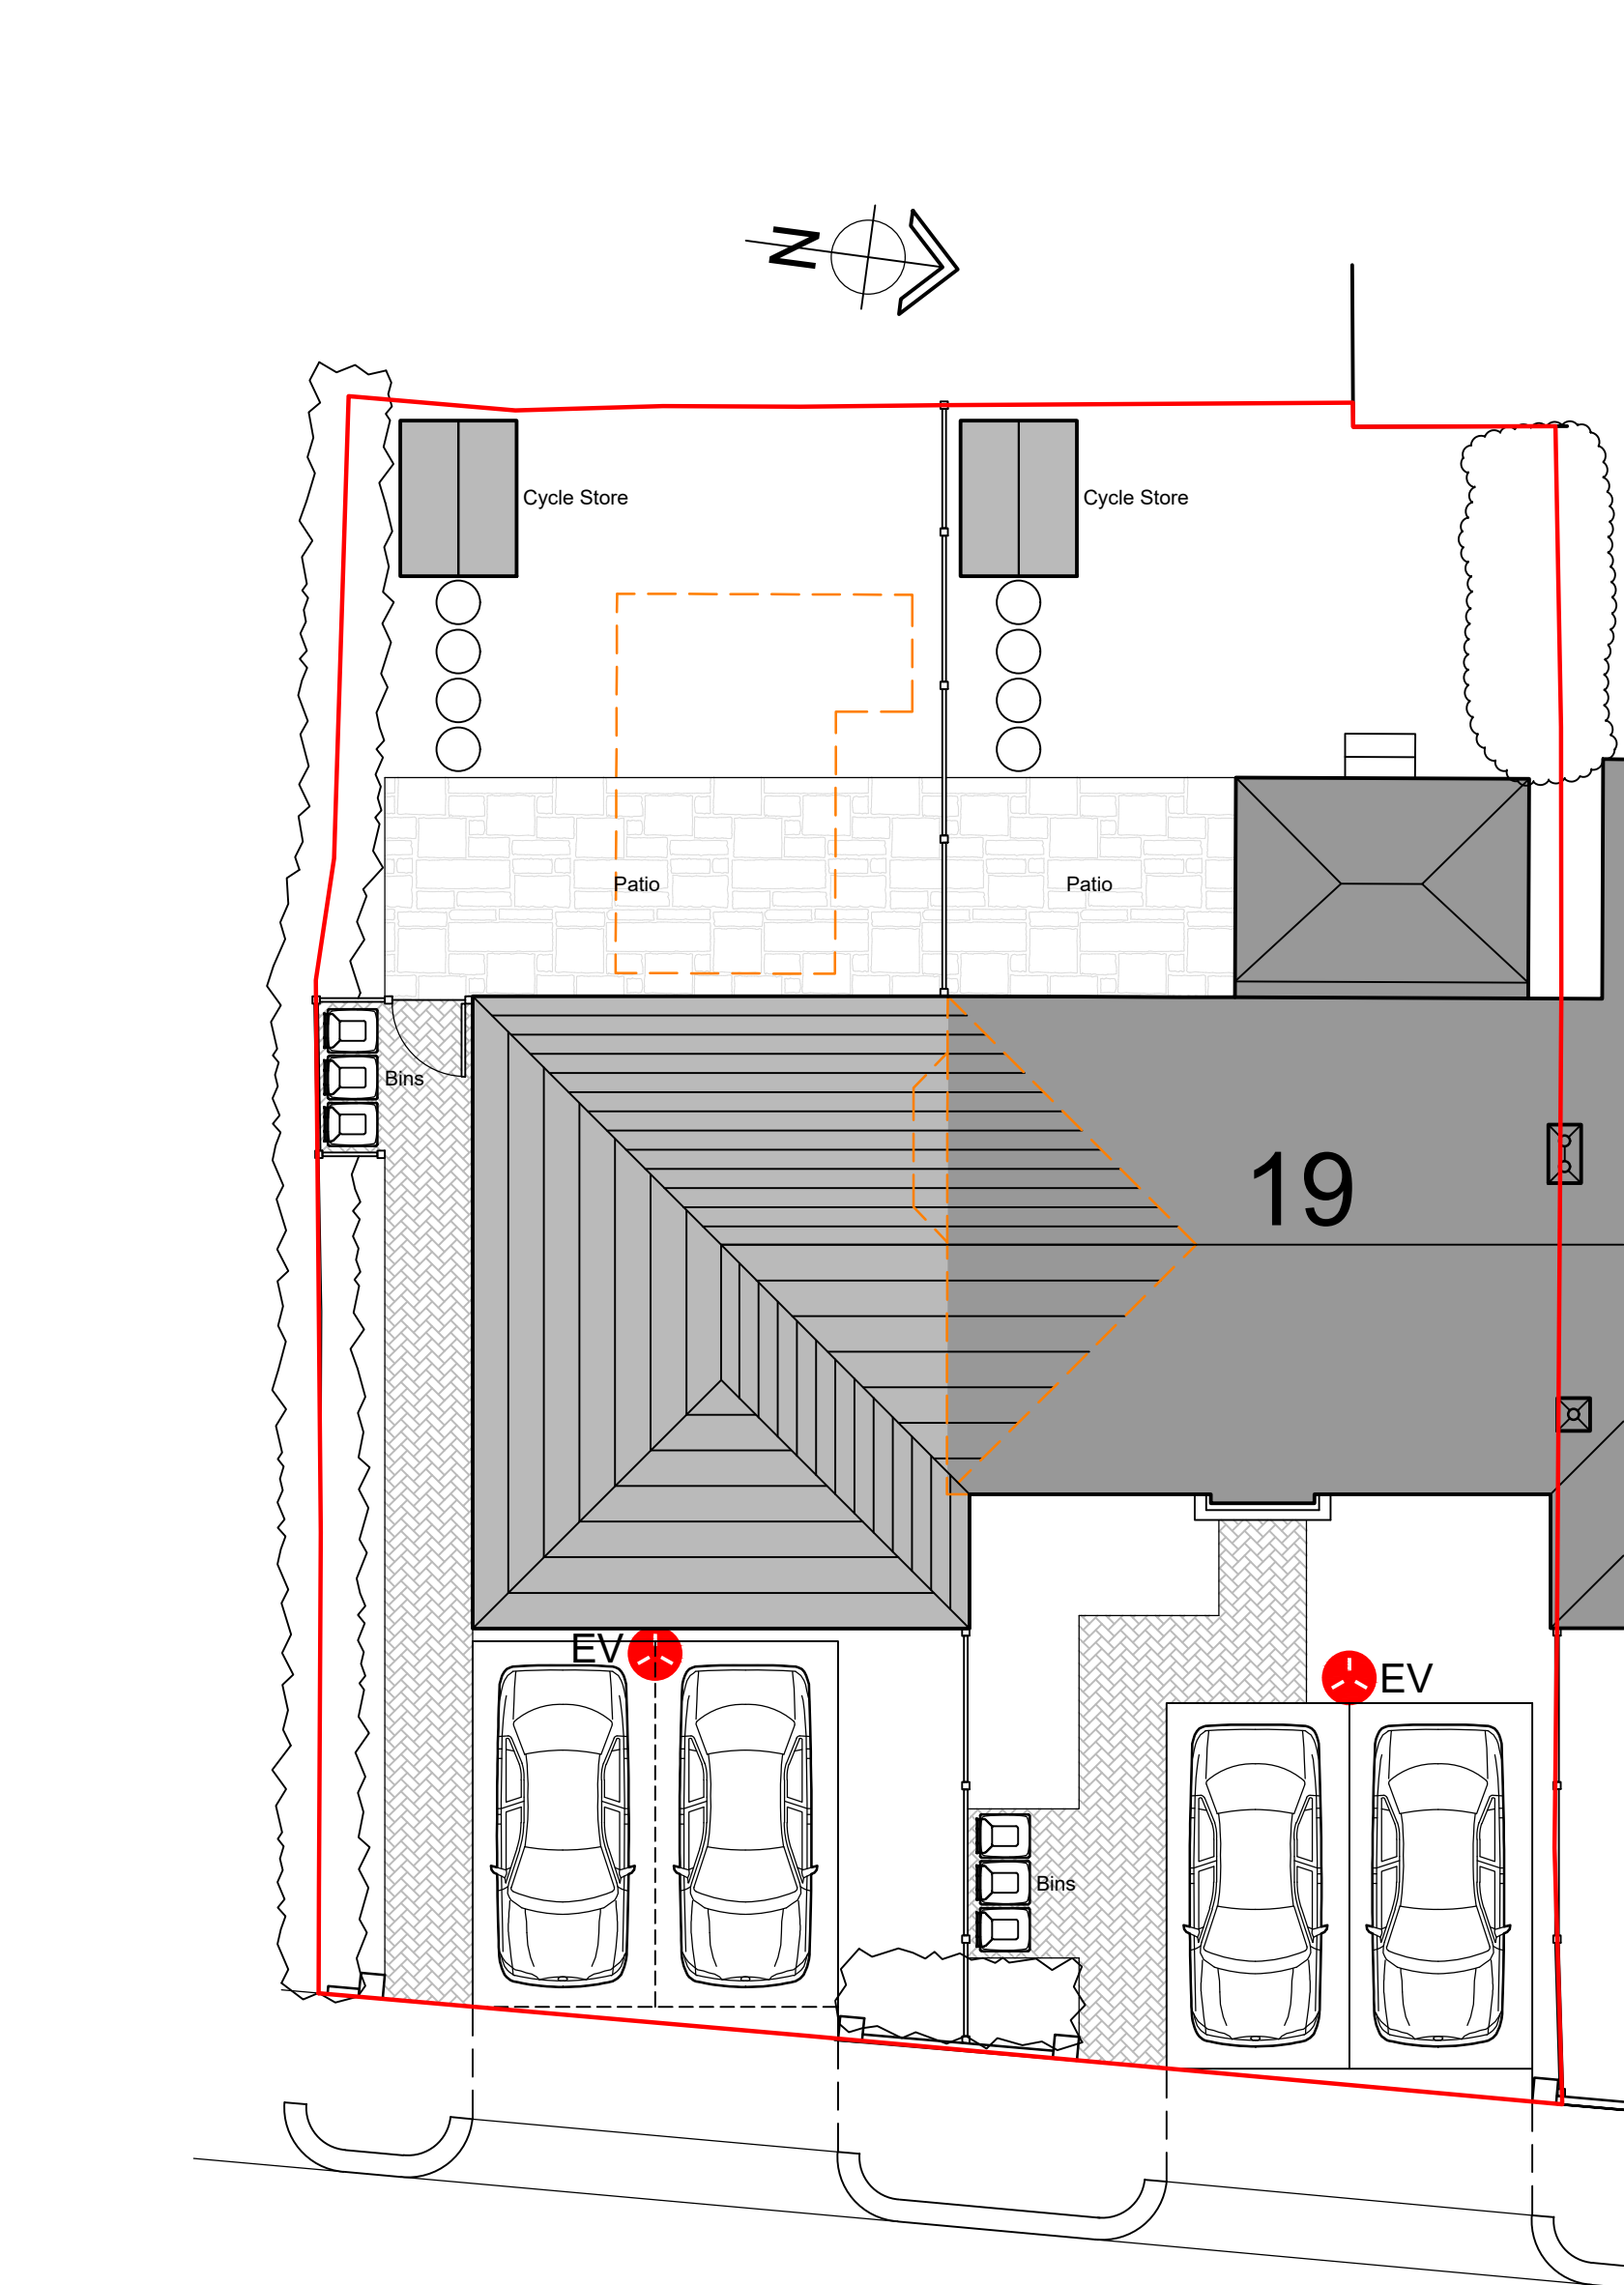 


Site Layout Plan

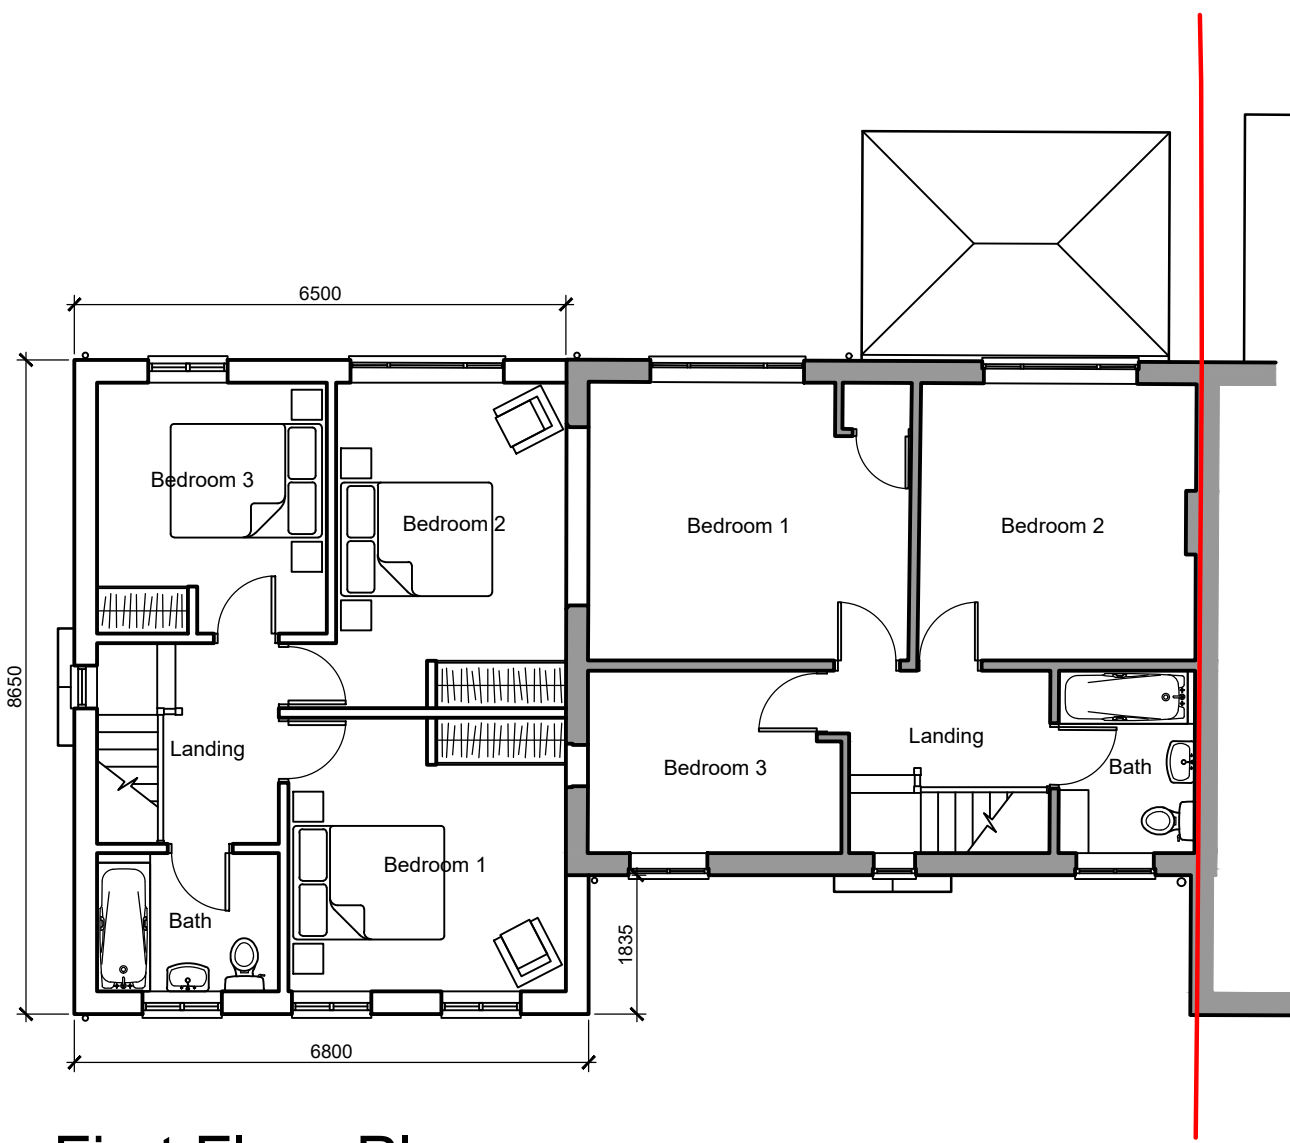 


First Floor Plan

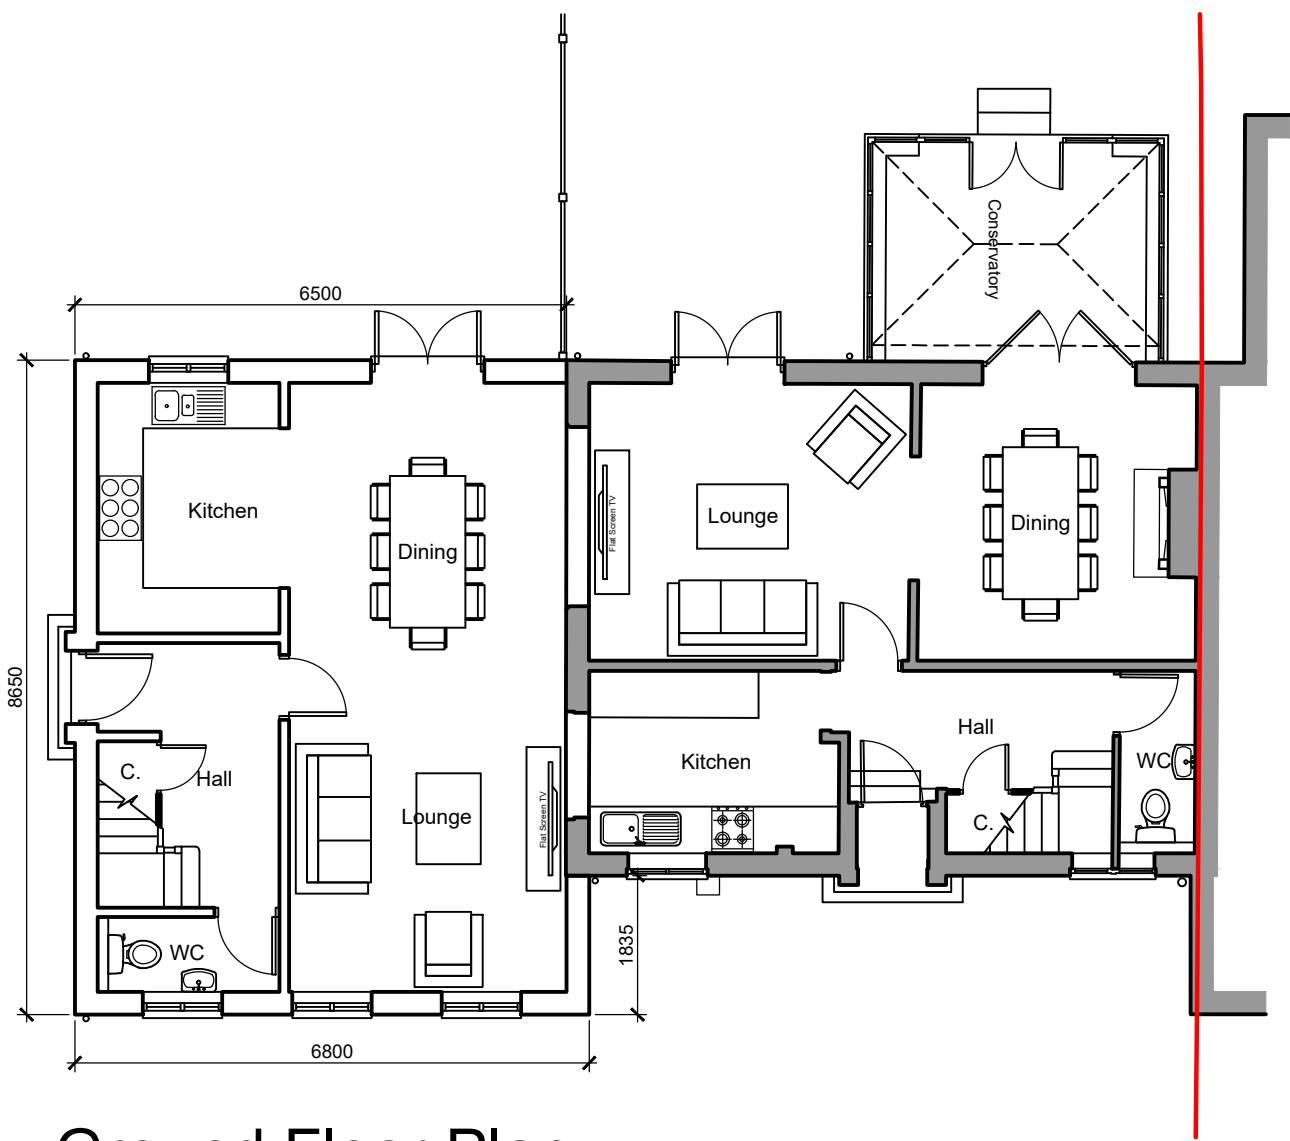 


Ground Floor Plan

 


Site Location Plan (1:1250)

 

Block Plan (1:500)

 

PLANNING

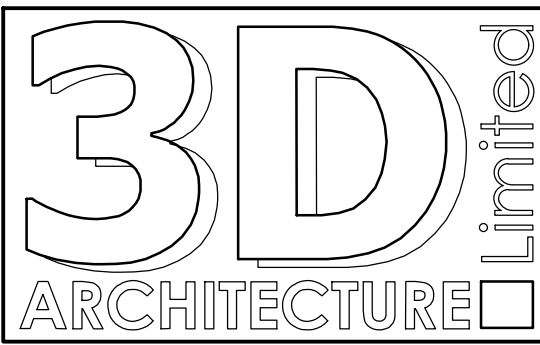

3-D Architecture Limited
Suite G, Kennett House, The Office Village,
Uckfield, East Sussex, TN22 1SL
Tel: 01825 764455 Fax: 01825 764455
Email: info@3d-architecture.co.uk

CLIENT

Greg Ballard

PROJECT

Proposed New Dwelling on Land
Adjacent to:
19 Wavertree Road, Worthing,
West Sussex BN12 6DE

DRAWING TITLE

Plans & Elevations
As Proposed

SCALE	DATE	DRAWN BY
1:100	January 2023	ANH

DRAWING NO.	REVISION
2023/PL2	B