
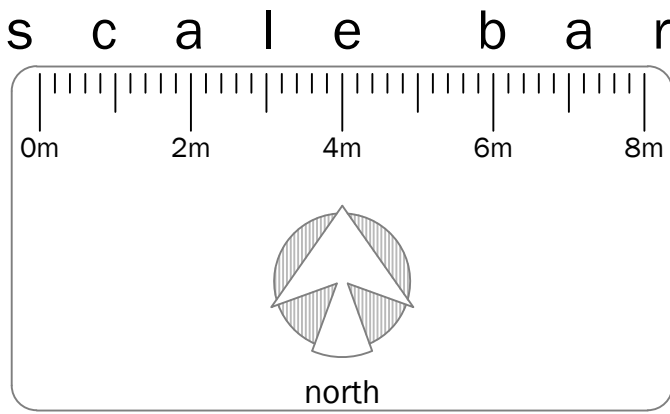


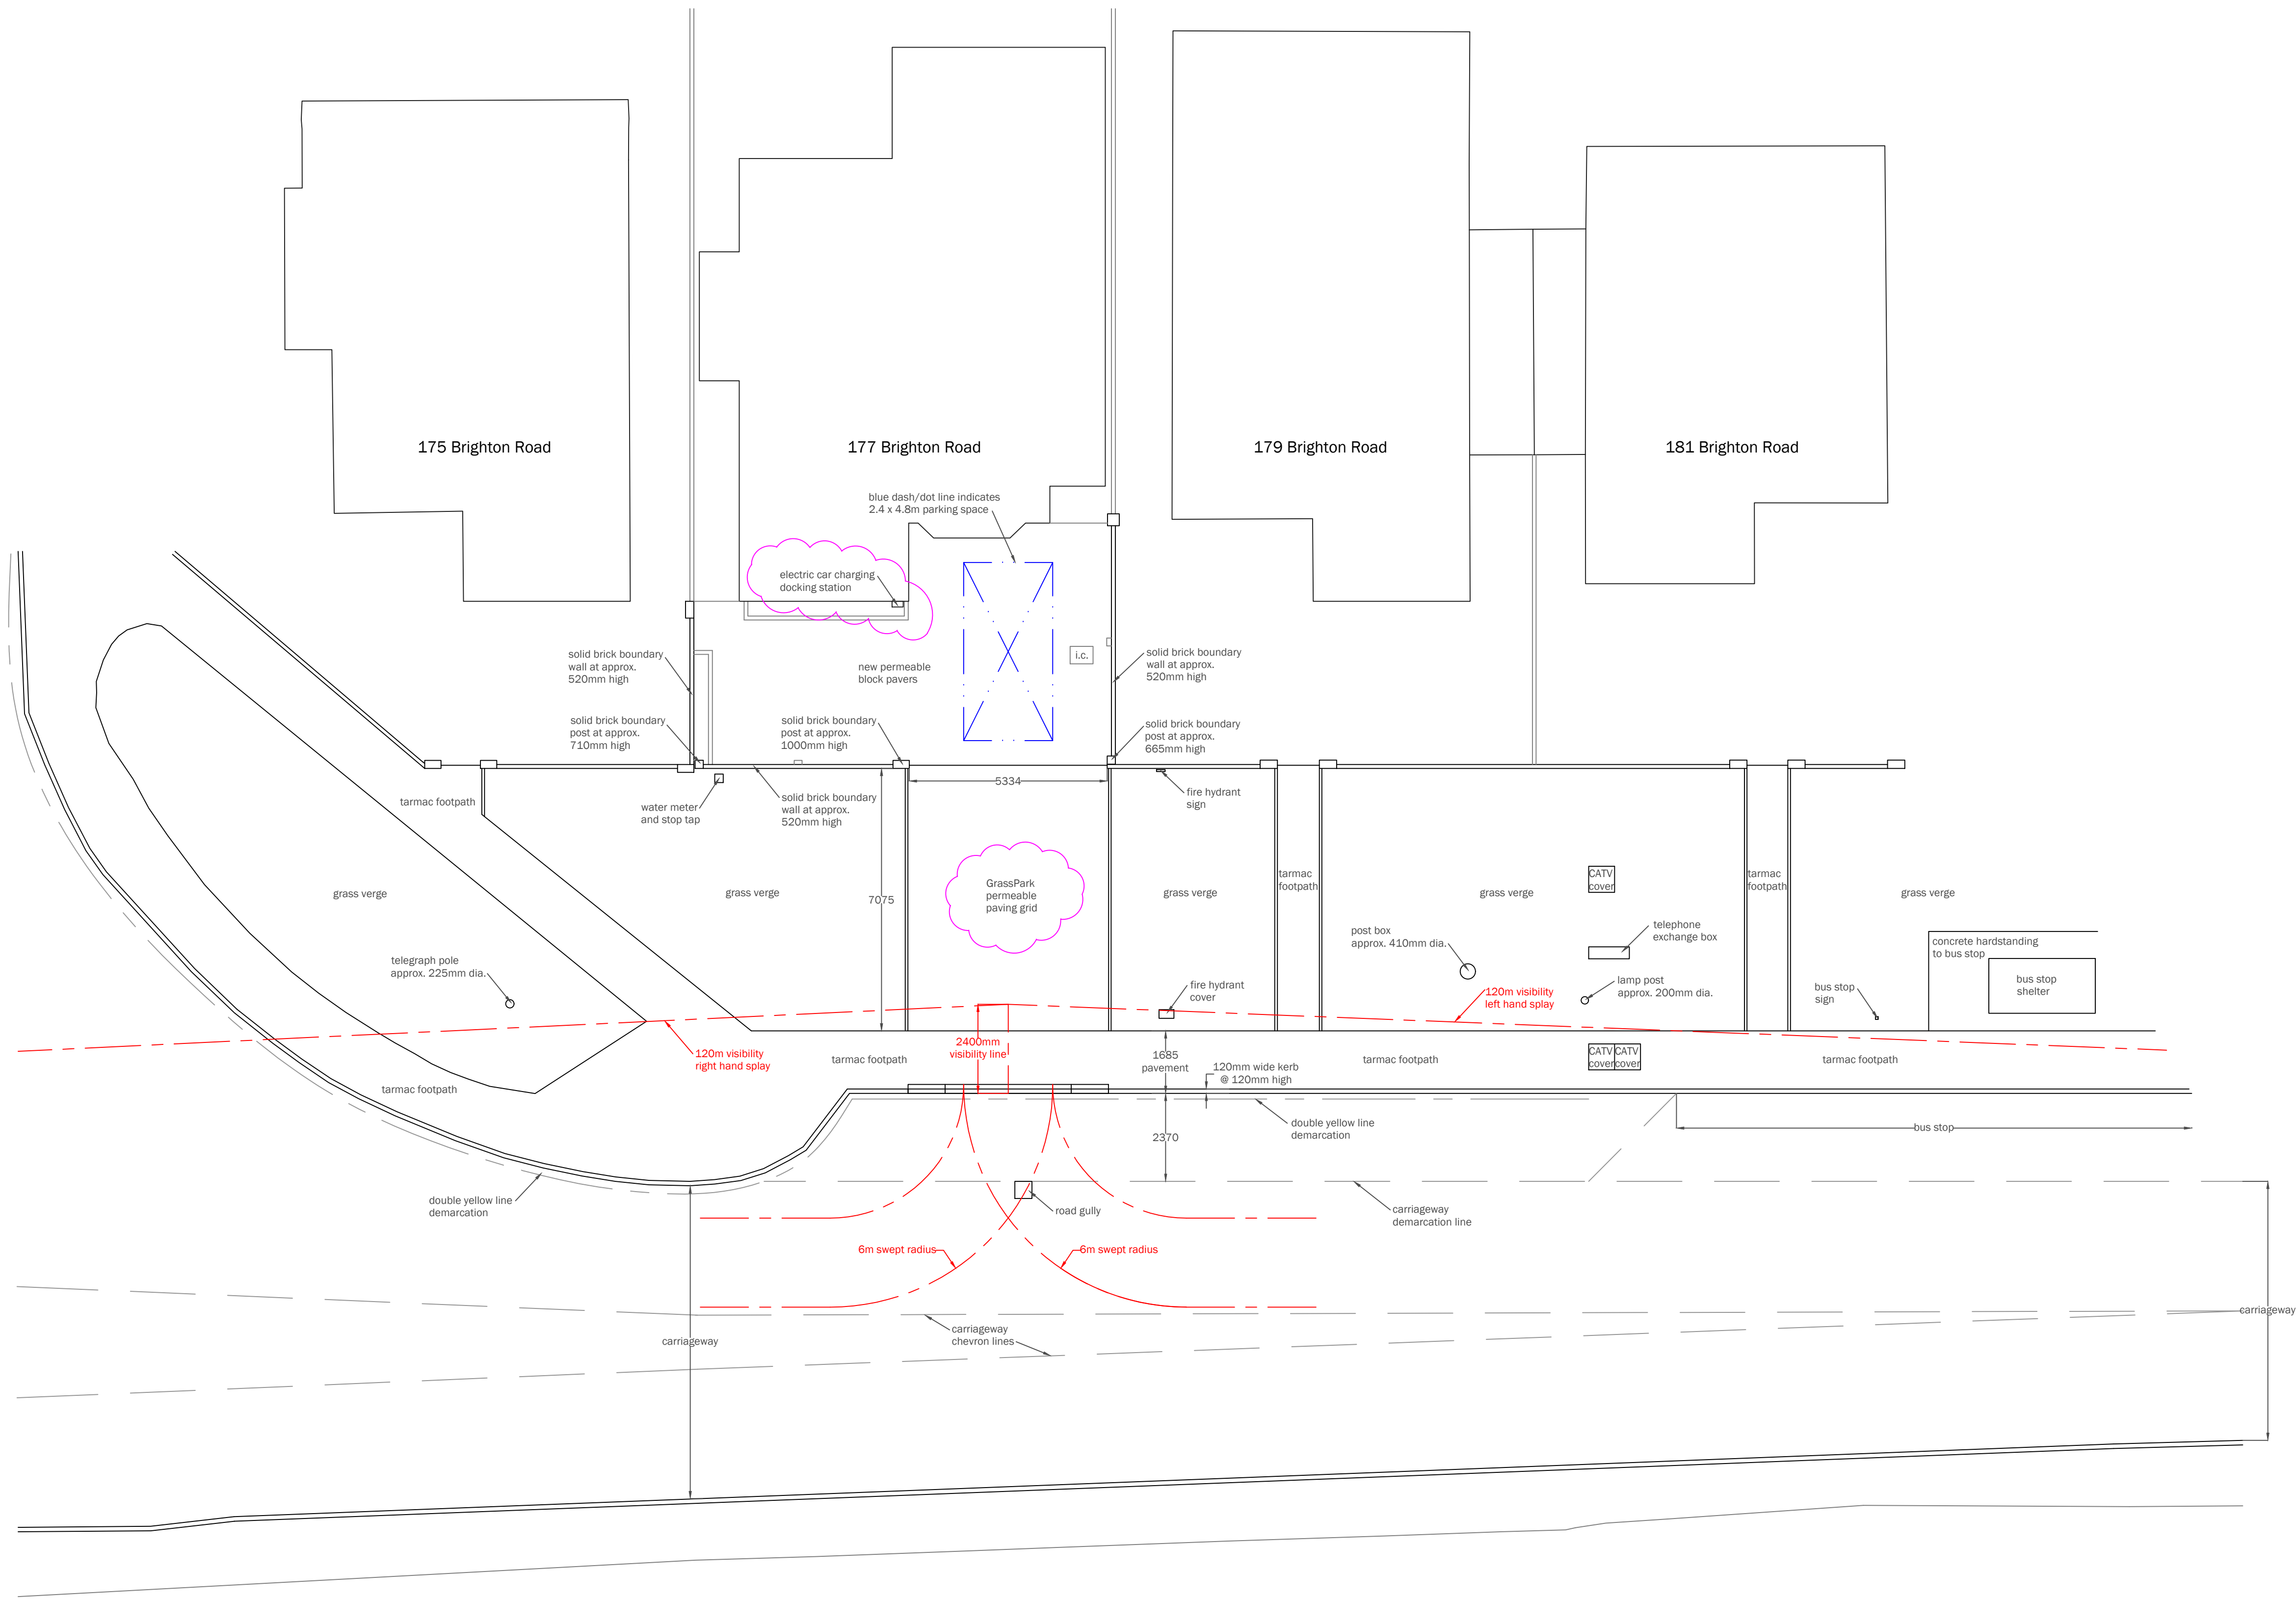

r e v i s i o n s

no.	date	description
a	13.03.26	Client alterations
b	17.04.26	Minor amendments

H D D

HUNTER DAVIDSON DESIGN

• 2 Southwick Street • Southwick • BN42 4AD •
• tel: 07821 172556 •
• e-mail: mark@hunterdavidsondesign.co.uk •
• web: www.hunterdavidsondesign.co.uk •

client	Mr Doney
job	177 Brighton Road
	Lancing
	BN15 8JB
dwg no.	548.103 .b
title	Proposed Site Plan
drawn by	MD
scale	1 : 100 @ A1 / 1 : 200 @ A3
date	09.03.26

Do not scale off drawing.
Check all dimensions on site before any work commences.
All goods, materials and workmanship to conform with current
Building Regulations, Codes of Practice and British Standards.
This drawing shall not be reused, copied, or reproduced in any form
without the prior authorisation of Hunter Davidson Design.
Copyright of Hunter Davidson Design.