



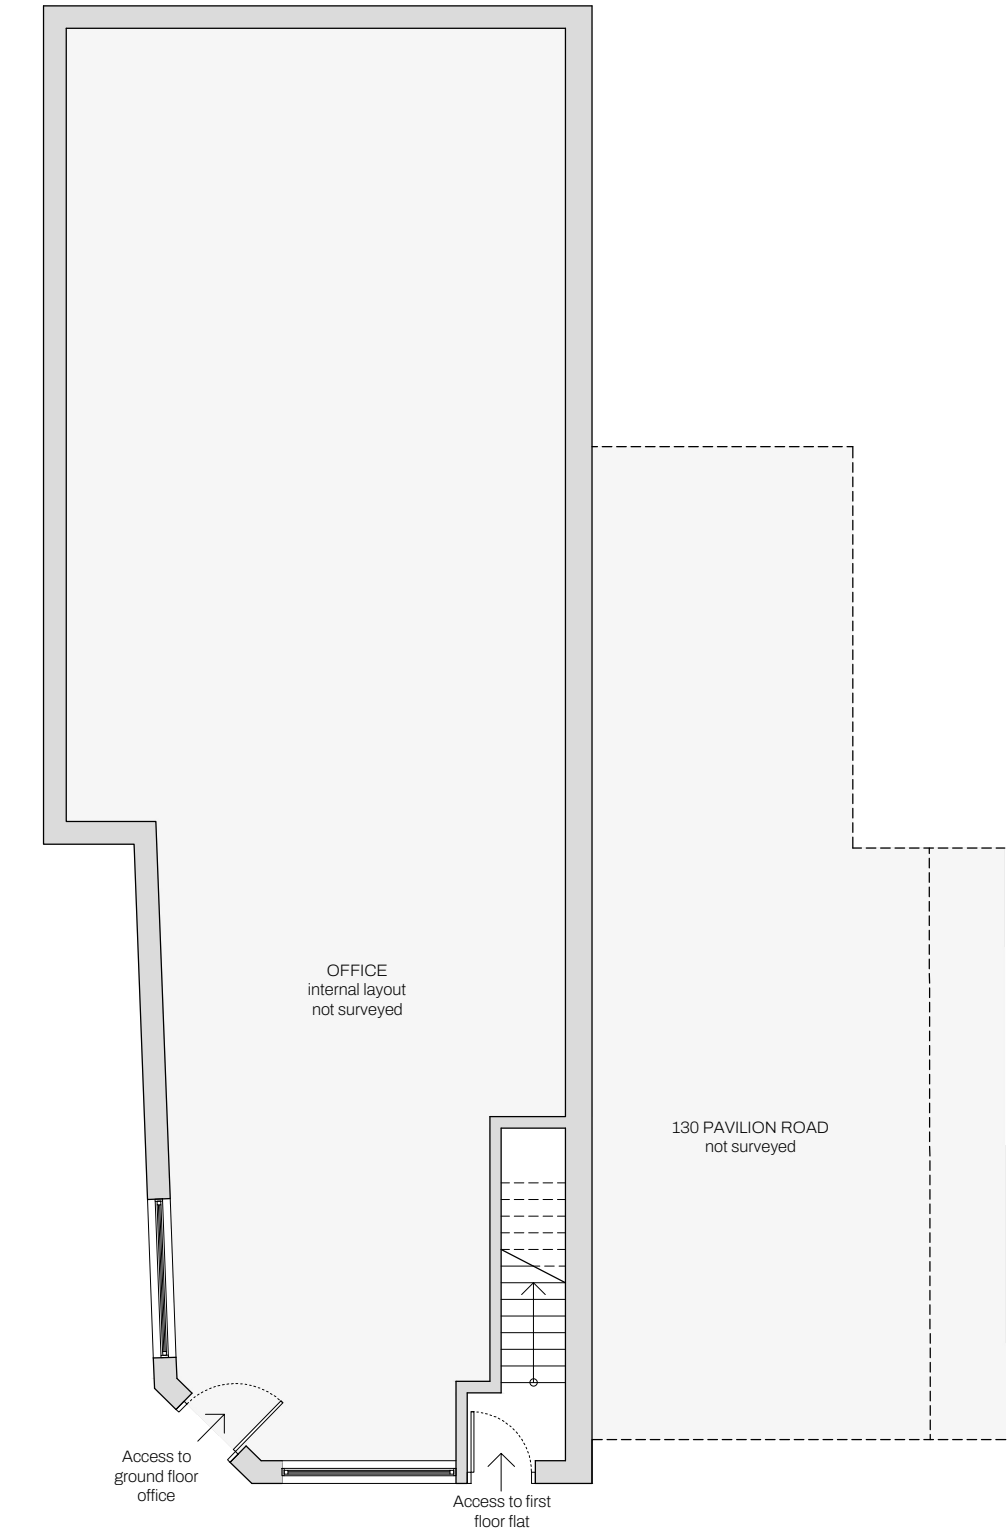

1:100	Existing Plans	
	01	Ground Floor Plan

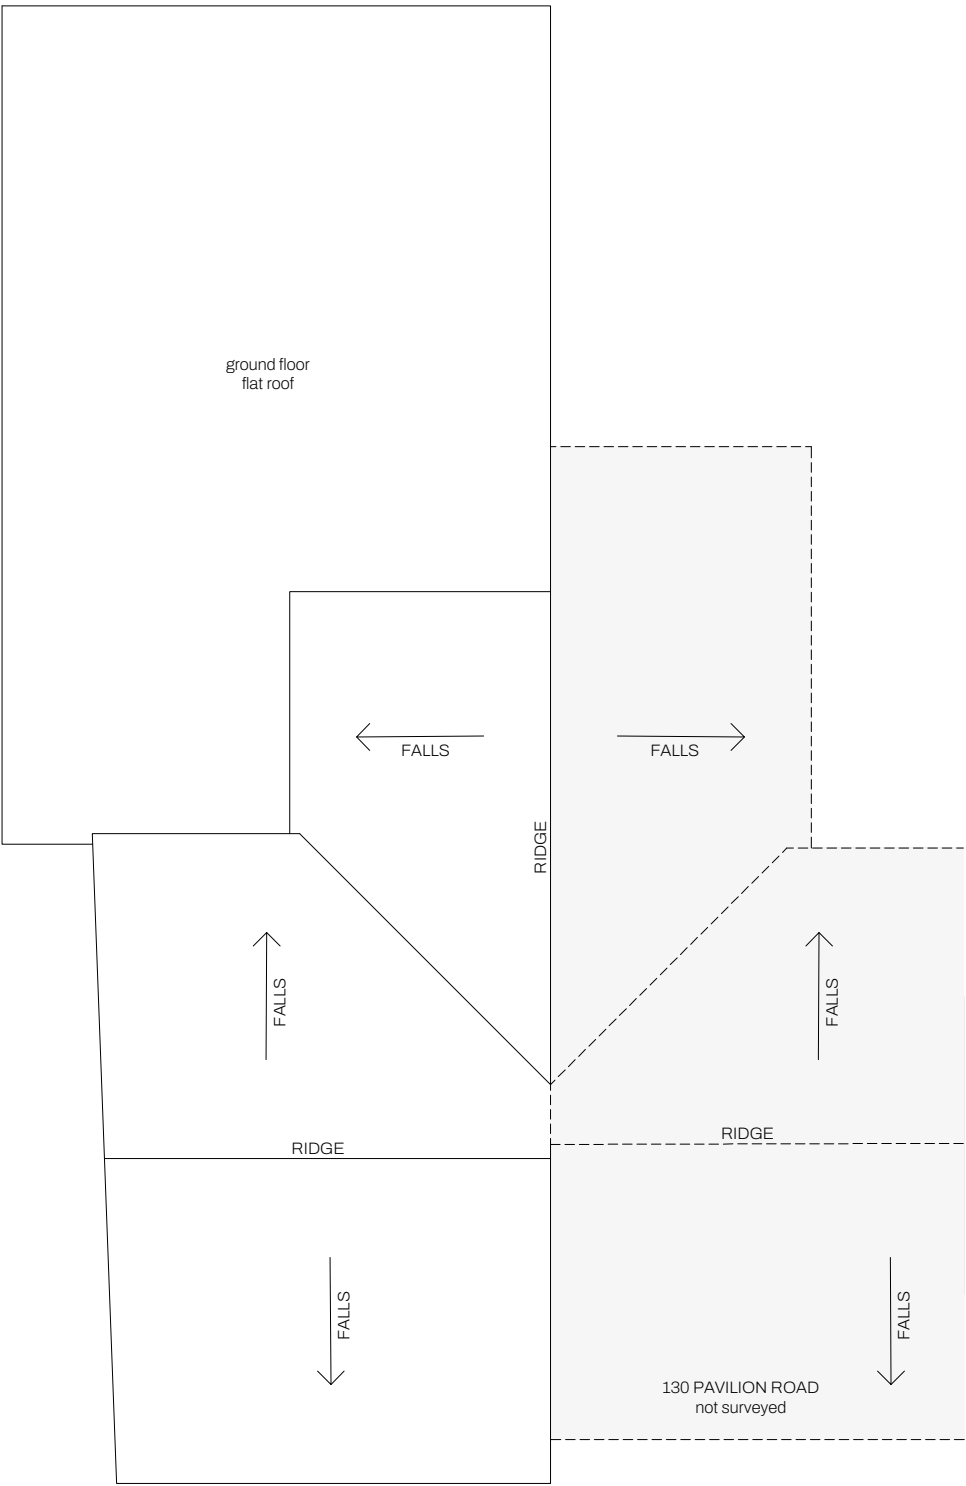

1:100	Existing Plans	
	02	Roof Plan



Do Not Scale, except for planning purposes.
All dimensions and conditions are to be checked on site prior to preparing drawings or commencing any work. © This drawing is the property of SETT Planning & Architecture Limited and protected by the Copyright, Designs and Patents Act, 1988



Roebuck House - 5 Roebuck Close
Reigate - Surrey - RH2 7ER
hello@sett-pa.com - www.sett-pa.com
01737 944 766

Rev	Date	Notes	Dr.	Ch.
/	10.04.26	Issued for client comment.	CG	SPA

Client:
MacLeod

Project:
2606-132a Pavilion Road
132a Pavilion Road, Worthing, BN14 7EL

Drawing:
Existing Plans
Ground Floor & Roof Plan

Scale:
1:100@A3

Issued For:
COMMENT

Drawing No.
2606(20)000

Rev.
/