



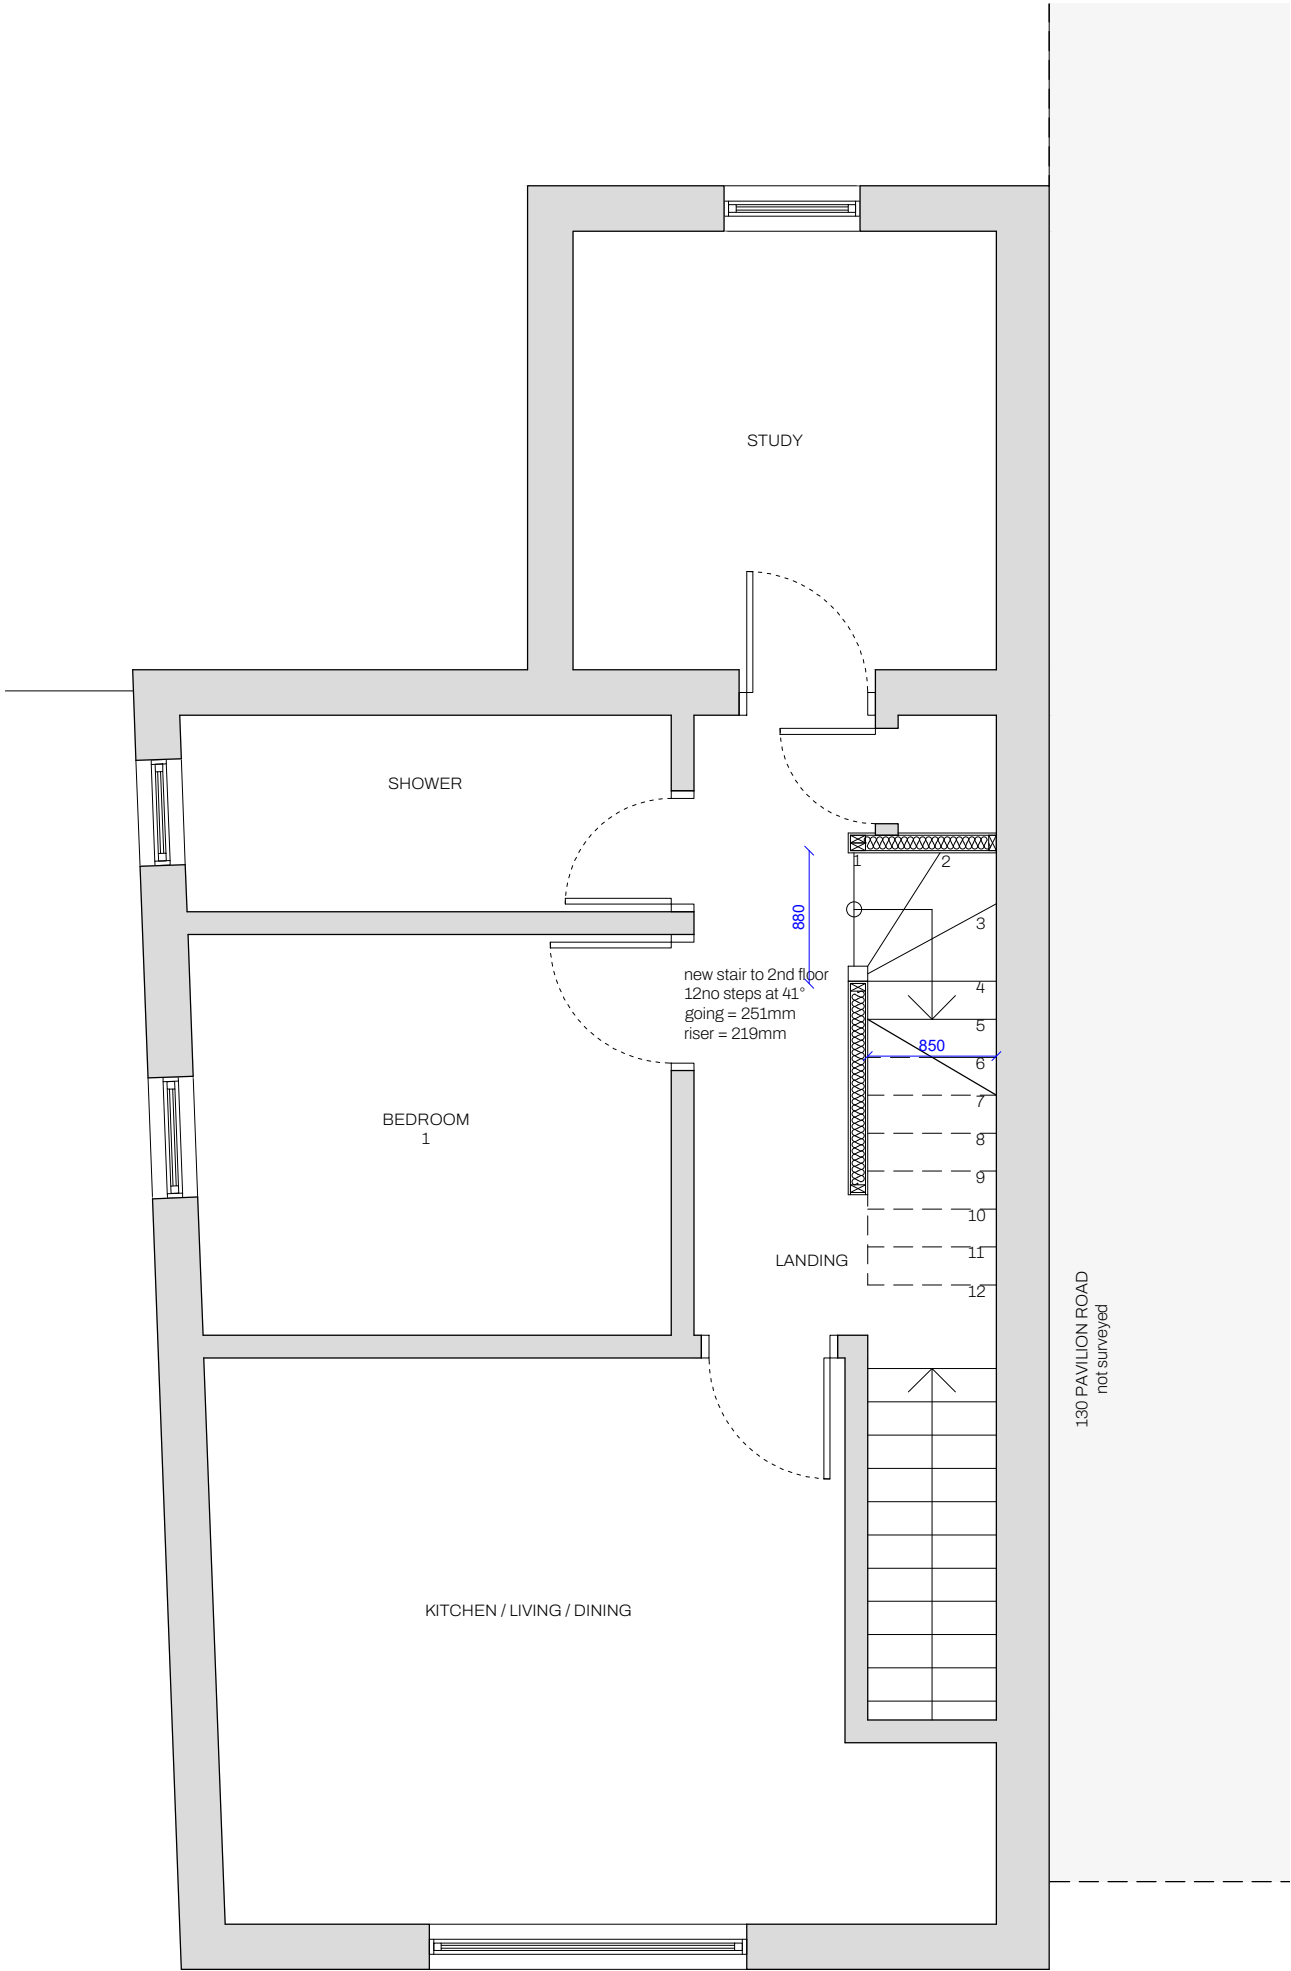

1:50 Proposed Plans
01 First Floor Plan

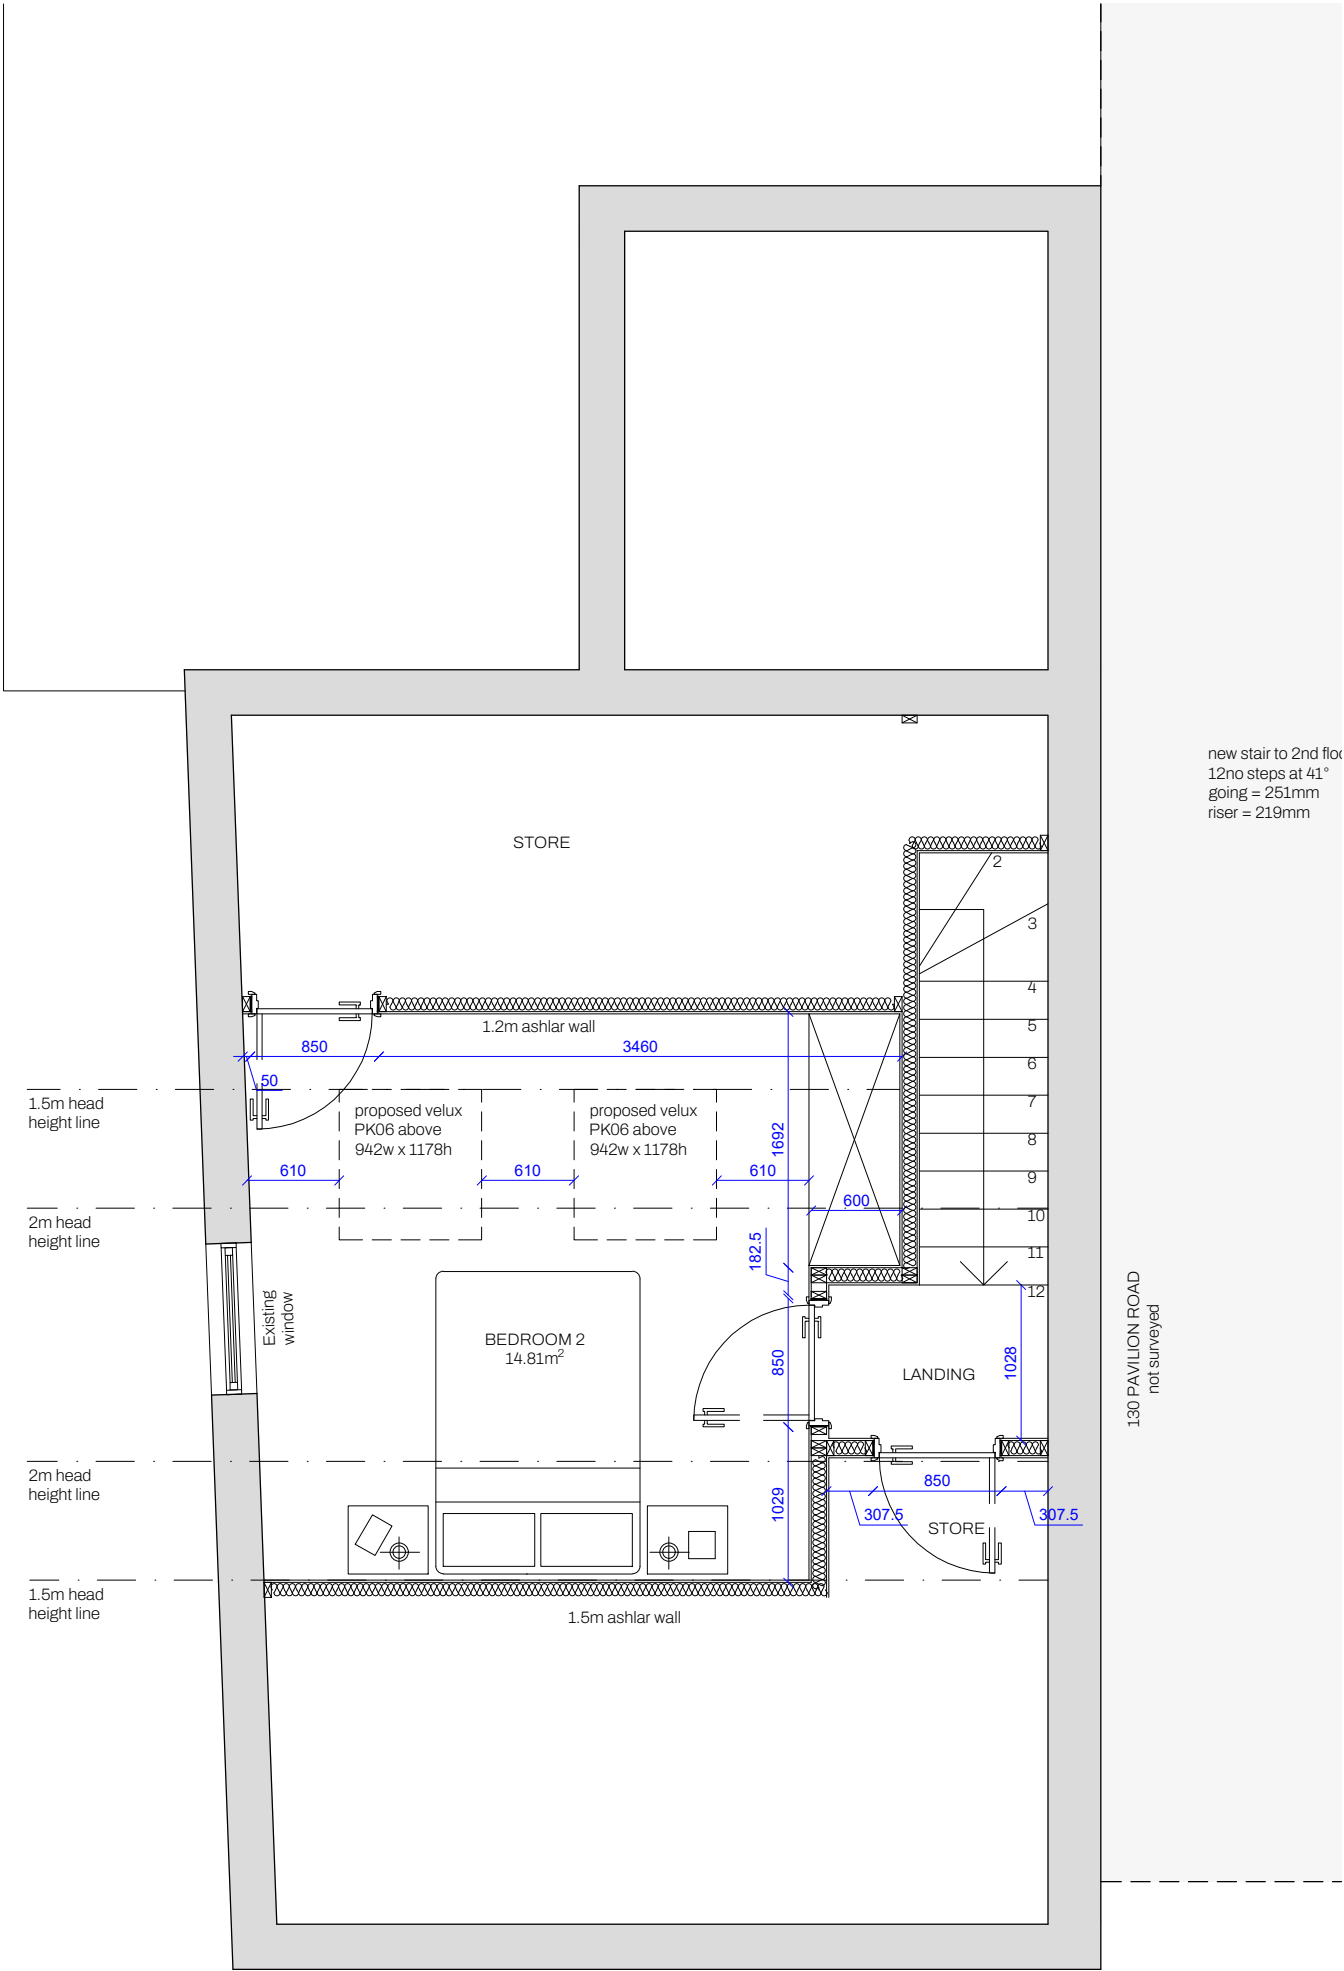

1:50 Proposed Plans
02 Second Floor Plan



0 1 2 3 4 5
1:100 Scale in meters

Do Not Scale, except for planning purposes.
All dimensions and conditions are to be checked on site prior to preparing drawings or commencing any work. © This drawing is the property of SETT Planning & Architecture Limited and protected by the Copyright, Designs and Patents Act, 1988



Roebuck House - 5 Roebuck Close
Reigate - Surrey - RH2 7ER
hello@sett-pa.com - www.sett-pa.com
01737 944 766

Rev	Date	Notes	Dr.	Ch.
/	10.04.26	Issued for client comment.	CG	SPA
A	13.04.26	Stairs adjusted to account for meter cupboard.	CG	SPA

Client:
MacLeod

Project:
2606-132a Pavilion Road
132a Pavilion Road, Worthing, BN14 7EL

Drawing:
Proposed Plans
First & Second Floor Plans

Scale:
1:50@A3

Issued For:
COMMENT

Drawing No.
2606(21)001

Rev.
A