


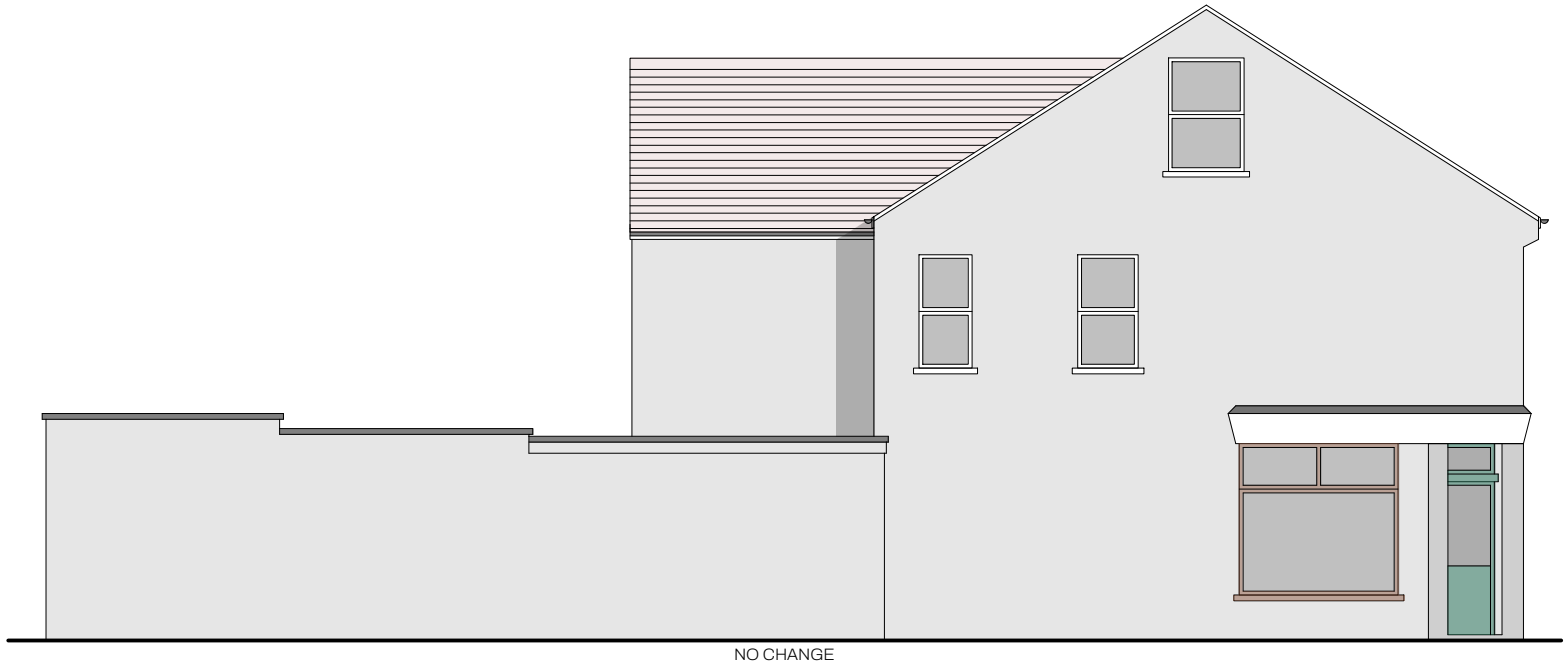

1:100 Proposed Elevations
01 Front Elevation (South)



1:100 Proposed Elevations
02 Rear Elevation (North)



1:100 Proposed Elevations
03 Side Elevation (West)

0 1 2 3 4 5
1:100 Scale in meters

Do Not Scale, except for planning purposes.
All dimensions and conditions are to be checked on site prior to preparing drawings or commencing any work. © This drawing is the property of SETT Planning & Architecture Limited and protected by the Copyright, Designs and Patents Act, 1988



Roebuck House - 5 Roebuck Close
Reigate - Surrey - RH2 7ER
hello@sett-pa.com - www.sett-pa.com
01737 944 766

Rev	Date	Notes	Dr.	Ch.
/	10.04.26	Issued for client comment.	CG	SPA
A	15.04.26	Elevation labeling amended.	CG	SPA

Client:
MacLeod

Project:
2606-132a Pavilion Road
132a Pavilion Road, Worthing, BN14 7EL

Drawing:
Proposed Elevations
Front, Rear & Side Elevations

Scale:
1:100@A3

Issued For:
COMMENT

Drawing No.
2606(31)000

Rev.
A