


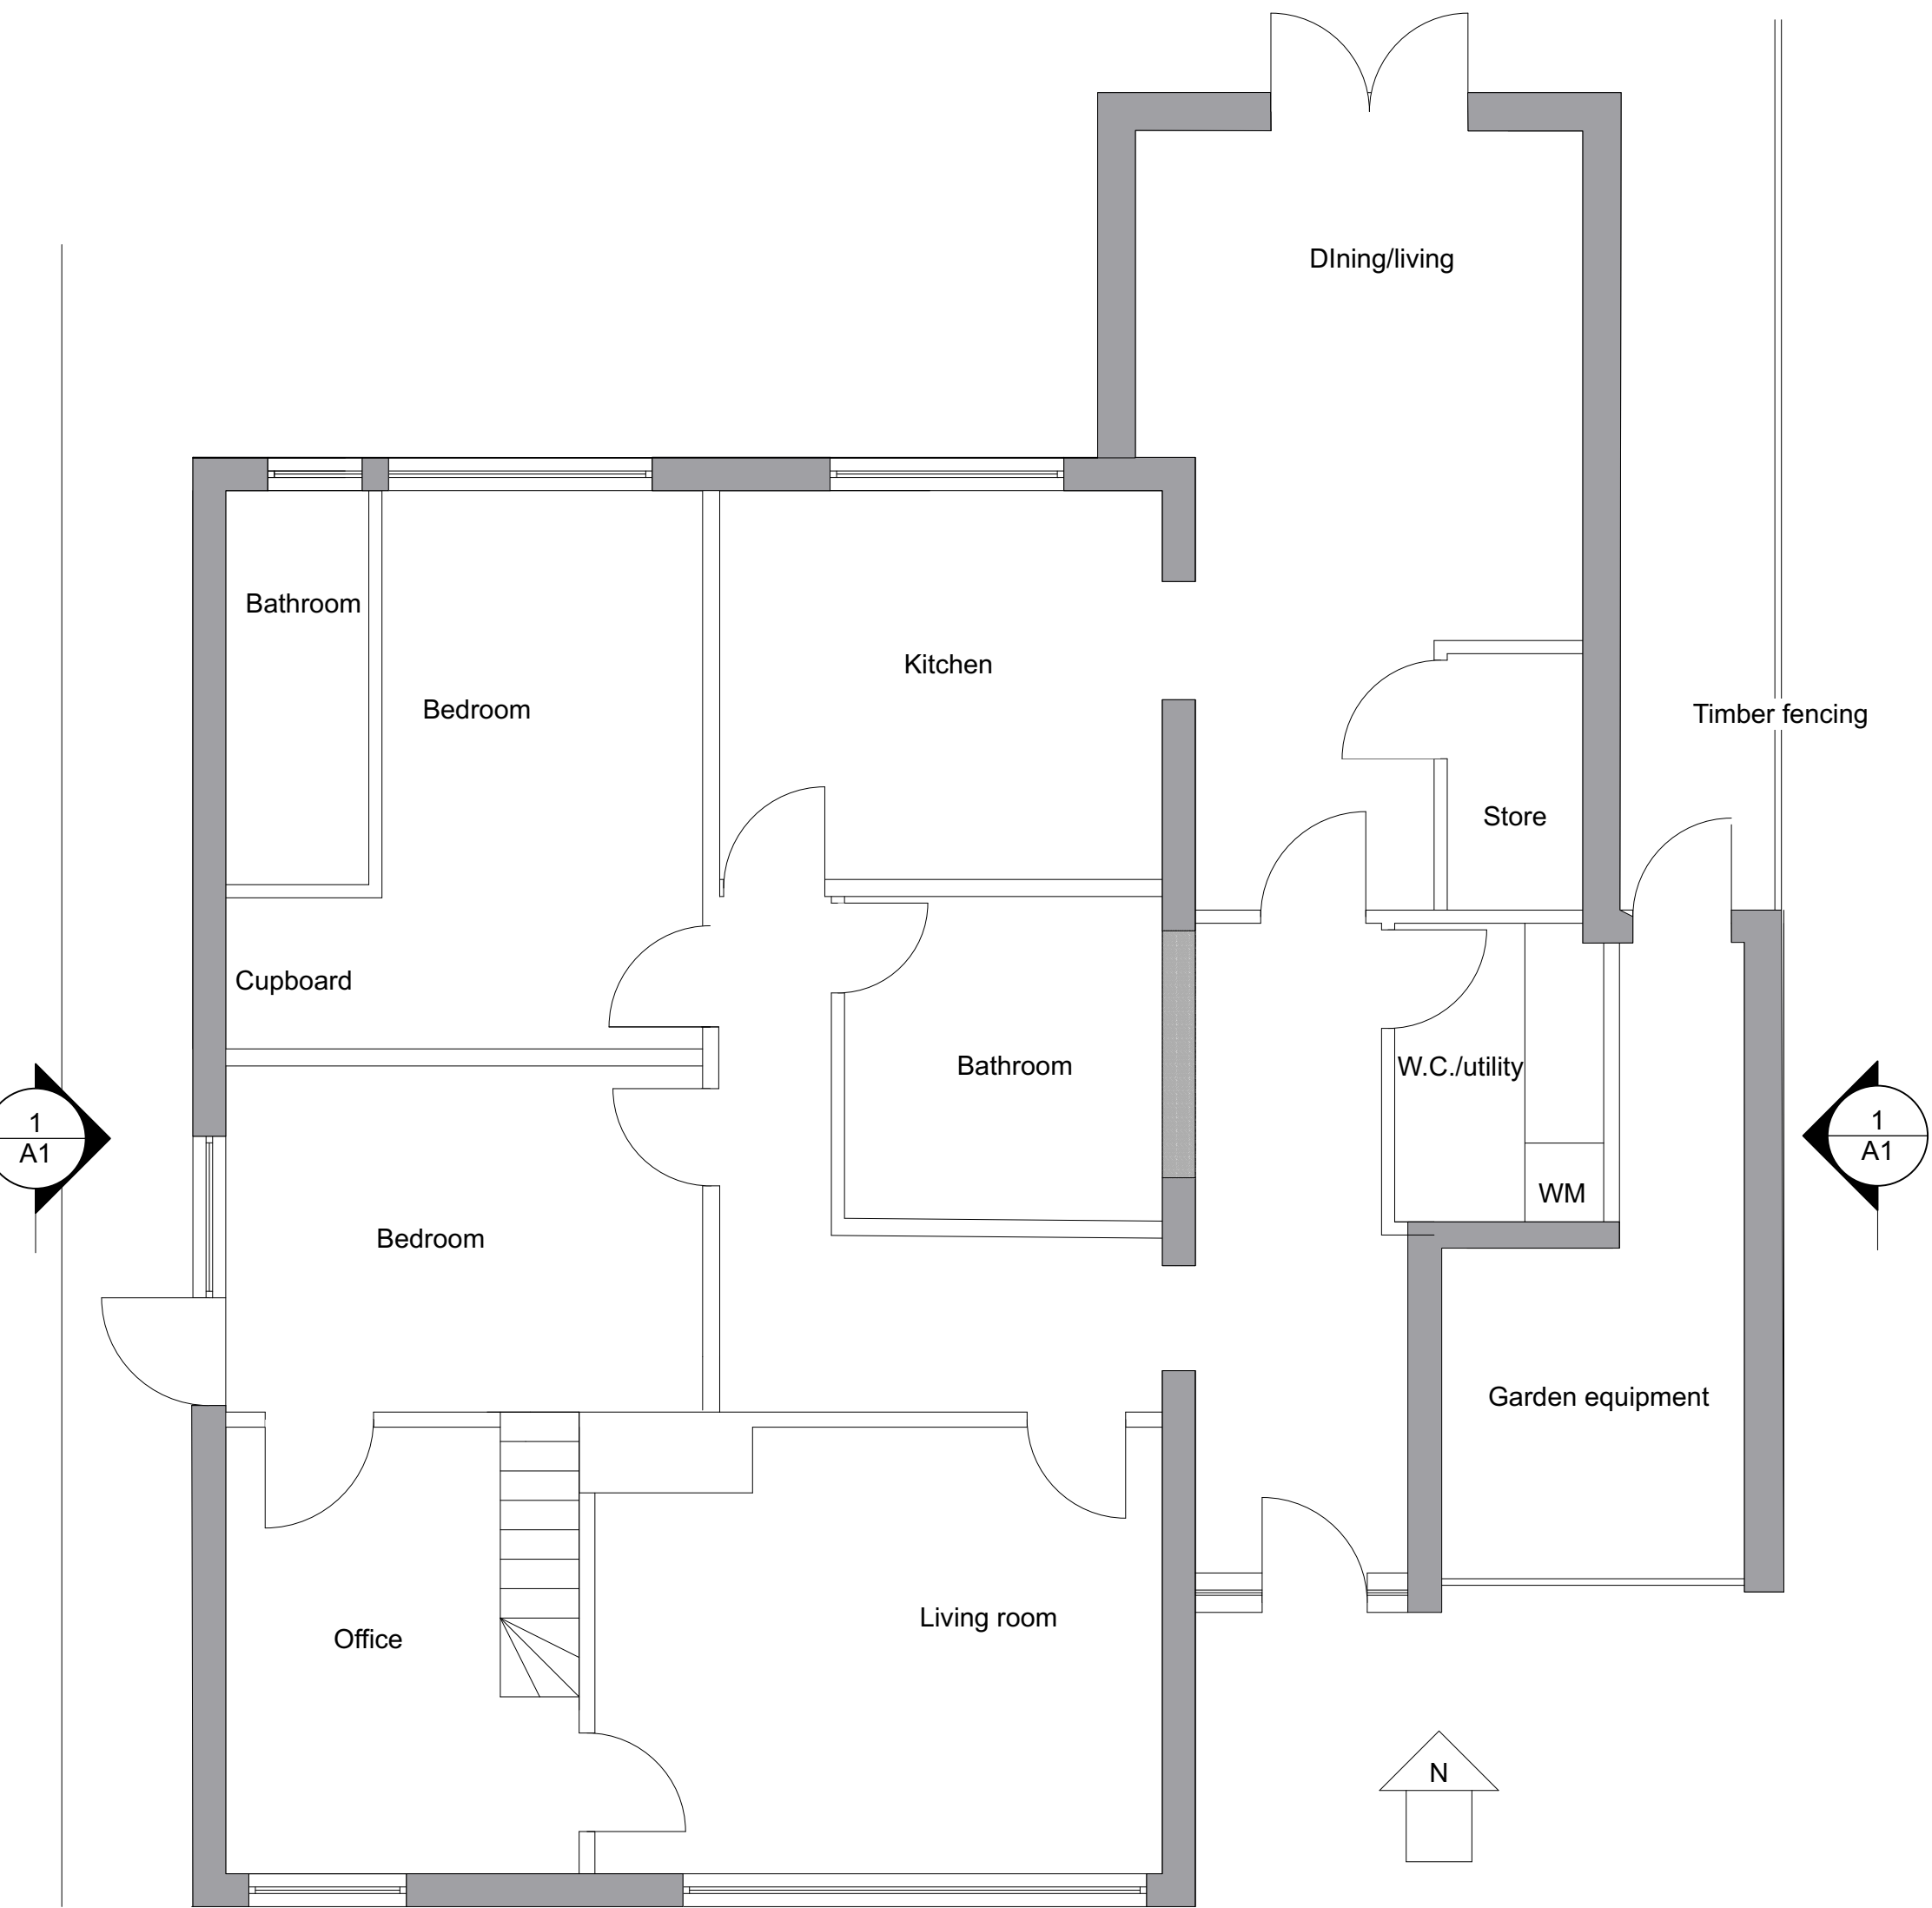

01234 M	Richard Clayson Ltd		
	Project: 56 Fernhurst Drive	Drawing Number: 65/005	Rev: A
	Drawing Title: Proposed floor plan	Drawn by: RGC	Date: Dec 2025
	ALL DIMENSIONS TO BE CHECKED ON SITE. REPORT OMISSIONS AND DISCREPANCIES IMMEDIATELY. Richard Clayson Ltd 2020		