


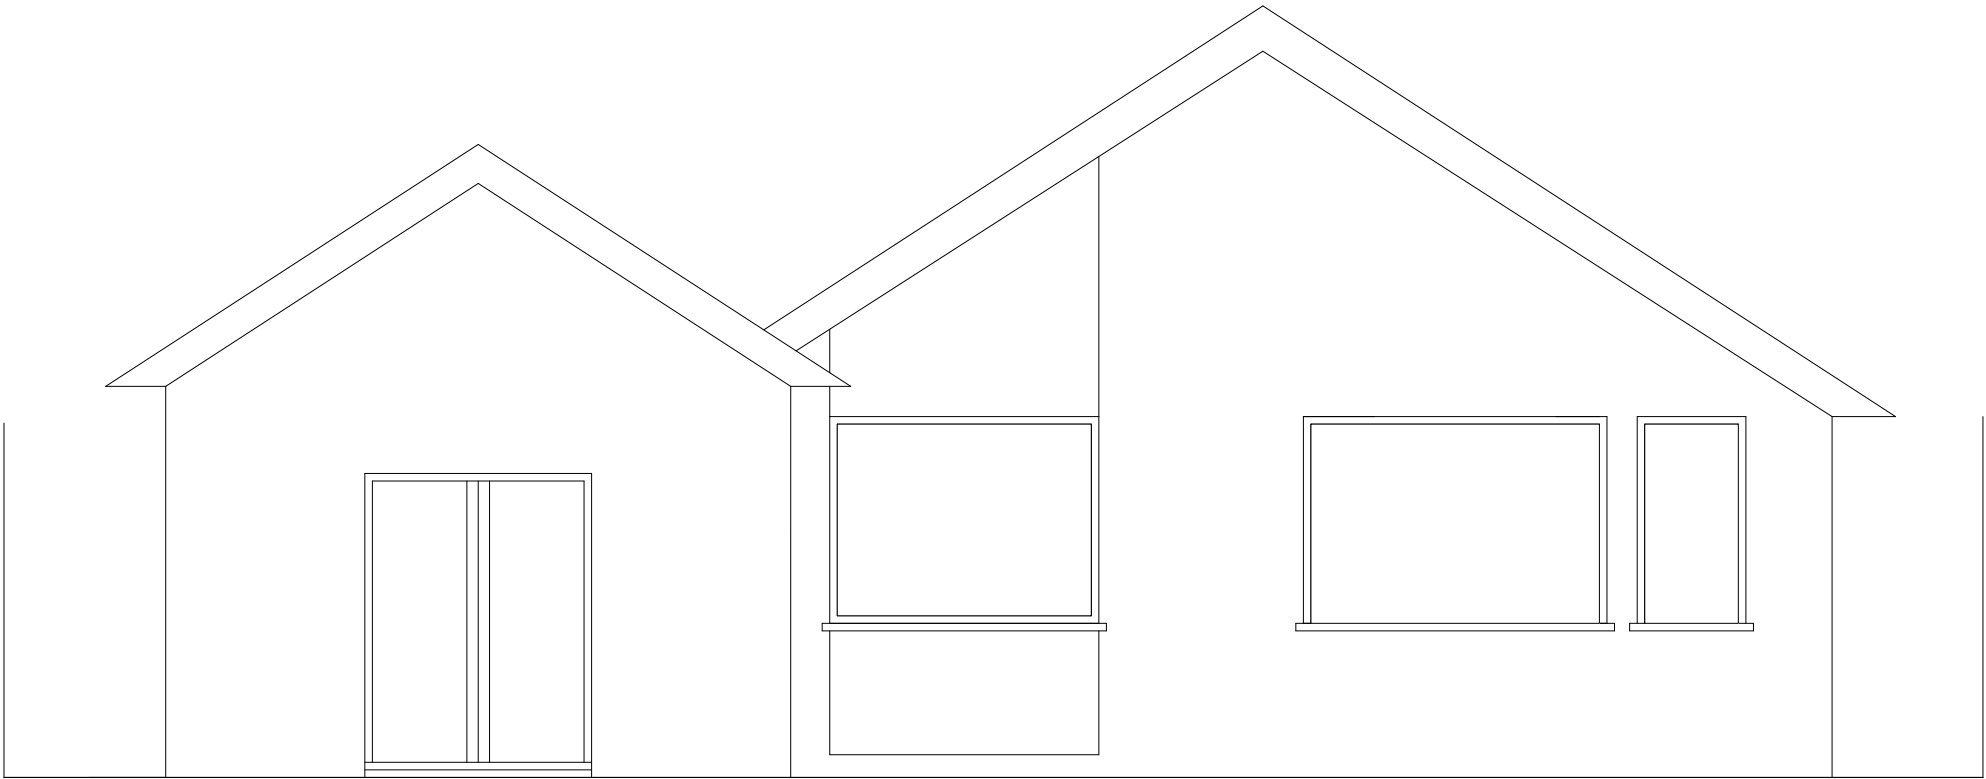

Proposed north elevation

E			01234 M	Richard Clayson Ltd					
D				Project: 65 Fernhurst Drive		Drawing Number: 65/006		Rev: A	Date: Dec 2025
C				Drawing Title: Proposed north elevation		Drawn by: RGC	Scale: 1:50 on A3		
B									
A									
Rev	Date	Details			ALL DIMENSIONS TO BE CHECKED ON SITE. REPORT OMISSIONS AND DISCREPANCIES IMMEDIATELY. C Richard Clayson Ltd 2020				