




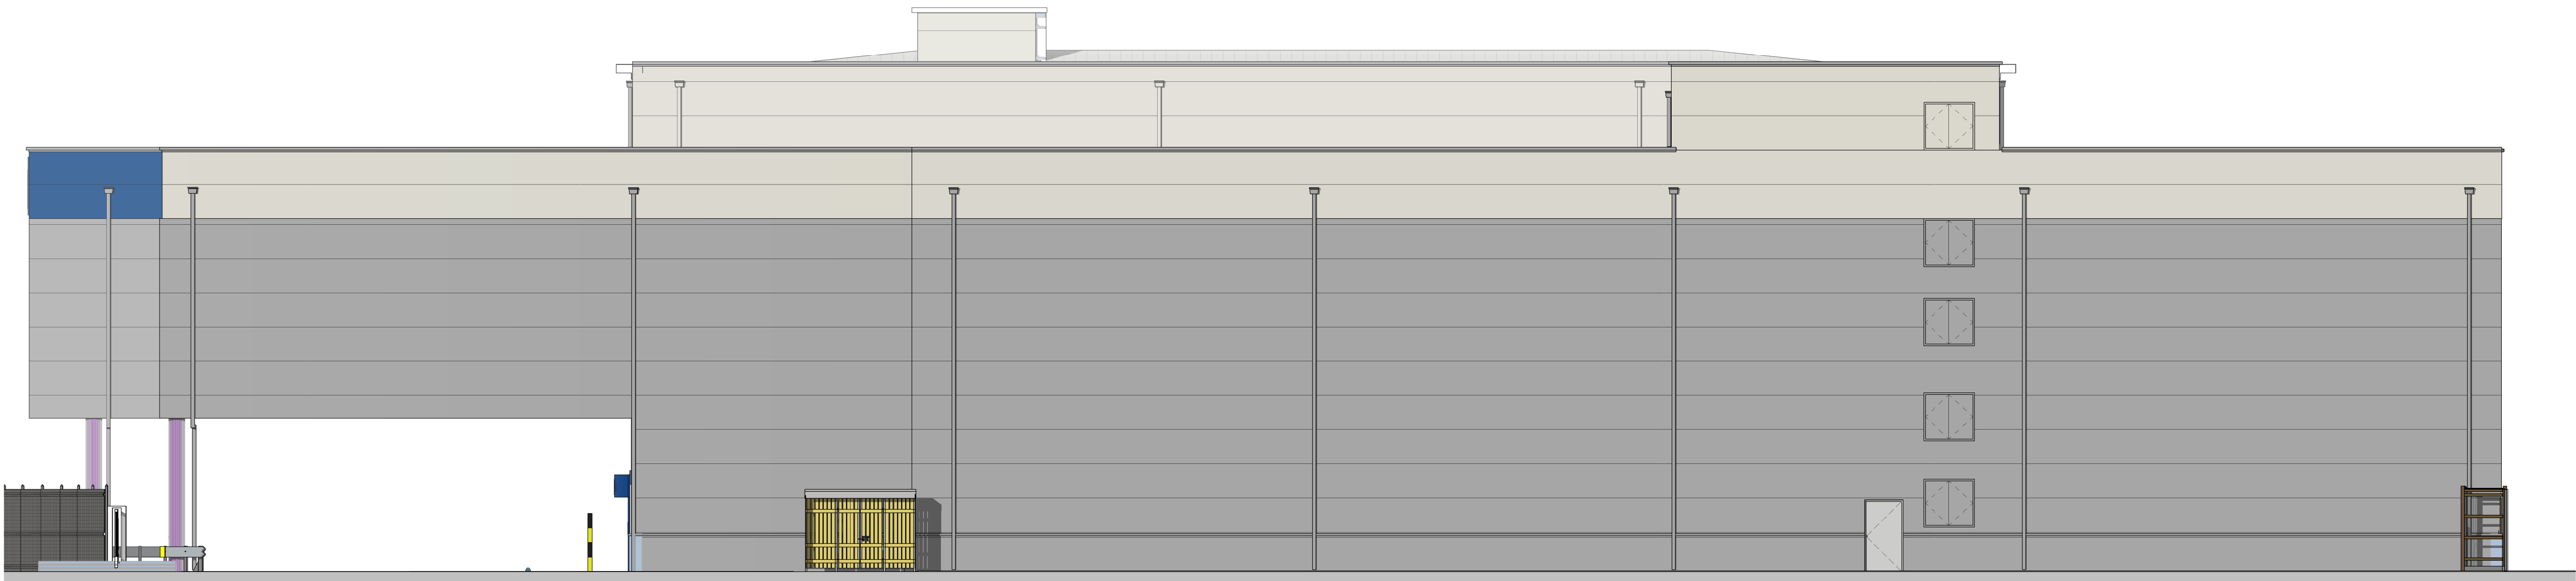

ELEVATION 01- NORTH ELEVATION
1 : 100

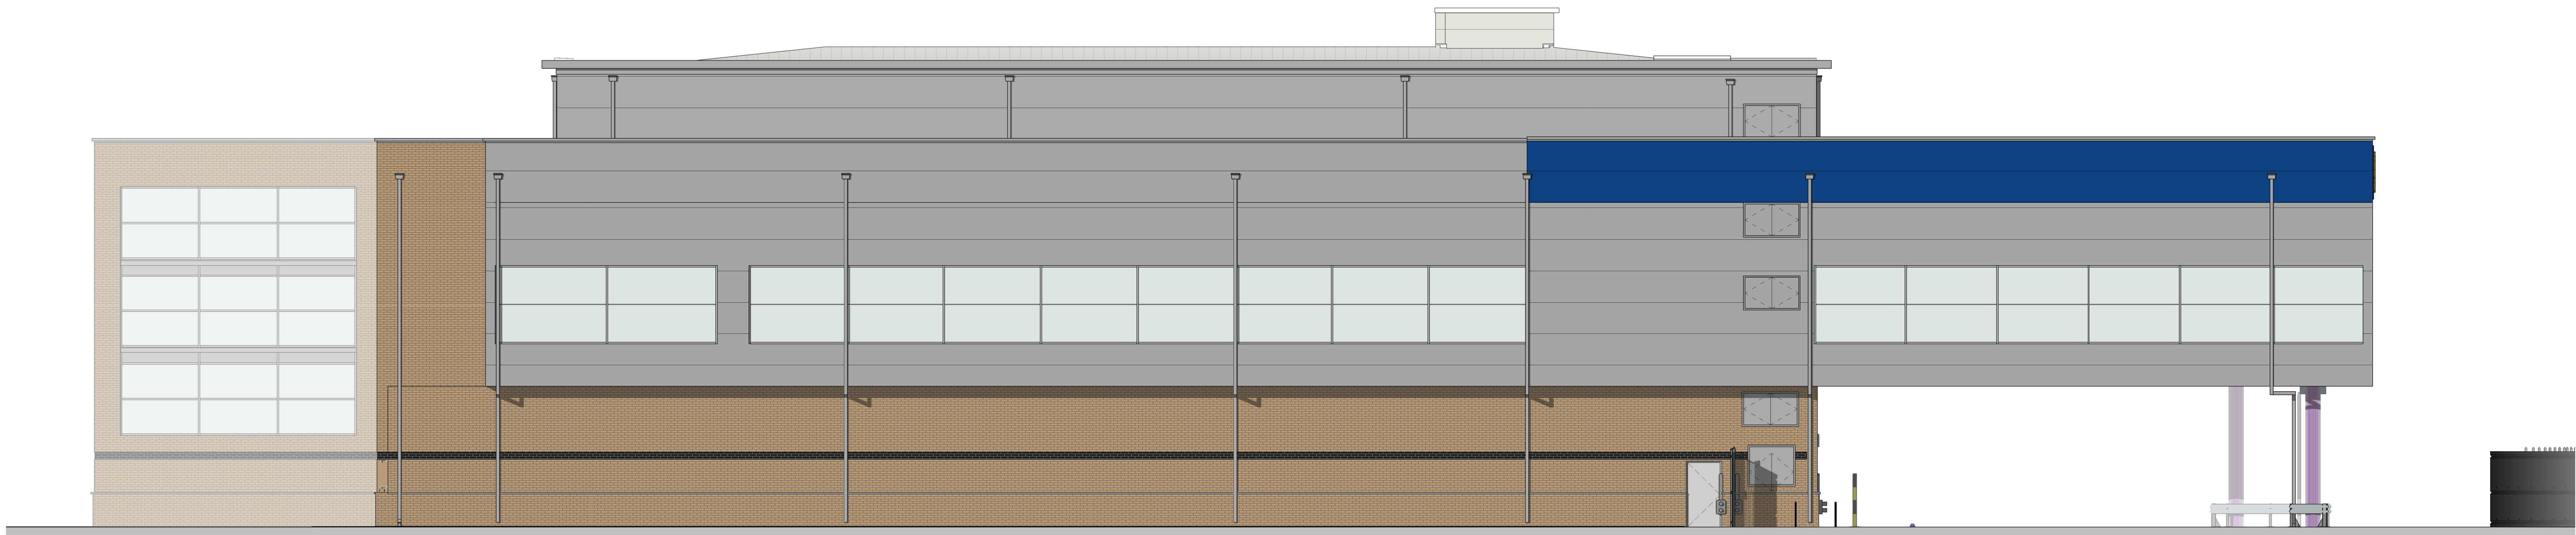


ELEVATION 02- SOUTH ELEVATION
1 : 100

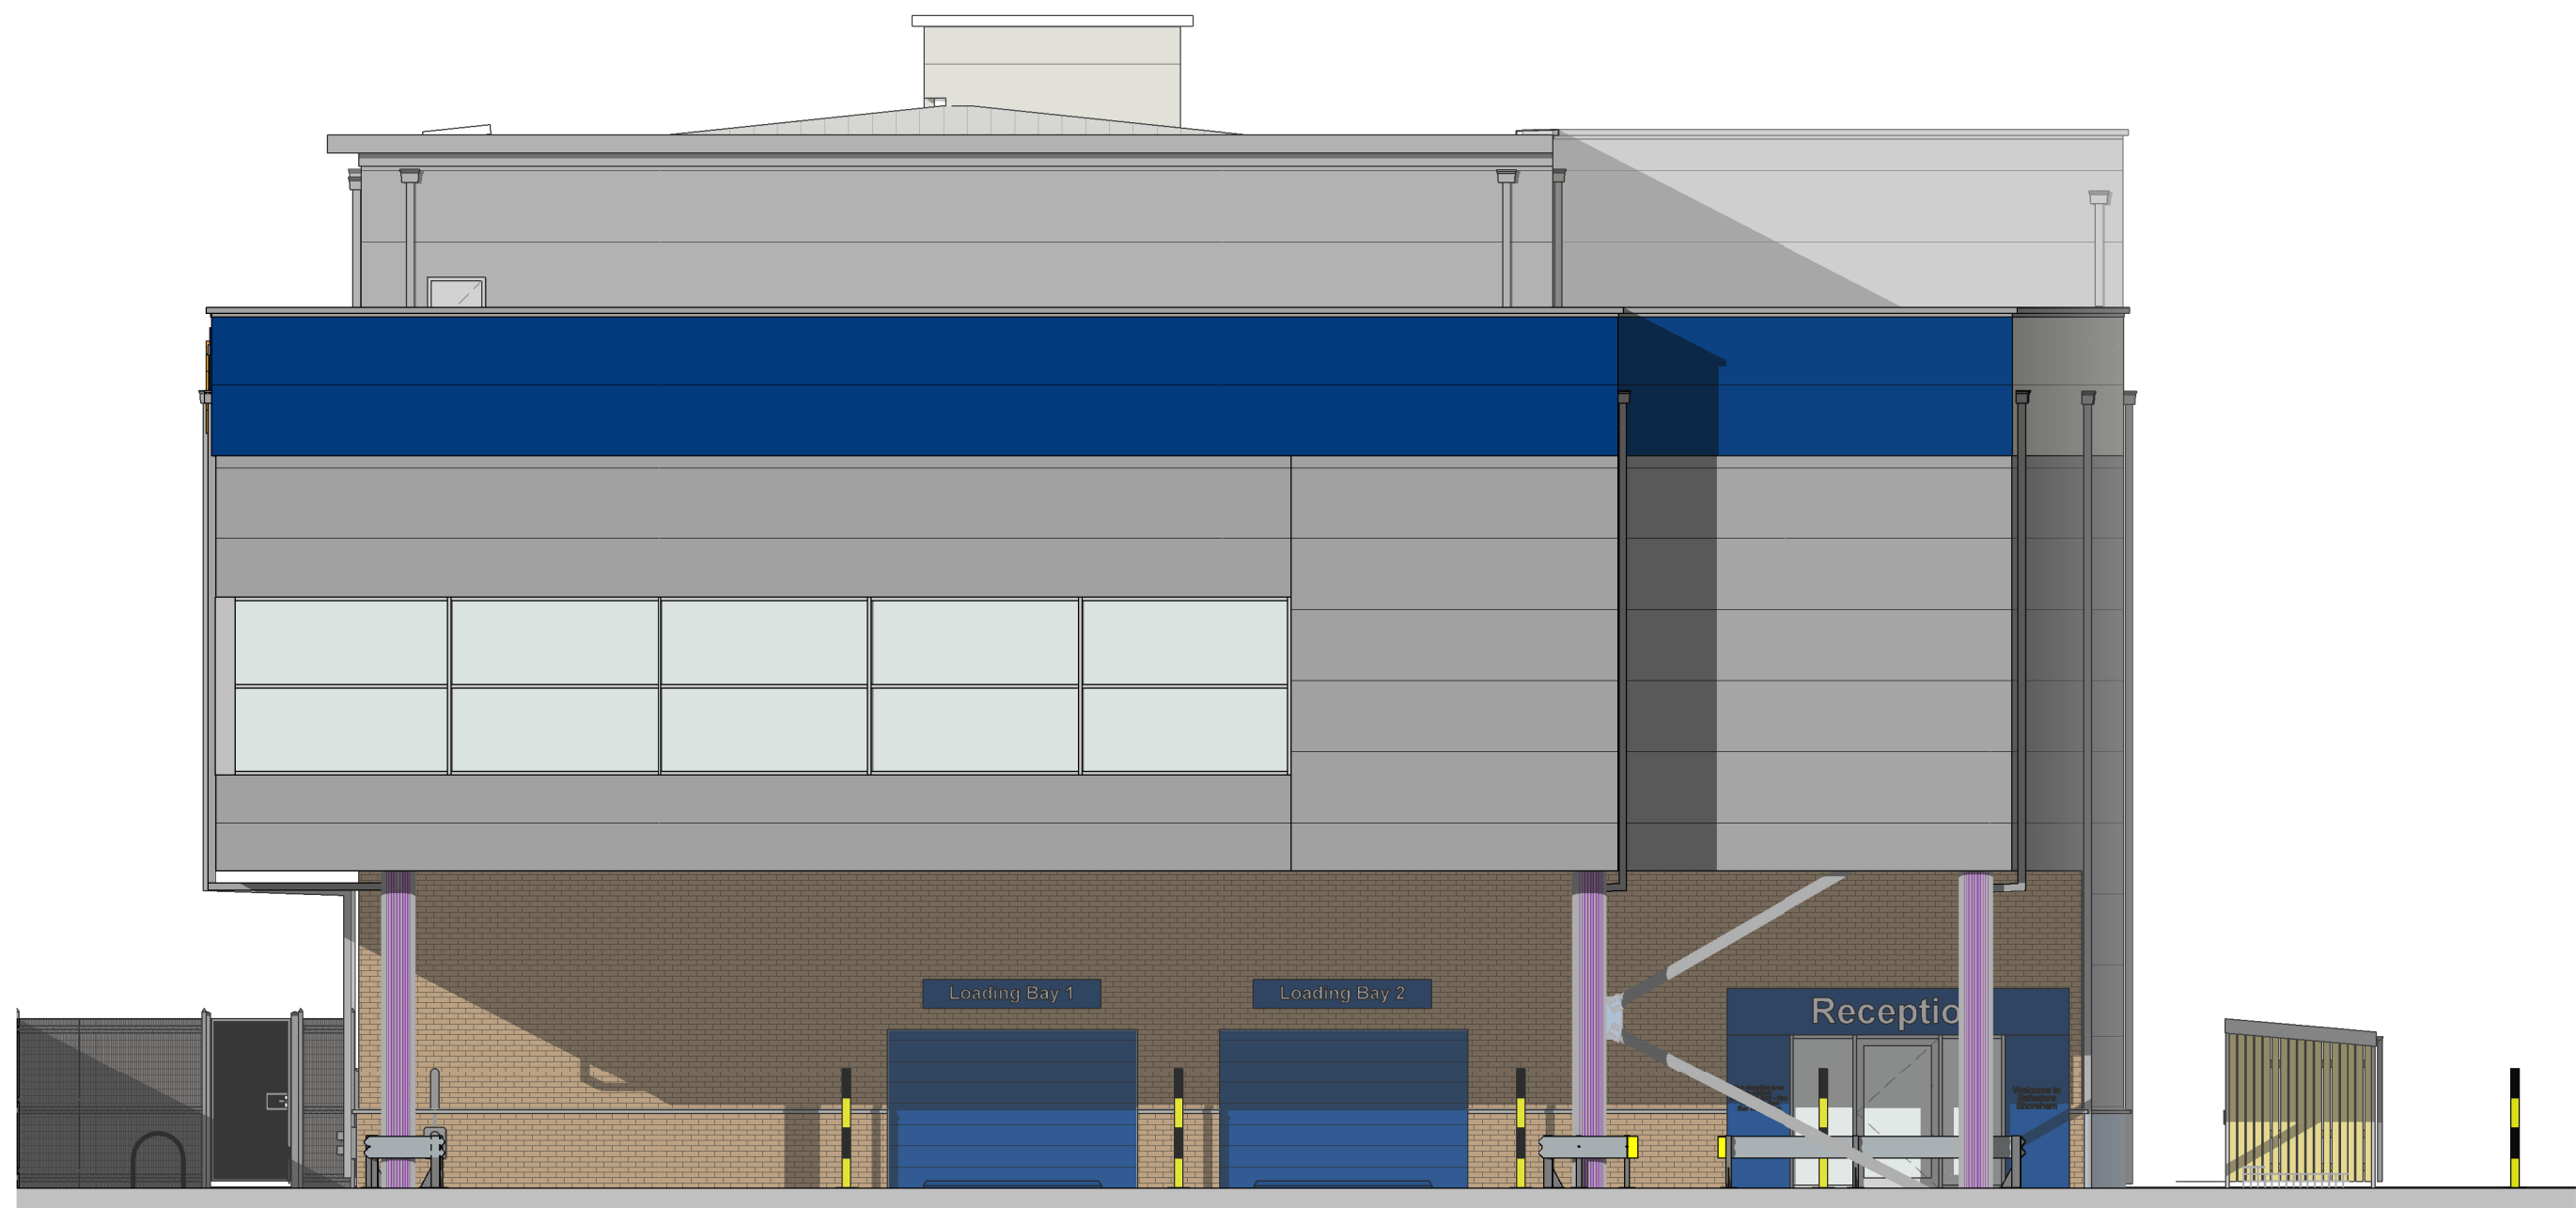

ELEVATION 03- EAST ELEVATION
1 : 100





ELEVATION 04- WEST ELEVATION
1 : 100

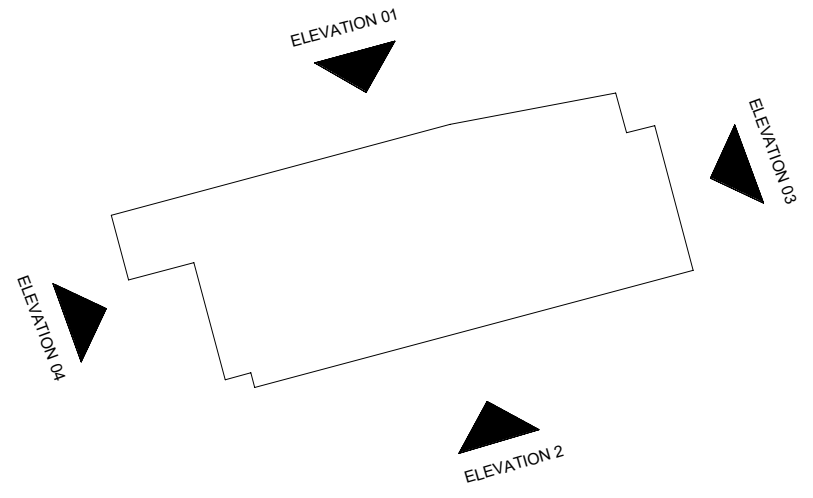

Architects are to be notified of any discrepancies.
Contractors must check all dimensions on site.
This drawing is subject to copyright laws and is to be used on this project only.
The drawing is to be used solely for the information as stated only.
For other information refer to the latest revision of any cross referenced drawings.
To be used in conjunction with relevant design standards/protocols.

This is a colour drawing. In order to ensure any subsequent reproduction is viewed correctly it should be printed in full colour.

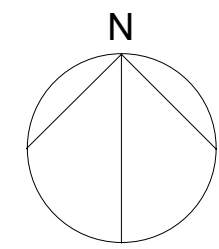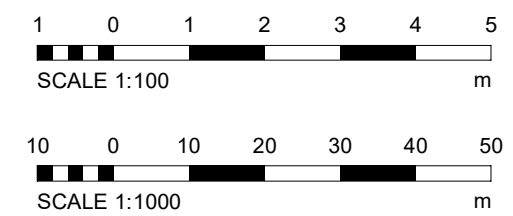

P1 FIRST ISSUE 12.06.20 DC TO

Rev Description Date Dwn Cld

Status

PLANNING

SMR

SMALLEY MARSEY RISPIN

ARCHITECTS

The Exchange Station Parade Harrogate HG1 1TS
01423 707 757 admin@smrarchitects.co.uk

Project

SAFESTORE - SHOREHAM

Client

safestore

Drawing Title

EXISTING BUILDING ELEVATIONS - SIGNAGE

Proj Ref Origin Zone Level Type Role Name Status Rev

7790 - SMR - 00 - ZZ - DR - A - 2002 - S4 - P1

SMR Job Ref Sheet A0 Scale 1 : 100 Drawn DC