



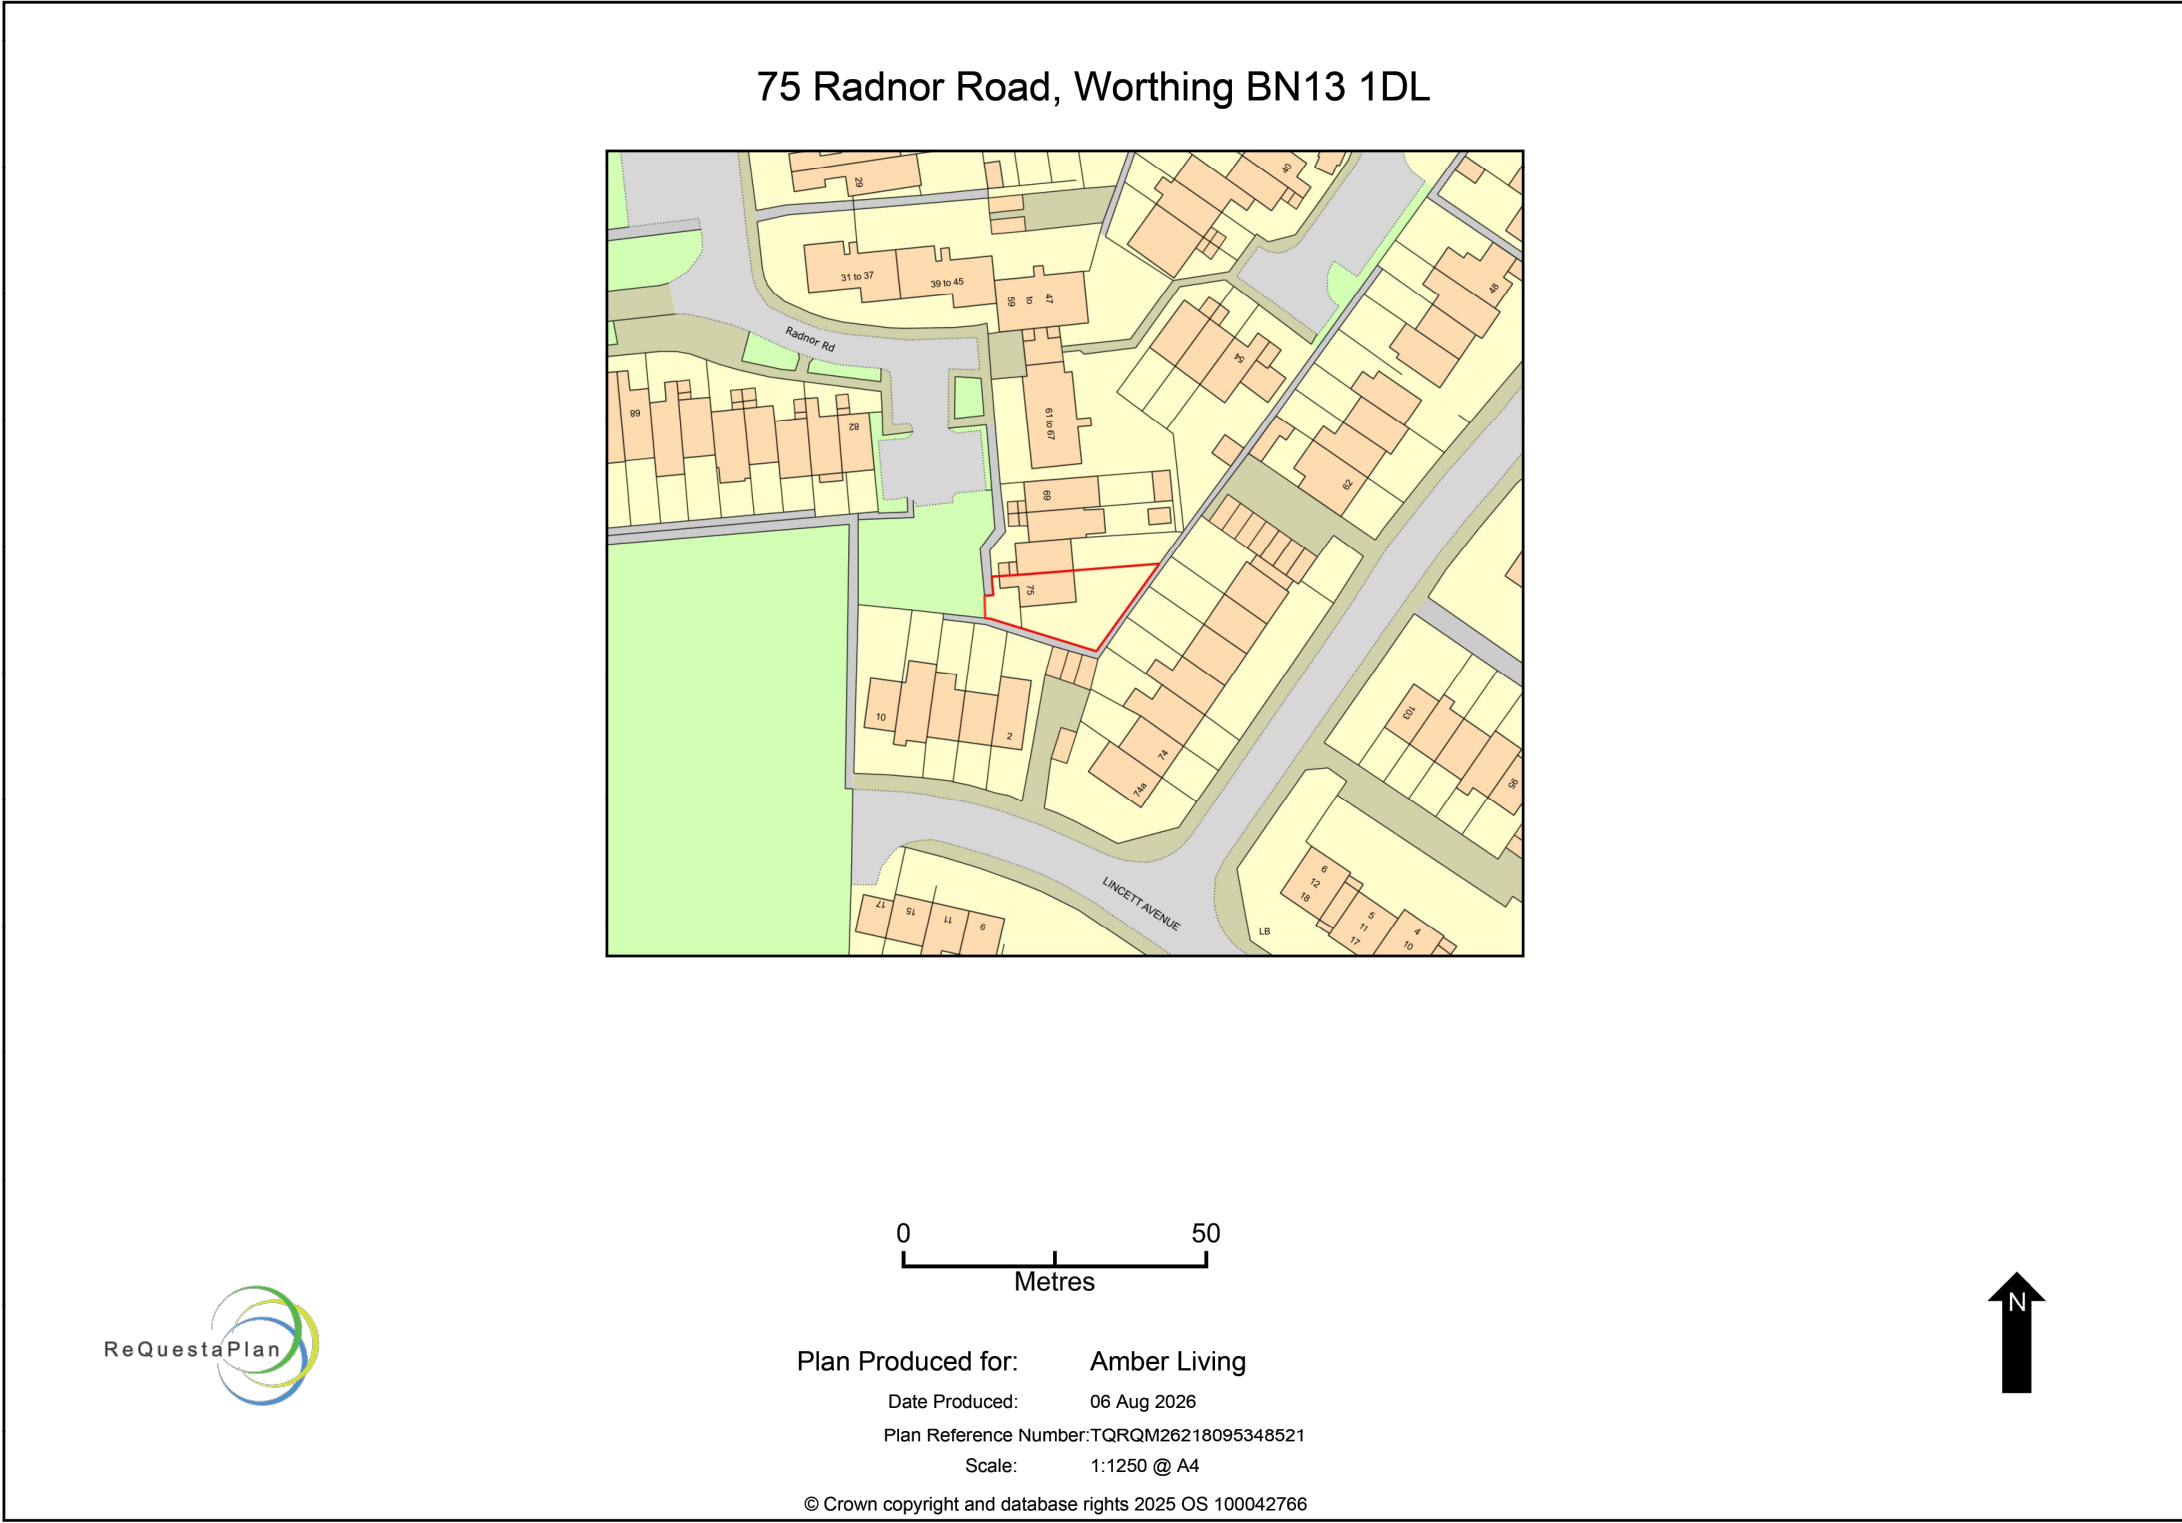

Location Plan 1:1250



Block Plan 1:500

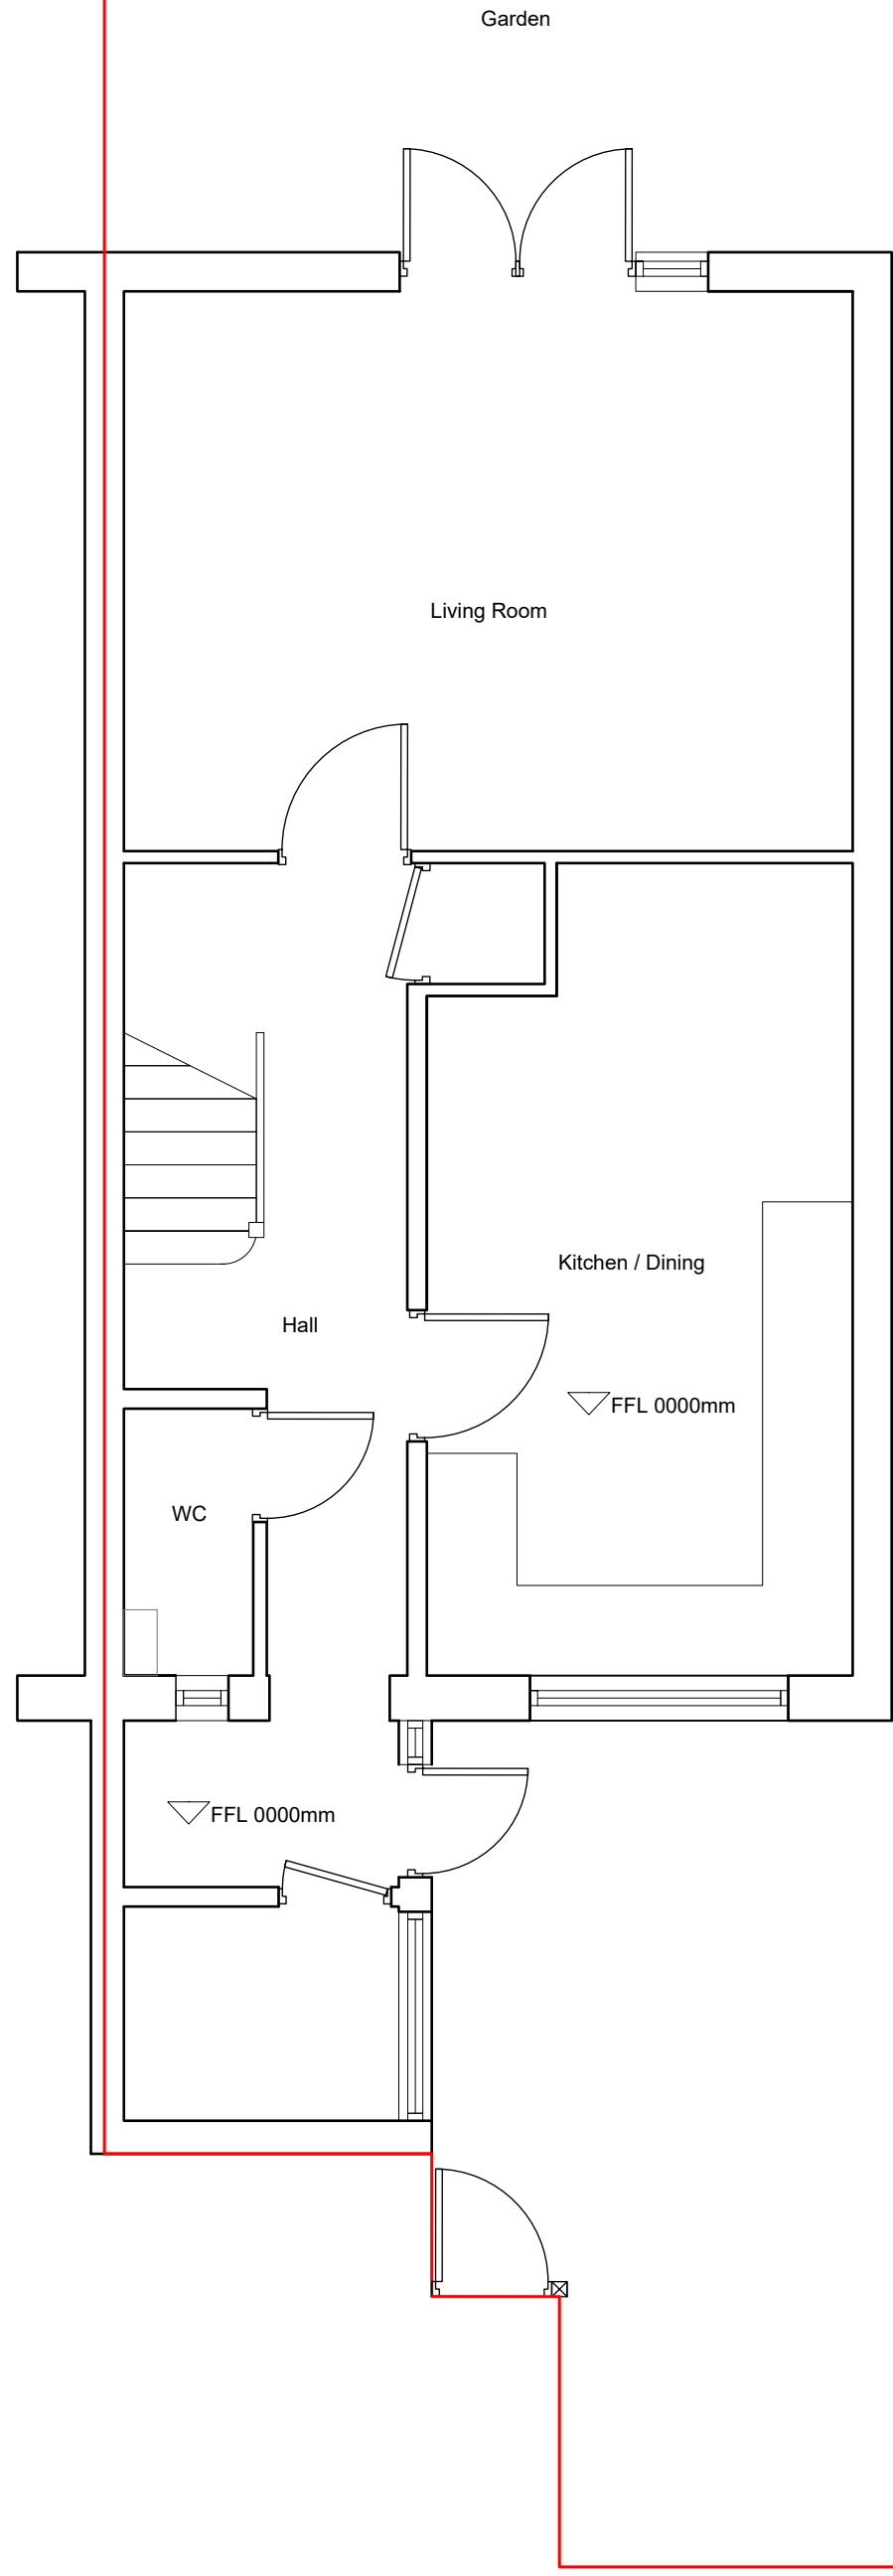


Existing Ground Floor Plan 1:50

NOTES:

1. All dimensions are in mm and must be checked on site.
2. Drawings are to be read in conjunction with accompanying documents.
3. Any errors or inaccuracies should be brought to the attention of Amber Living.

Contact Information
Unit 3, Tungsten Building,
George Street, Portslade,
Brighton, BN41 1RA
Tel: 01273 410836
Email: robert@amberliving.co.uk

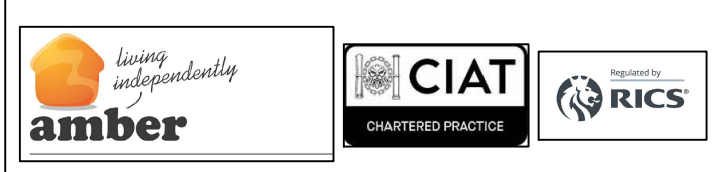

Revision	Description	By	Date
-	-	-	-
A	Annotations added	RJT	01/09/2026

Client Name	Mr R. Chapman
Address	75 Radnor Rd, Worthing BN13 1DL
Drawing Title	Existing Plans
Drawing Reference	PL/RadnorRd75/ 01
Date	05/08/2026
Scale	1:50
Paper	A1
Drawn By	RJT
Revision	A
Direction	