



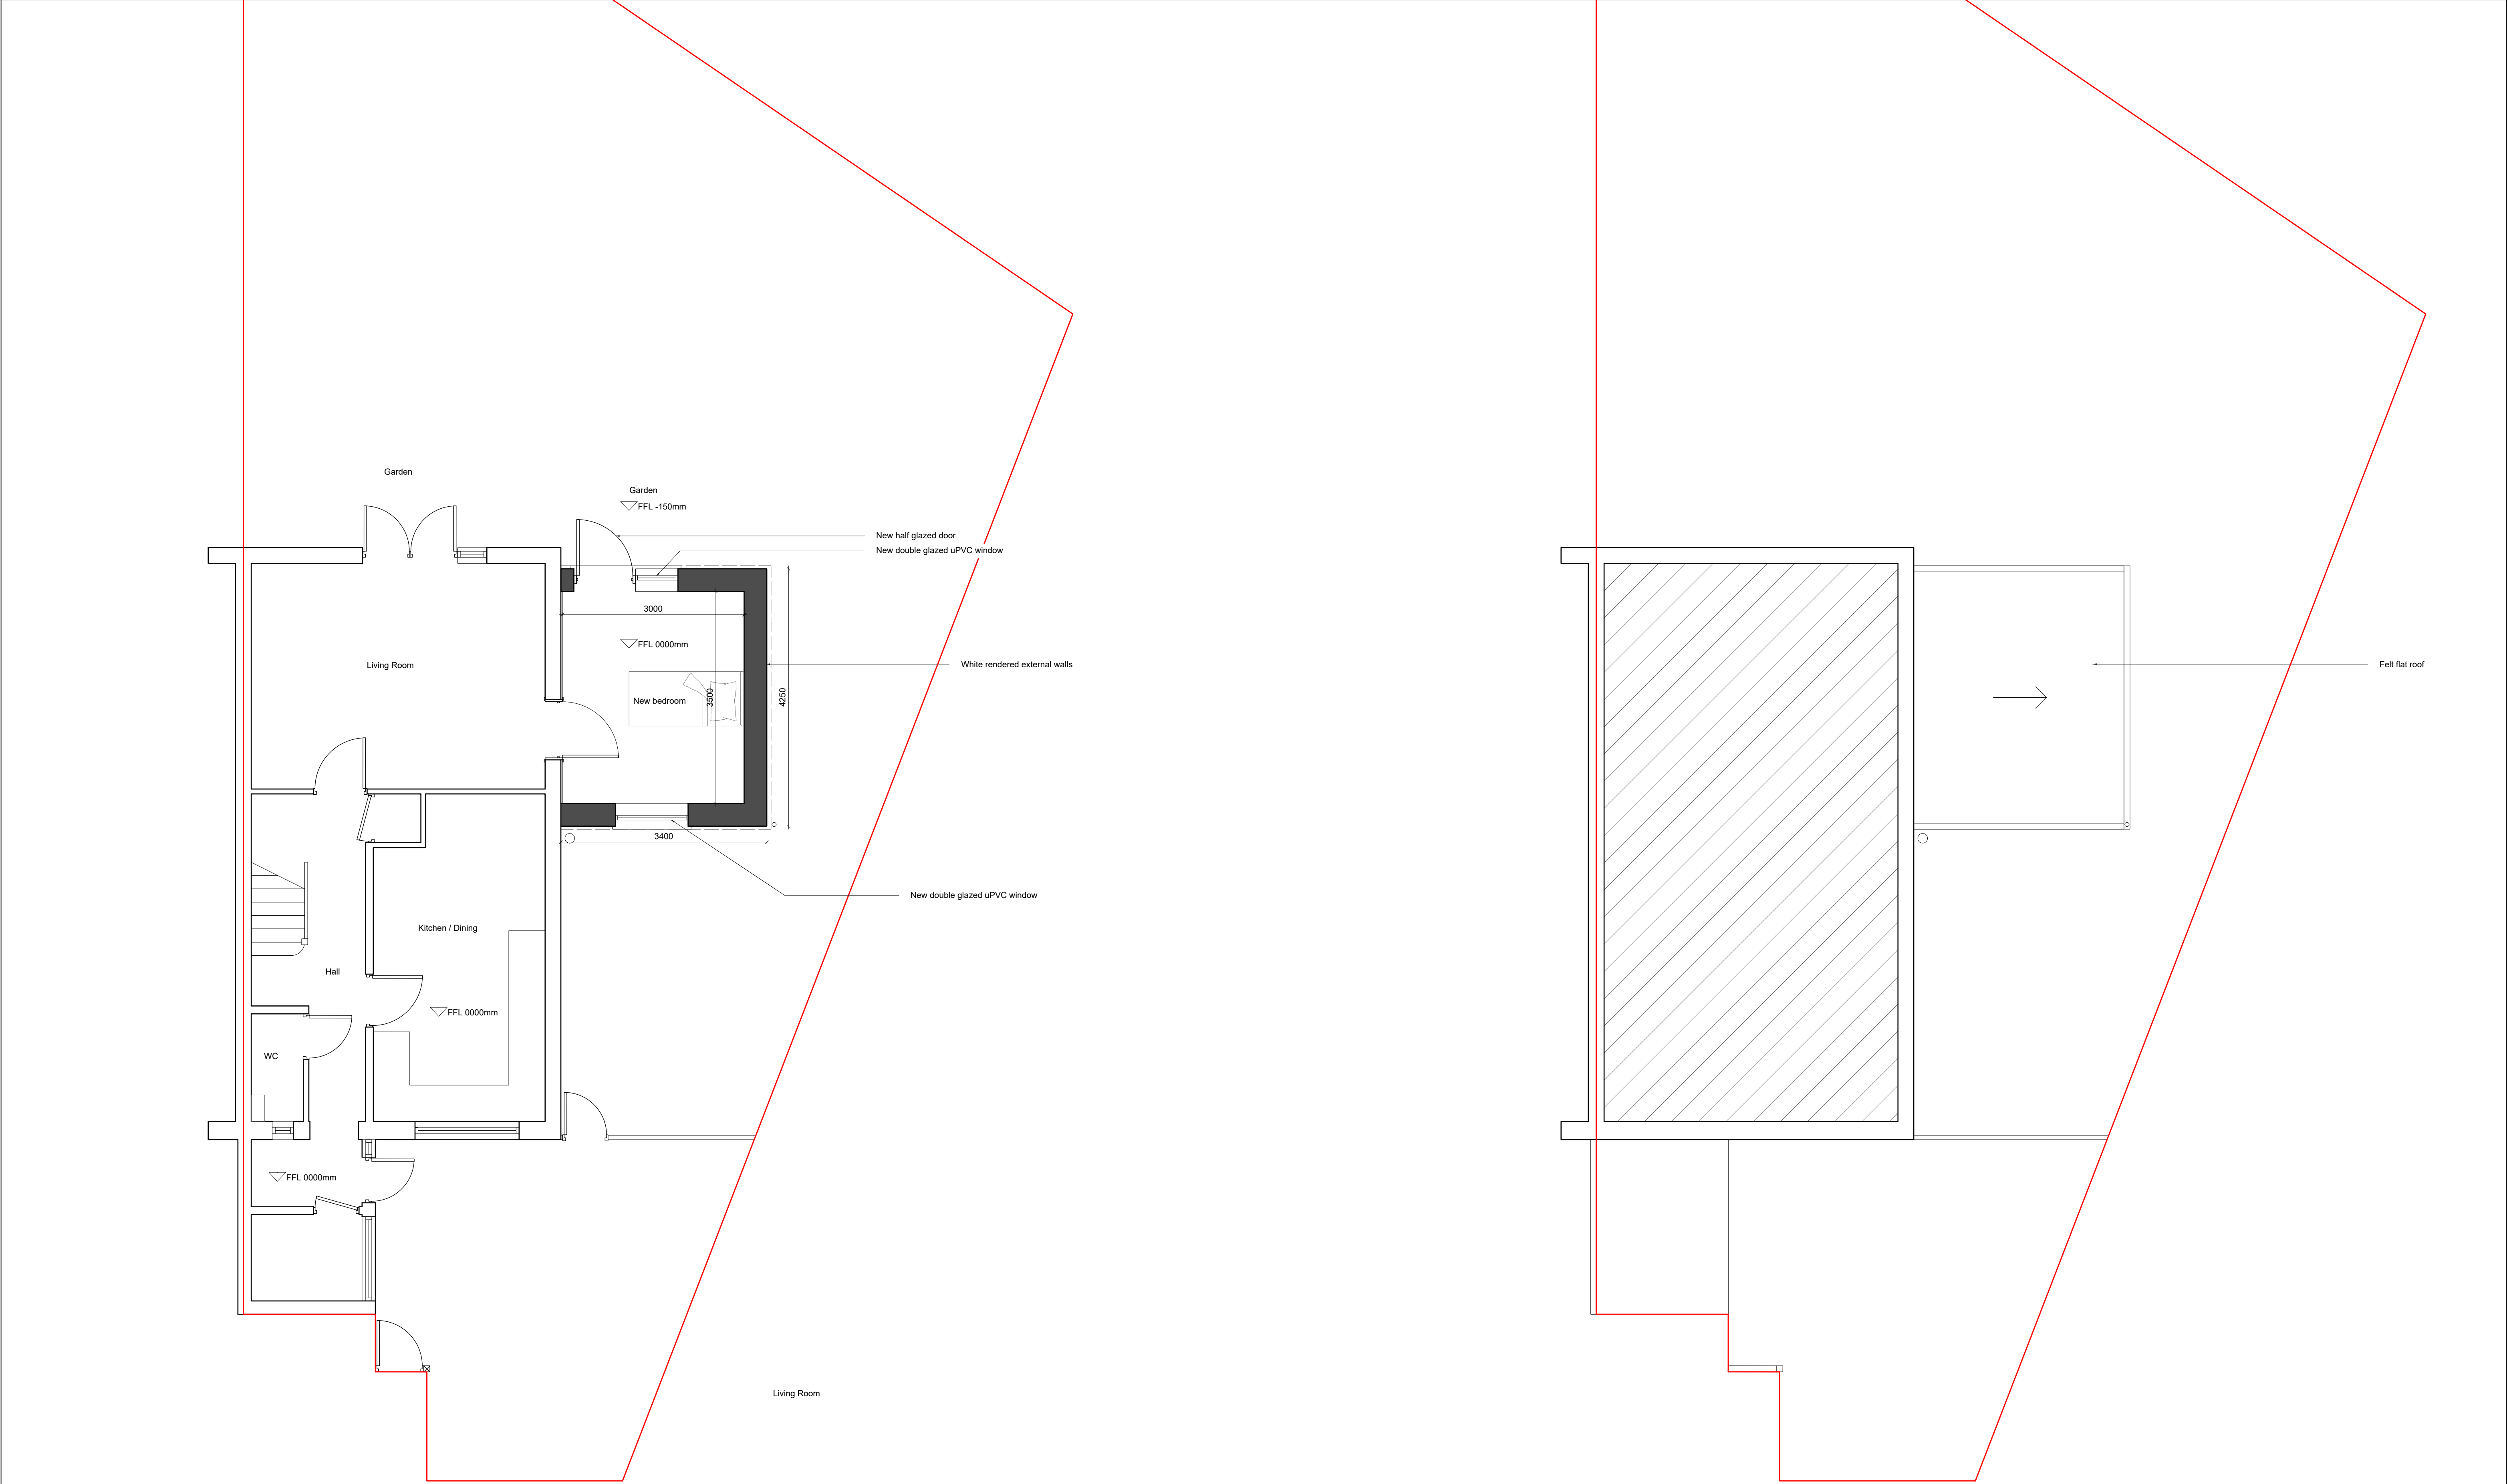

Proposed Ground Floor Plan 1:50

Proposed Roof Plan 1:50

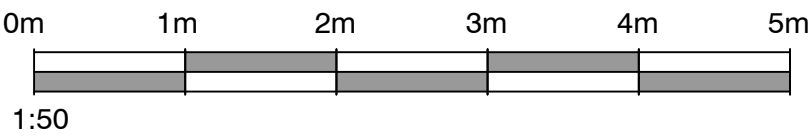

NOTES:

- 1. All dimensions are in mm and must be checked on site.
- 2. Drawings are to be read in conjunction with accompanying documents.
- 3. Any errors or inaccuracies should be brought to the attention of Amber Living.

Contact Information
Unit 3, Tungsten Building,
George Street, Portslade,
Brighton, BN41 1RA

Tel: 01273 410836
Email: robert@amberliving.co.uk



Revision	Description	By	Date
-	-	-	-
A	Annotations added	RJT	01/09/2026

Client Name		Mr R. Chapman	
Address		75 Radnor Rd, Worthing BN13 1DL	
Drawing Title		Proposed Plans	
Drawing Reference	Date		
PL/RadnorRd75/ 03	05/08/2026		
Scale	Paper	Drawn By	Revision
1:50	A1	RJT	A