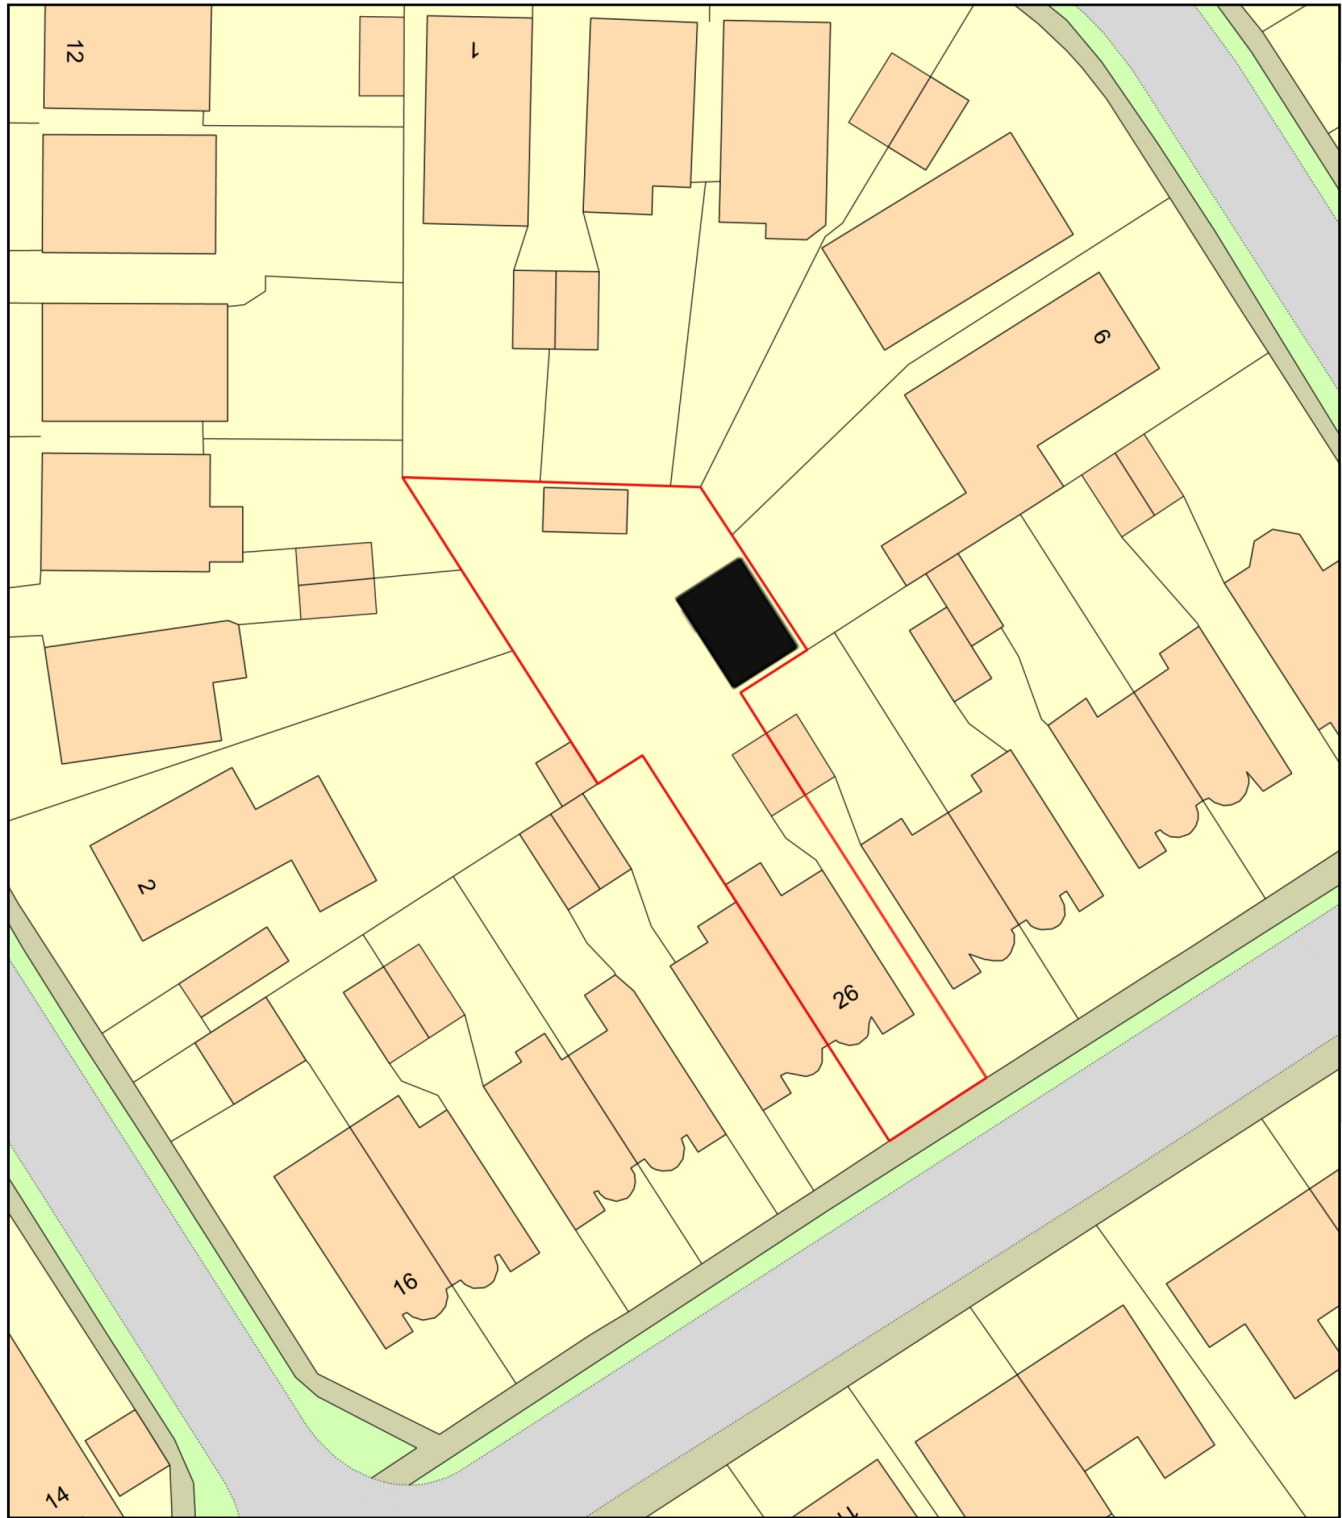


|                                                               |                                       |                       |                      |                                    |                                 |   |   |
|---------------------------------------------------------------|---------------------------------------|-----------------------|----------------------|------------------------------------|---------------------------------|---|---|
| <b>DRAWING TITLE</b><br><br>Mobile home<br>Proposed site plan | 26 Mile Oak Road, Southwick, BN42 4QE |                       |                      |                                    |                                 | The copyright of these drawings are owned by<br><b>VIZARCHi Architecture &amp; Visualization LTD.</b><br>Drawings must not be reproduced, copied or<br>dealt with in any manner which infringes the<br>exclusive rights without prior written consent. | <b>VIZARCHi</b> ARCHITECTURE & VISUALIZATION<br><br>22 First Avenue, <b>BN9 9HT</b><br>Newhaven   <b>United Kingdom</b><br>alperen@vizarchi.co.uk<br>07495 734425 |
|                                                               | <b>DATE</b><br>02/09/2026             | <b>SCALE</b><br>1:500 | <b>PAGE NO</b><br>06 | <b>STATUS</b><br>Planning Drawings | <b>CLIENT</b><br>Mrs. K Merrick |   |   |