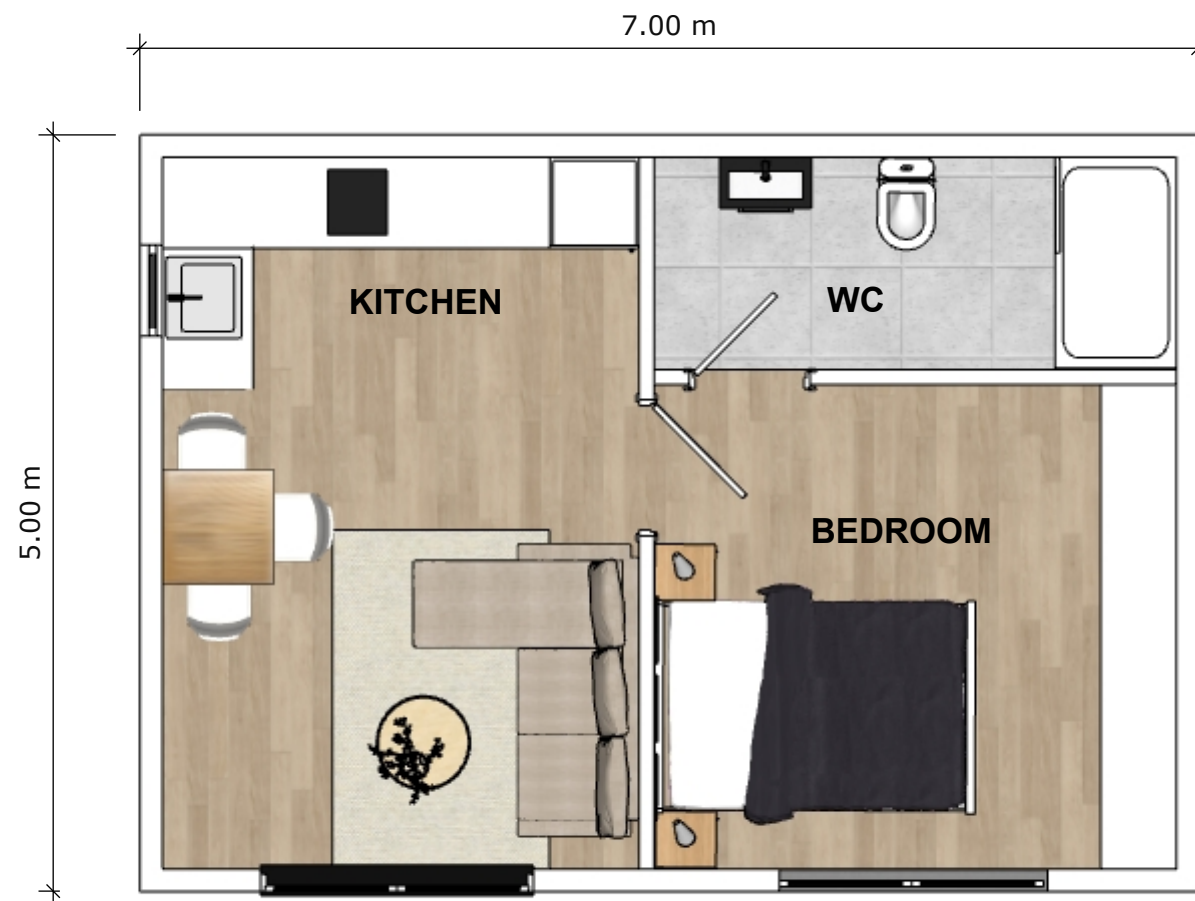


DRAWING TITLE Mobile home Floor Plan	26 Mile Oak Road, Southwick, BN42 4QE					The copyright of these drawings are owned by VIZARCHi Architecture & Visualization LTD. Drawings must not be reproduced, copied or dealt with in any manner which infringes the exclusive rights without prior written consent.	VIZARCHi ARCHITECTURE & VISUALIZATION	
	DATE 02/09/2026	SCALE 1:50	PAGE NO 03	STATUS Planning Drawings	CLIENT Mrs. K Merrick		22 First Avenue, BN9 9HT Newhaven United Kingdom alperen@vizarchi.co.uk 07495 734425	