


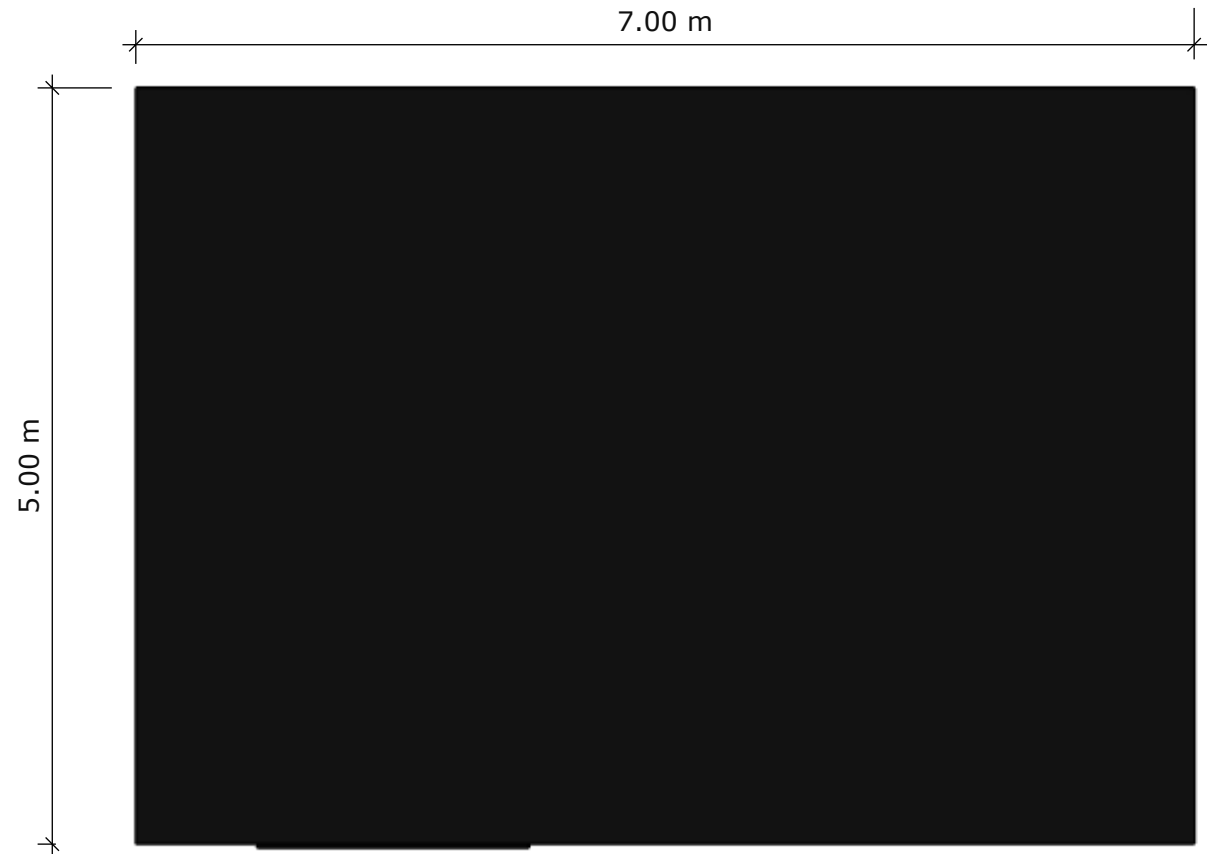

DRAWING TITLE	26 Mile Oak Road, Southwick, BN42 4QE					The copyright of these drawings are owned by VIZARCHi Architecture & Visualization LTD. Drawings must not be reproduced, copied or dealt with in any manner which infringes the exclusive rights without prior written consent.	VIZARCHi ARCHITECTURE & VISUALIZATION
	Mobile home Roof Plan	DATE 02/09/2026	SCALE 1:50	PAGE NO 04	STATUS Planning Drawings	CLIENT Mrs. K Merrick	