
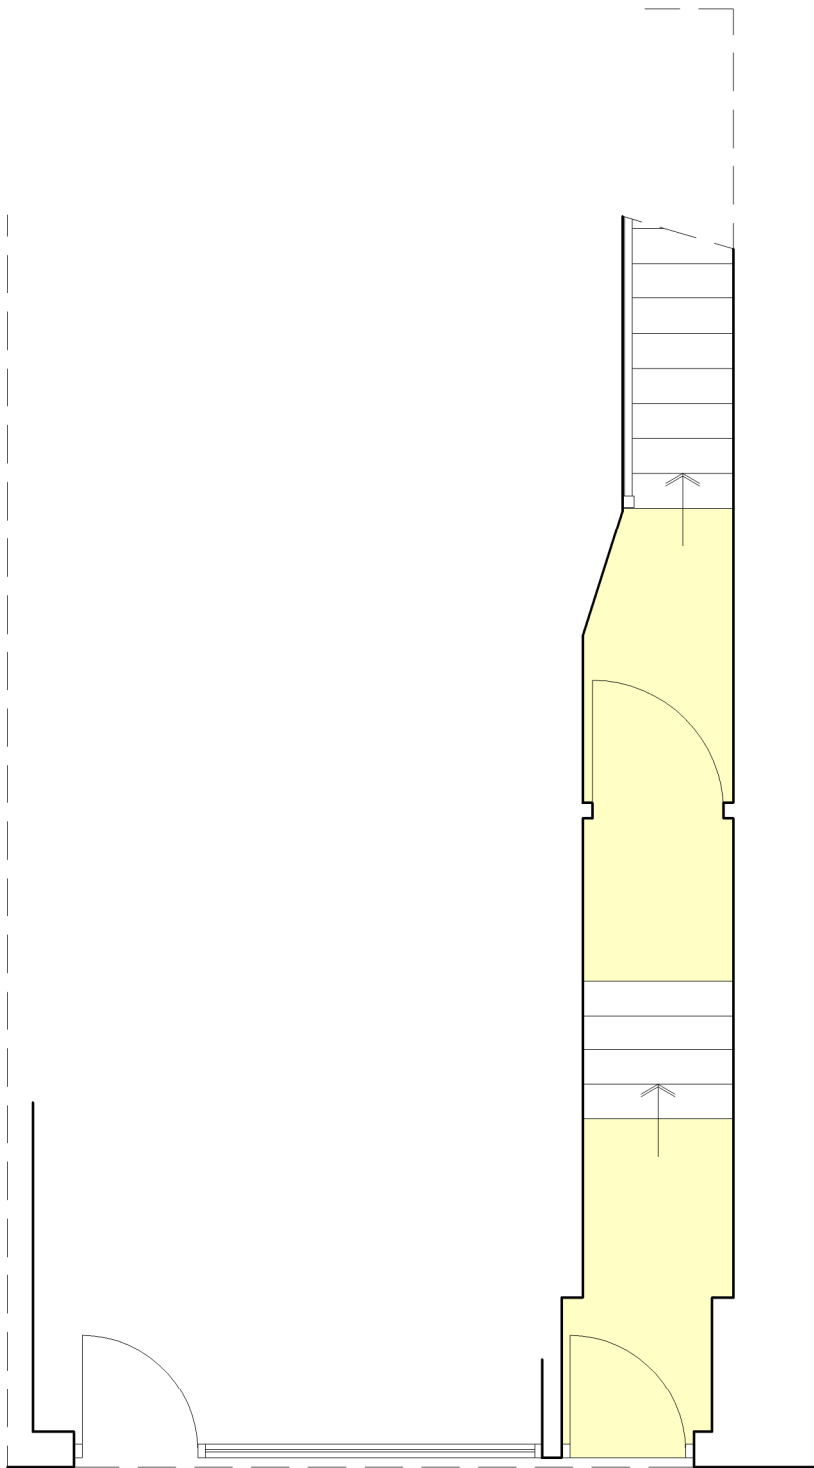


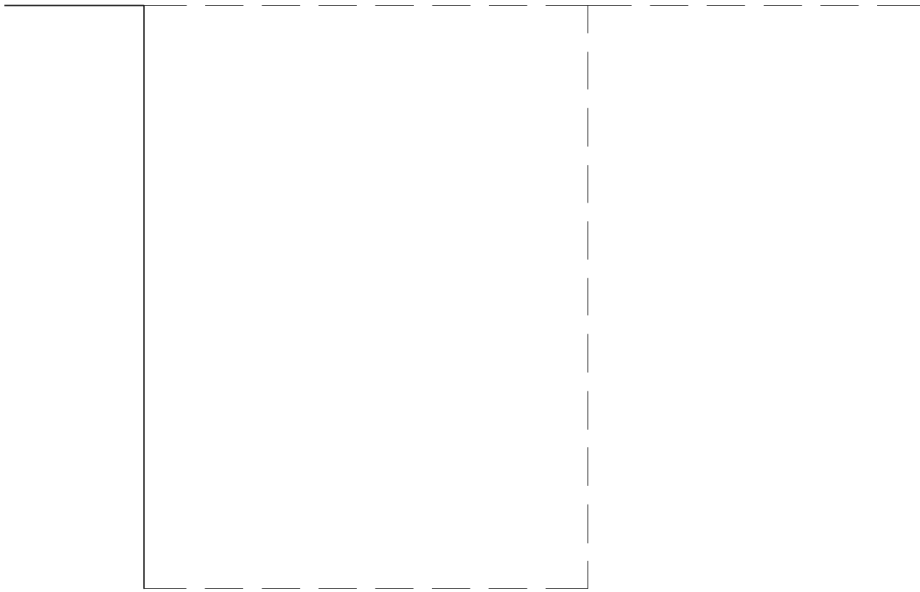

Full planning & Listed building

10.09.26 A Drawing annotated as Pre-Existing

rev. date
These drawings should be approved by the Local Authority. No dimensions to be scaled from this drawing. All dimensions to be checked on site. Refer to Structural Engineer's drawings, details and calcs. This drawing is copyright & should not be reproduced without the permission of the MOONCIE STUDIO.

client
Mr & Mrs Hossack

project
7A Bath Place
Worthing

drawing
Pre-Existing Ground Floor Plan

scale 1:50@A3 date 07.07.26

MOONCIE STUDIO
Architectural design services

M 343 /02 rev. A

Pre-Existing Ground Floor Plan Scale 1:50 @A3

