



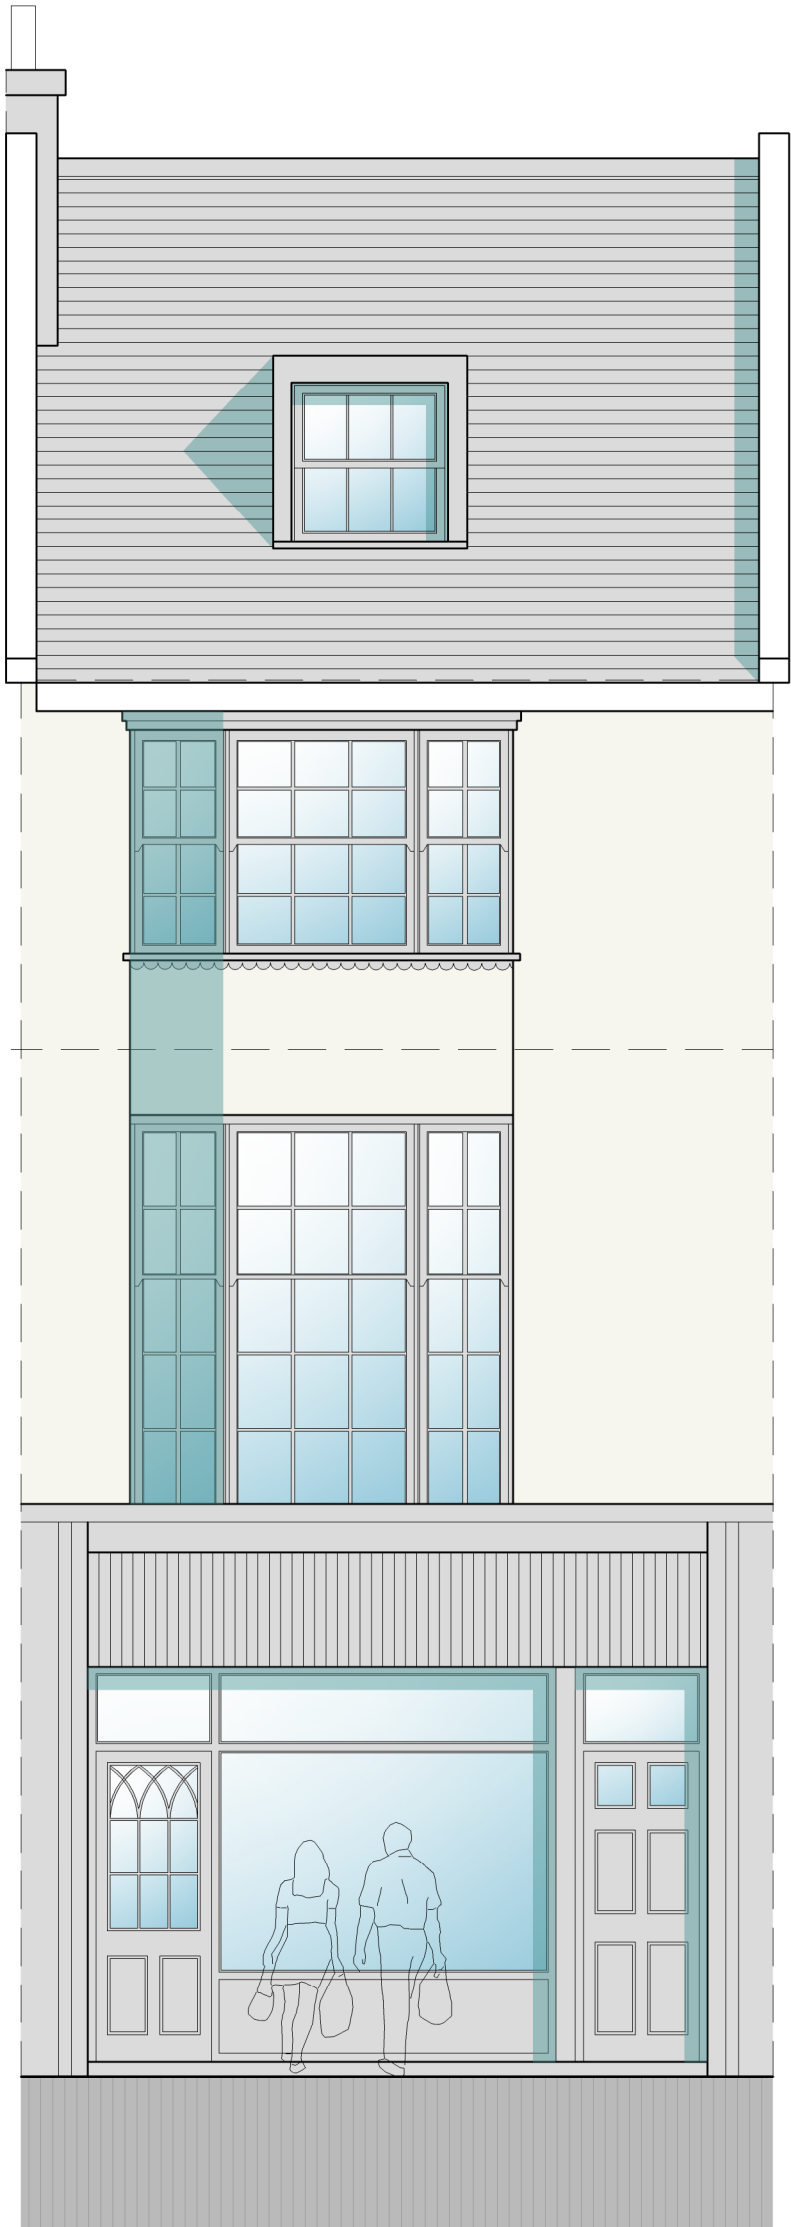

Pre-Existing Front / West Elevation Scale 1:50 @A3

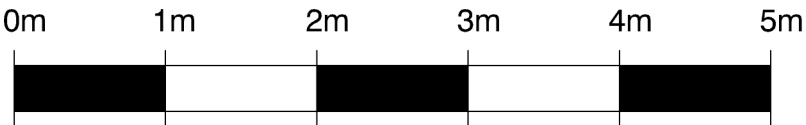

Full planning & Listed building

10.09.26 A Drawing annotated as
Pre-Existing

rev. date

These drawings should be approved by the Local Authority. No dimensions to be scaled from this drawing. All dimensions to be checked on site. Refer to Structural Engineer's drawings, details and calcs. This drawing is copyright & should not be reproduced without the permission of the MOONCIE STUDIO.

client	Mr & Mrs Hossack	
project	7A Bath Place Worthing	
drawing	Pre-Existing Front Elevation	
scale	1:50@A3	date 07.07.26

MOONCIE STUDIO
Architectural design services

M 343 /06 rev. A