




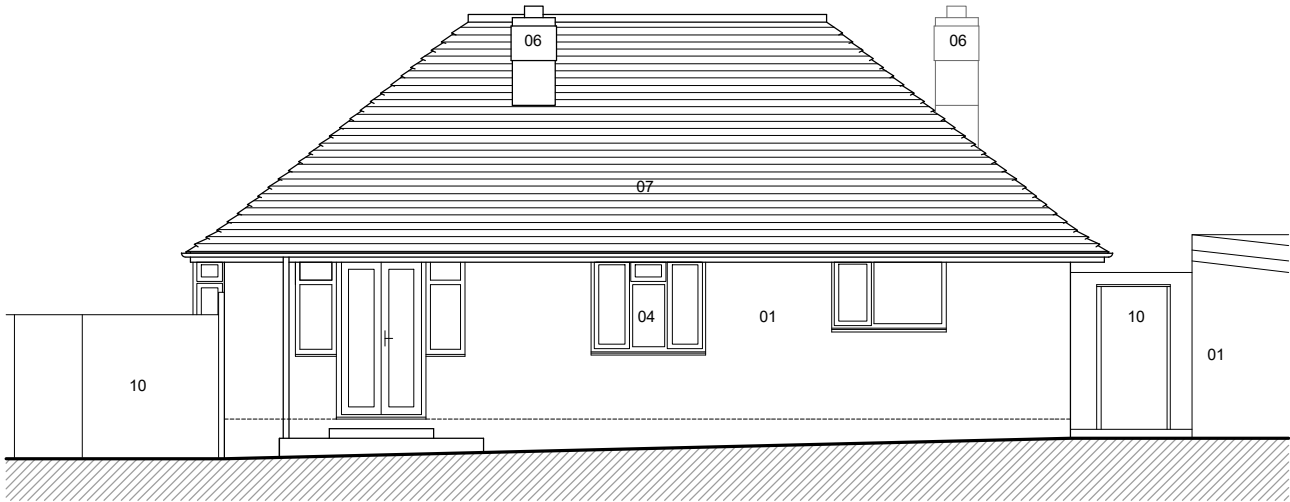

Existing South Elevation
Scale1:100 @ A3

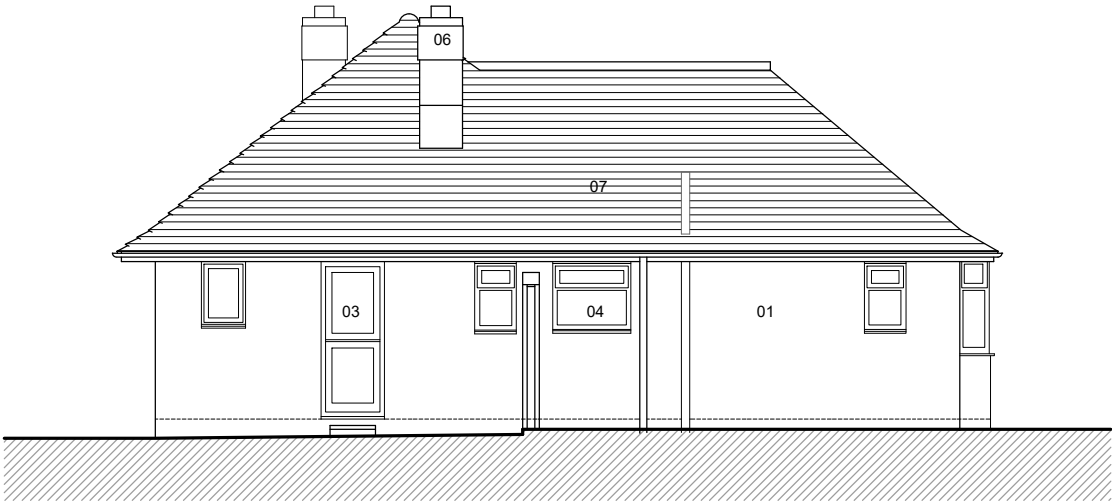

Existing East Elevation
Scale1:100 @ A3

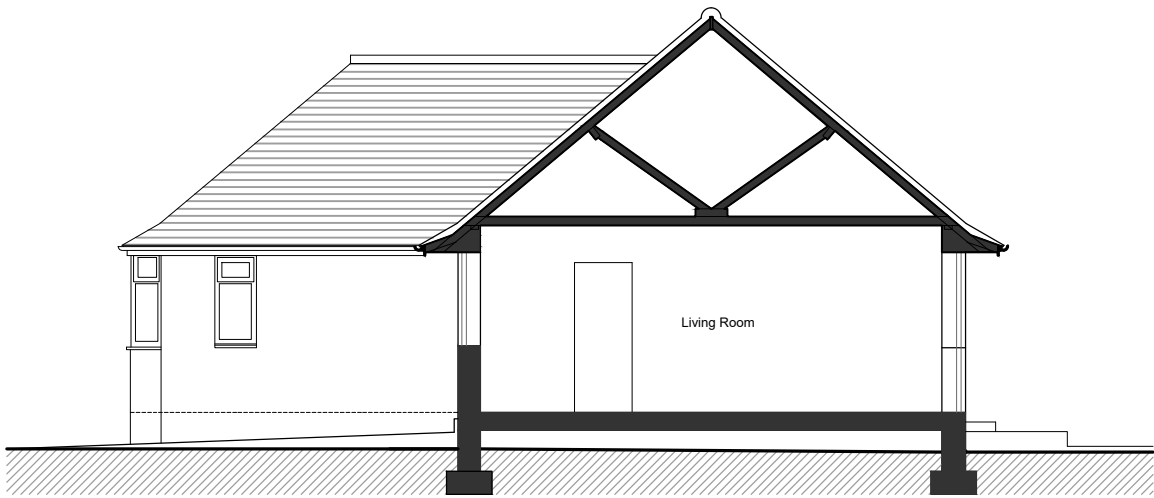

Existing GA Section
Scale1:100 @ A3

0 1m 3m 5m
1:100

Thoughtfully Designed Objects, Spaces & Places
HOLLAND_WORKS

Hollandworks.co.uk

General Notes: 1. Do not scale drawings. Dimensions govern. 2. All dimensions are in millimeters unless noted otherwise.
3. All dimensions shall be verified on site before proceeding with the work. 4. Designer HW. shall be notified in writing of any discrepancies.

Material Legend

01	Existing Facing Brickwork	09	Existing RWP/SVP
02	Existing hard Landscaping	10	Existing timber fence/trellis
03	Existing composite glazed door	11	Existing timber shutter
04	Existing uPVC window	12	Existing metal garage door
05	Existing timber-framed sash window		
06	Existing chimney		
07	Existing plain grey roof tiles		
08	Existing grey asphalt flat roof		

Key

REV	DATE	DESCRIPTION	Project	2 Central Avenue, Worthing	
			Drawing Title	Existing South & East Elevations & GA Section	
			Scale/Format	1.100 / A3	First Issue 02. 11. 2025
			Drawing No.	25.05_005 REV -	Status EXISTING