



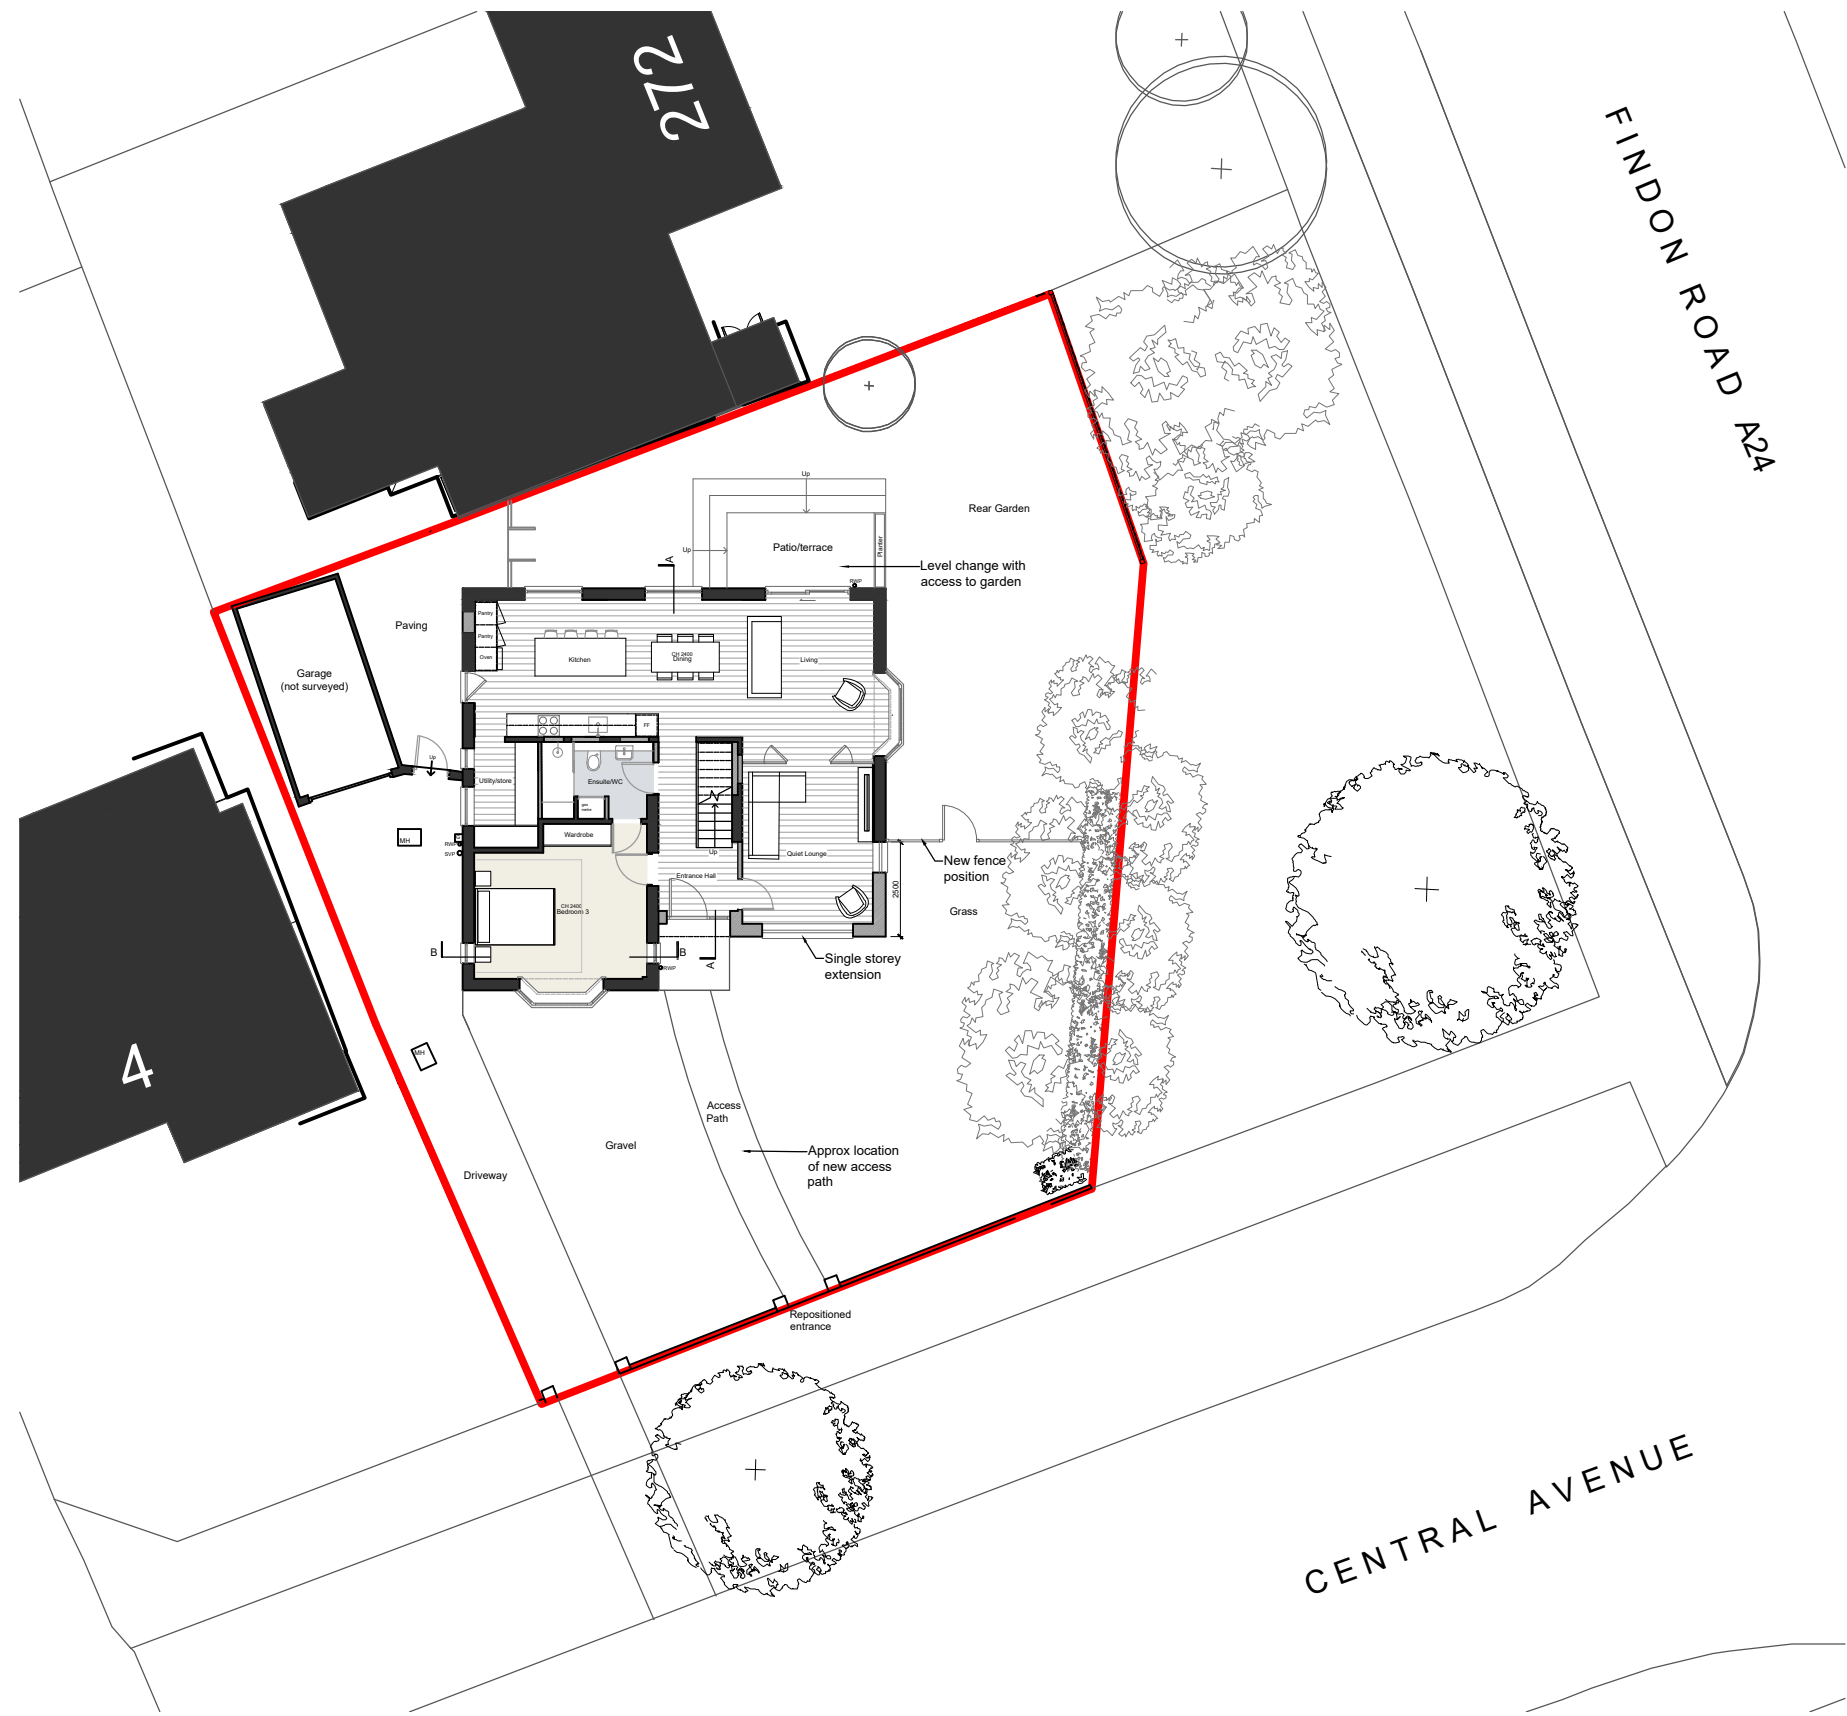

Proposed Site Plan
Scale 1:200 @ A3

 

Material Legend

Key

- Existing walls
- Existing elements being demolished
- New construction

REV DATE DESCRIPTION

Project 2 Central Avenue, Worthing

Drawing Title Proposed Site Plan

Scale/Format 1.200 / A3

Drawing No. 005_25_20 REV



First Issue
26. 06. 2026

Status
PLANNING