

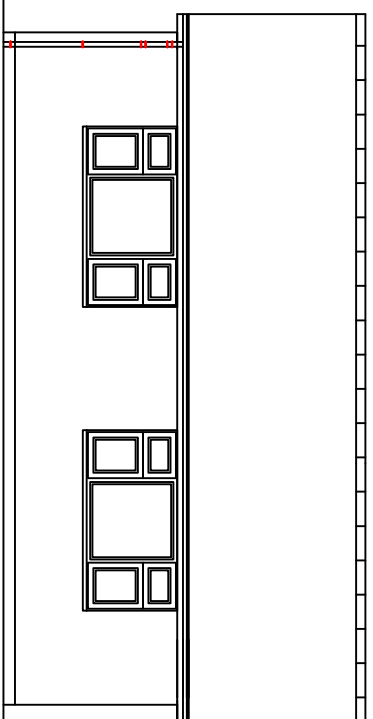
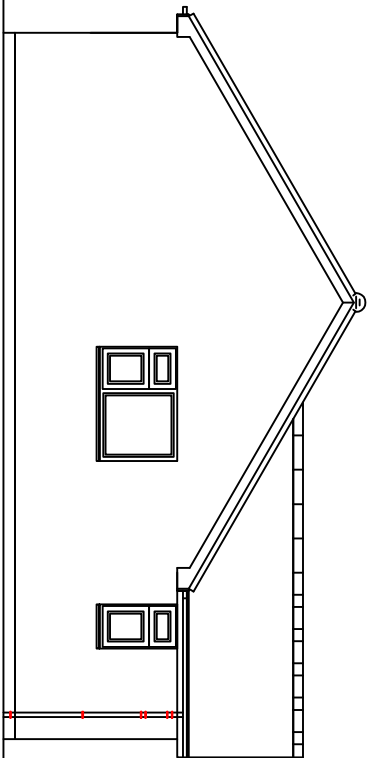
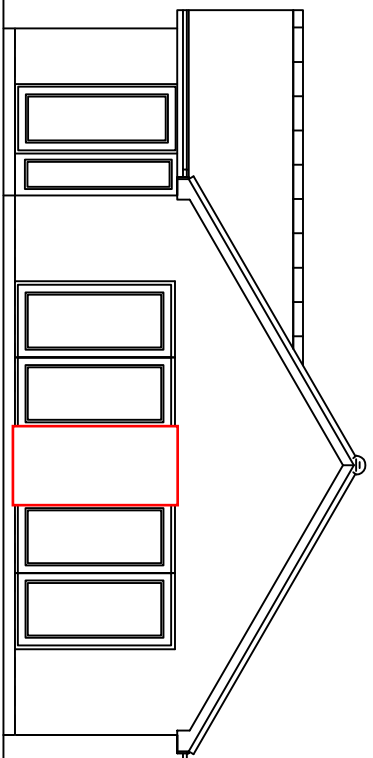


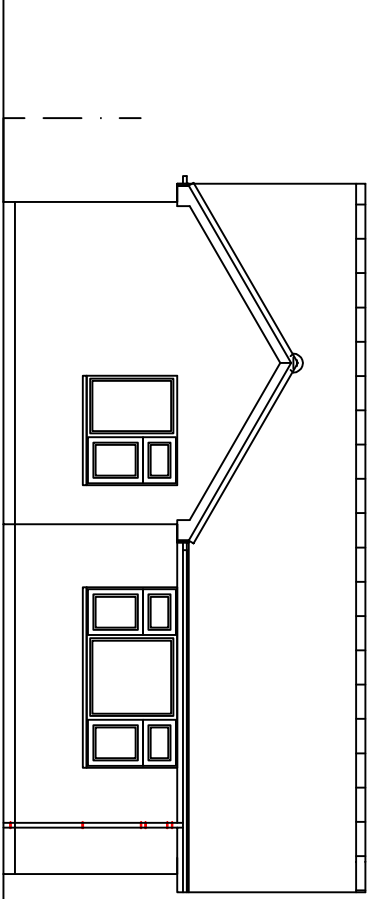

DO NOT SCALE FROM THIS DRAWING EXCEPT FOR PLANNING PURPOSES. ALL DIMENSIONS ARE GIVEN IN METERS. DIMENSIONS TO DISCREPANCY WITH OTHER DRAWINGS TO BE READ IN CONJUNCTION WITH ALL OTHER DRAWINGS & SPECIFICATIONS. ANY DISCREPANCIES MUST BE BROUGHT TO THE ATTENTION OF THE ARCHITECT IMMEDIATELY. THE CONTRACTOR MUST VERIFY ALL DIMENSIONS BY SITE MEASUREMENT BEFORE ORDERING MATERIALS OR SUBSTITUTING MATERIALS & PRODUCTS TO THOSE NAMED WILL BE ACCEPTABLE IF PROVEN TO BE OF EQUAL OR HIGHER PERFORMANCE AND NOT IN CONFLICT WITH OTHER ELEMENTS.



South facing (front) Elevation

 


East facing (side) Elevation

West facing (side) Elevation



North facing (rear) Elevation

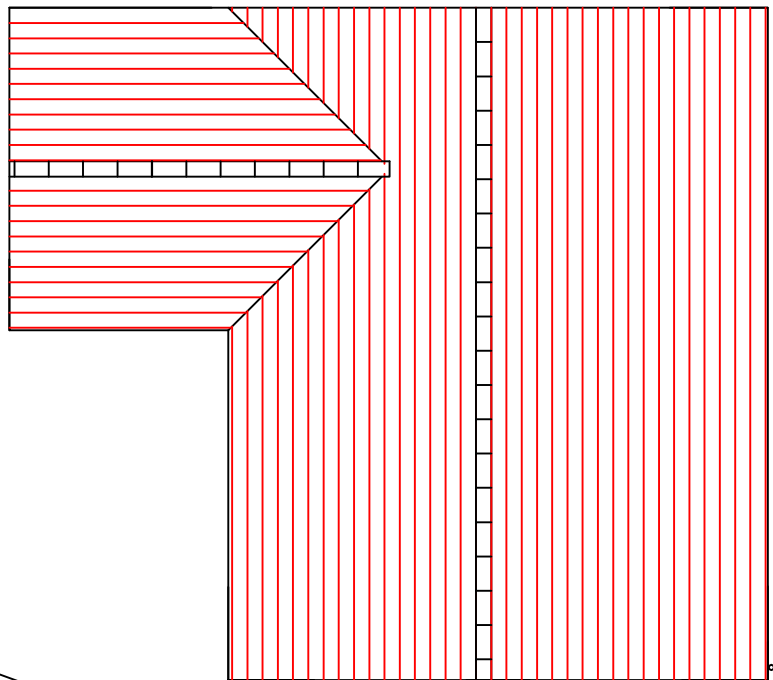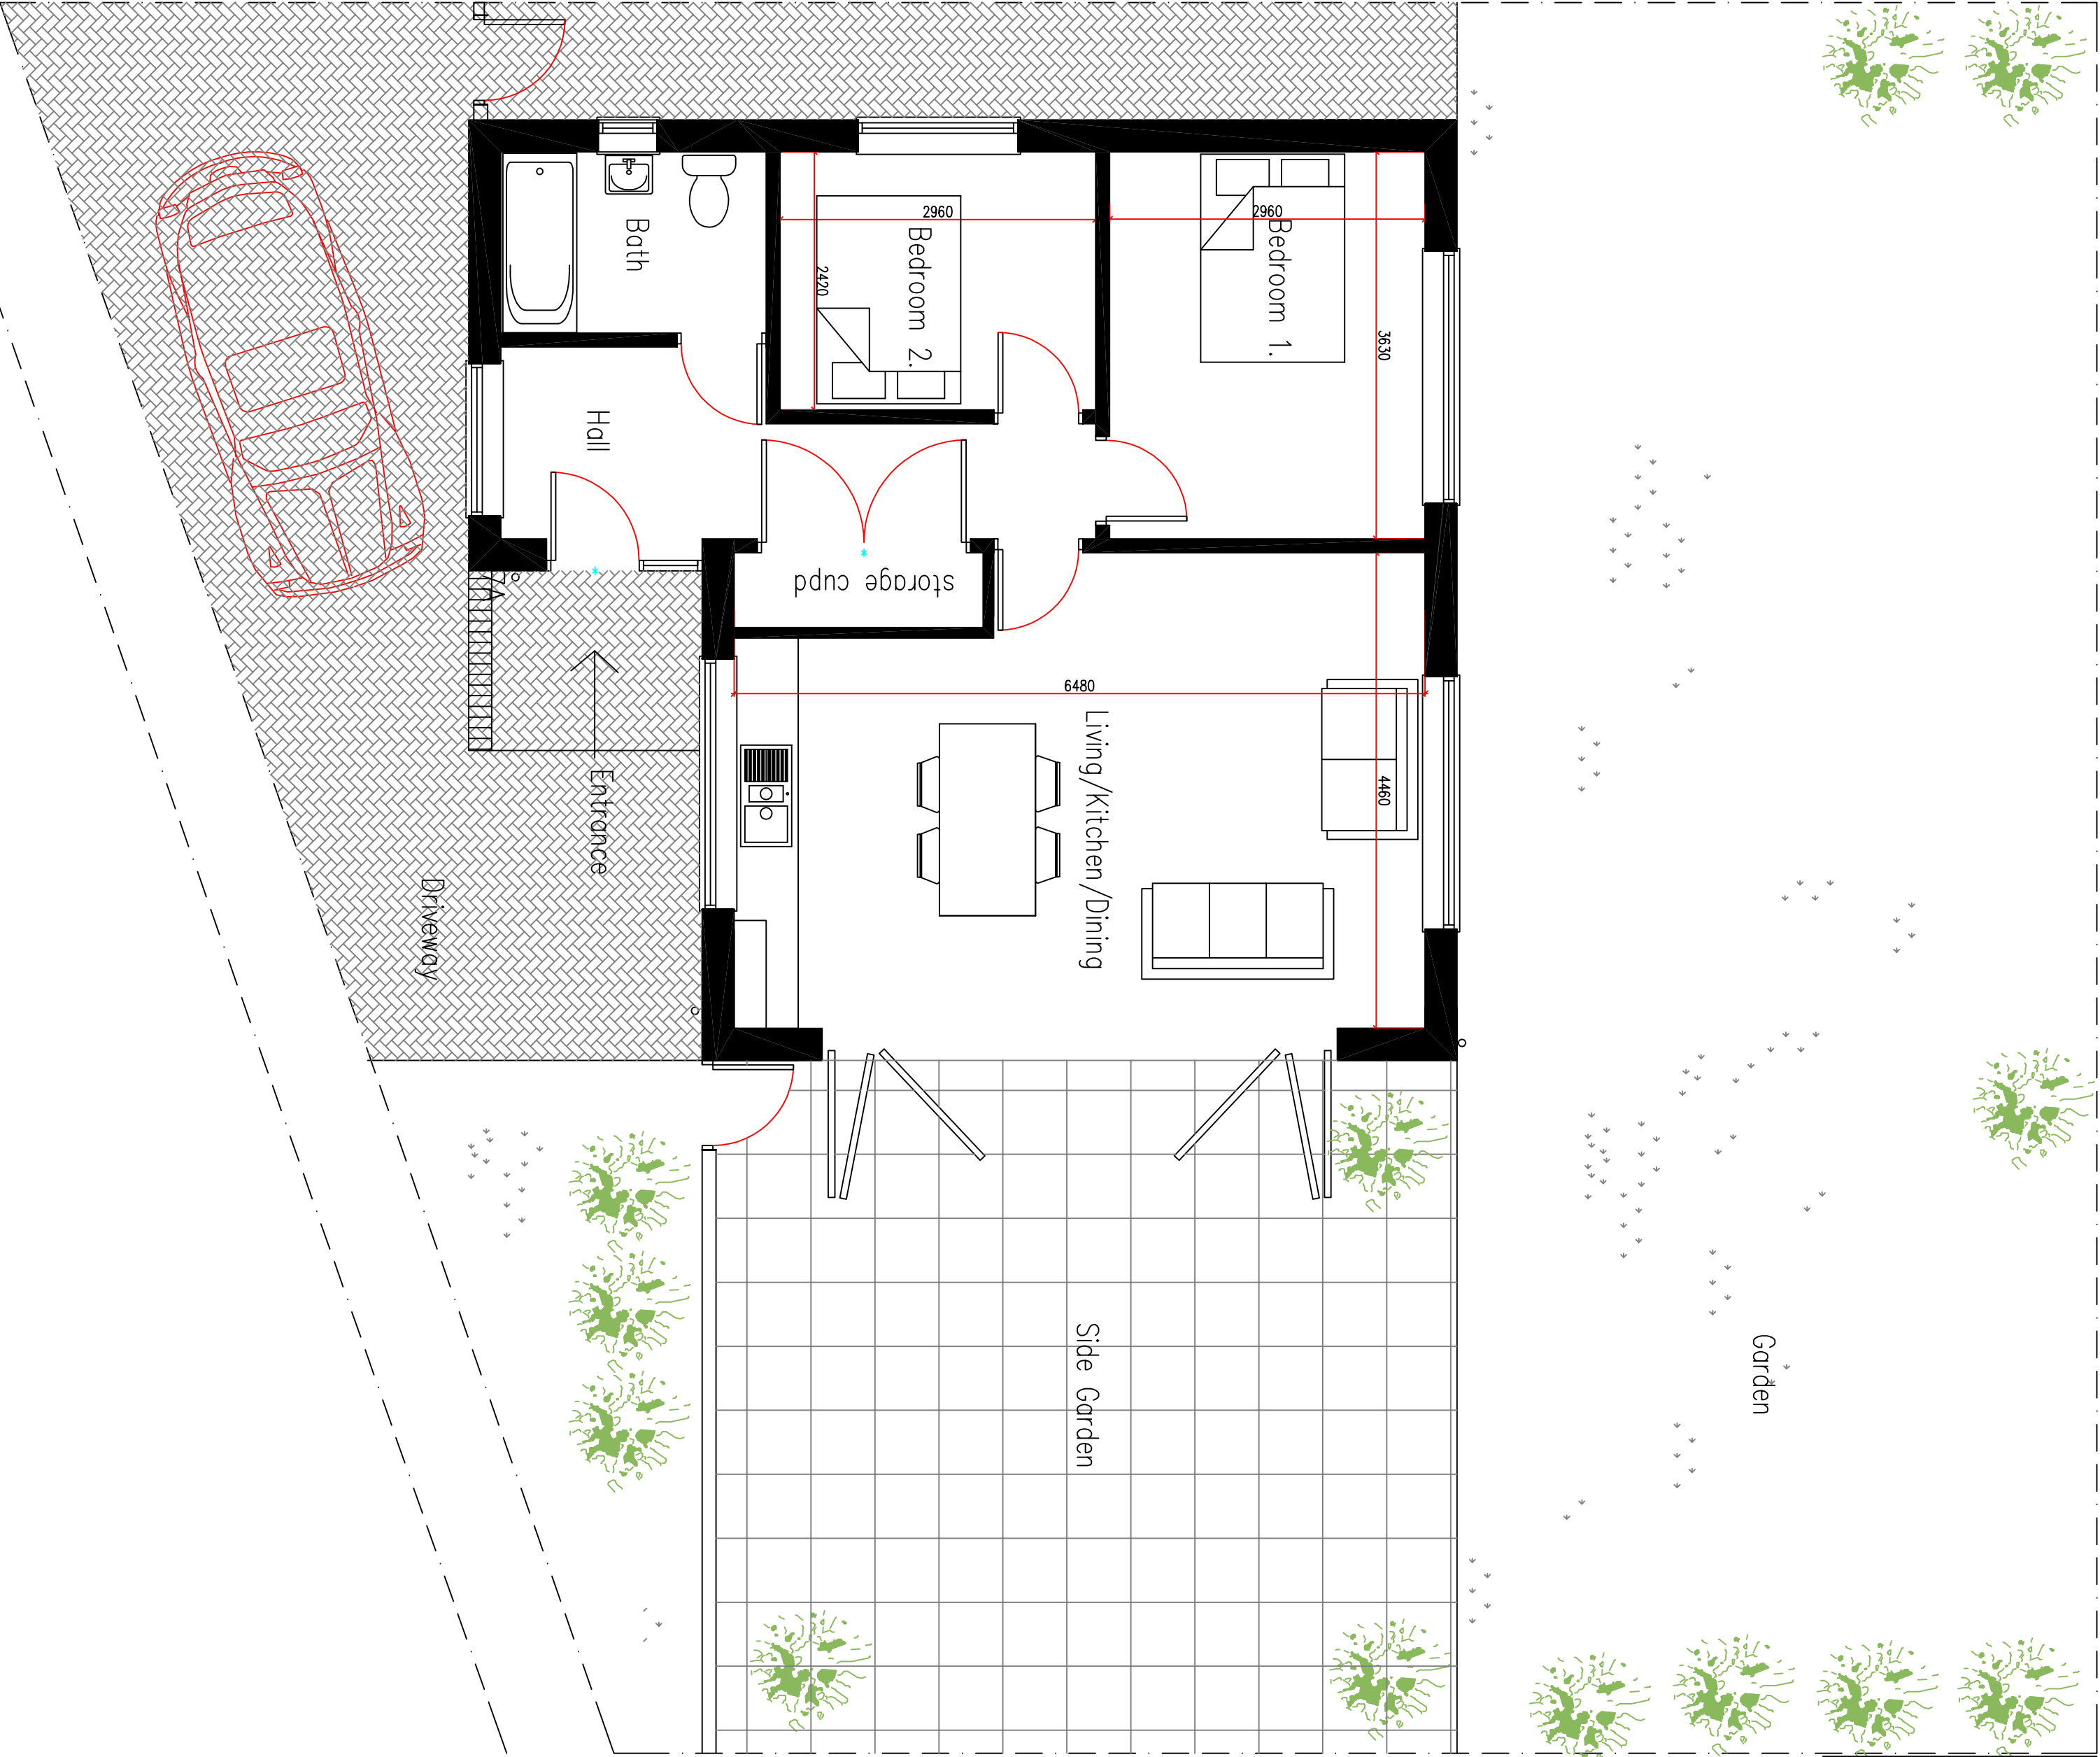

Existing roof plan

 

Ground Floor Plan - 47A

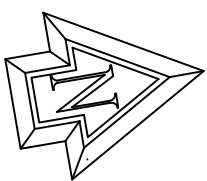 

© Copyright of:
Architectural & Planning Services
7 Evingham Rd
Shoreham By Sea
West Sussex
BN43 5NQ
BJW
01273 441009
07656889107
e-mail: benw@bjwarchitectural.co.uk
website: bjwarchitectural.co.uk

Client: Mr. Hall

Drawing title:
Plans & Elevations As Existing
Incl. Location & Block Plans

Project:
Proposed Rear Extension
At:
49 Hawthorn Road
Worthing
West Sussex
BN14 9LT

Scale: As Shown Paper size: A1

Date: 10.6.2026 Drawn: BJW

Dwg. No. 01 Rev'n

Note: All dimensions to the outside of walls.