
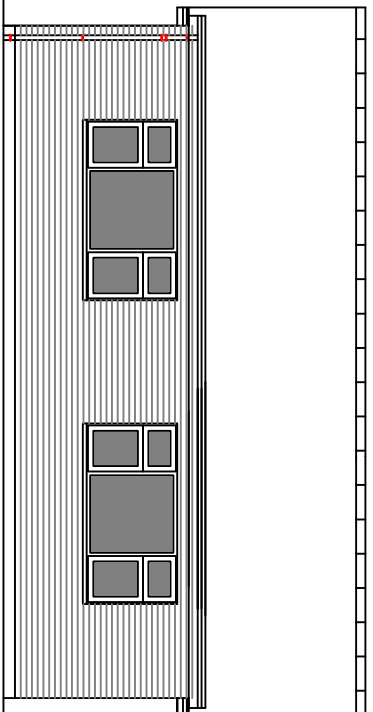
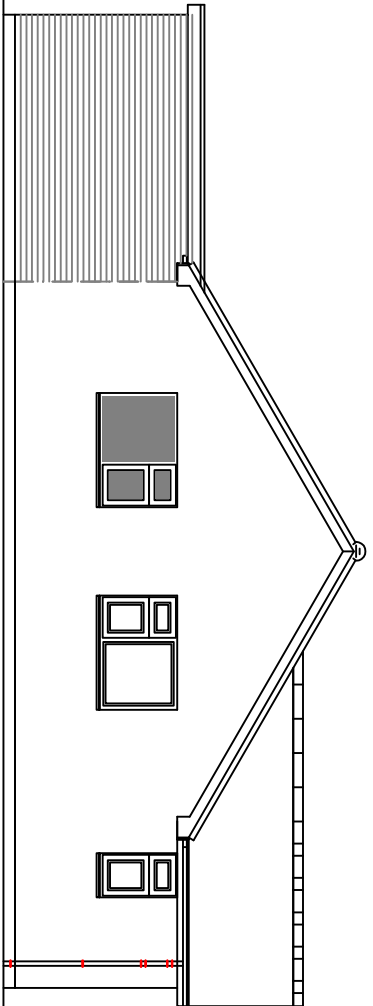
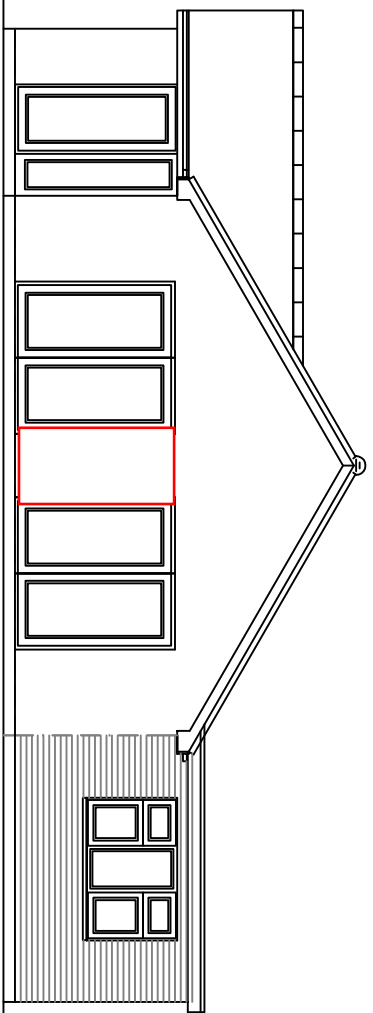


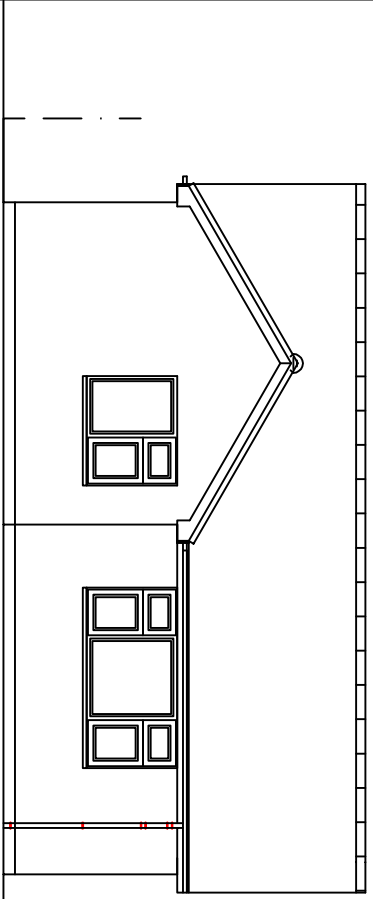

South facing (front) Elevation

1m 2m 3m 4m 5m 6m 7m 8m 9m 10m


1:100 Scale Bar

East facing (side) Elevation

West facing (side) Elevation

North facing (rear) Elevation




DO NOT SCALE FROM THIS DRAWING EXCEPT FOR PLANNING DRAWINGS TO BE READ IN CONJUNCTION WITH ALL OTHER ARCHITECT'S & STRUCTURAL ENGINEER'S CONTRACT DRAWINGS & SPECIFICATIONS. ANY DISCREPANCIES MUST BE BROUGHT TO THE ATTENTION OF THE ARCHITECT IMMEDIATELY. THE CONTRACTOR MUST VERIFY ALL DIMENSIONS BY SITE MEASUREMENTS BEFORE ORDERING MATERIALS OR MANUFACTURING. MATERIALS AND PRODUCTS TO THOSE NAMED WILL BE ACCEPTABLE IF PROVEN TO BE OF EQUAL OR HIGHER PERFORMANCE AND NOT IN CONFLICT WITH OTHER ELEMENTS.

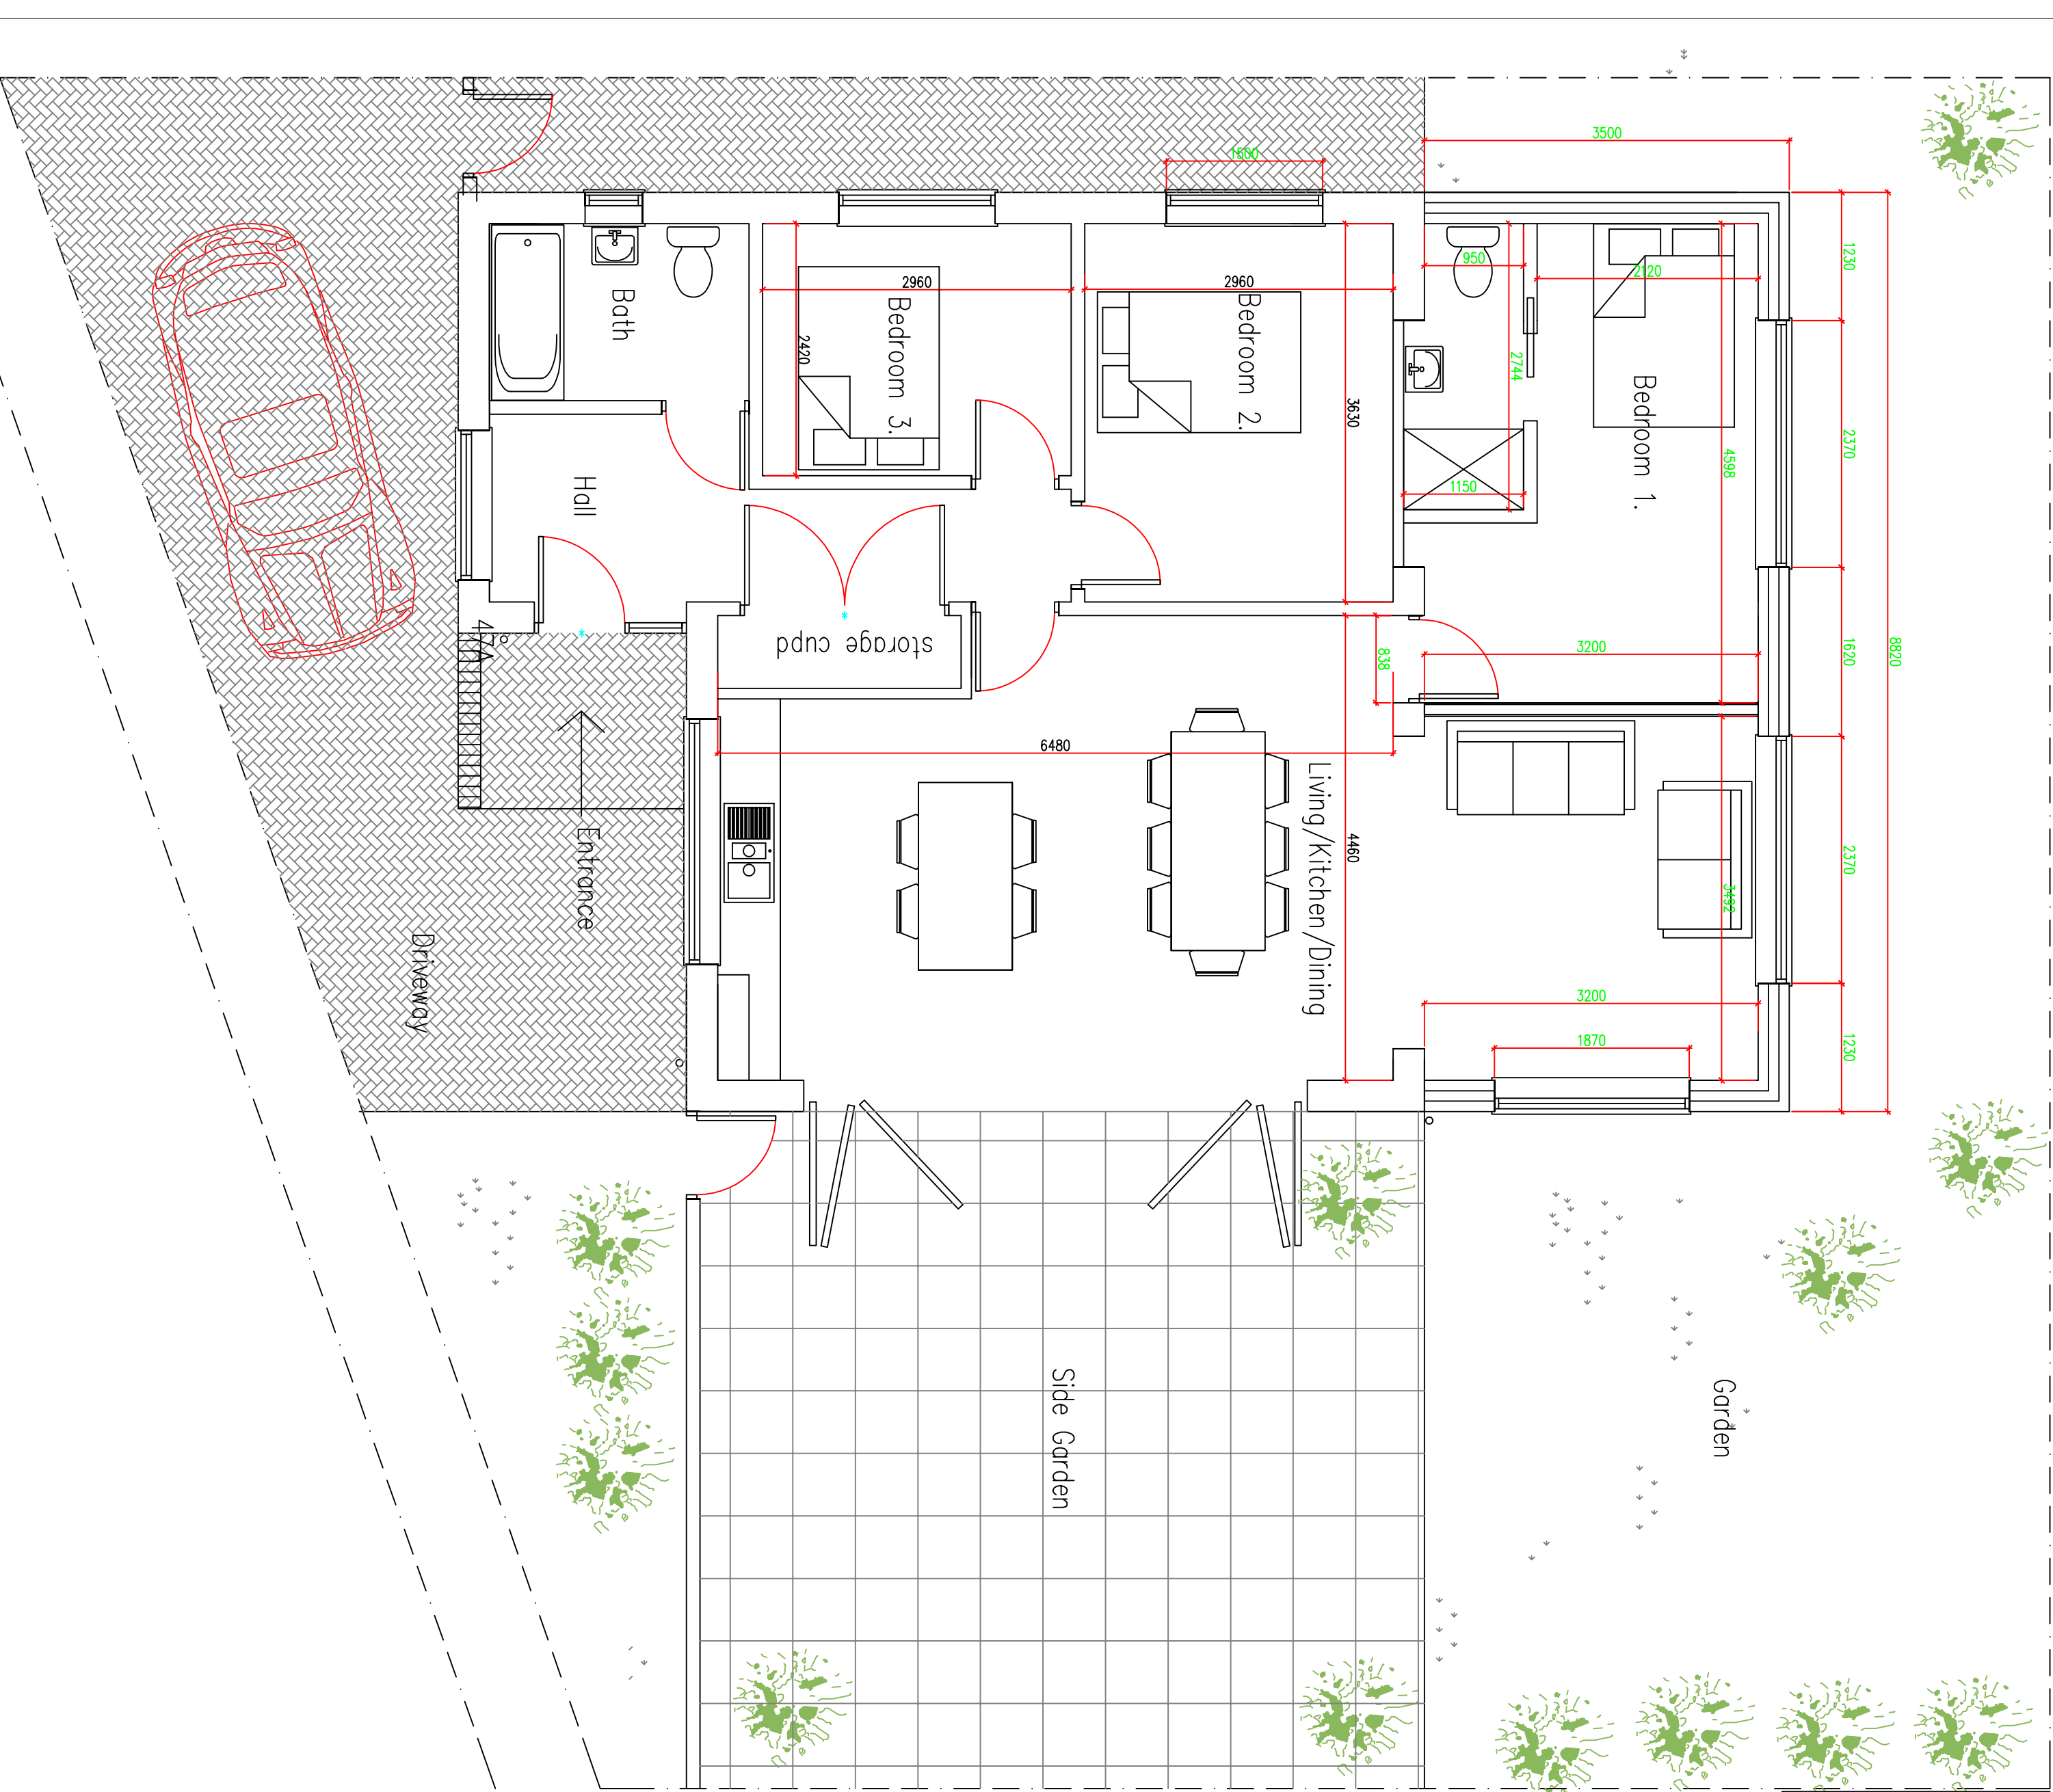

Ground Floor Plan - 47A

1:50 Scale Bar

1m 2m 3m 4m 5m 6m 7m 8m 9m 10m

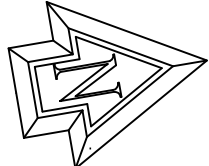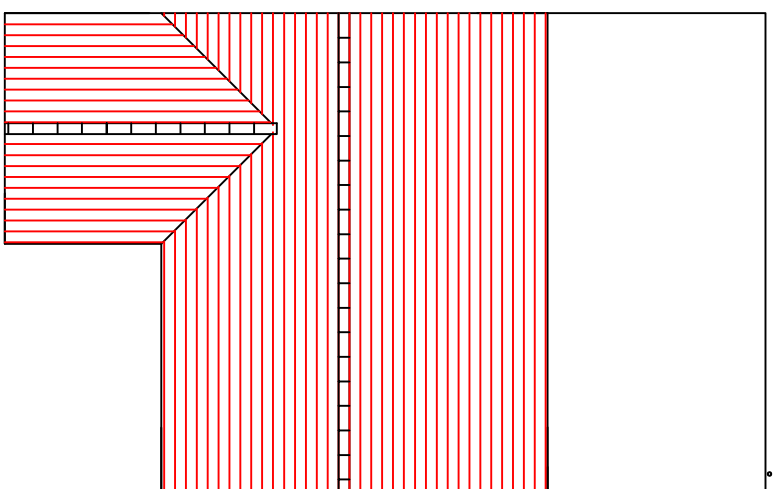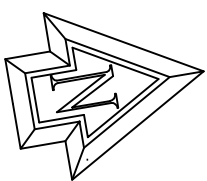

PROPOSED roof plan

1m 2m 3m 4m 5m 6m 7m 8m 9m 10m

1:100 Scale Bar

Project:

Proposed Rear Extension
At:
49 Hawthorn Road
Worthing
West Sussex
BN14 9LT

Drawing title:

Plans & Elevations As Proposed

Client:

Mr. Hall

© Copyright of:

Architectural & Planning Services
7 Evingham Rd
Shoreham By Sea
West Sussex
BN43 5NQ
BJW
01273 441009
07565889100
e-mail: benw@bjwarchitectural.co.uk
website: bjwarchitectural.co.uk

Scale: As Shown

Paper size: A1

Date: 10.6.2026

Drawn: BJW

Dwg. No. 02

Rev'n A

Note: All dimensions to the outside of walls.