




Ground Floor Plan

1 : 50

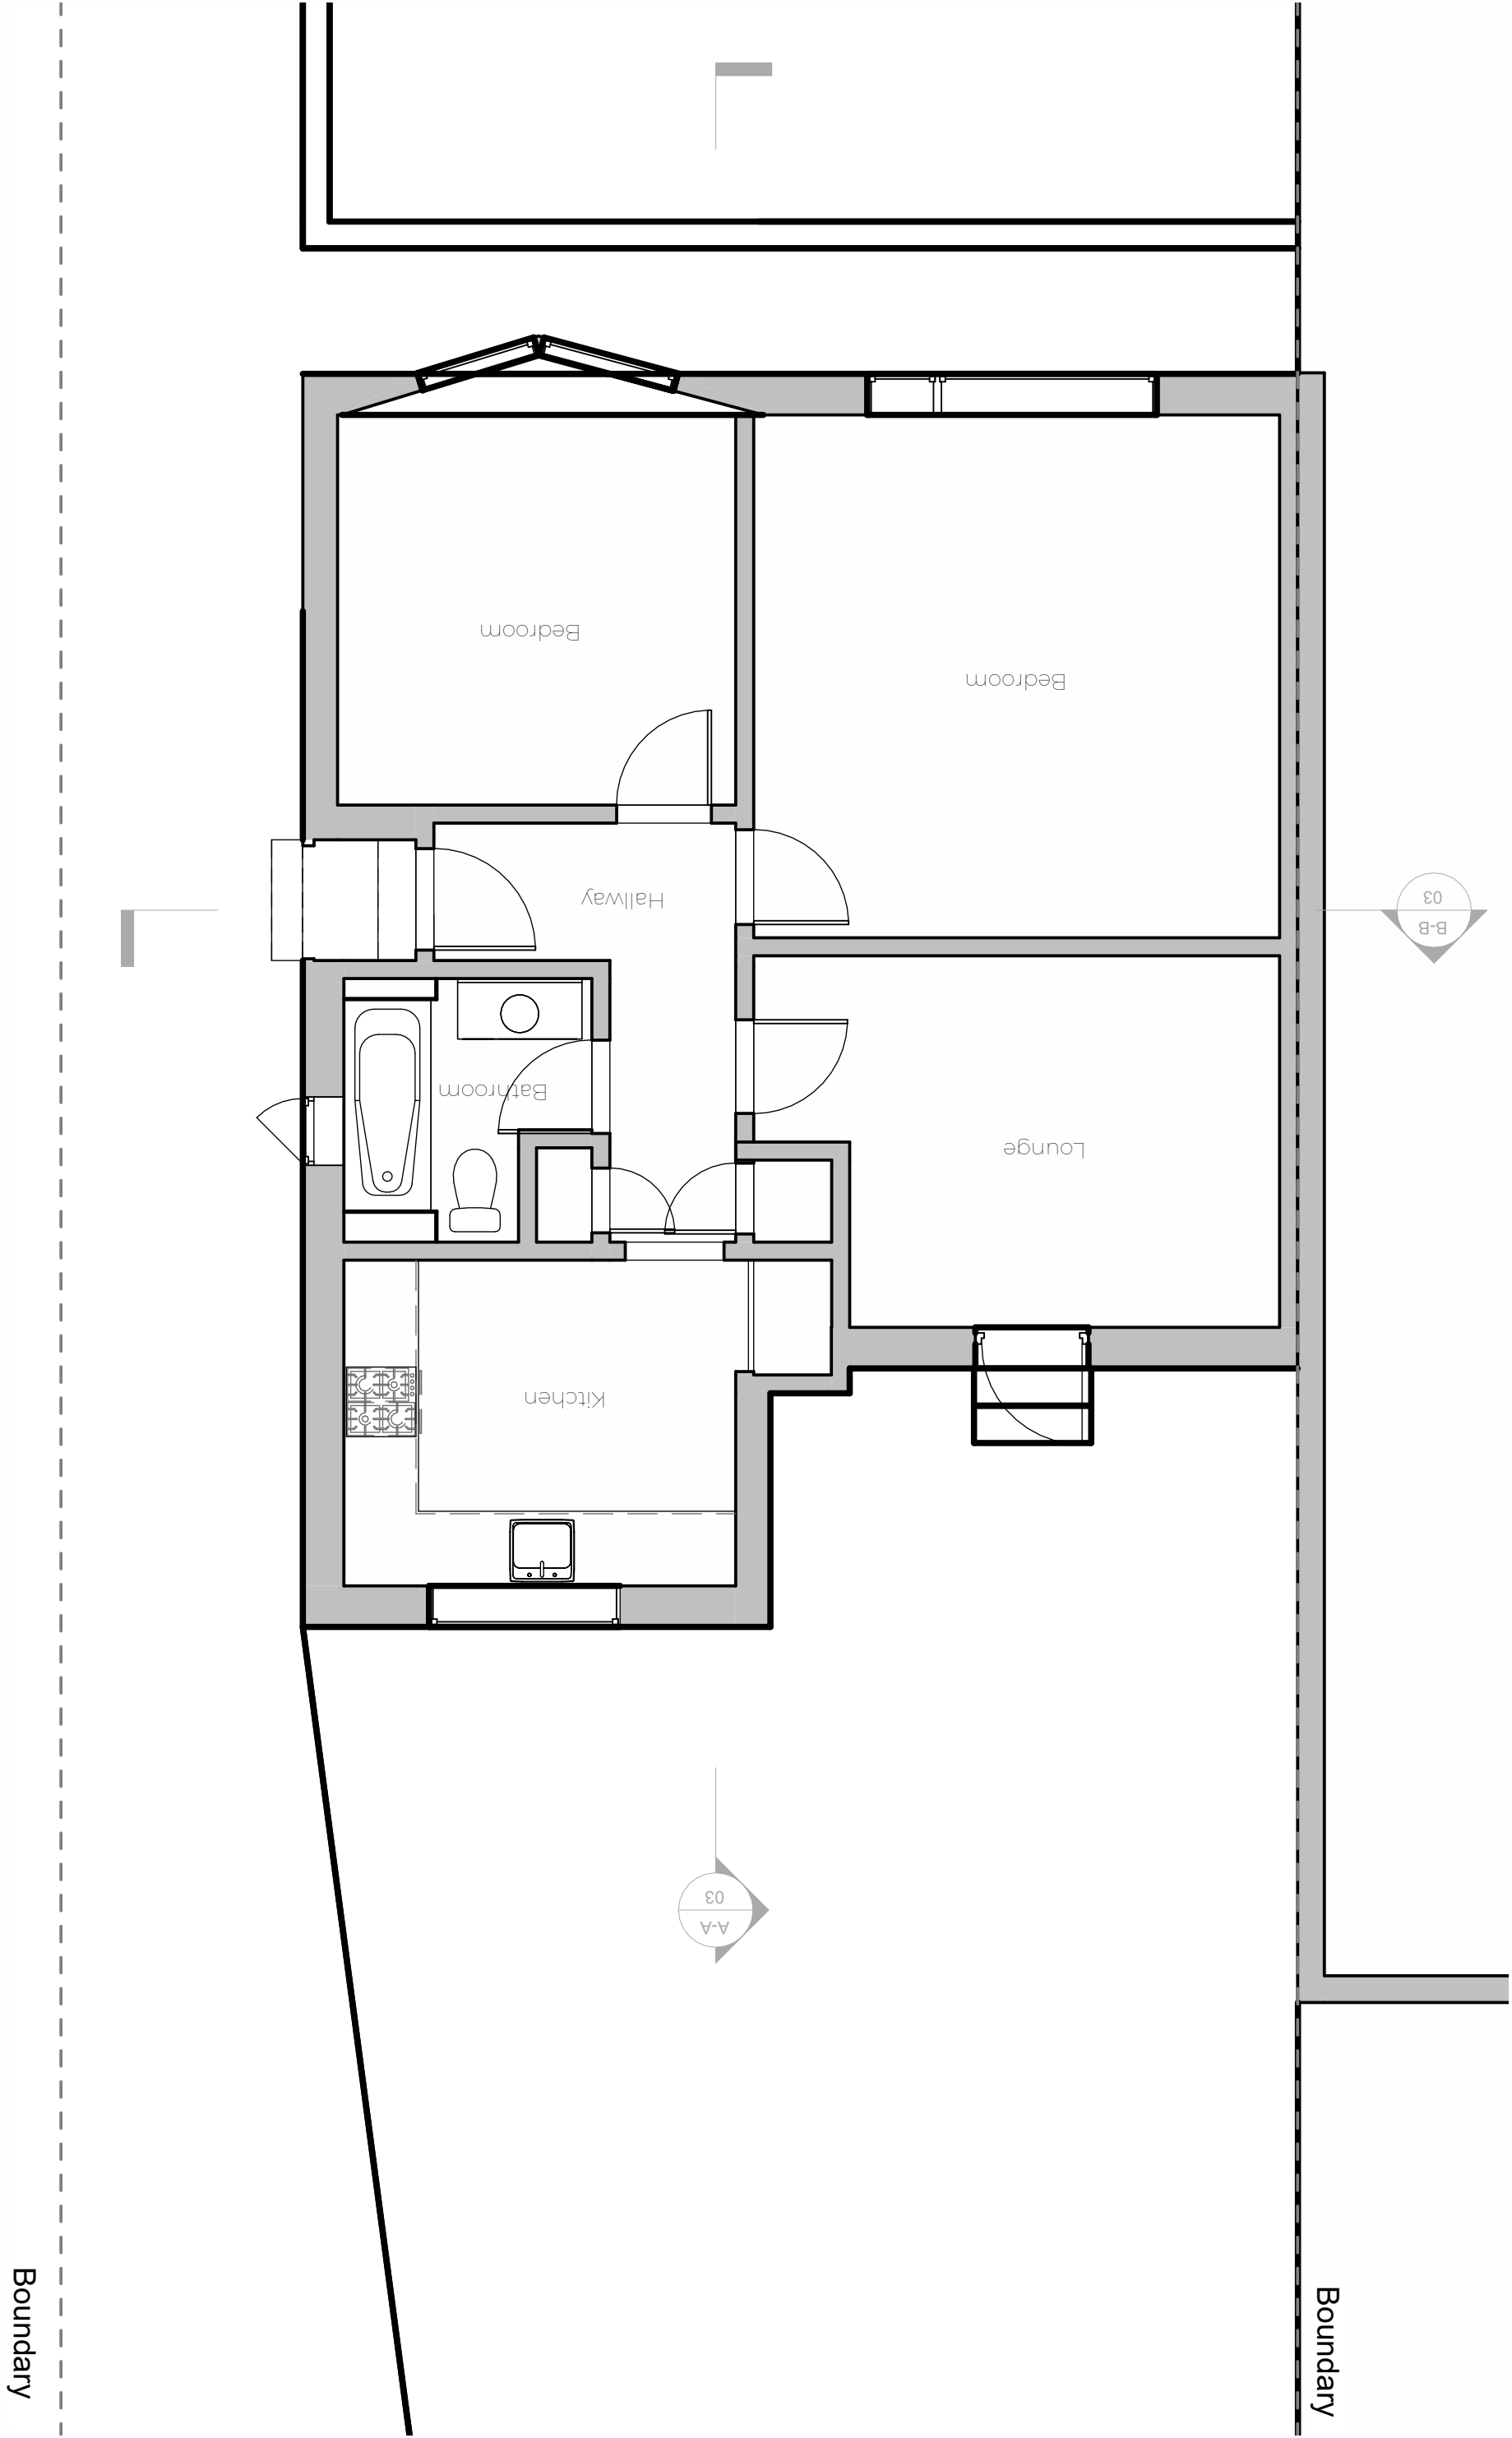

Roof Plan

1 : 50

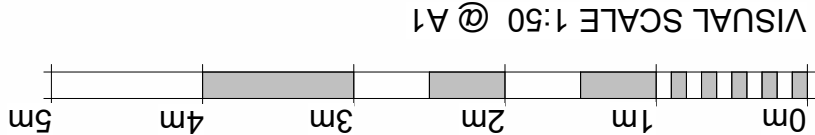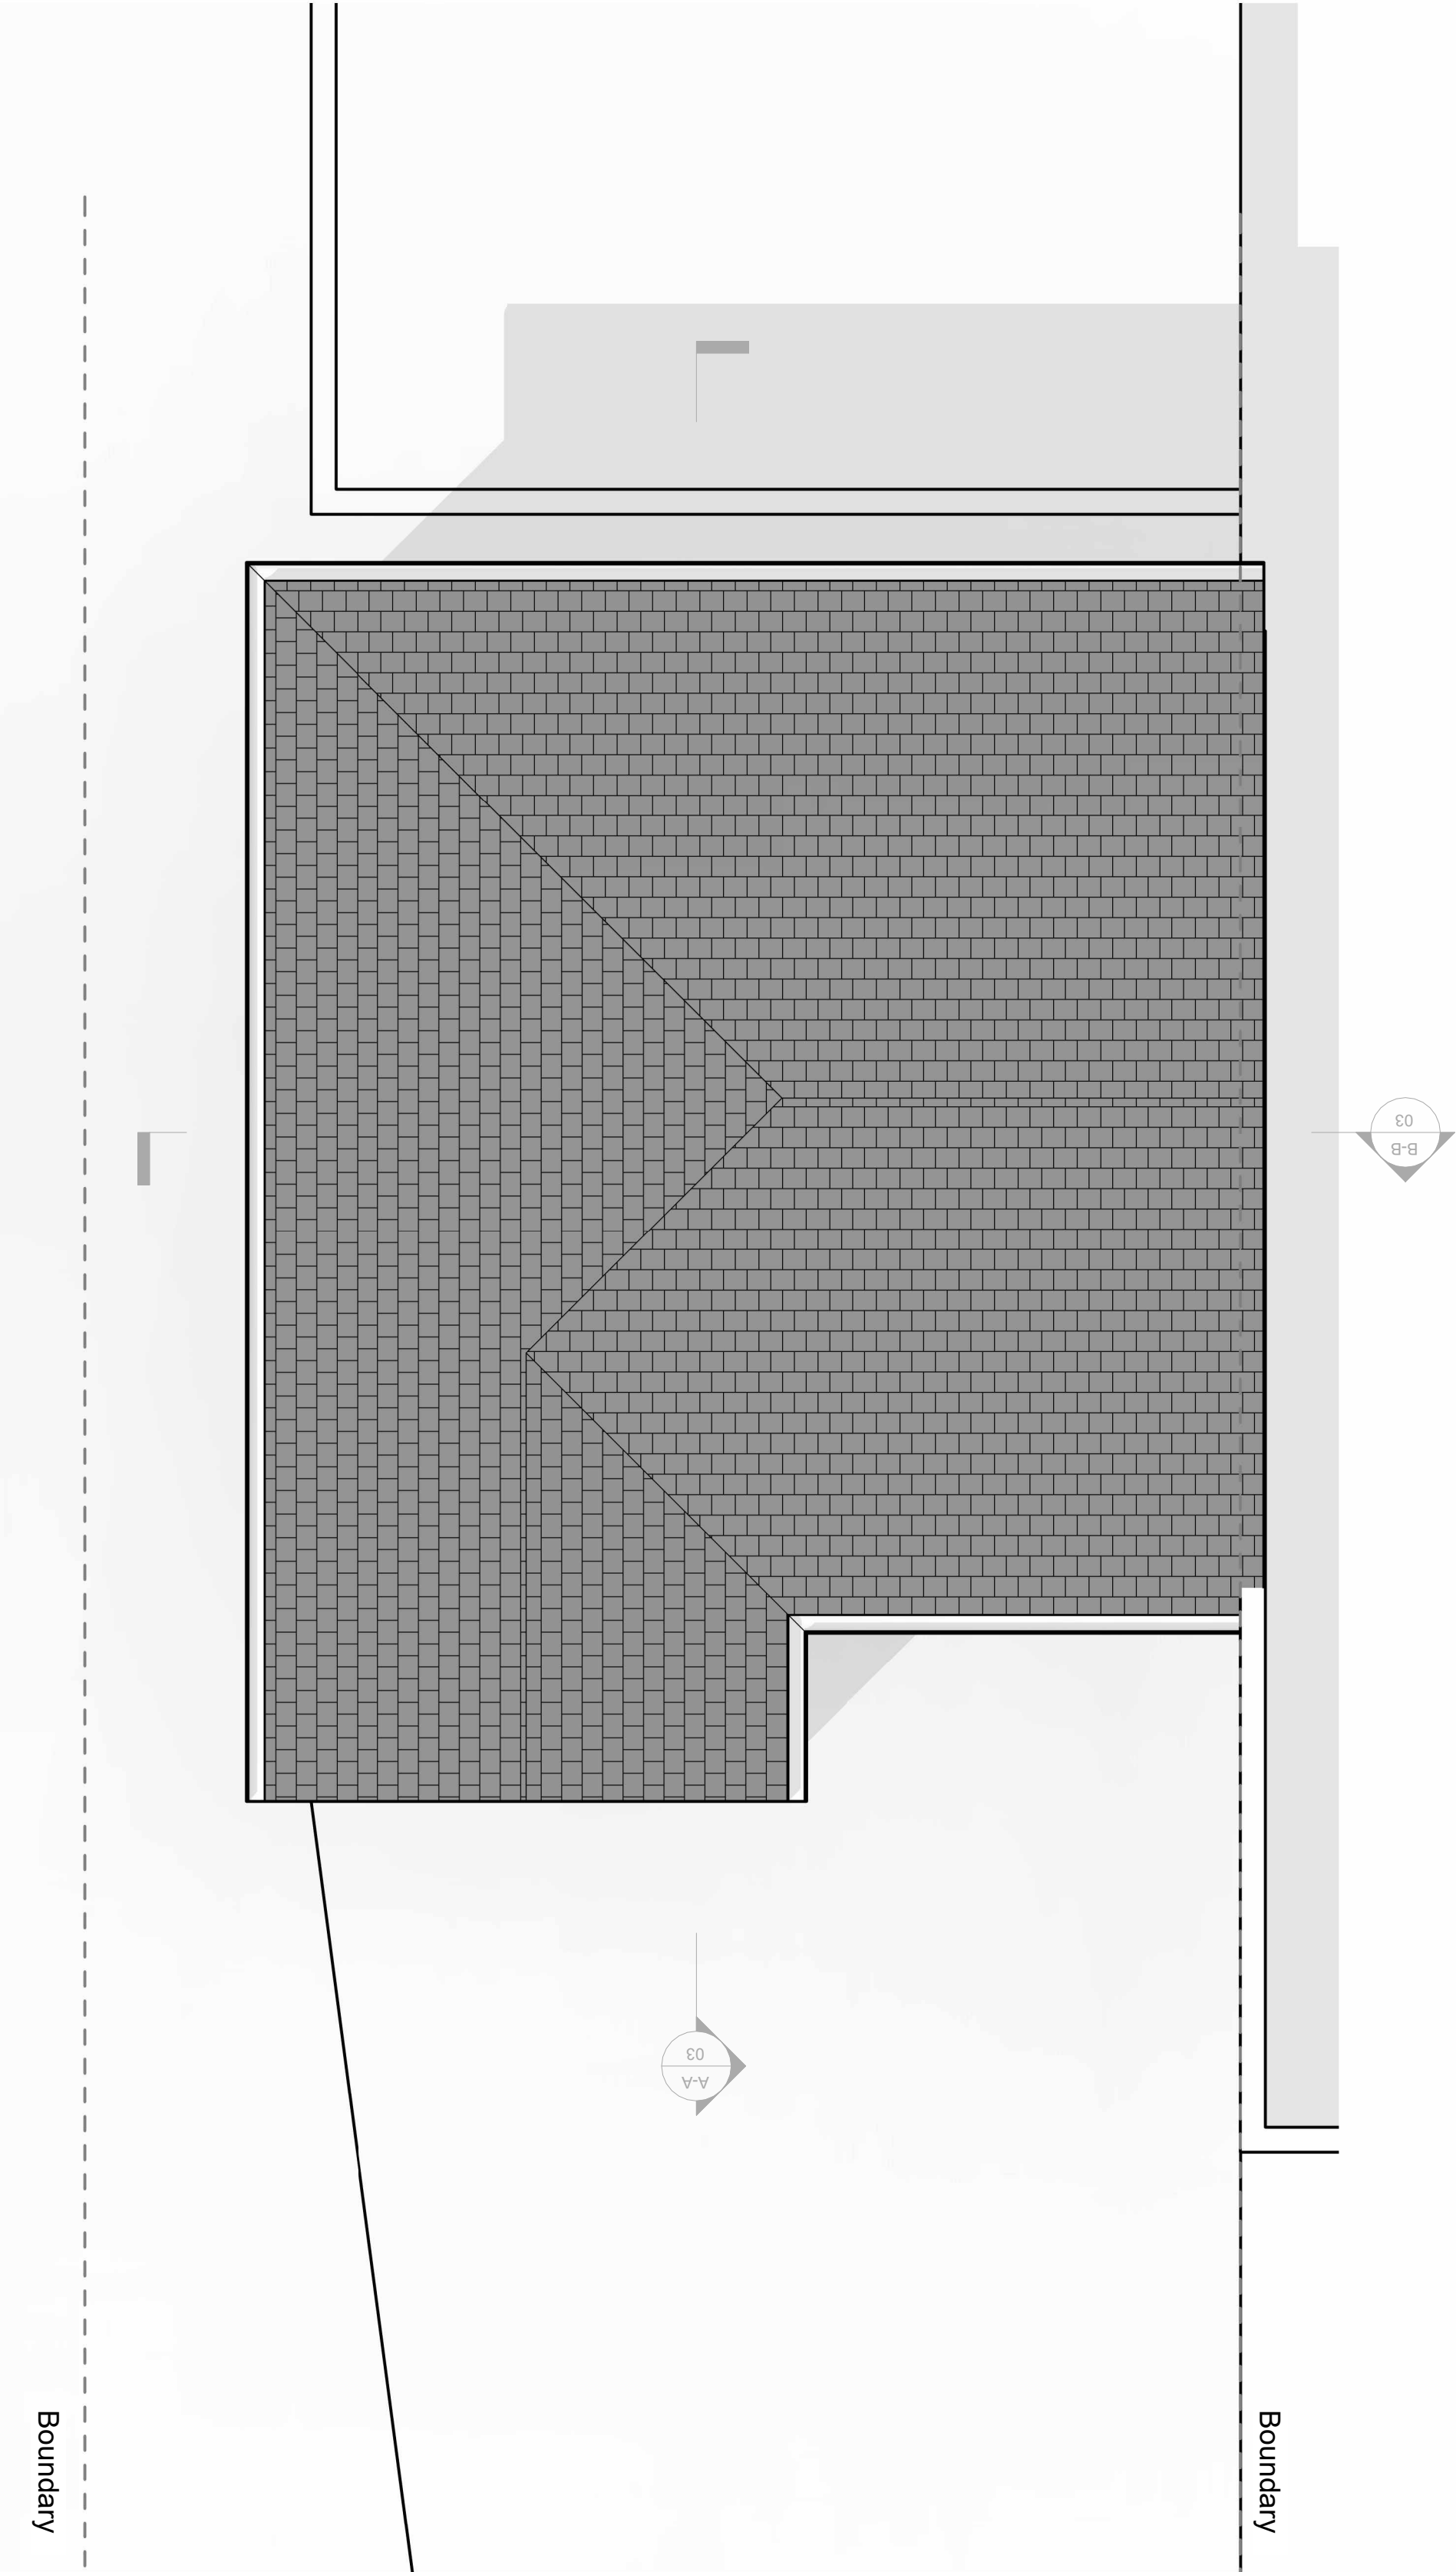

VISUAL SCALE 1:50 @ A1



// 01798 879894



// www.archevoke.co.uk



// design@archevoke.co.uk

ARCHEVOLVE



loft Conv & Single
Storey Rear Exts
Floor Plans

TITLE:

DRAWING:

PROJECT NO:
HFMW

DRAWING NO:
APC/246/26/01

REVISION:

SITE ADDRESS:

R Farrell
66 Hill Farm Way
Southwick
BN42 4YH

CLIENT:

SCALE:

1 : 50

DRAWN:

AP

CHECKED:

DATE:

03/08/26


STATUS:

PLANNING ISSUE

A1

SHEET SIZE:

Revision Number	Revision Description	Issued by	Revision Date

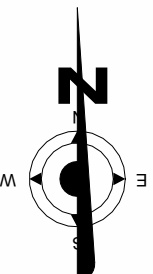

2. WORK TO FIGURED DIMENSIONS ONLY.

3. THIS DRAWING IS TO BE READ IN CONJUNCTION WITH ALL RELEVANT ARCHITECTS, SERVICE ENGINEERS AND ARCHEVOLVE AND SPECIFICATIONS.

Notes:

1. THE COPYRIGHT OF THIS DRAWING IS VESTED IN ARCHEVOLVE AND IT MAY NOT BE REPRODUCED IN WHOLE OR PART OR USED FOR THE MANUFACTURE OF ANY ARTICLE WITHOUT THE EXPRESS PERMISSION OF THE COPYRIGHT HOLDERS.