





North Front Elevation
1 : 50

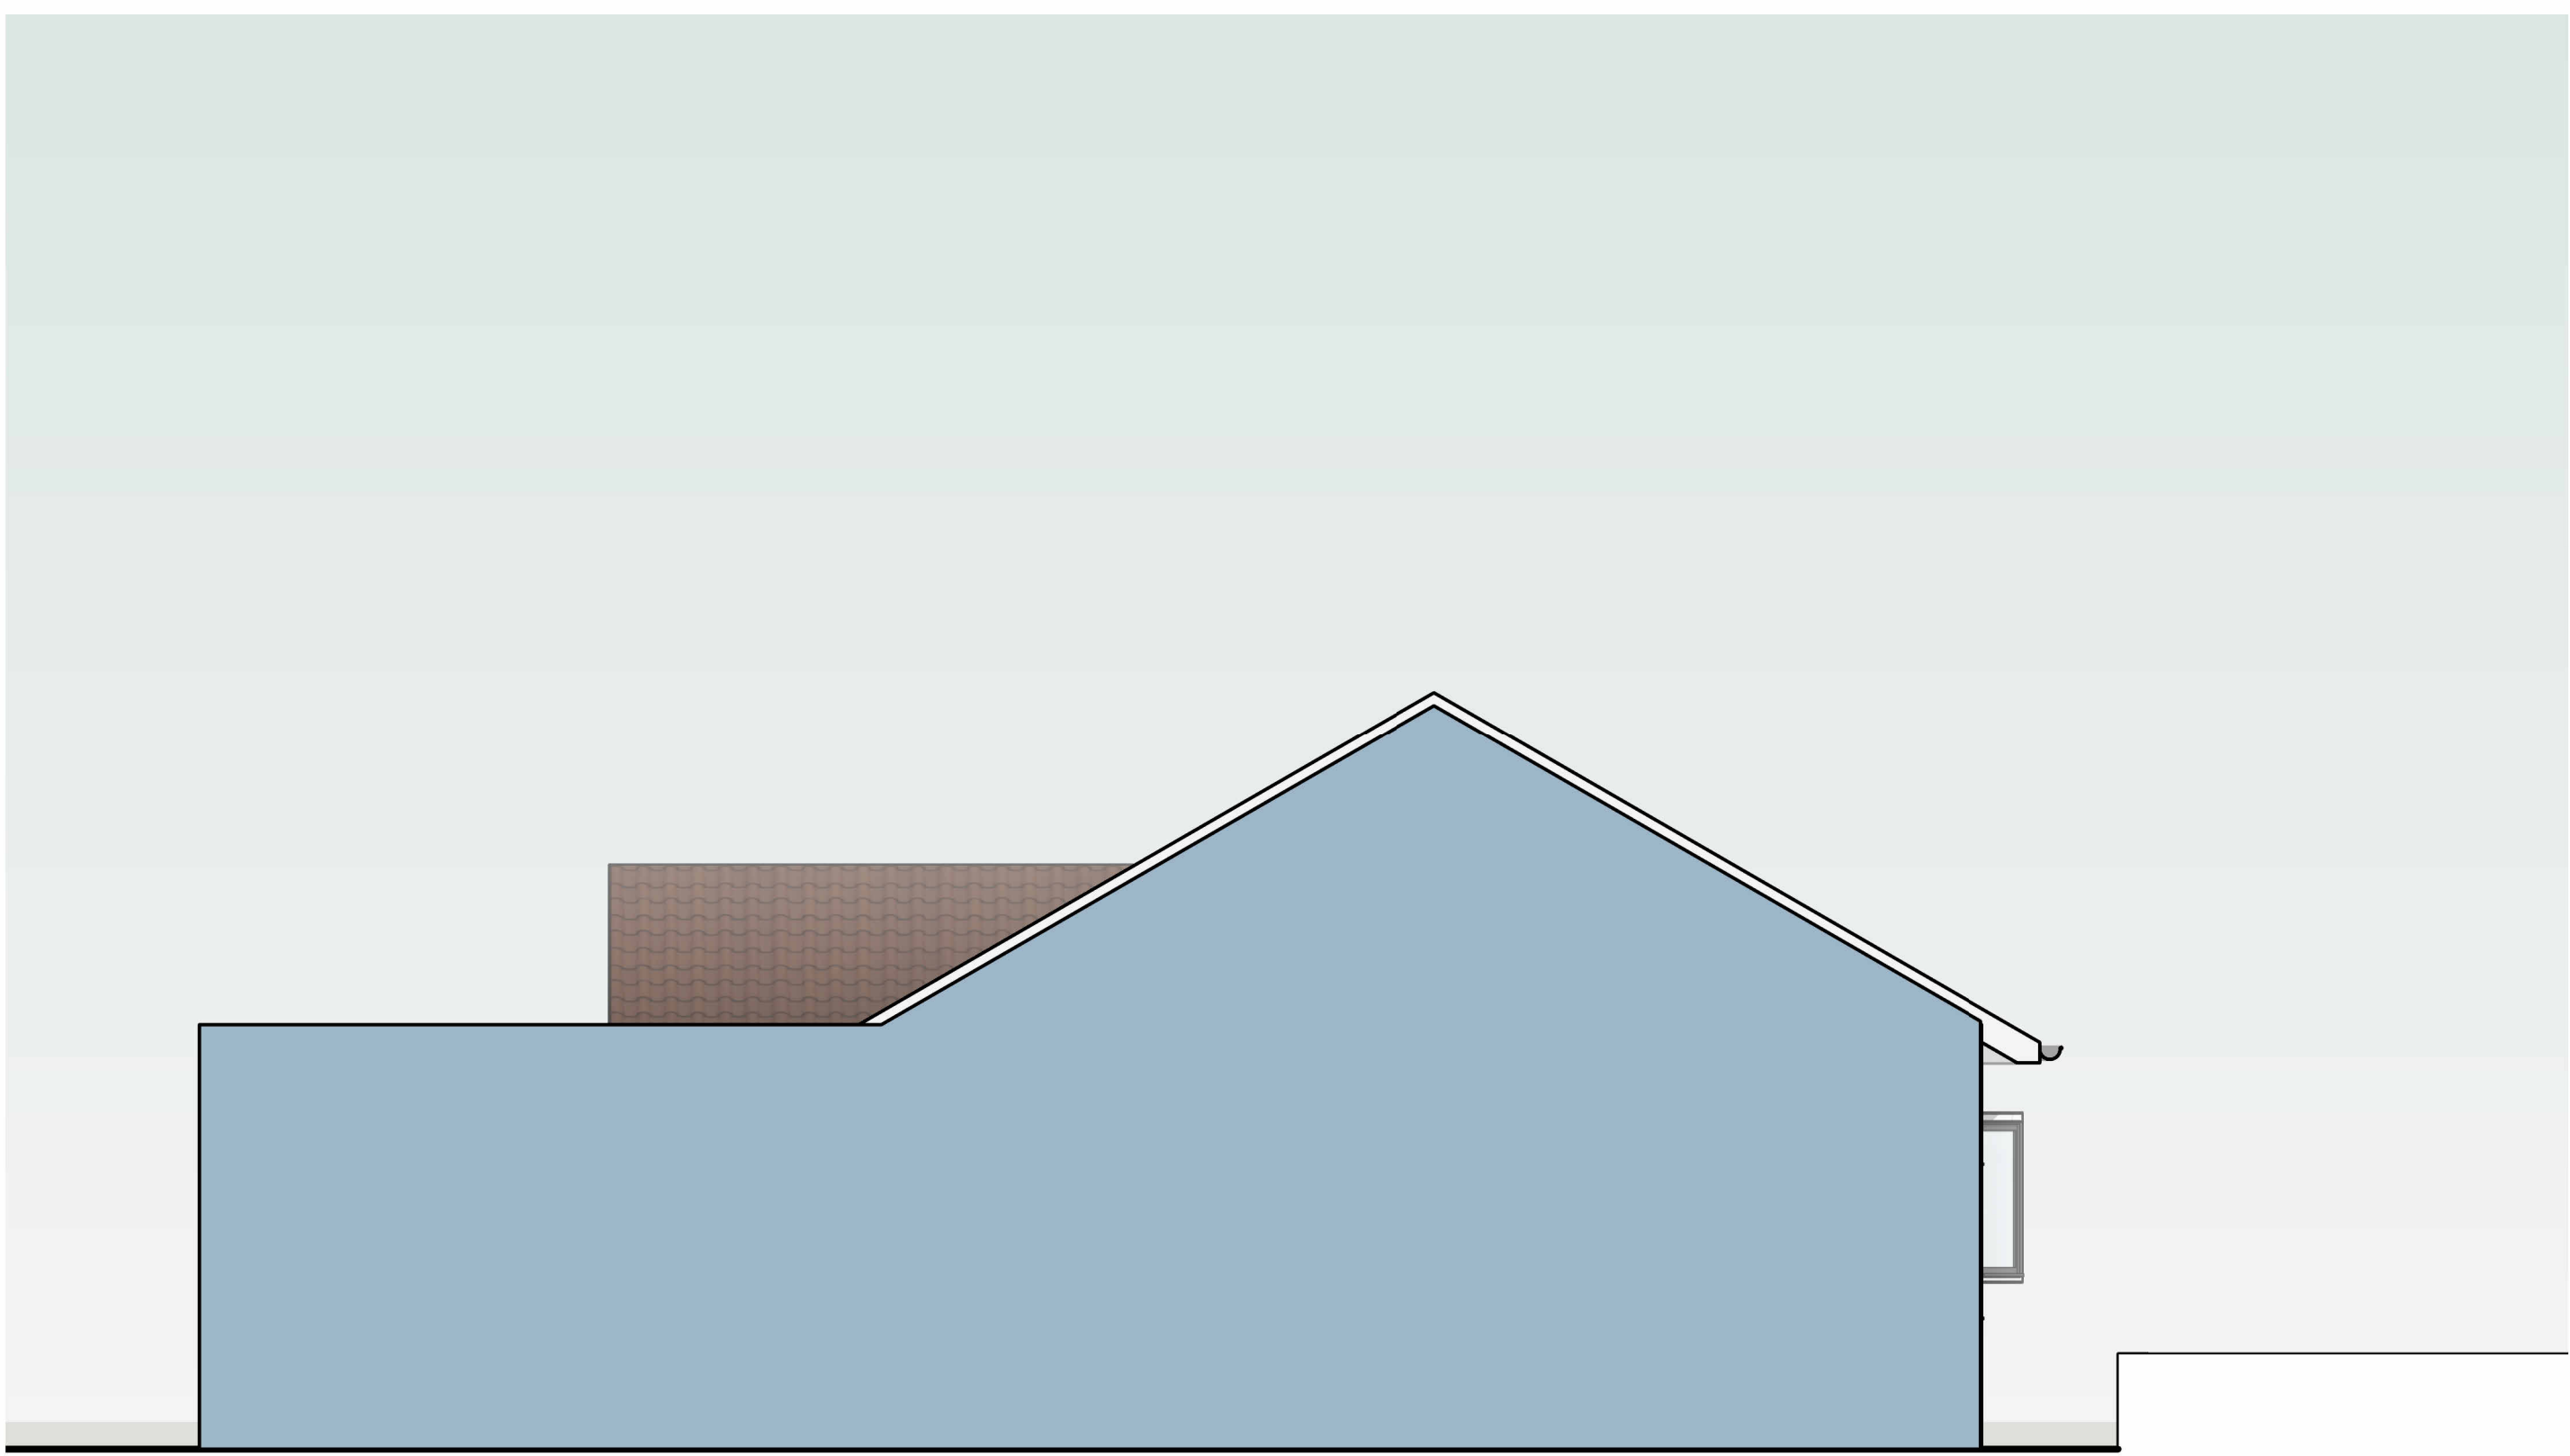


East Side Elevation
1 : 50



West Side Elevation
1 : 50

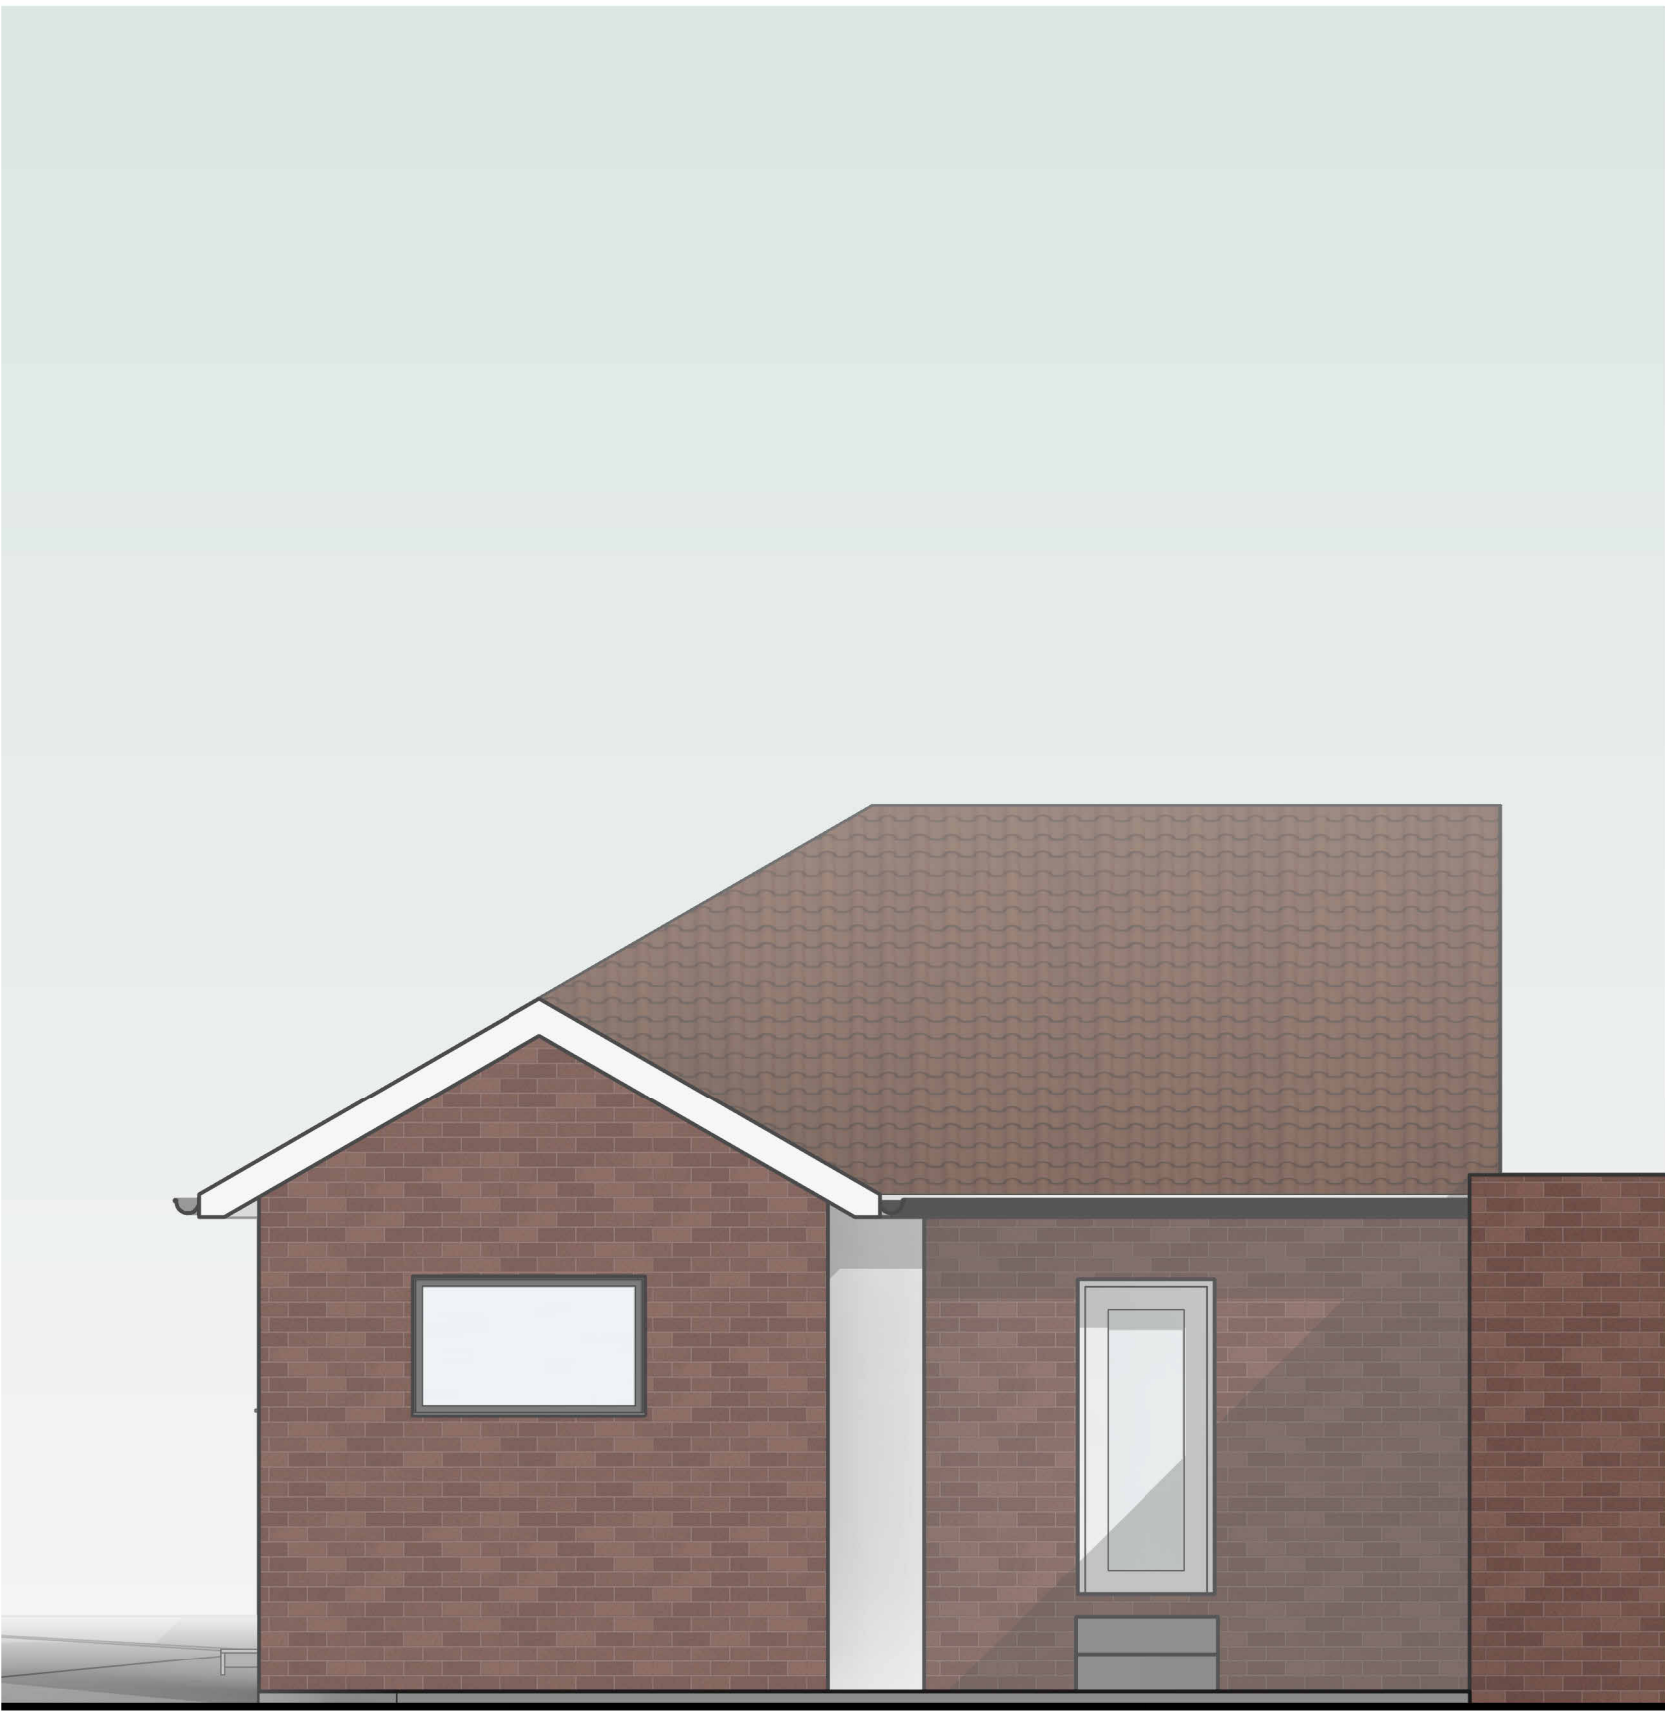

South Rear Elevation
1 : 50

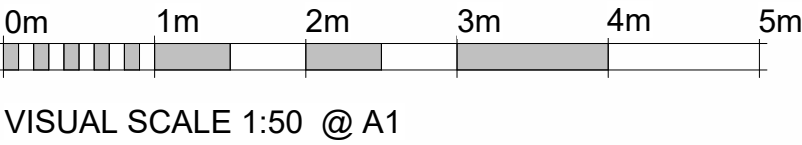


Notes:

1. THE COPYRIGHT OF THIS DRAWING IS VESTED IN ARCHEVOLVE AND IT MAY NOT BE REPRODUCED IN WHOLE OR PART OR USED FOR THE MANUFACTURE OF ANY ARTICLE WITHOUT THE EXPRESS PERMISSION OF THE COPYRIGHT HOLDERS.

2. WORK TO FIGURED DIMENSIONS ONLY.

3. THIS DRAWING IS TO BE READ IN CONJUNCTION WITH ALL RELEVANT ARCHITECT'S, SERVICE ENGINEER'S AND ARCHEVOLVE AND SPECIFICATIONS.

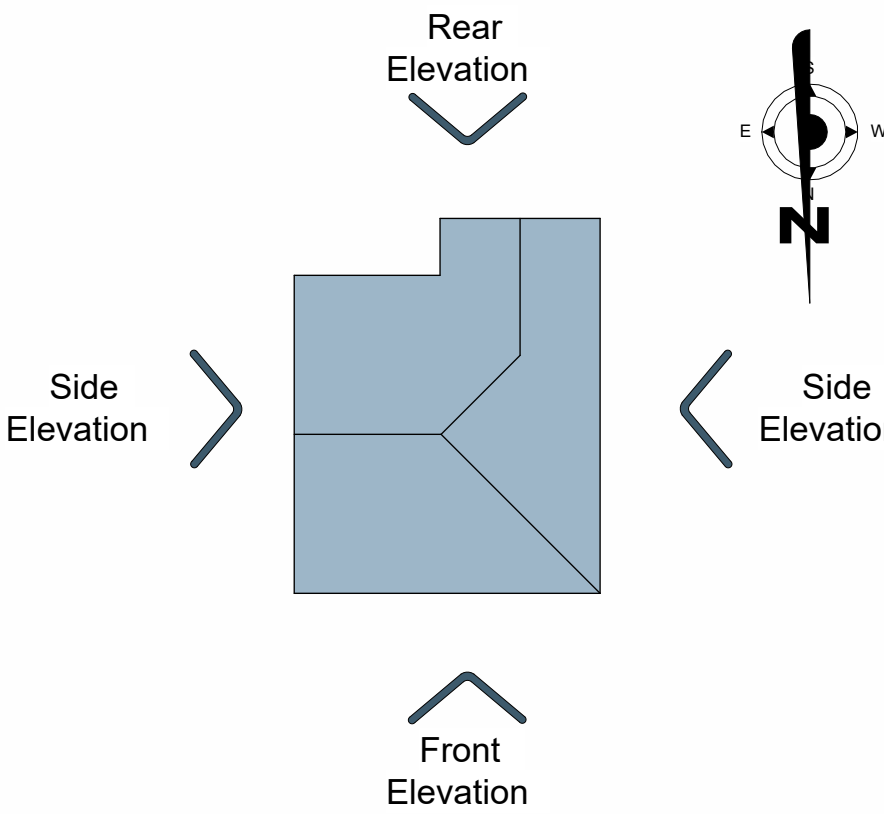

Revision Number	Revision Description	Issued by	Revision Date
DATE:	STATUS:	SHEET SIZE:	
03/08/26	PLANNING ISSUE	A1	
SCALE:	DRAWN:	CHECKED:	
1 : 50	AP		

CLIENT: R Farrell
66 Hill Farm Way
Southwick
BN42 4YH

SITE ADDRESS:

DRAWING: loft Conv & Single Storey Rear Exts Elevations

TITLE:

REVISION: APC/246/26/02

DRAWING NO:

PROJECT NO: HFMW

