


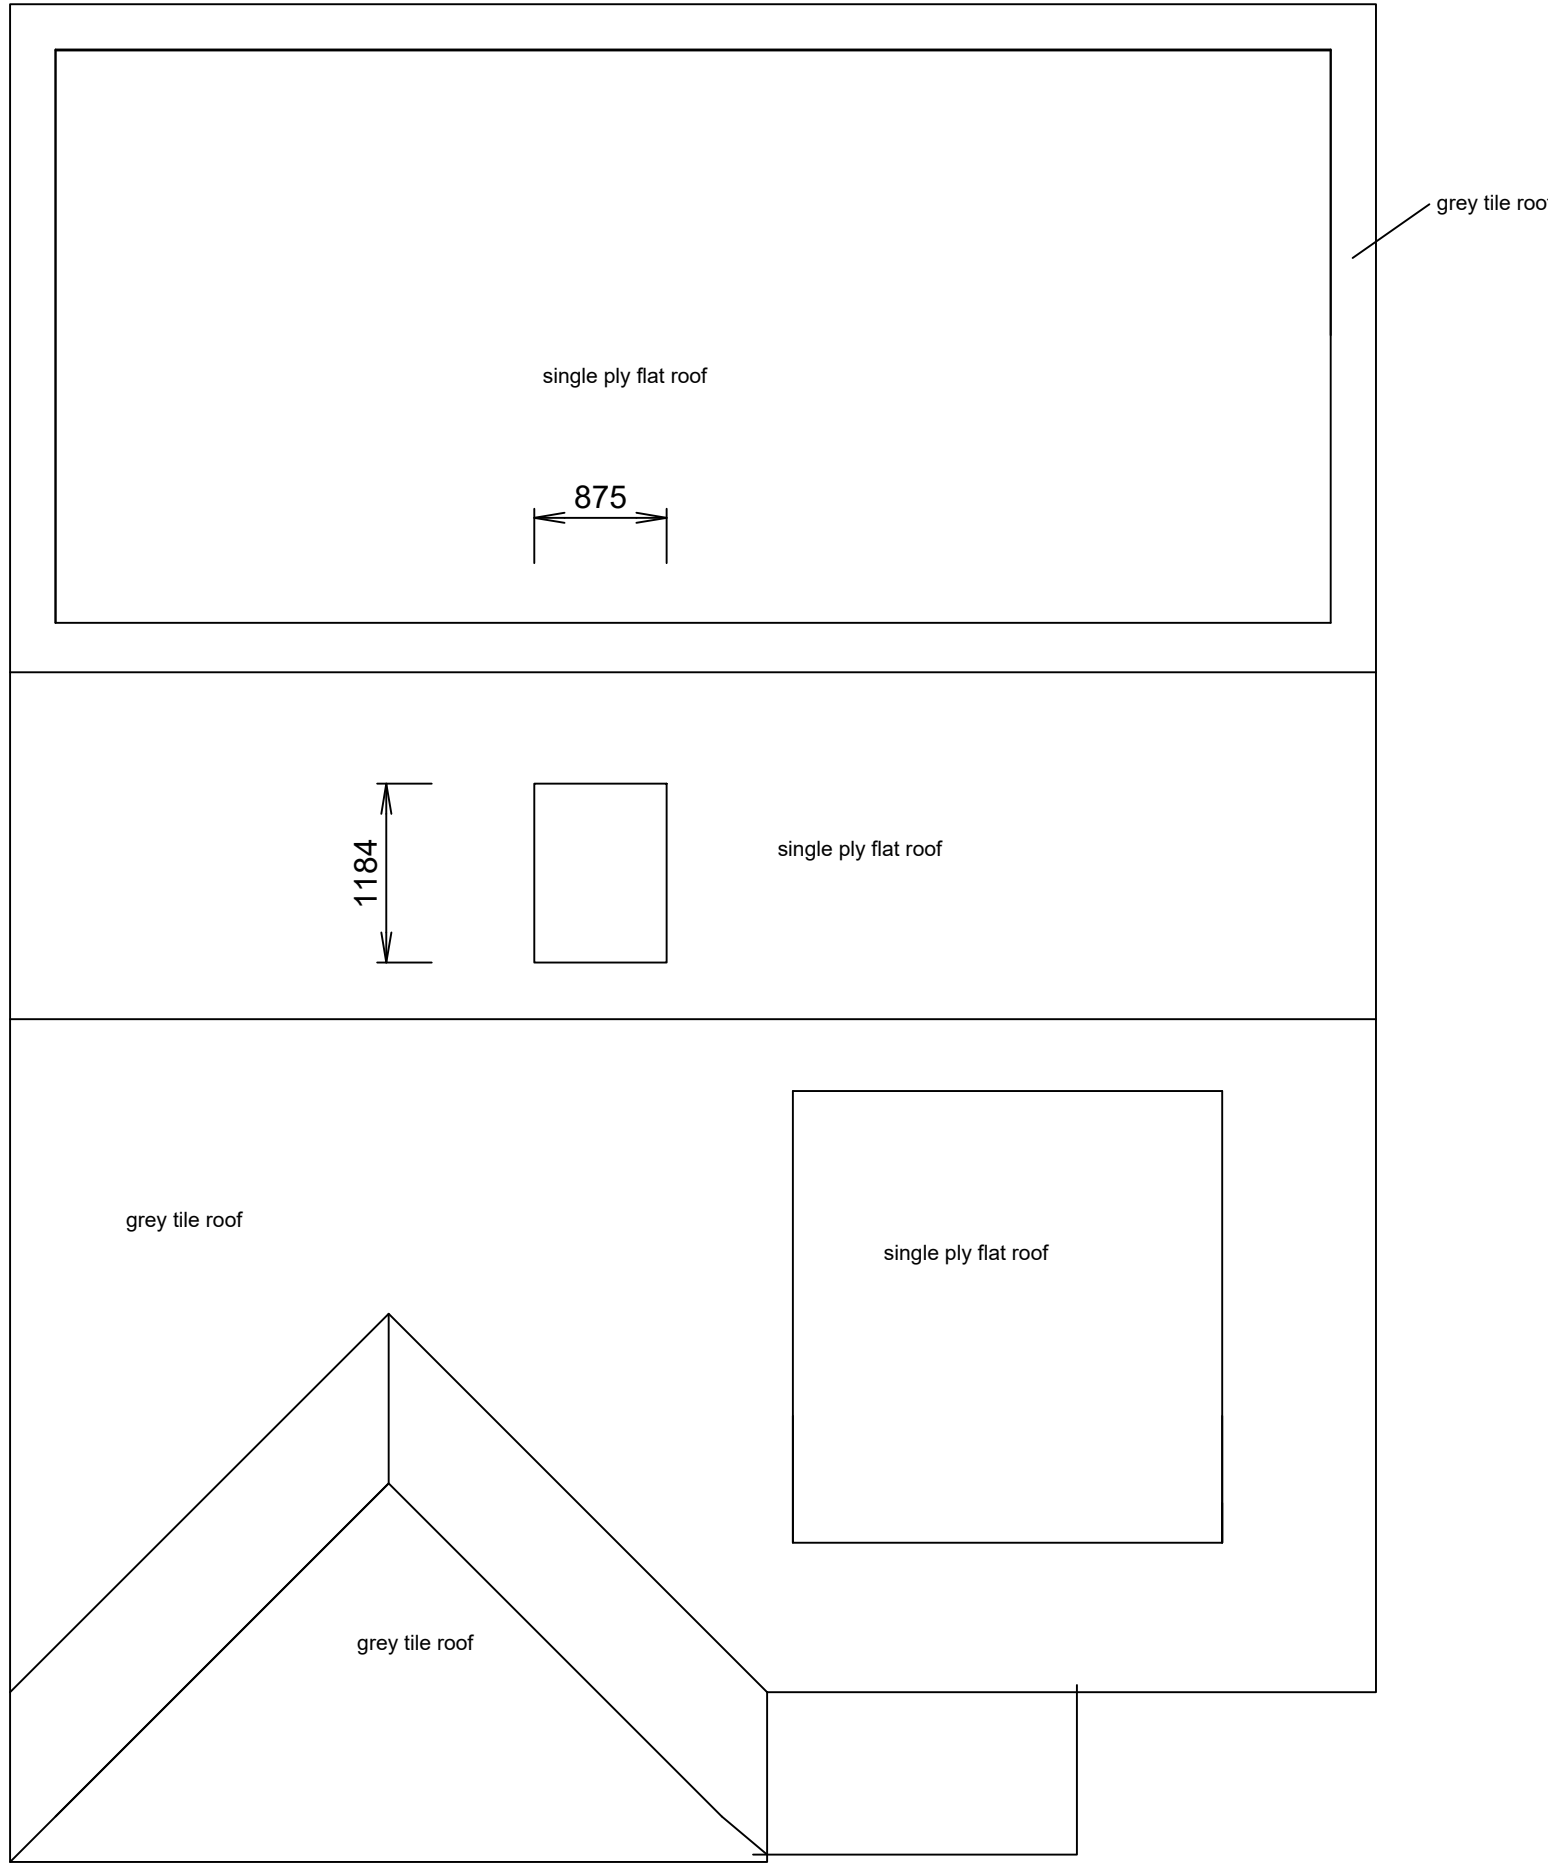


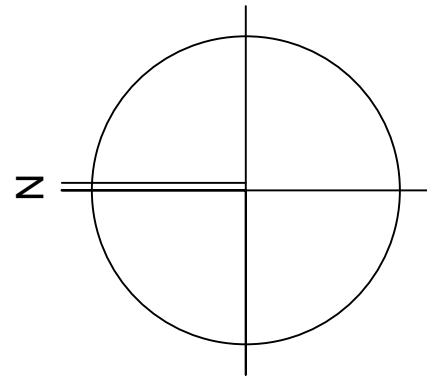

Roof plan

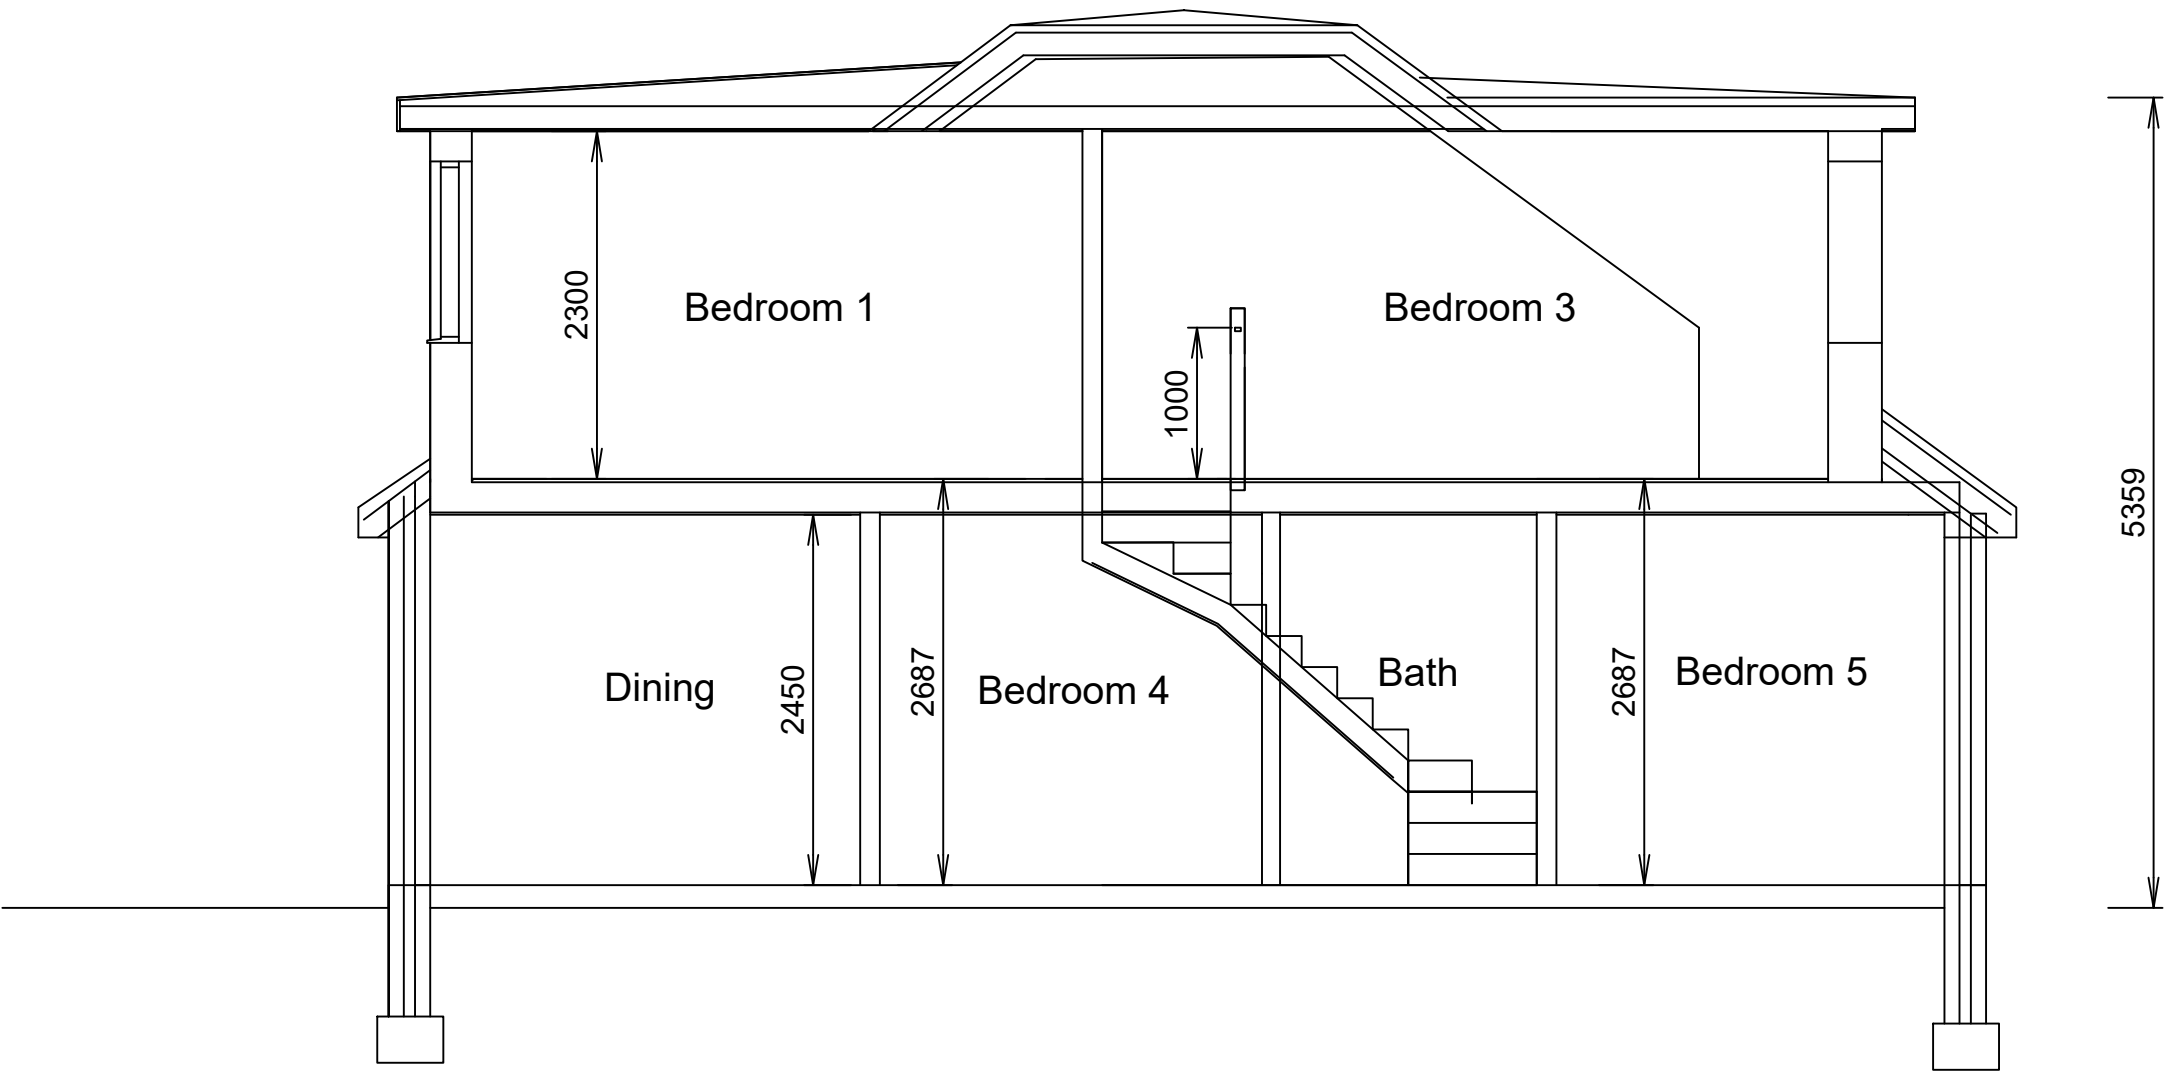

Section

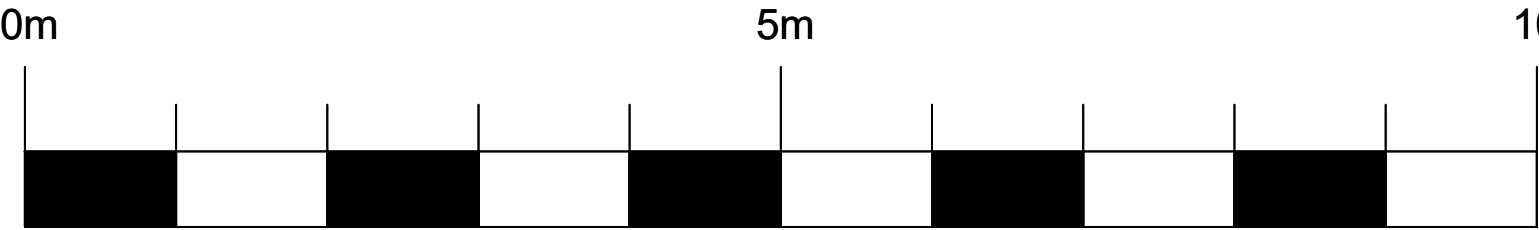

Scale Bar 1:50

PLANNING

PROJECT 46 Hawkins Crescent Shoreham on Sea BN43 6TP	DRG TITLE Roof Plan and section	SCALE/DATE 1:50 @ A1 February 2026	D987/06B
---	------------------------------------	---------------------------------------	----------