




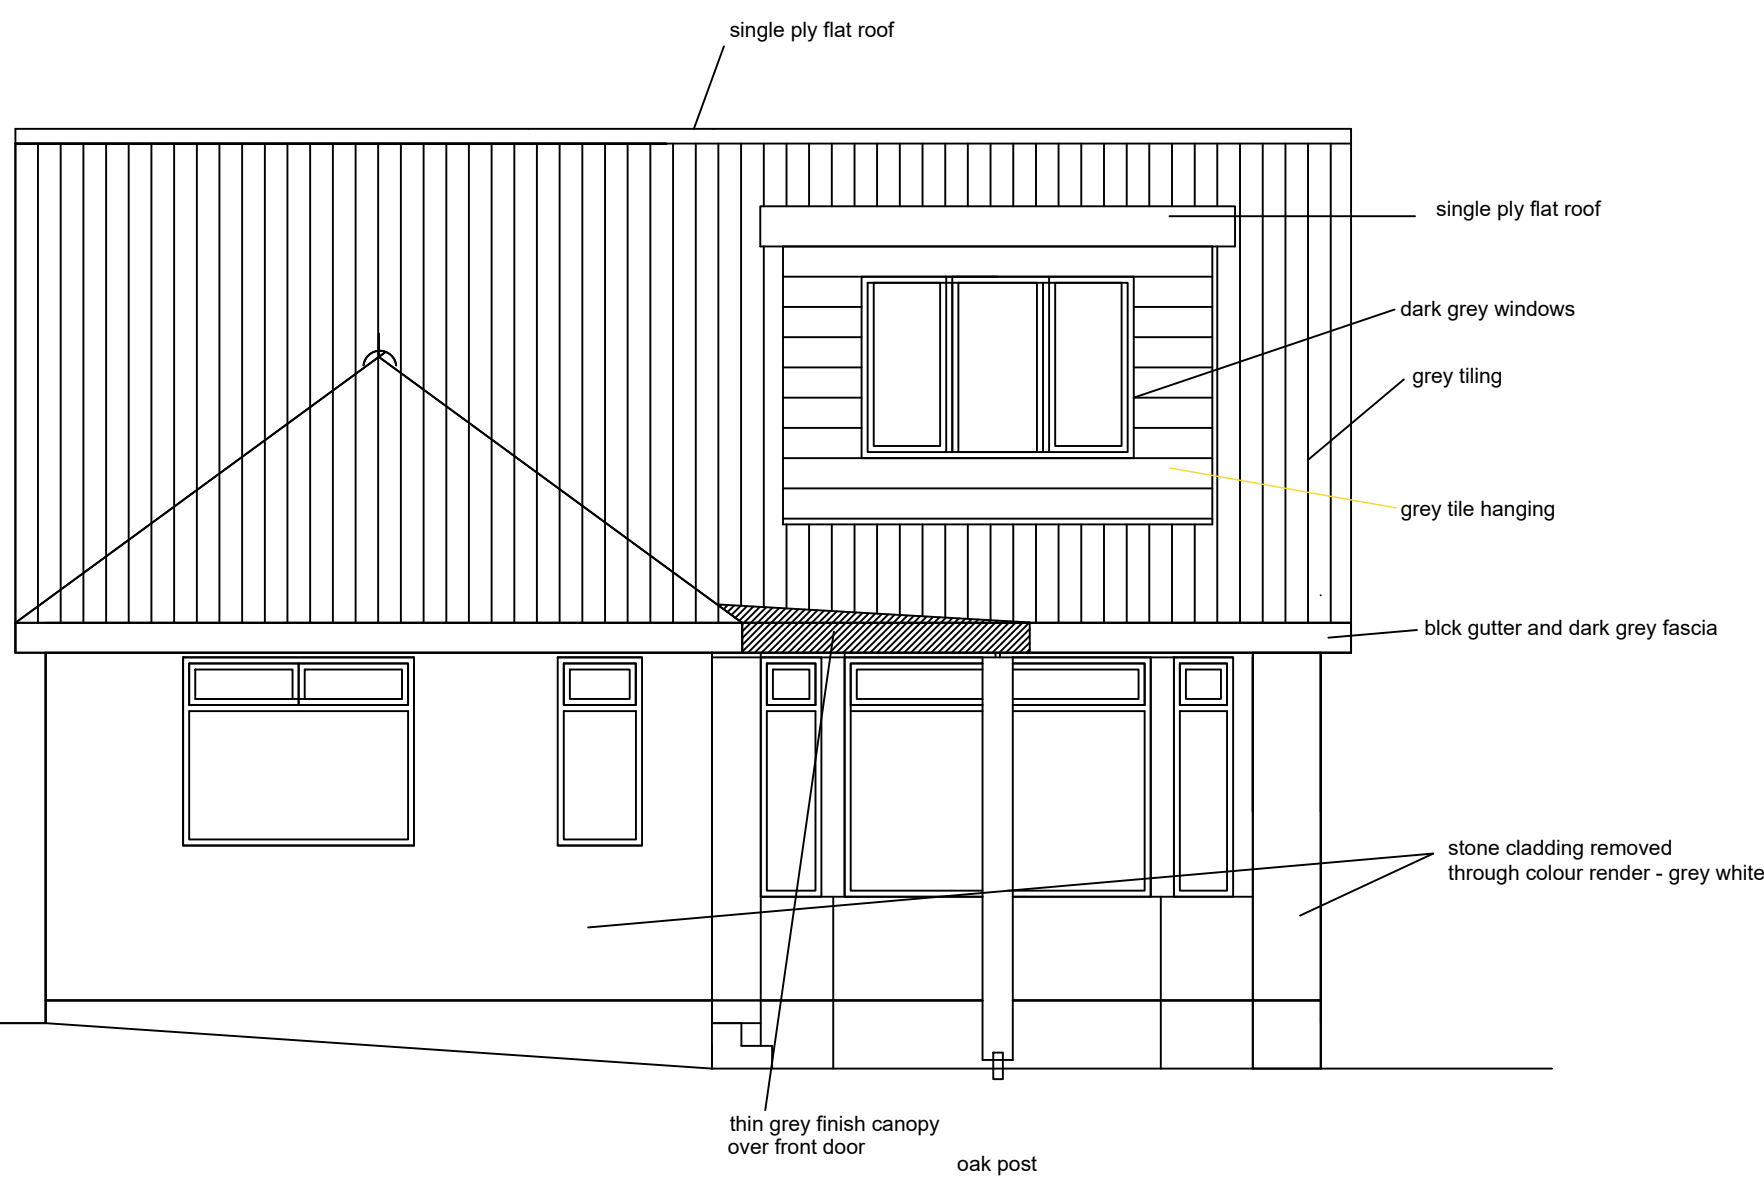


Front Elevation -West

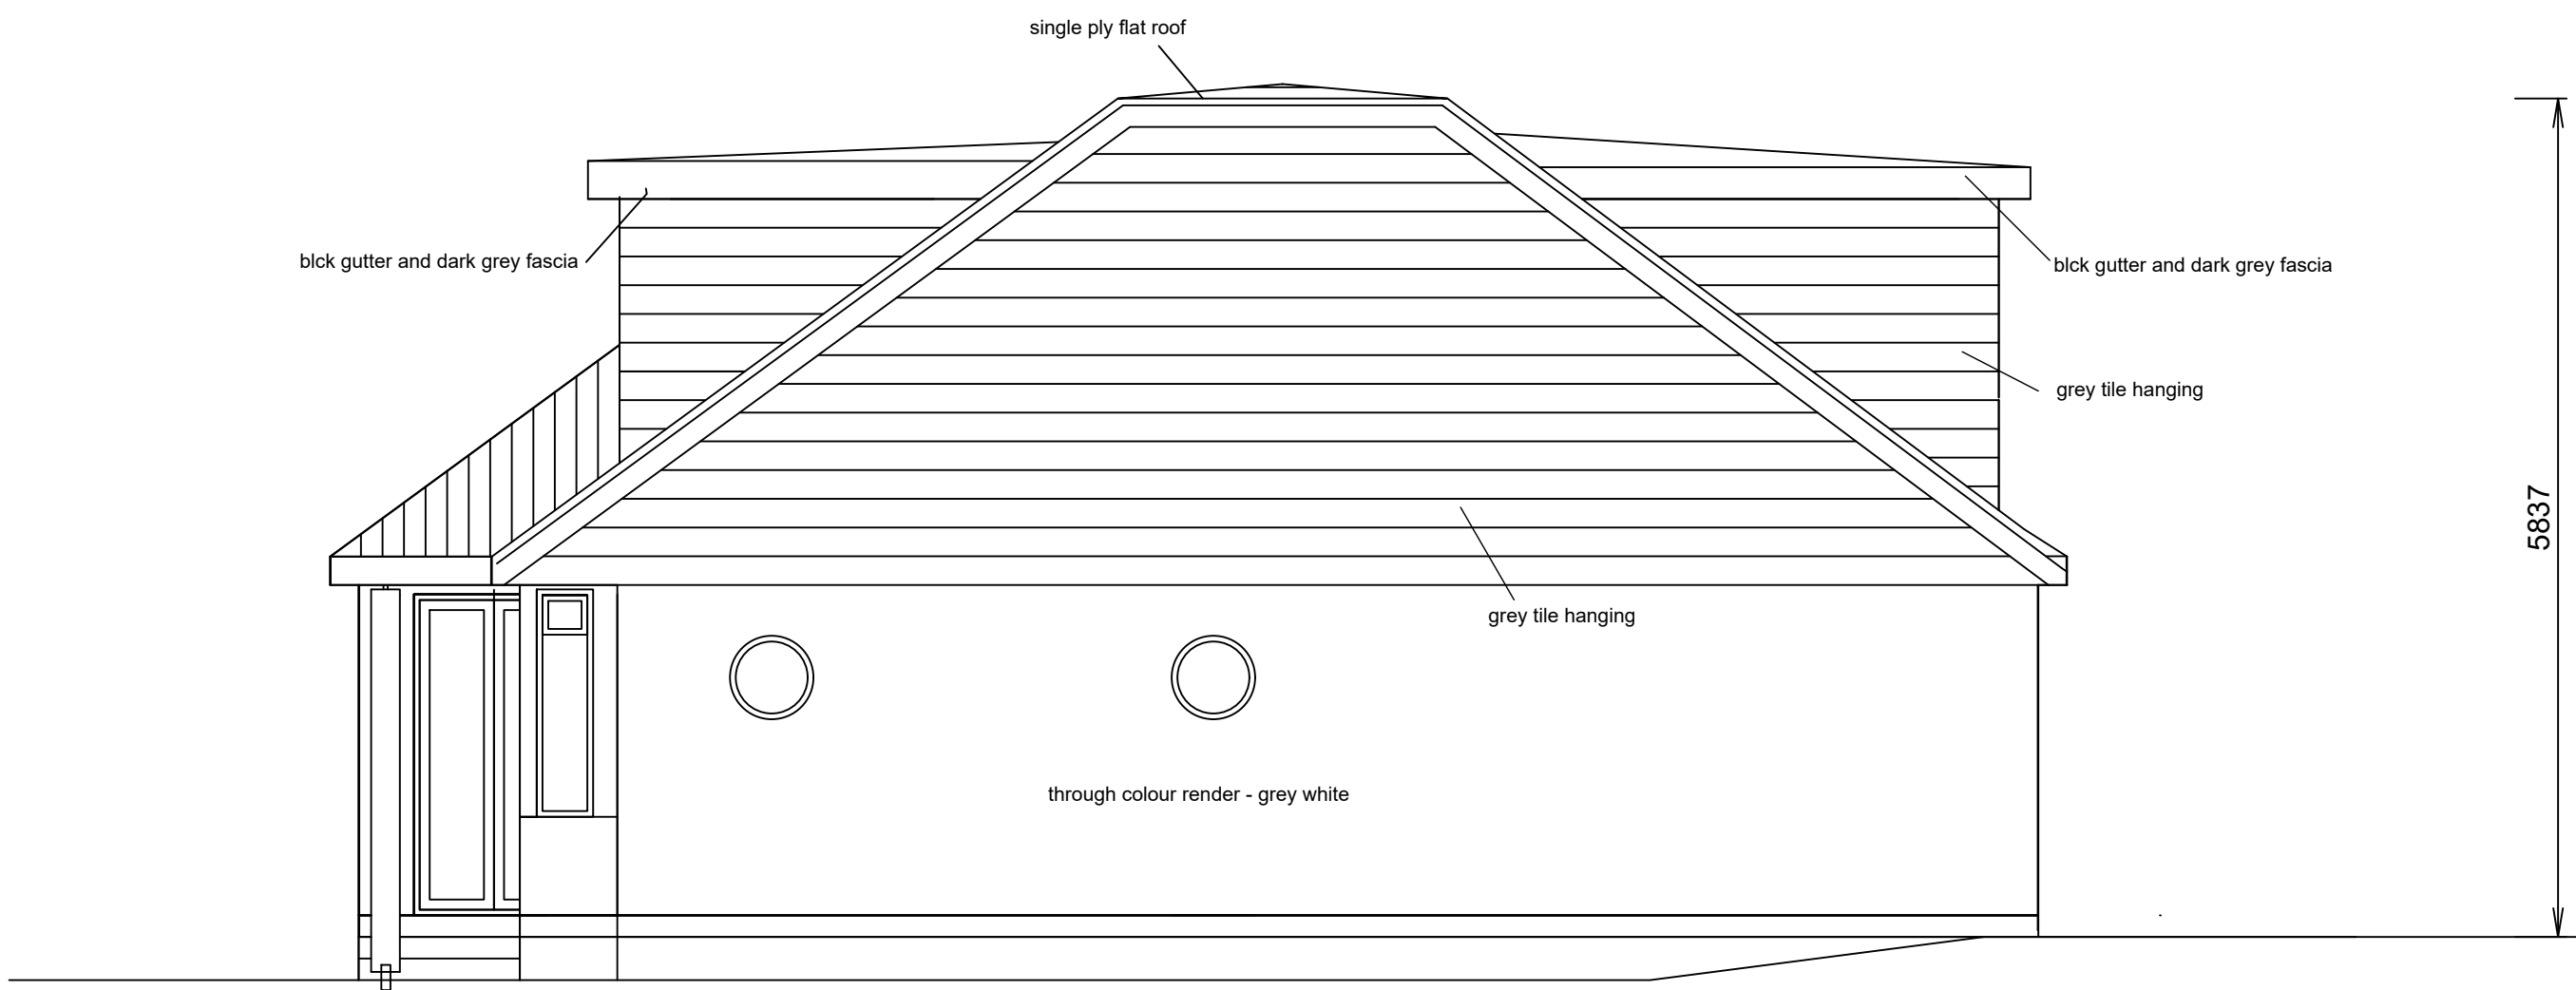


Side Elevation - South

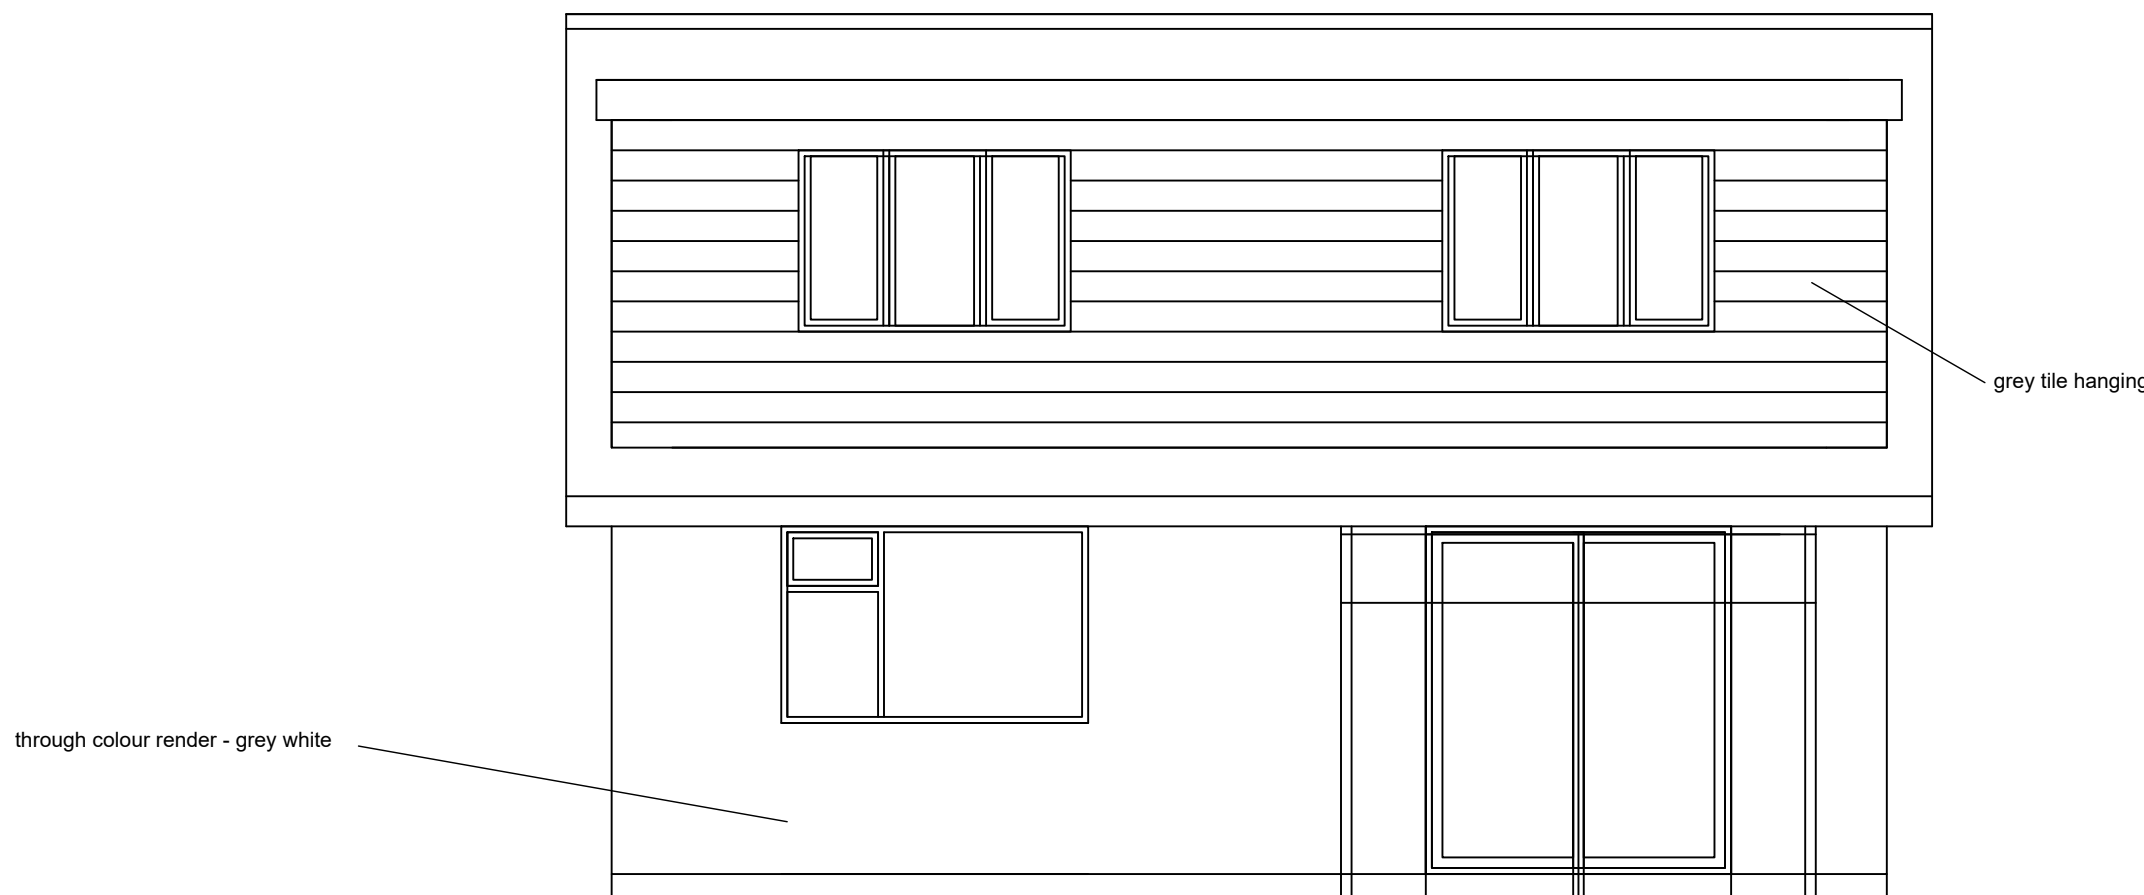

Rear Elevation -East

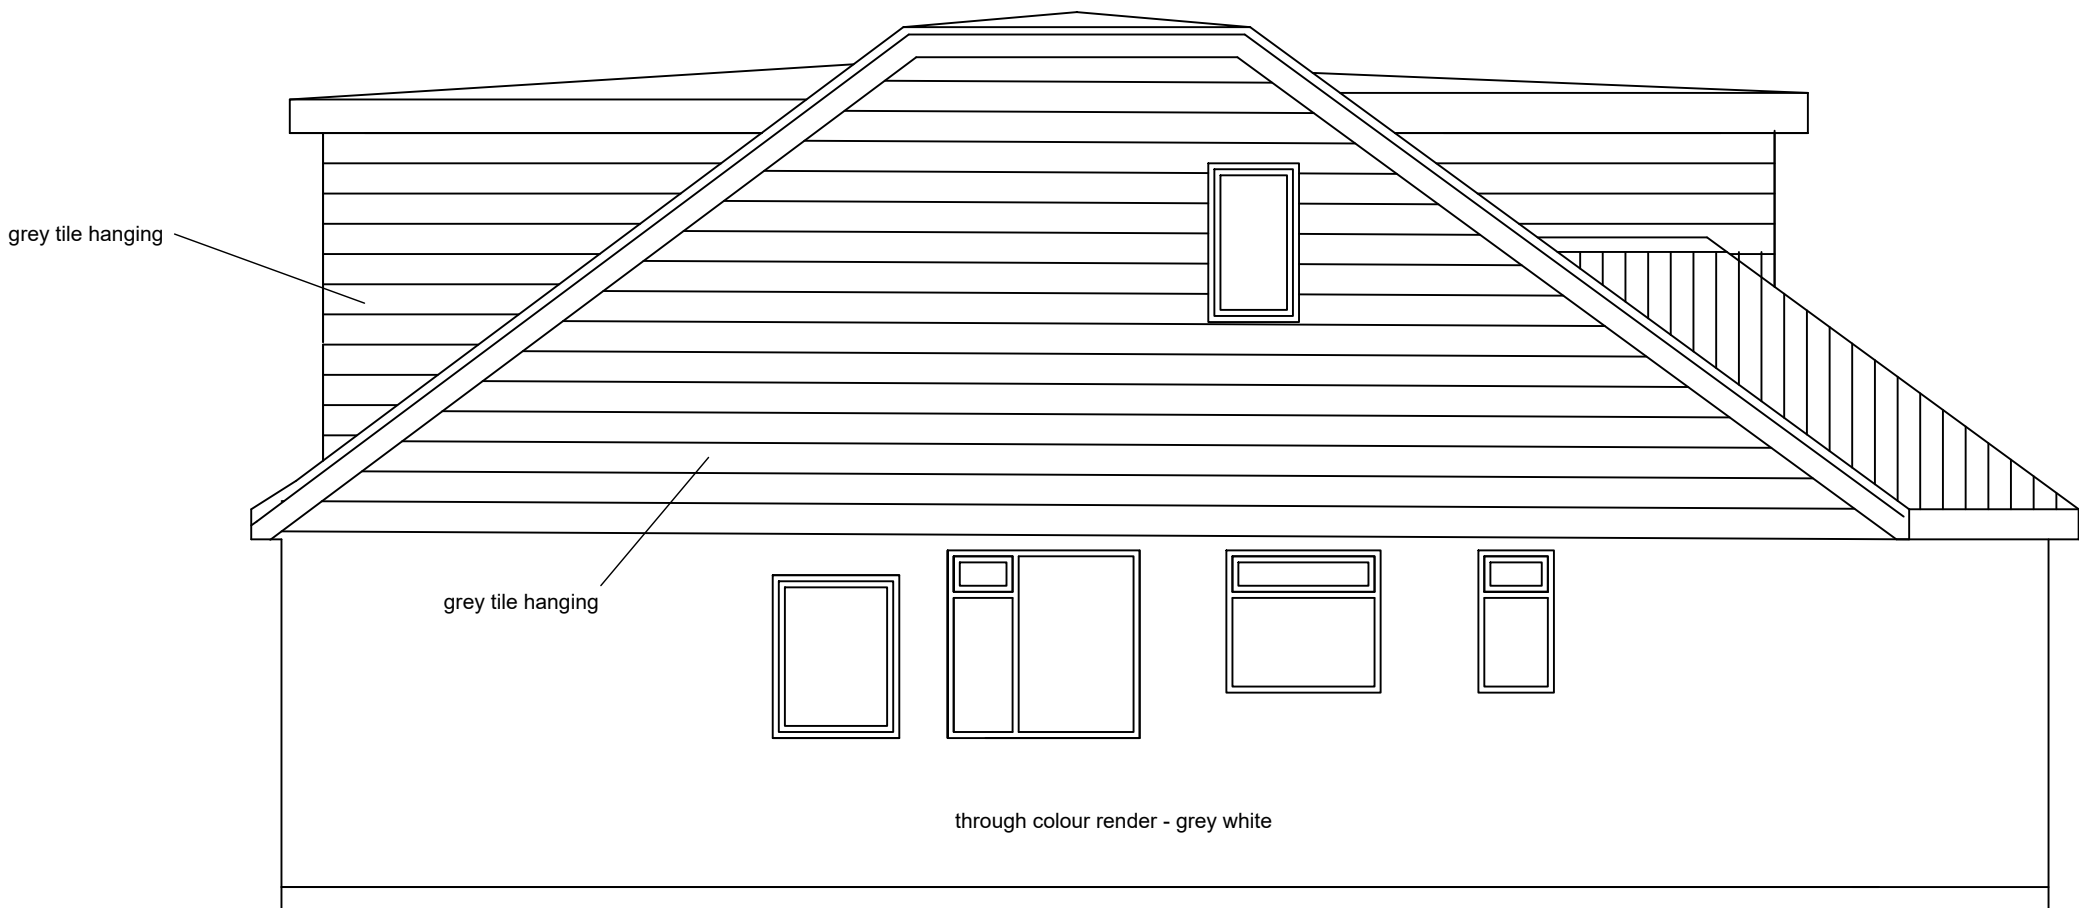

Side Elevation - North

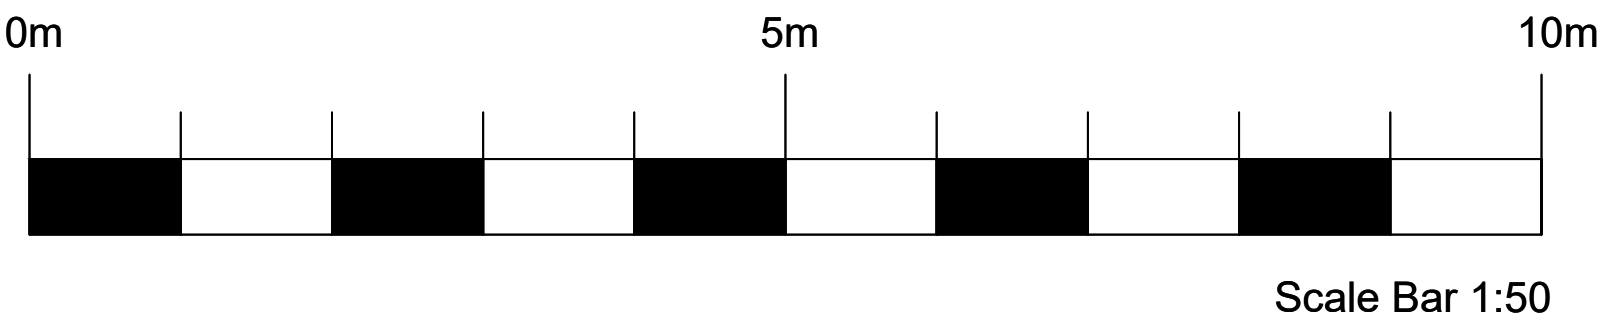

PLANNING

PROJECT 46 Hawkins Crescent Shoreham on Sea BN43 6TP	DRG TITLE Proposed elevations	SCALE/DATE 1:50 @ A1 February 2026	D987/07B
---	----------------------------------	---------------------------------------	----------