


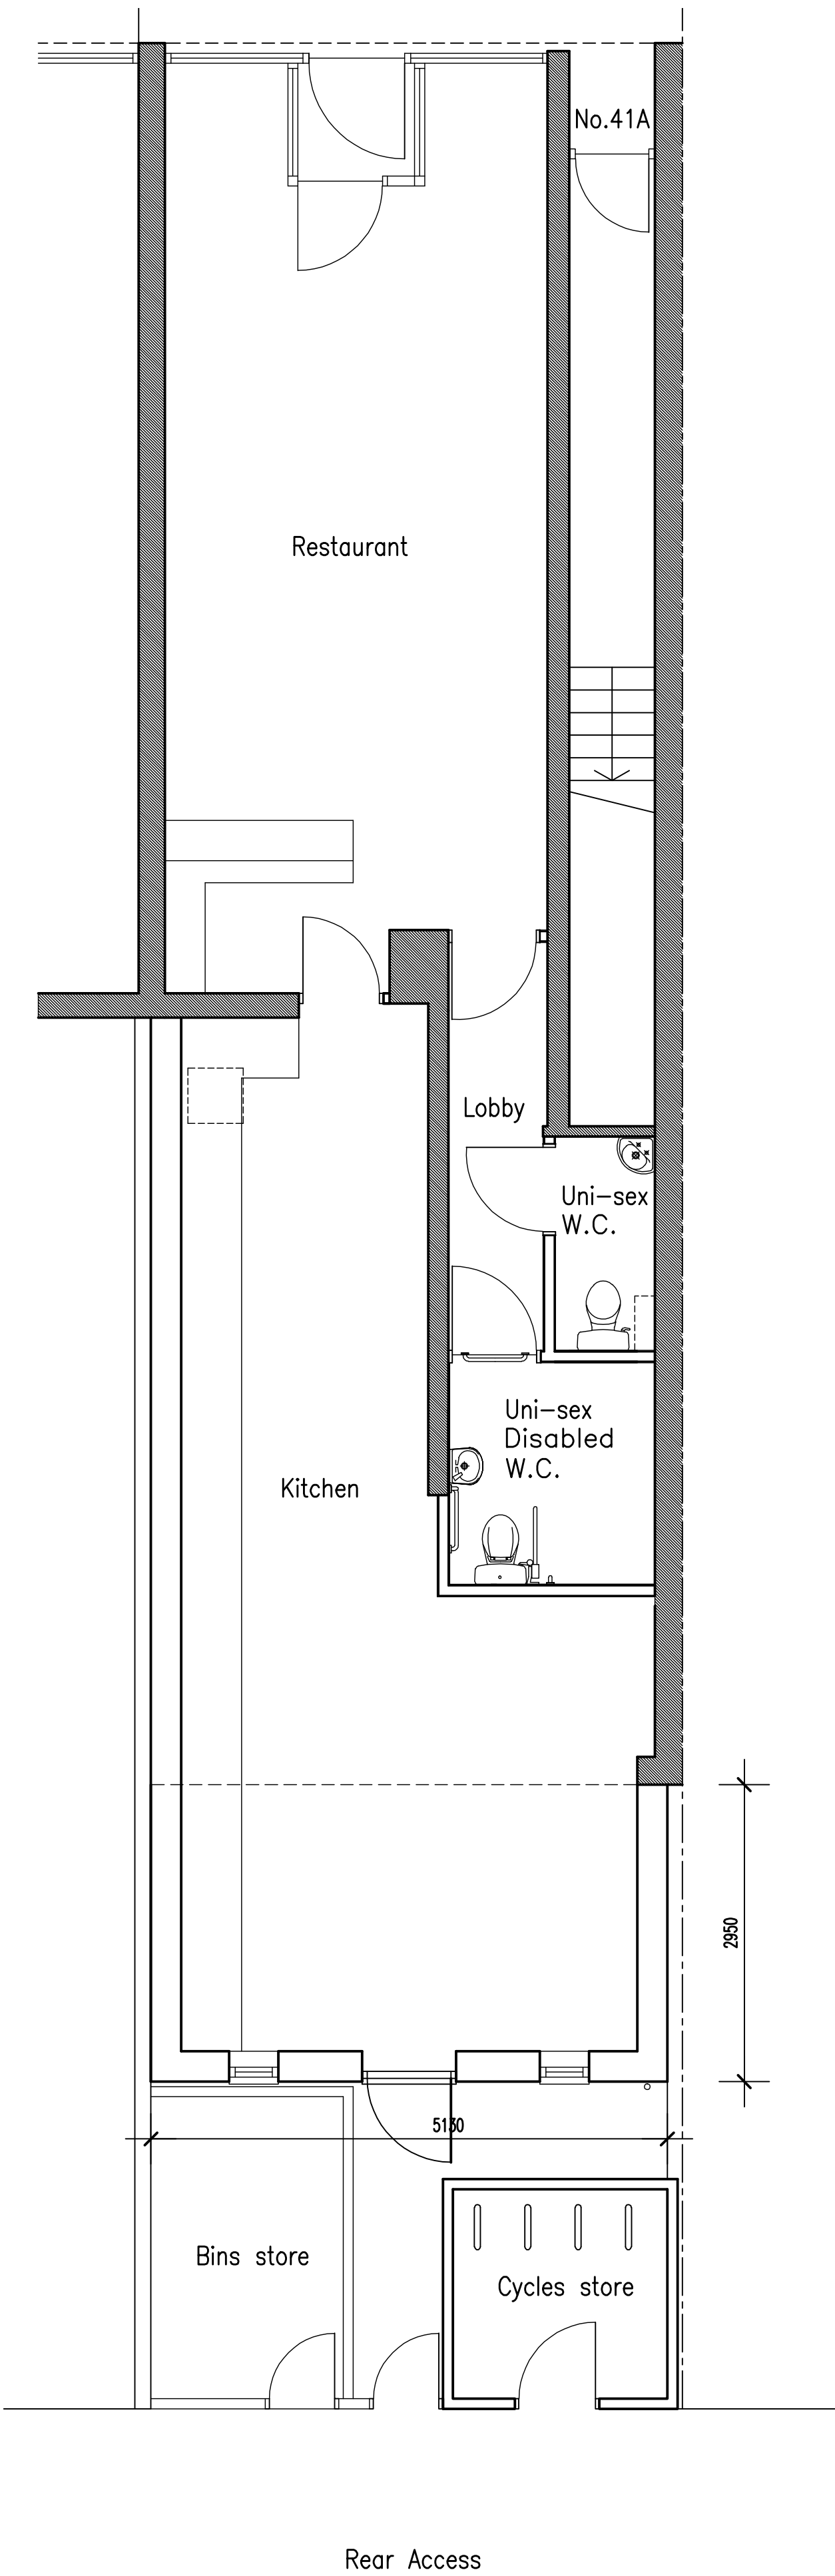


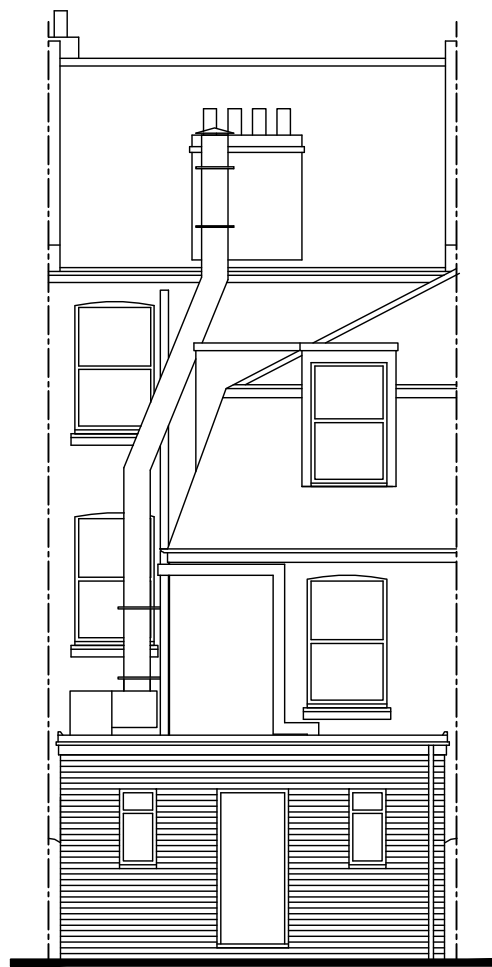


PROPOSED GROUND FLOOR PLAN
Scale 1:50

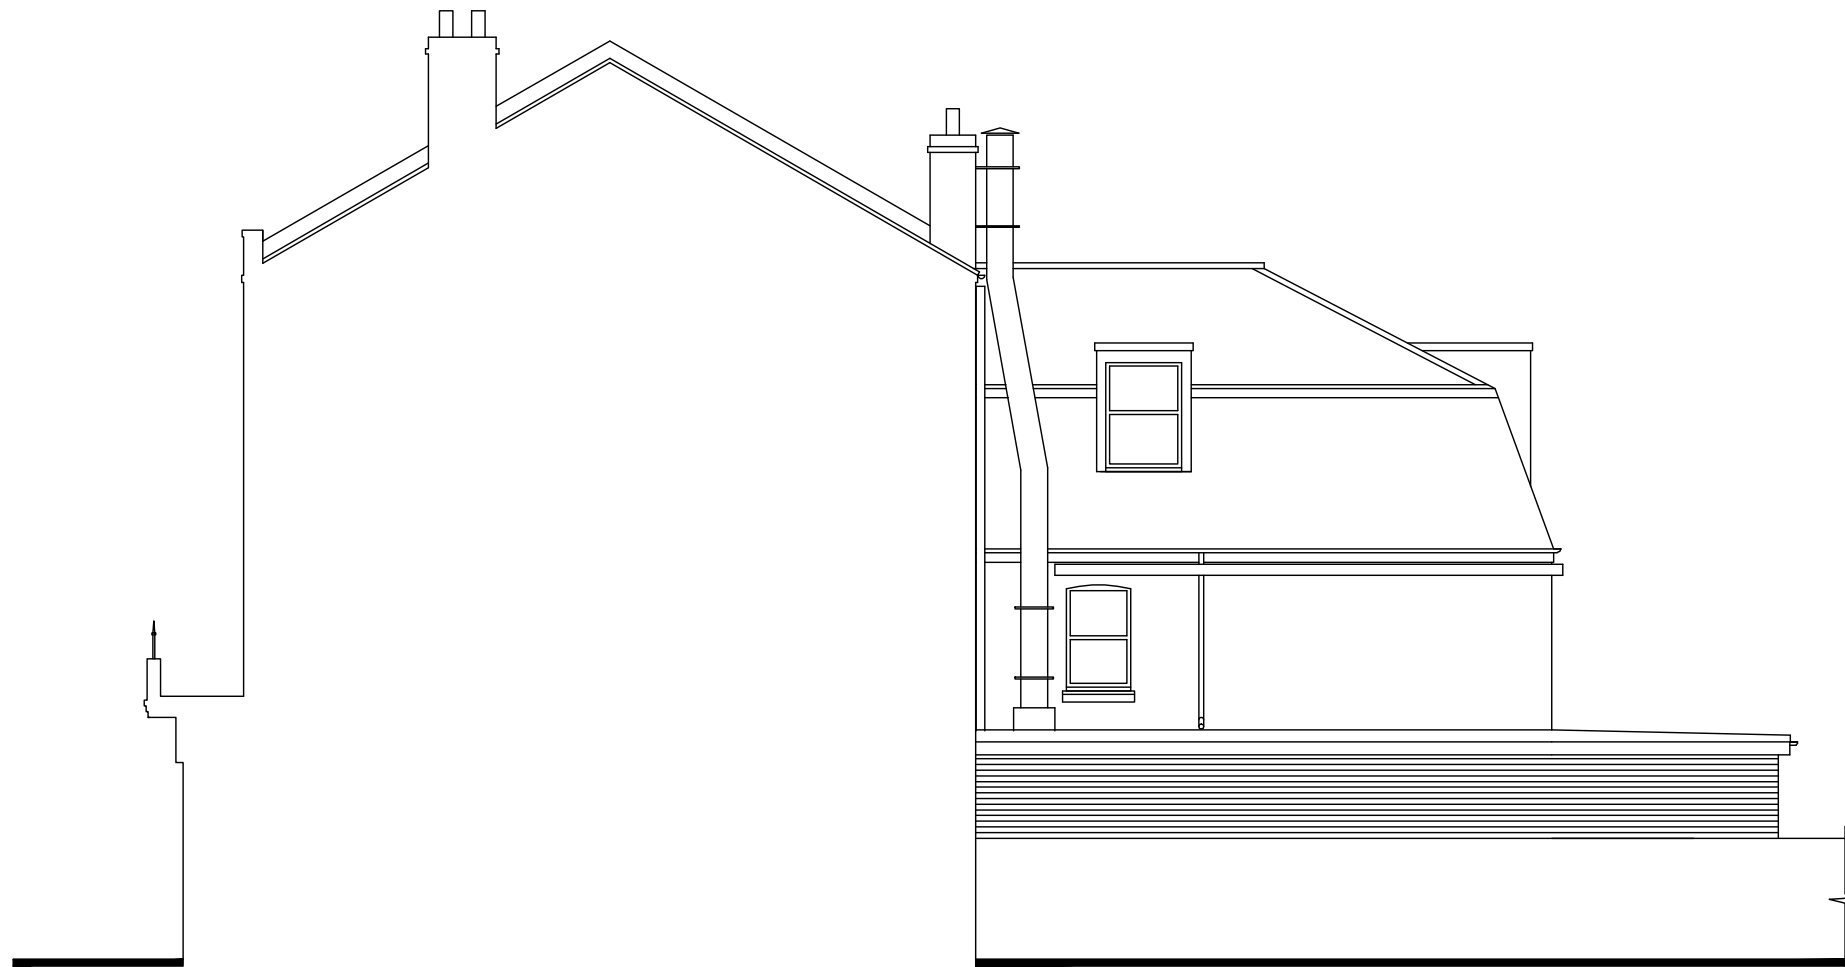

REAR NORTH ELEVATION
PROPOSED ELEVATIONS
Scale 1:100

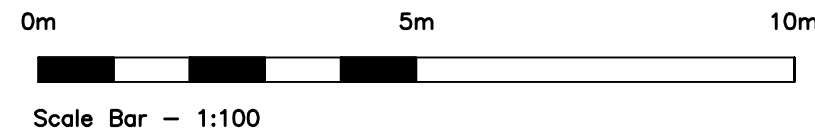


SIDE EAST ELEVATION

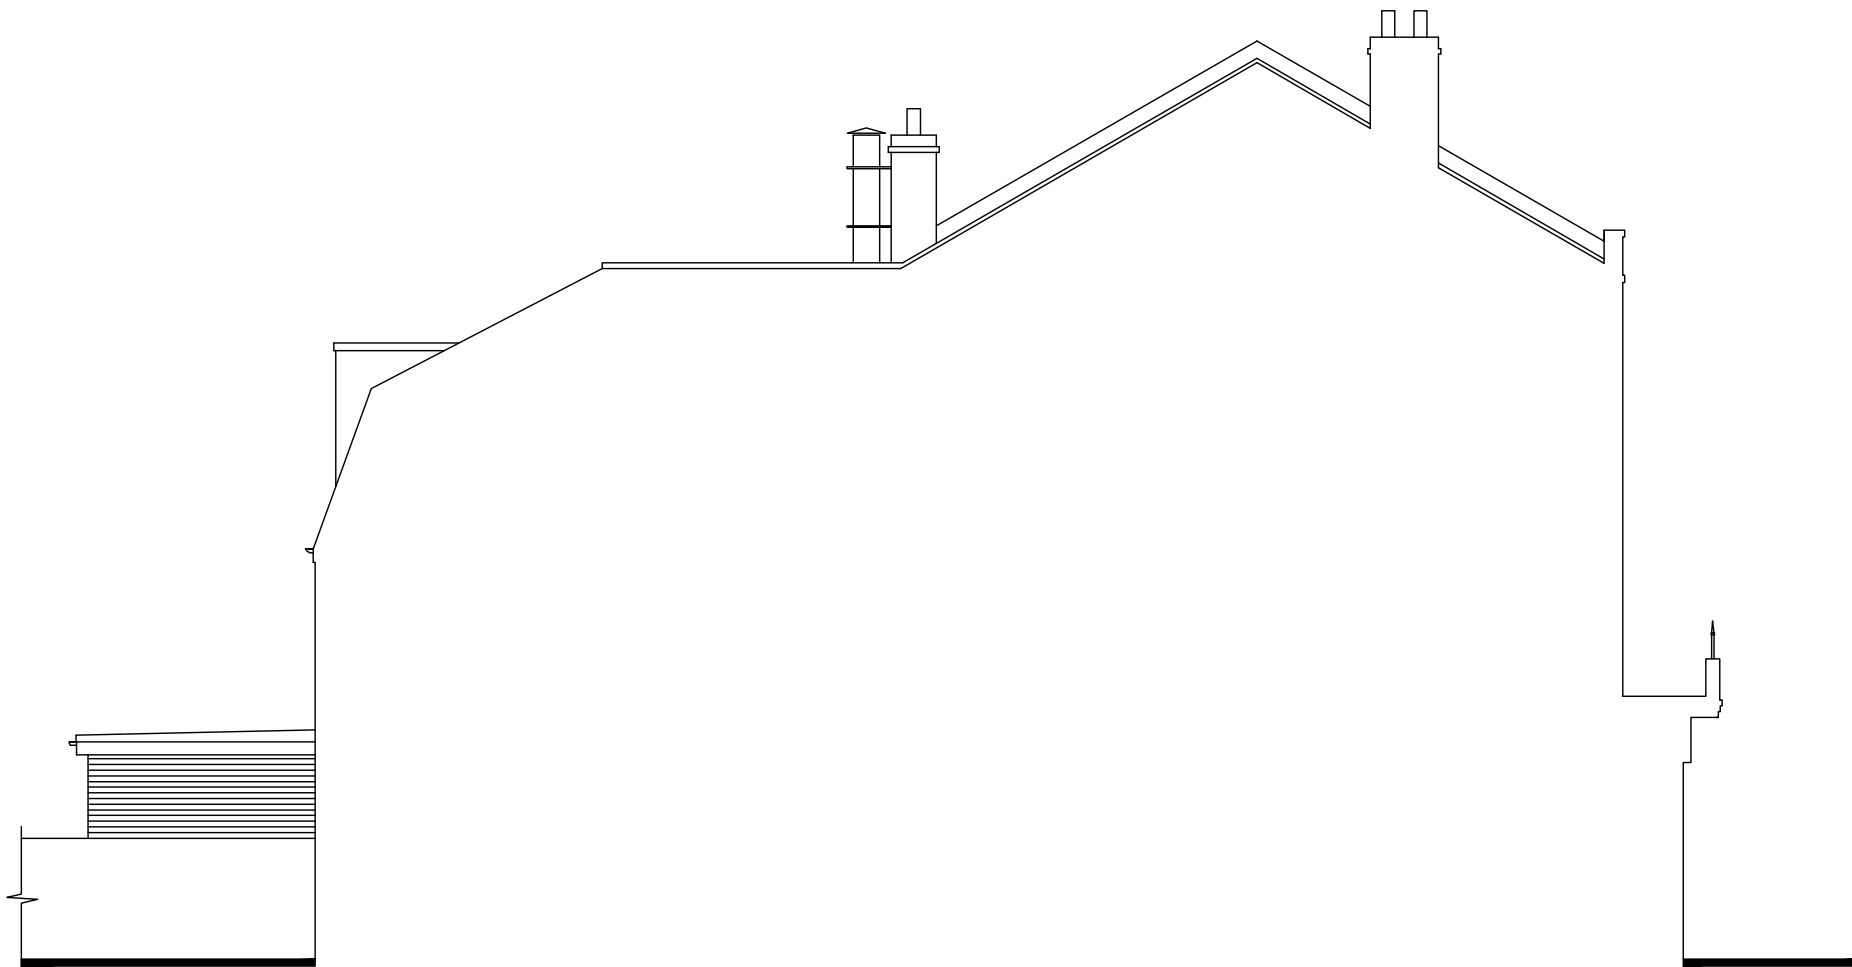


SIDE WEST ELEVATION

SCHEDULE OF MATERIALS TO REAR & SIDE EXTENSIONS
WALLS - BRICKWORK & MORTAR TO MATCH EXISTING
ROOF - FLAT ROOF
WINDOWS - NEW PVCu WINDOW COLOUR WHITE
EXTERNAL DOOR - NEW PVCu COLOUR WHITE
RAINWATER GOODS - NEW PVCu COLOUR BLACK

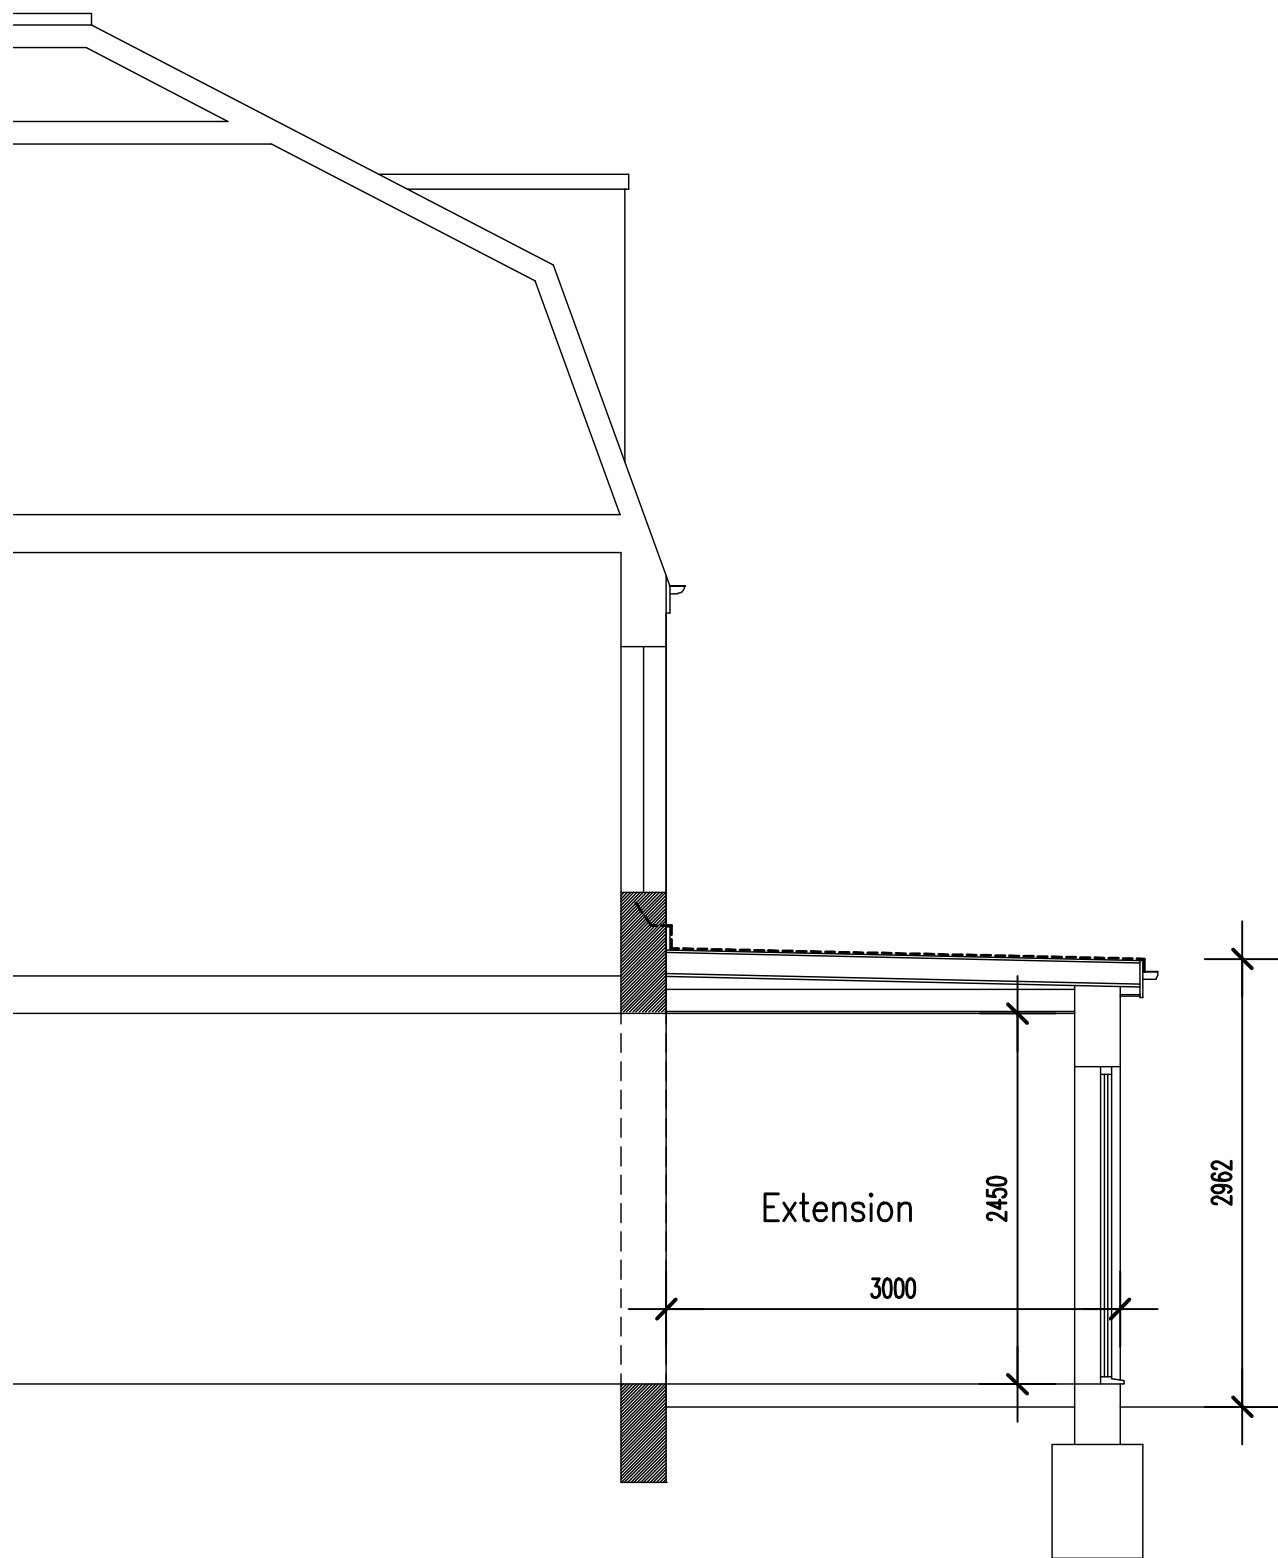

TYPICAL SECTION
Scale 1:50

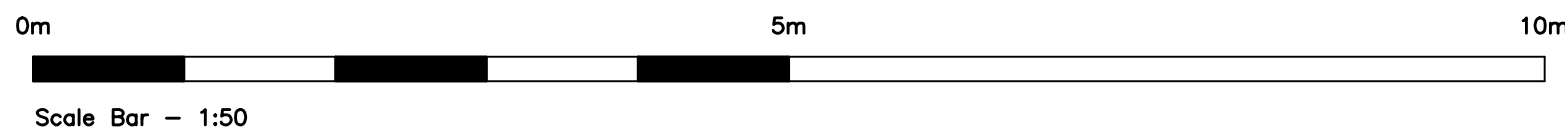

BLOCK PLAN
Scale 1:500



No dimensions to be scaled from drawing except for planning purposes.
The contractor should check all dimensions on site.
It is the contractors responsibility to ensure compliance with Building Regulations.
C.D.M. Regs. 2015. The Client is advised of his responsibilities to appoint a Planning Supervisor under these Regs.
All works to comply with the C.D.M. Regs. 2015.
The Party Wall Act. 1996 The property owner is advised of the requirements of the Act, & the requirement to serve a Party Wall Notice on any adjoining owners as required under the act.

REVISIONS:
A. 09.02.26 Toilet and kitchen layout amended.

ADCS

Architectural Design

Computer Services

30 Foxley Lane
Worthing
West Sussex
BN13 3AD
Tel: 01903 280701
E-mail:
adcs@sky.com

Client
MR ABDUL MONNAN

Project
NEW SIDE AND REAR EXTENSIONS
41 BRIGHTON ROAD
WORTHING
WEST SUSSEX BN11 3EF

Drawing
PROPOSED FLOOR PLAN
AND ELEVATIONS

Scale	Date	Drawn
1:50 @ A1	20.01.26	TP
1:100 @ A1		

Drawing No. Revision

1658/P02 A