


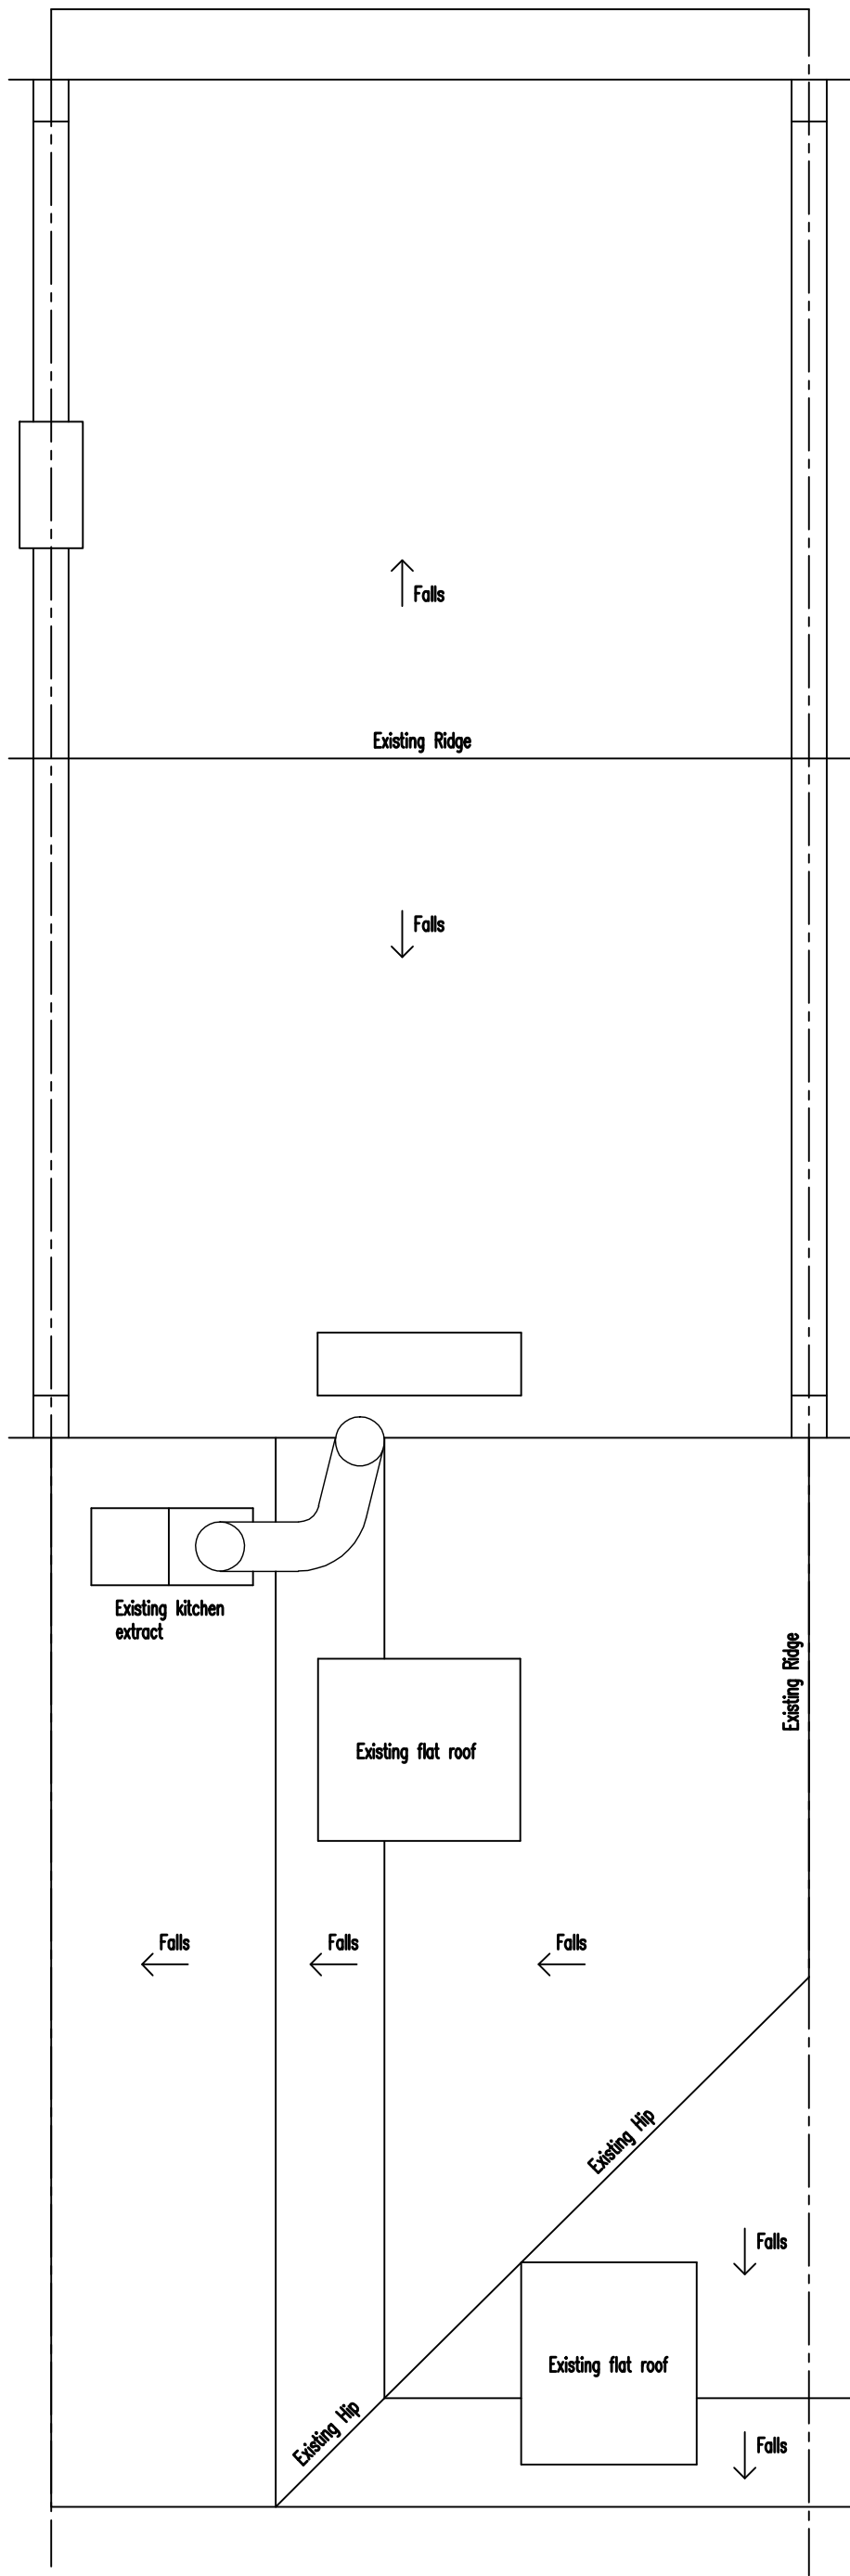


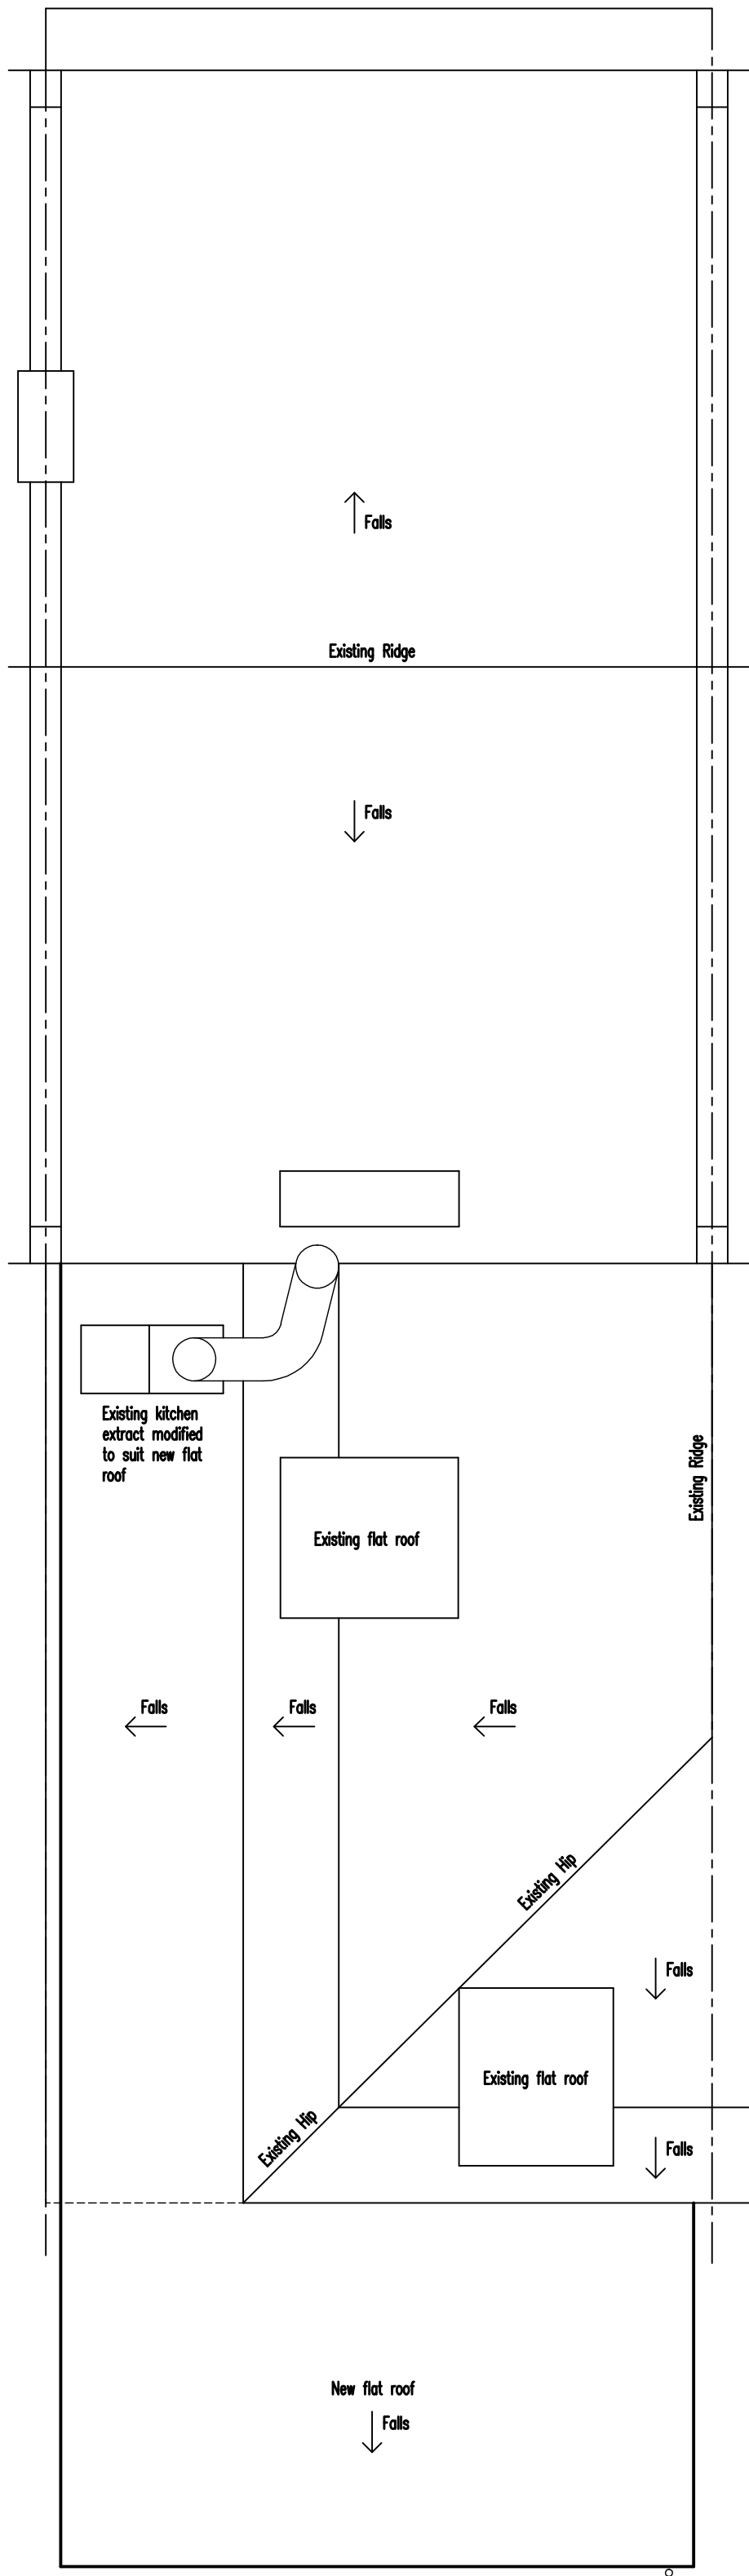

EXISTING ROOF PLAN
Scale 1:50

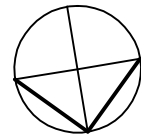

PROPOSED ROOF PLAN
Scale 1:50

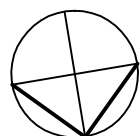

No dimensions to be scaled from drawing except for planning purposes.
The contractor should check all dimensions on site.
It is the contractors responsibility to ensure compliance with Building Regulations.
C.D.M. Regs. 2015. The Client is advised of his responsibilities to appoint a Planning Supervisor under these Regs.
All works to comply with the C.D.M. Regs. 2015.
The Party Wall Act. 1996 The property owner is advised of the requirements of the Act, & the requirement to serve a Party Wall Notice on any adjoining owners as required under the act.

REVISIONS:

ADCS

Architectural Design

Computer Services

30 Foxley Lane
Worthing
West Sussex
BN11 3AD
Tel: 01903 280701
E-mail:
adcs@sky.com

Client			
MR ABDUL MONNAN			
Project			
NEW SIDE AND REAR EXTENSIONS 41 BRIGHTON ROAD WORTHING WEST SUSSEX BN11 3EF			
Drawing			
EXISTING & PROPOSED ROOF PLANS			
Scale			
1:50 @ A1			
Date			
20.01.26			
Drawn			
TP			
Drawing No.			
Revision			